LEGEND

- STAGE 1 WORKS
- STAGE 2 WORKS

DEVELOPED DESIGN

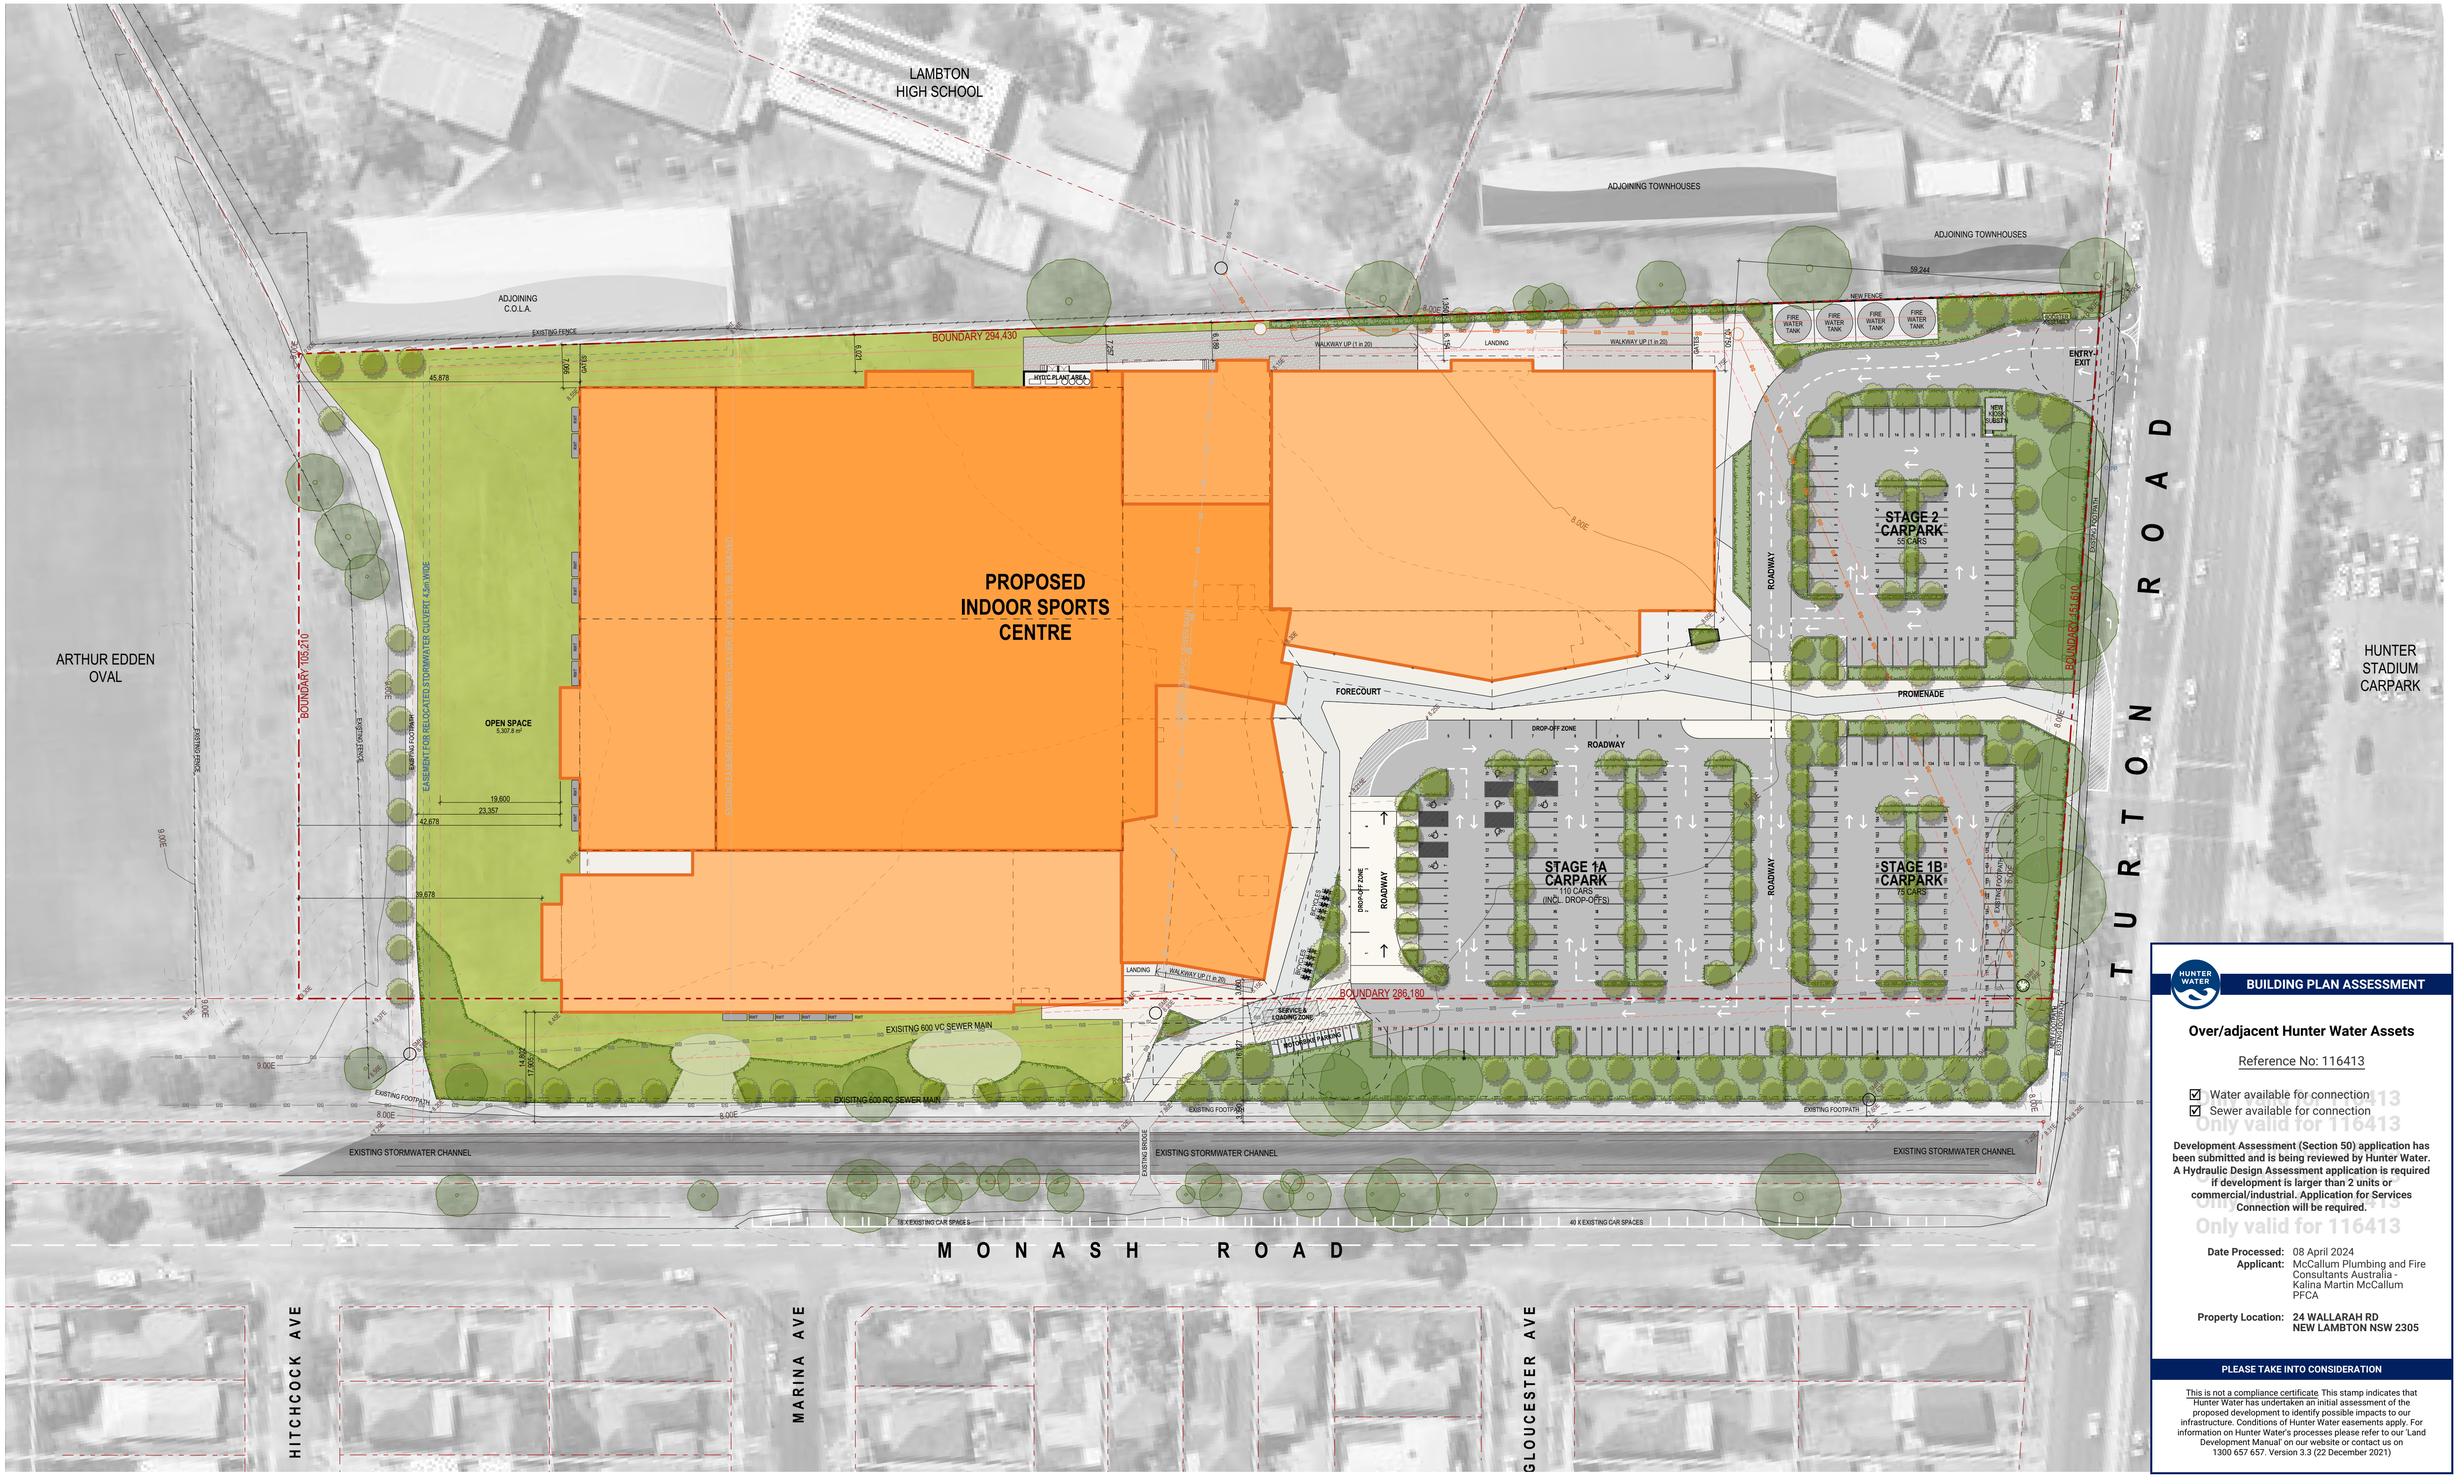

BUILDING PLAN ASSESSMENT

Over/adjacent Hunter Water Assets

Reference No: 116413

☑ Water available for connection
☑ Sewer available for connection

Development Assessment (Section 50) application has been submitted and is being reviewed by Hunter Water. A Hydraulic Design Assessment application is required if development is larger than 2 units or commercial/industrial. Application for Services Connection will be required.

Only valid for 116413

Date Processed: 08 April 2024
Applicant: McCallum Plumbing and Fire Consultants Australia - Kalina Martin McCallum PFCA
Property Location: **24 WALLARAH RD NEW LAMBTON NSW 2305**

PLEASE TAKE INTO CONSIDERATION

This is not a compliance certificate. This stamp indicates that Hunter Water has undertaken an initial assessment of the proposed development to identify possible impacts to our infrastructure. Conditions of Hunter Water easements apply. For information on Hunter Water's processes please refer to our 'Land Development Manual' on our website or contact us on 1300 657 657. Version 3.3 (22 December 2021)

HUNTER INDOOOR SPORTS CENTRE : PROPOSED OVERALL SITE PLAN

14683 - DA - A43 - Rev + - 07 March 2024

Confidential. Copyright EJE Architecture. Nominated Architect - Bernard Collins No. 4438 (NSW ARB)

Filename: 14683-SK-HISC (07-03-2024).pln

1:500 @ A1

EJE Integrity Innovation Inspiration