Copyright
WOODS BAGOT

Notes
CONTRACTOR MUST VERIFY ALL DIMENSIONS ON SITE BEFORE COMMENCING WORK OR PREPARING WORKSHOP DRAWINGS. DO NOT SCALE DRAWING.

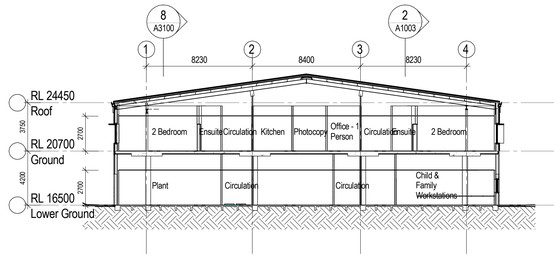

1 BUILDING 1 - SECTION 01
SCALE 1 : 200

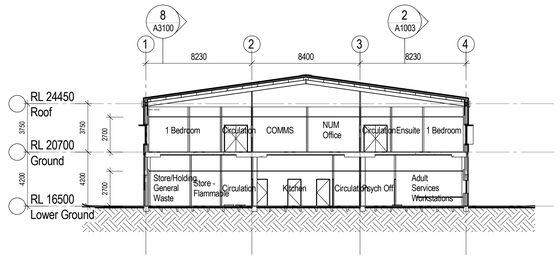

2 BUILDING 1 - SECTION 02
SCALE 1 : 200

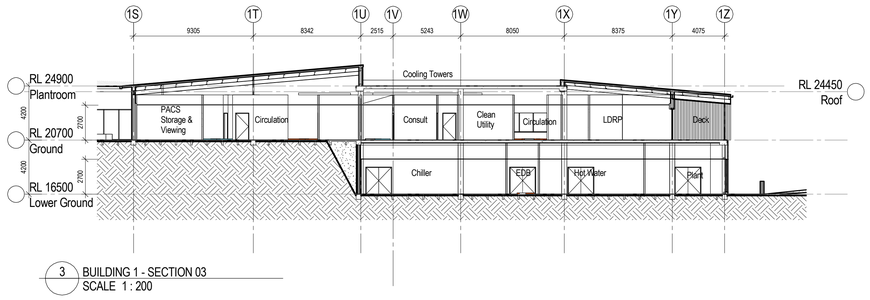

3 BUILDING 1 - SECTION 03
SCALE 1 : 200

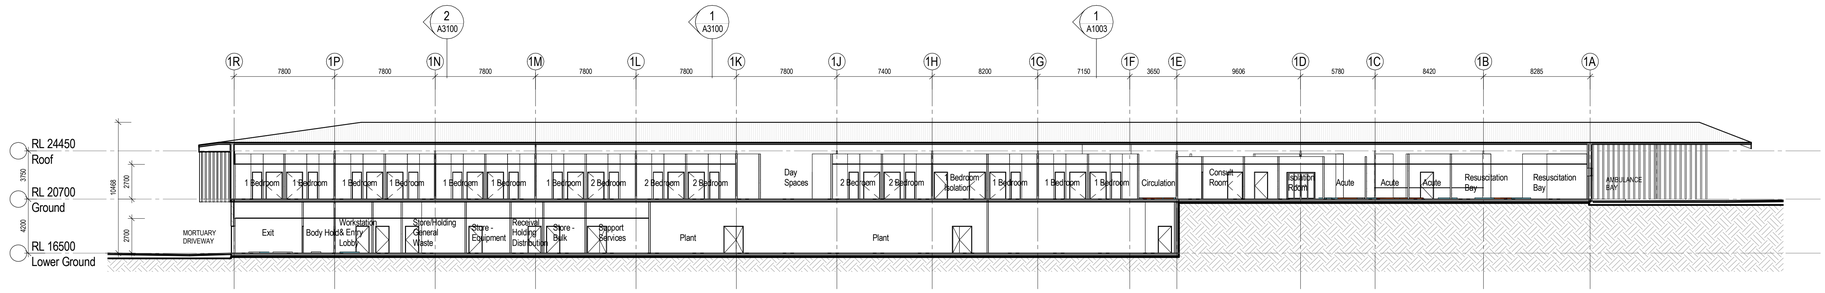

8 BUILDING 1 - SECTION 04
SCALE 1 : 200

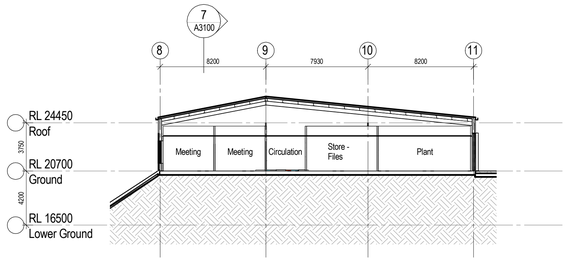

4 BUILDING 2 - SECTION 01
SCALE 1 : 200

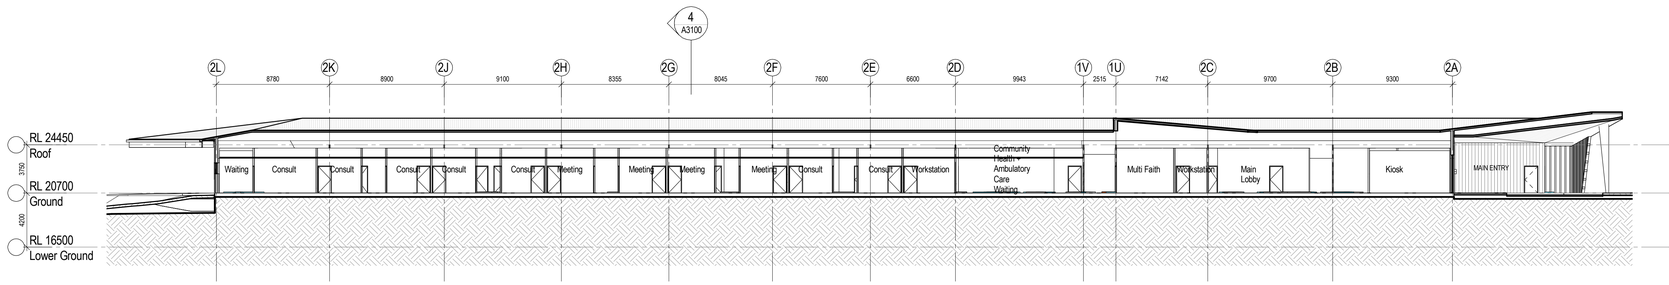

7 BUILDING 2 - SECTION 02
SCALE 1 : 200

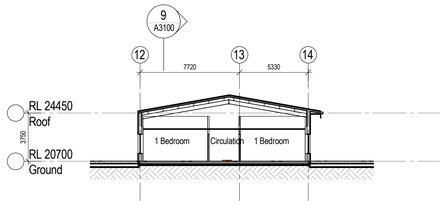

5 BUILDING 3 - SECTION 01
SCALE 1 : 200

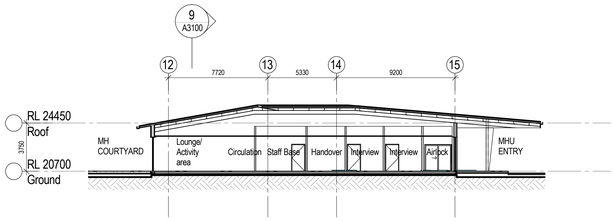

6 BUILDING 3 - SECTION 02
SCALE 1 : 200

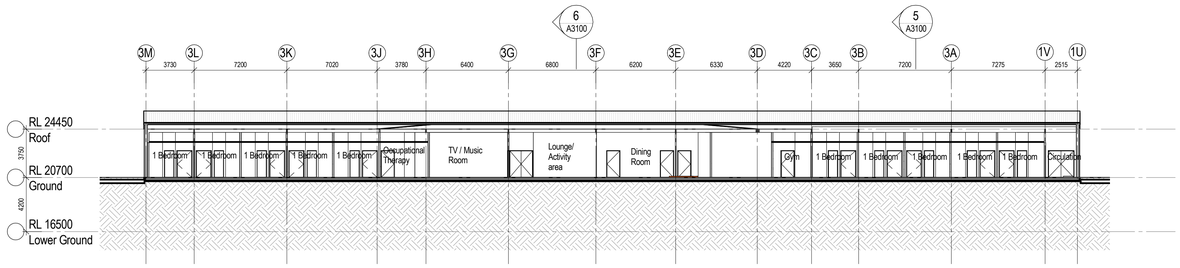

9 BUILDING 3 - SECTION 03
SCALE 1 : 200

Rev	Description	Date	Appvd
D	ISSUE FOR SSD	1/08/14	AS
C	ISSUE FOR DA	24/07/14	AS
B	ISSUE FOR EIRG PRESENTATION	09/07/14	AS
A	ISSUE FOR INFORMATION	04/07/14	AS

Client
HEALTH INFRASTRUCTURE

NSW Health | Infrastructure

Project
BYRON SHIRE CENTRAL HOSPITAL

Lot 100 DP 1140936 Ewingsdale Road, Ewingsdale

WOODS BAGOT
AUSTRALIA
ASIA
MIDDLE EAST
EUROPE
NORTH AMERICA

Drawing title
SECTIONS 01

Checked	Approved	Scale
AD	GS	1 : 200 @ B1 sheet size

50mm on original

Project number	Drawing number	Revision
120433	A3100	D

Status
FOR APPROVAL

Date generated: 1-08-14 4:51:06 PM C:\My Documents\Autodesk\Revit\RAC2014\120433_BSCH_BUILDING_Sydaas.rvt