Check all dimensions and site conditions prior to commencement of any work, the purchase or ordering of any materials, fittings, plant, services or equipment and the preparation of shop drawings and/or the fabrication of any components.

All drawings to be read in conjunction with all architectural documents and all other consultants documents.

Do not scale drawings - refer to figured dimensions only. Any discrepancies shall immediately be referred to the architect for clarification.

All drawings may not be reproduced or distributed without prior permission from the architect.

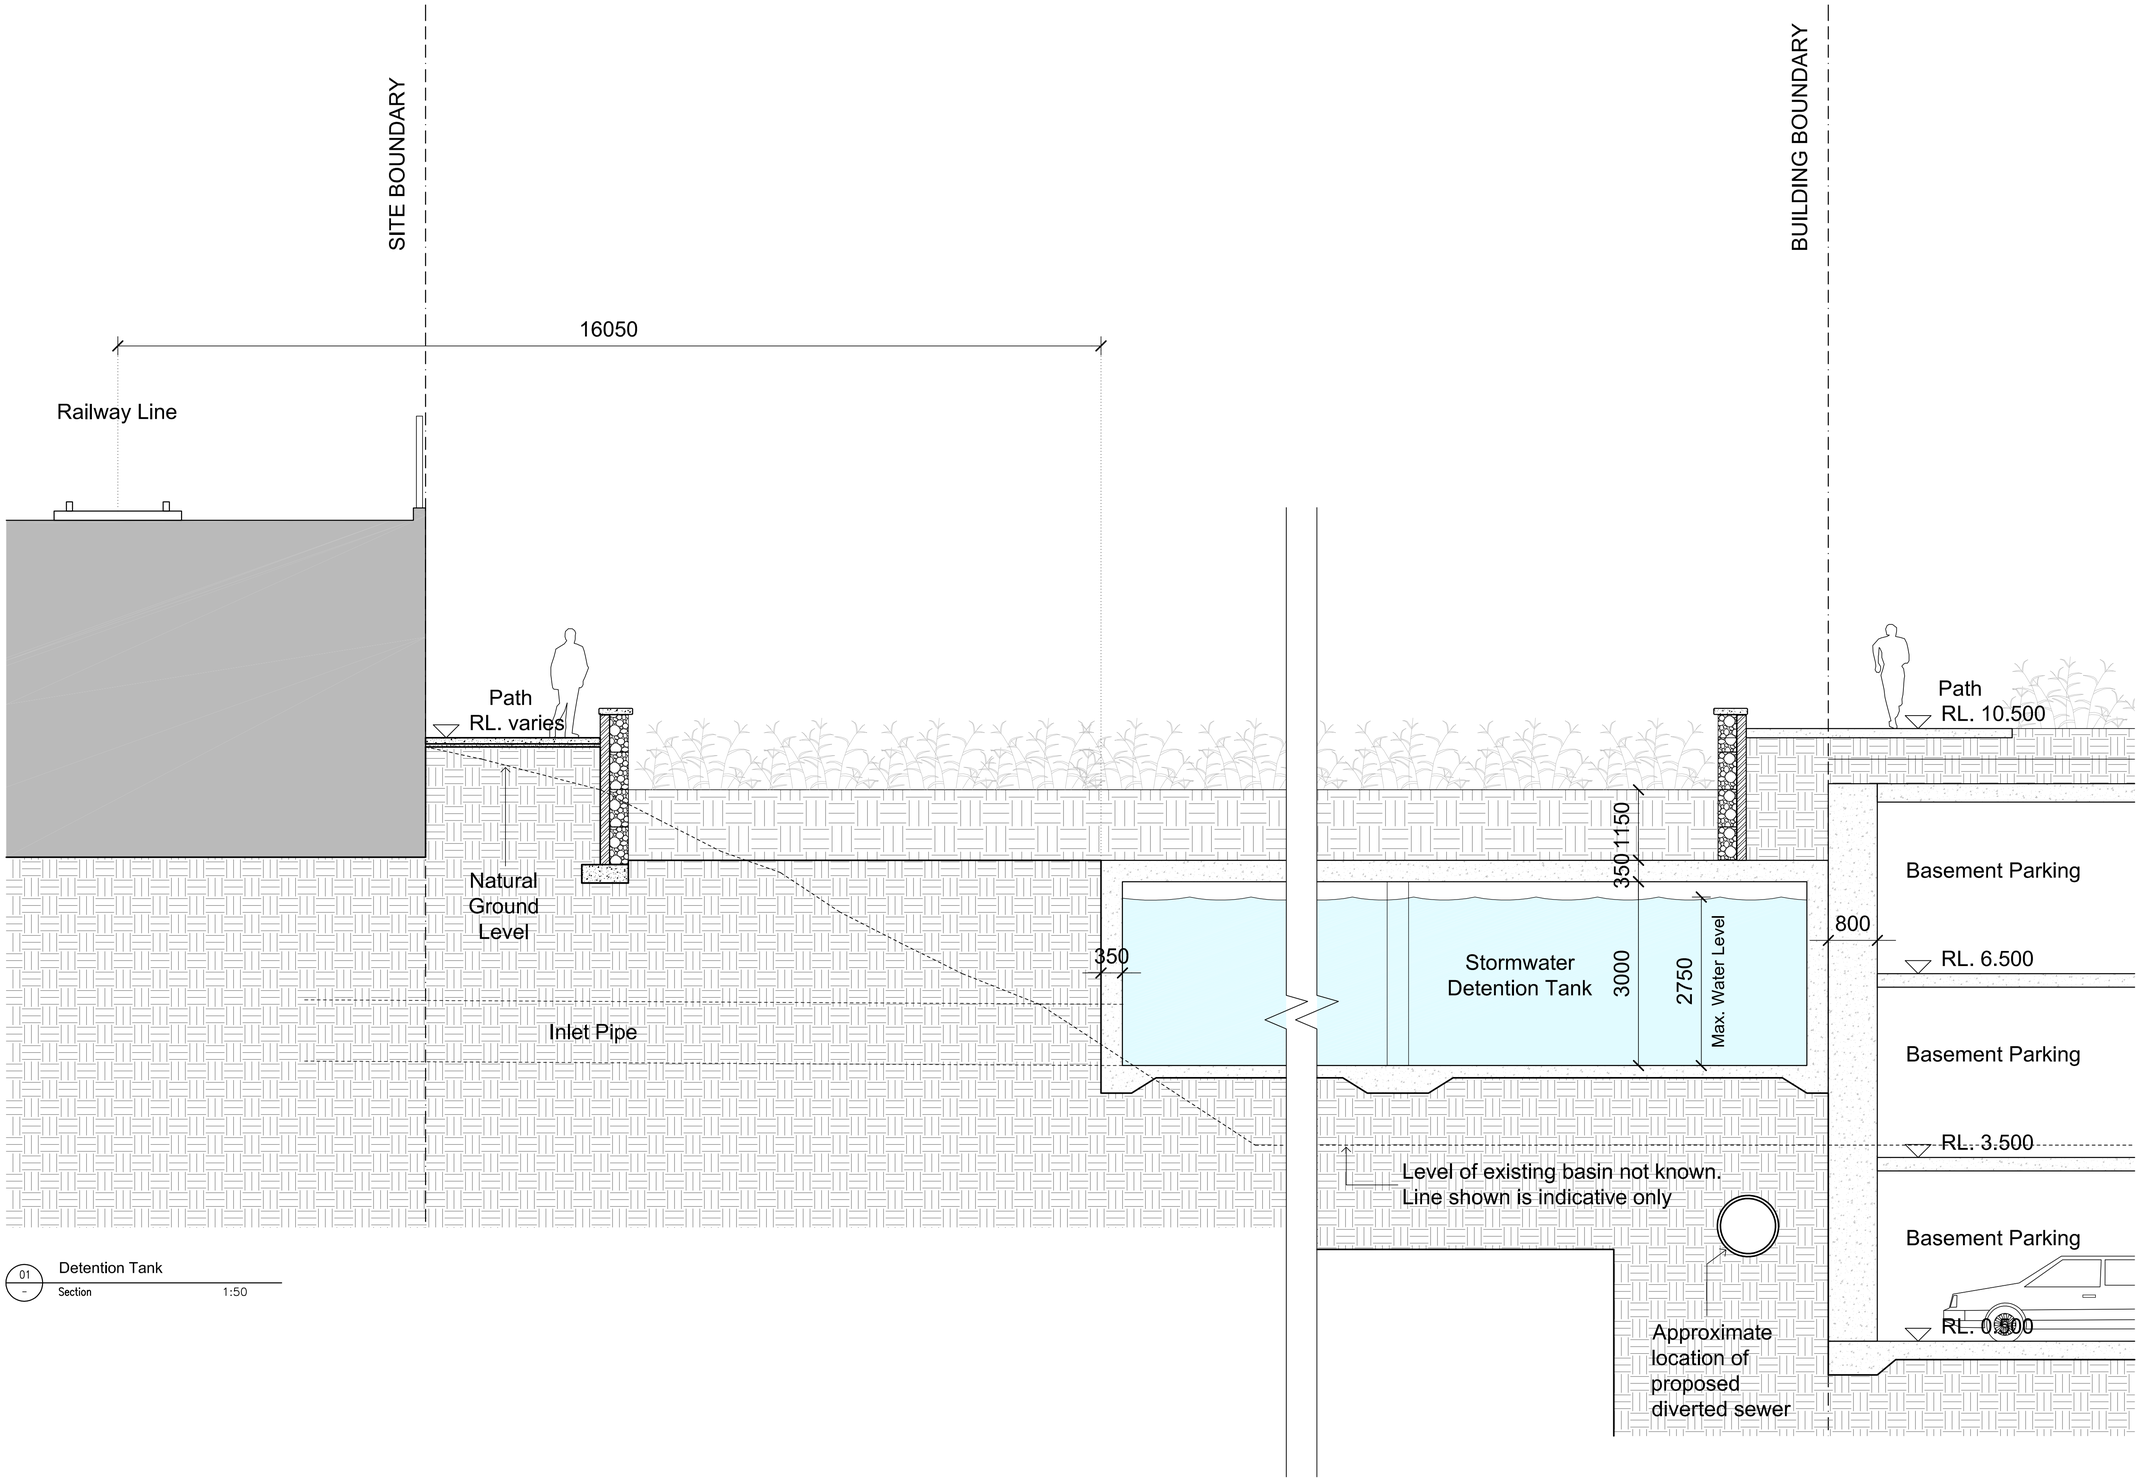

01 – Detention Tank
Section 1:50

Revision Summary:

NOT FOR CONSTRUCTION

Revision	Date	Description	Initial	Checked
03	03.11.14	Development Application	JC	MLS
02	25.07.14	DA Issue	JC	MLS
01	27.05.14	For Information	JC	RG

Site 68
Sydney Olympic Park

Stormwater Detention Tank
Section AA

Scale	1:50 @ A1, 1:100 @A3
Drawn	Checked
Project No.	S11611
Status	DA
Plot Date	3/11/2014 2:21 PM
Plot File	\\LIV-VDC-01\Sydney\S Drive - Liverpool St\11600-11699\s1161:.. ... 1_ecove_sopsite68\00_main\cad\plots\DA\DA06.101[03].dwg
Drawing No.	[Revision]

DA06.101[03]

Melbourne 1 Nicholson Street
Melbourne VIC 3000 Australia
T 03 8664 6200 F 03 8664 6300
email melb@batessmart.com.au
http://www.batessmart.com.au

Sydney 43 Brisbane Street
Surry Hills NSW 2010 Australia
T 02 8354 5100 F 02 8354 5199
email syd@batessmart.com.au
http://www.batessmart.com.au

Bates Smart Architects Pty Ltd ABN 68 094 740 986

BATESSMART™