XREFs: XR_80217059_WORKS EXTENT; XR_80217058_EXISTING BOUNDARY_LEGACY; XR_80217058_EXISTING TANKS_LEGACY; XR_80217059_PROPOSED DRAINAGE_LEGACY; XR_80217058_EXISTING SURVEY_LEGACY; XR_80217058_EXISTING REMEDIATION_LEGACY; XR_80217058_EXISTING SERVICES_LEGACY; XR_80217058_WEST COMPOUND; XR_80217058_WEST TRAFFIC; XR_80
CAD File: N:\Projects\802\EY170158_Bassgrance-Hickson Rd Remediation\Drawings\1. Civil\1. Bulk\00 Masterplan\Sketches\EHR-C-SK-0-001(A).dwg
DATE PLOTTED: 1 September 2017 10:35 AM BY : MONICA LAUT

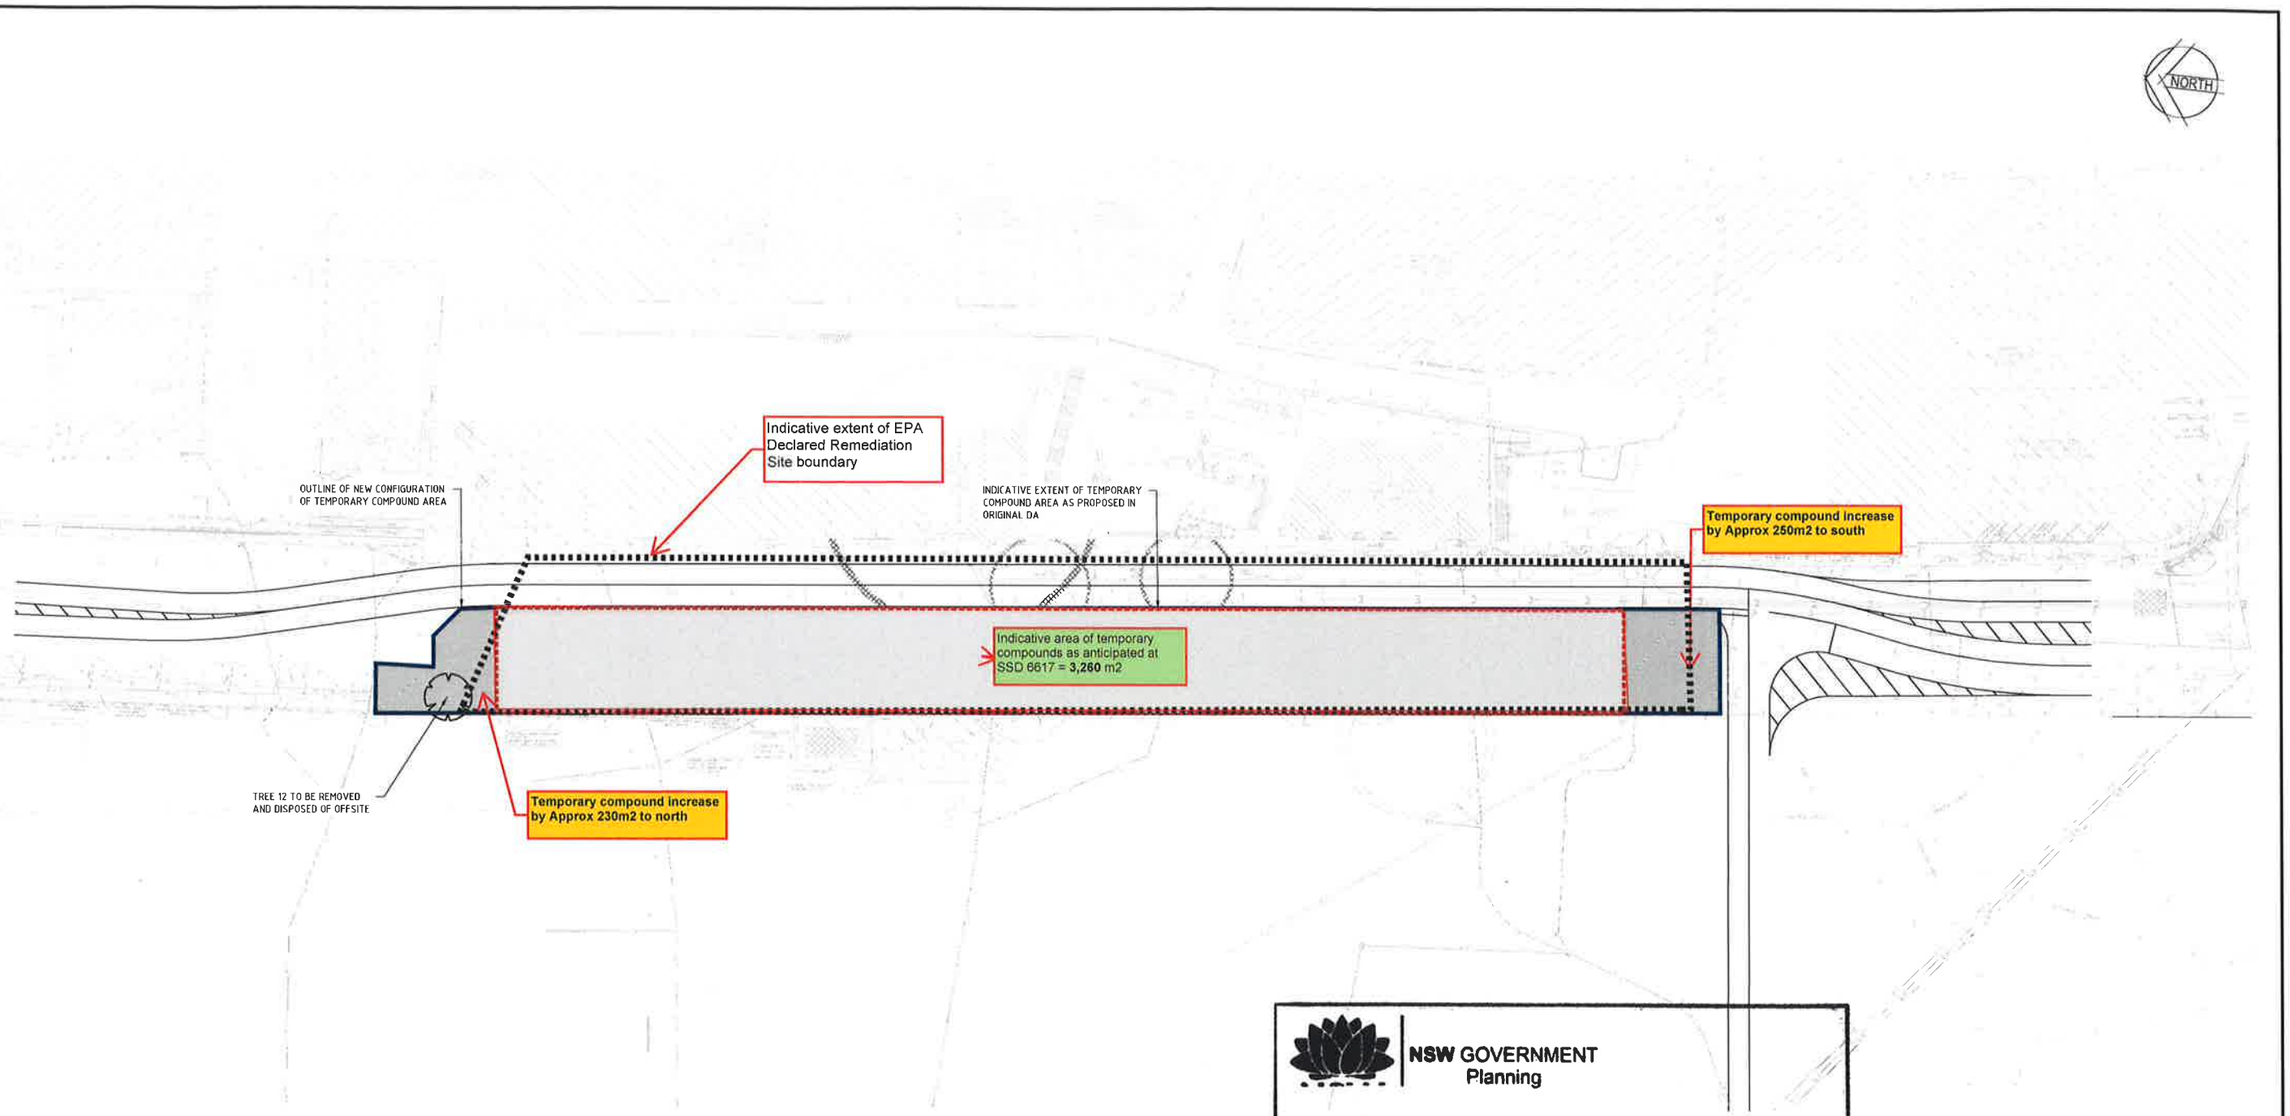

STAGE A1 SITE PLAN
SCALE 1:500

NSW GOVERNMENT
Planning

Issued under the Environmental Planning and Assessment Act 1979

Approved Section 96 (1A) (1) (2) Modification Application

No. 1 granted on the 19/10/2017

in respect to ~~MP~~ SSD 6617

Signed. MT

Sheet No. 1 of 2

0 10 20 30 40 50m
SCALE 1:500 @A1

Rev.	Date	Description	Des.	Verif.	Appd.
A	01.09.2017	ISSUED FOR INFORMATION	SHH		SHH

KEY PLAN HICKSON ROAD

ENVIROPACIFIC SERVICES

© Cardno Limited All Rights Reserved.
This document is produced by Cardno Limited solely for the benefit of and use by the client in accordance with the terms of the retainer. Cardno Limited does not and shall not assume any responsibility or liability whatsoever to any third party arising out of any use or reliance by third party on the content of this document.

Cardno® Shaping the Future
Cardno (NSW/ACT) Pty Ltd | ABN 95 001 145 035
Level 9, The Forum, 203 Pacific Highway
St. Leonards, NSW 2065
Tel: 02 9496 7700 Fax: 02 9439 5170
Web: www.cardno.com.au

Drawn MLL	Date 01.09.2017	
Checked	Date	
Designed SHH	Date 01.09.2017	
Verified	Date	
Approved SHH	01.09.2017	

Client: ENVIROPACIFIC SERVICES

Project: HICKSON ROAD STAGE 1B
EX-SITU REMEDIATION
MASTERPLANNING

Title: COMPOUND LAYOUT EAST

Status: FOR INFORMATION ONLY
NOT TO BE USED FOR CONSTRUCTION PURPOSES

DATUM		Scale	Size
A.H.D.		AS SHOWN	A1

Drawing Number: EHR-C-SK-0-001
Revision: A