XREF's: XR_80217058_WORKS EXTENT; XR_80217058_EXISTING BOUNDARY_LEGACY; XR_80217058_EXISTING REMEDIATION_LEGACY; XR_80217058_EXISTING SERVICES_LEGACY; XR_80217058_EXISTING SURVEY_LEGACY; XR_80217058_EXISTING TANKS_LEGACY; XR_80217058_PROPOSED DRAINAGE_LEGACY; XR_80217058_KEY PLAN; XR_80217058_WATERMANS QUAY; XR_80217058_AERIAL; XR_80217058_
CAD File: N:\Projects\80217\217058_Barangaroo-Hickson Rd Remediation\Drawings\1 Civil\1 Bulk\00 Masterplan\Stacked\EHR-C-SK-0-002(A1).dwg
DATE PLOTTED: 1 September 2017 10:36 AM BY: MONICA LAUT

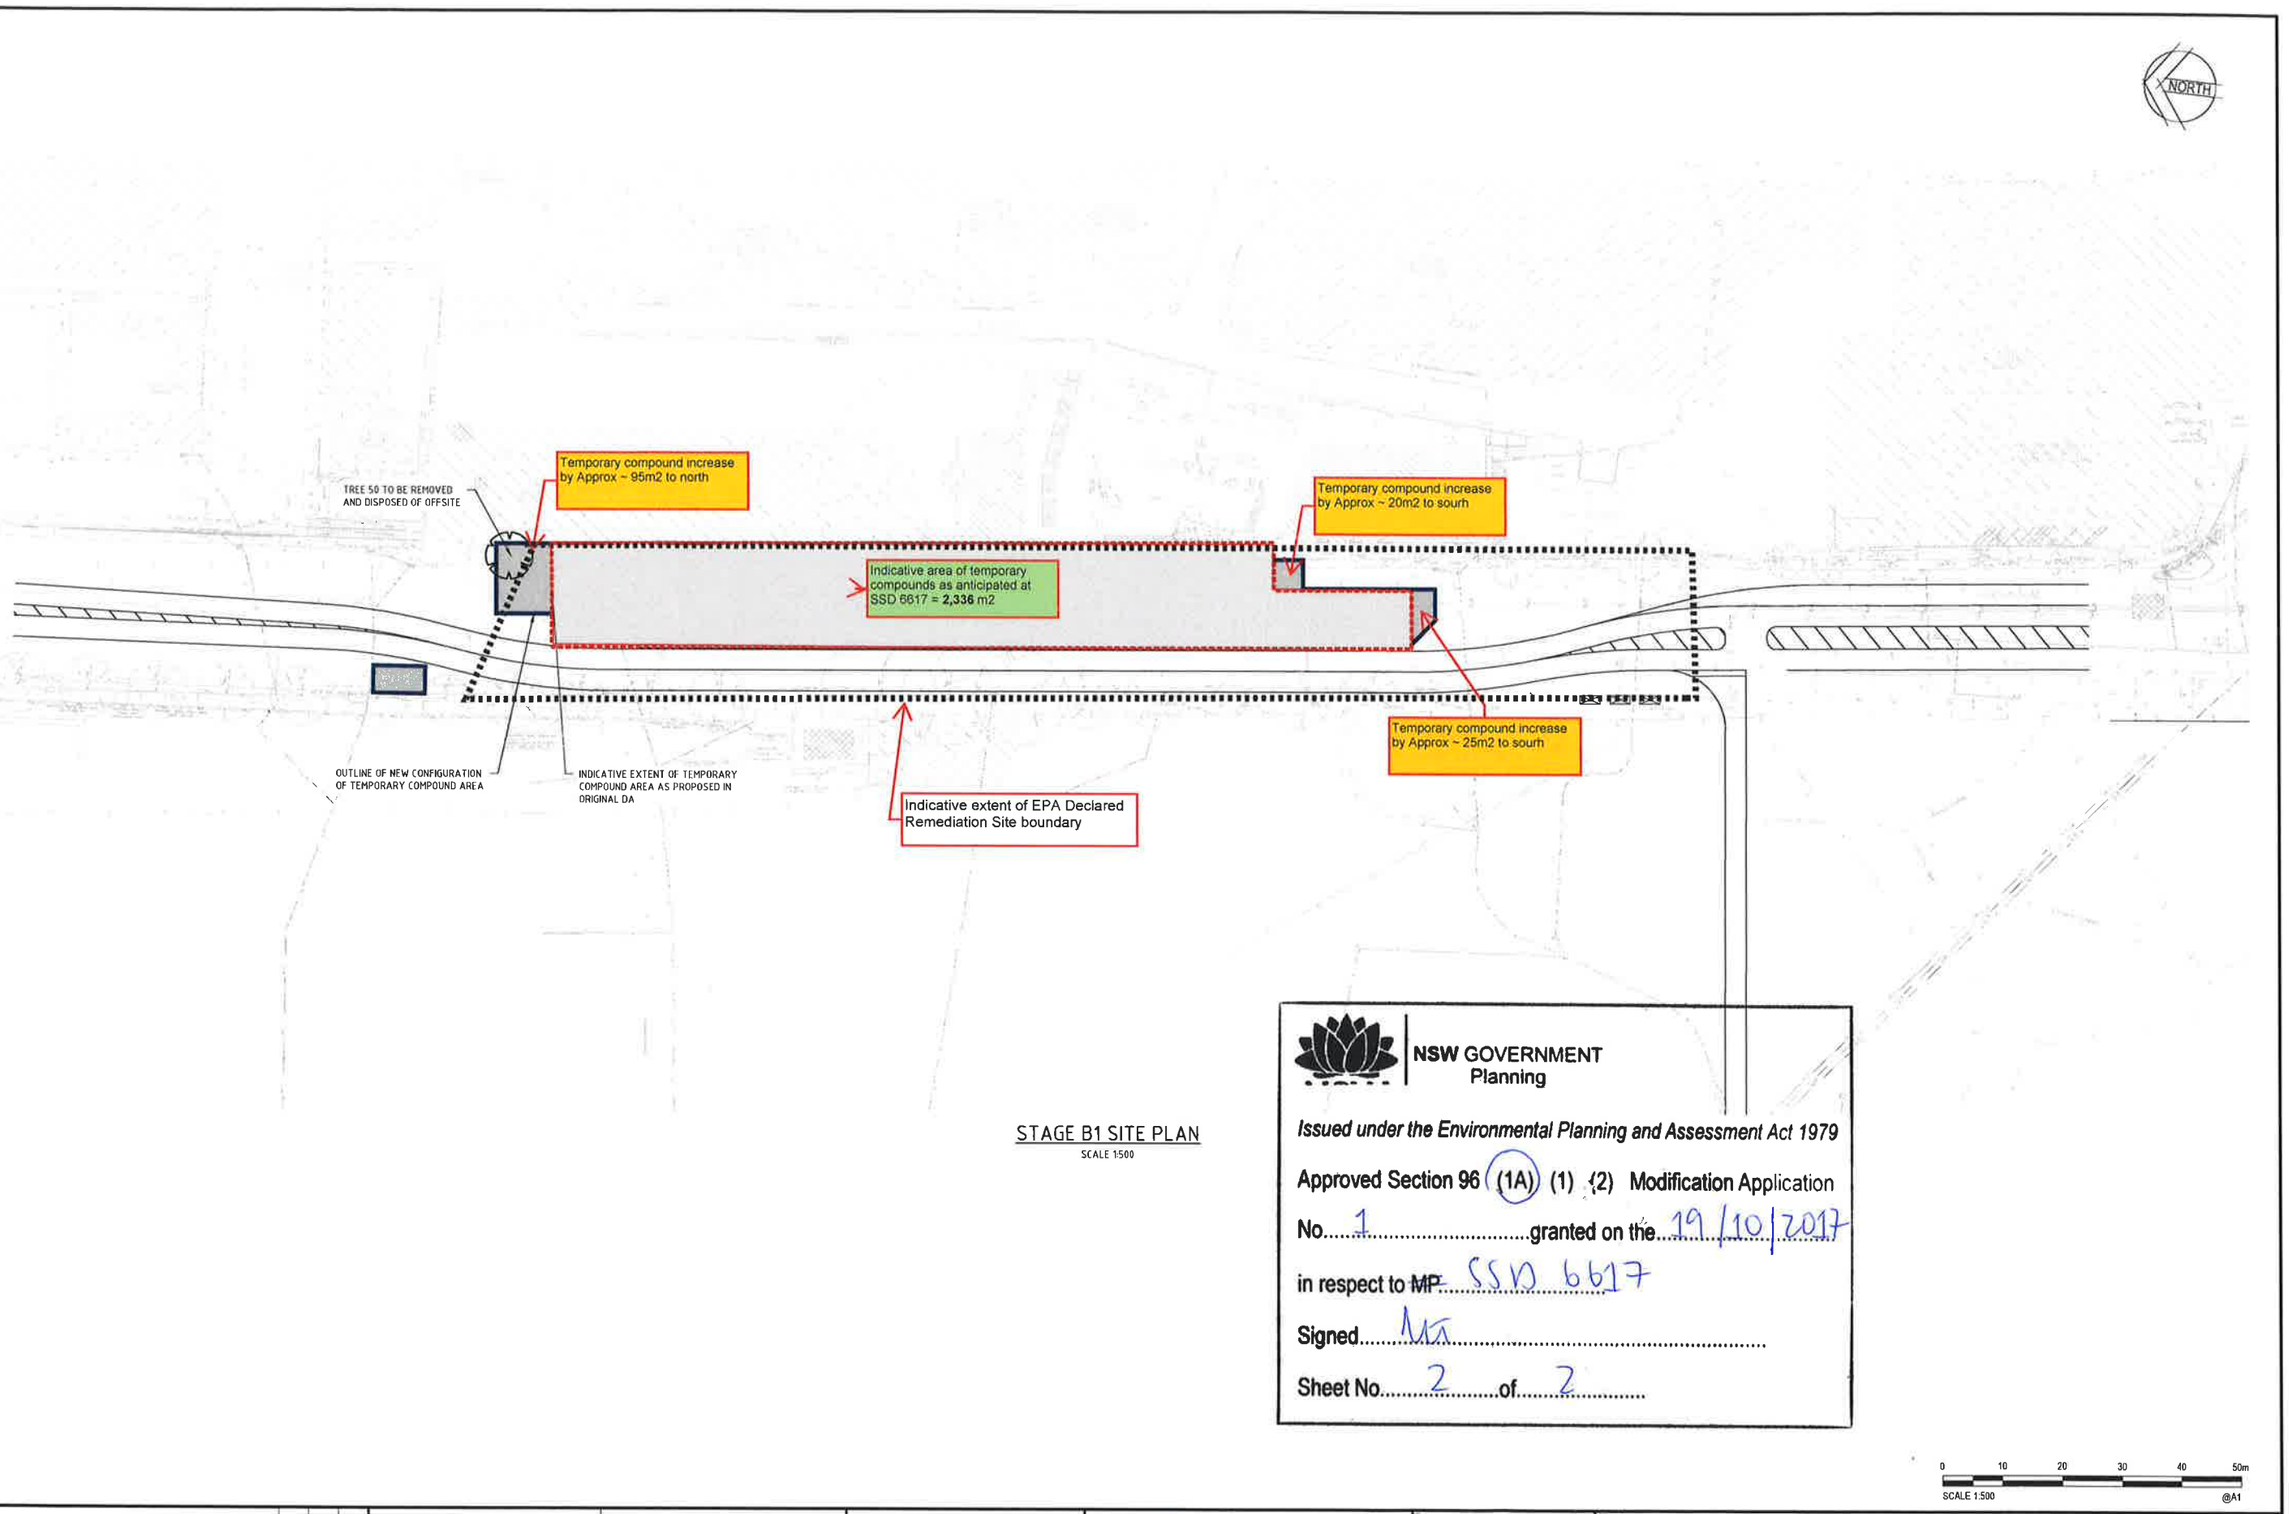

STAGE B1 SITE PLAN

SCALE 1:500

Rev.	Date	Description	Des.	Verif.	Appd.
A	01.09.2017	ISSUED FOR INFORMATION	SHH		SHH

KEY PLAN EHR HICKSON ROAD

ENVIROPACIFIC SERVICES

© Cardno Limited All Rights Reserved.
This document is produced by Cardno Limited solely for the benefit of and use by the client in accordance with the terms of the retainer. Cardno Limited does not and shall not assume any responsibility or liability whatsoever to any third party arising out of any use or reliance by third party on the content of this document.

Cardno®
Shaping the Future
Cardno (NSW/ACT) Pty Ltd | ABN 95 001 145 035
Level 9, The Forum, 203 Pacific Highway
St. Leonards, NSW 2065
Tel 02 9496 7700 Fax: 02 9439 5170
Web: www.cardno.com.au

		Date
Drawn	MLL	01.09.2017
Checked		Date
Designed	SHH	01.09.2017
Verified		Date
Approved	SHH	01.09.2017

Client: ENVIROPACIFIC SERVICES

Project: HICKSON ROAD STAGE 1B
EX-SITU REMEDIATION
MASTERPLANNING

Title: COMPOUND LAYOUT WEST

Status: FOR INFORMATION ONLY
NOT TO BE USED FOR CONSTRUCTION PURPOSES

DATUM	Scale	Size
A.H.D.	AS SHOWN	A1

Drawing Number: EHR-C-SK-0-002

Revision: A