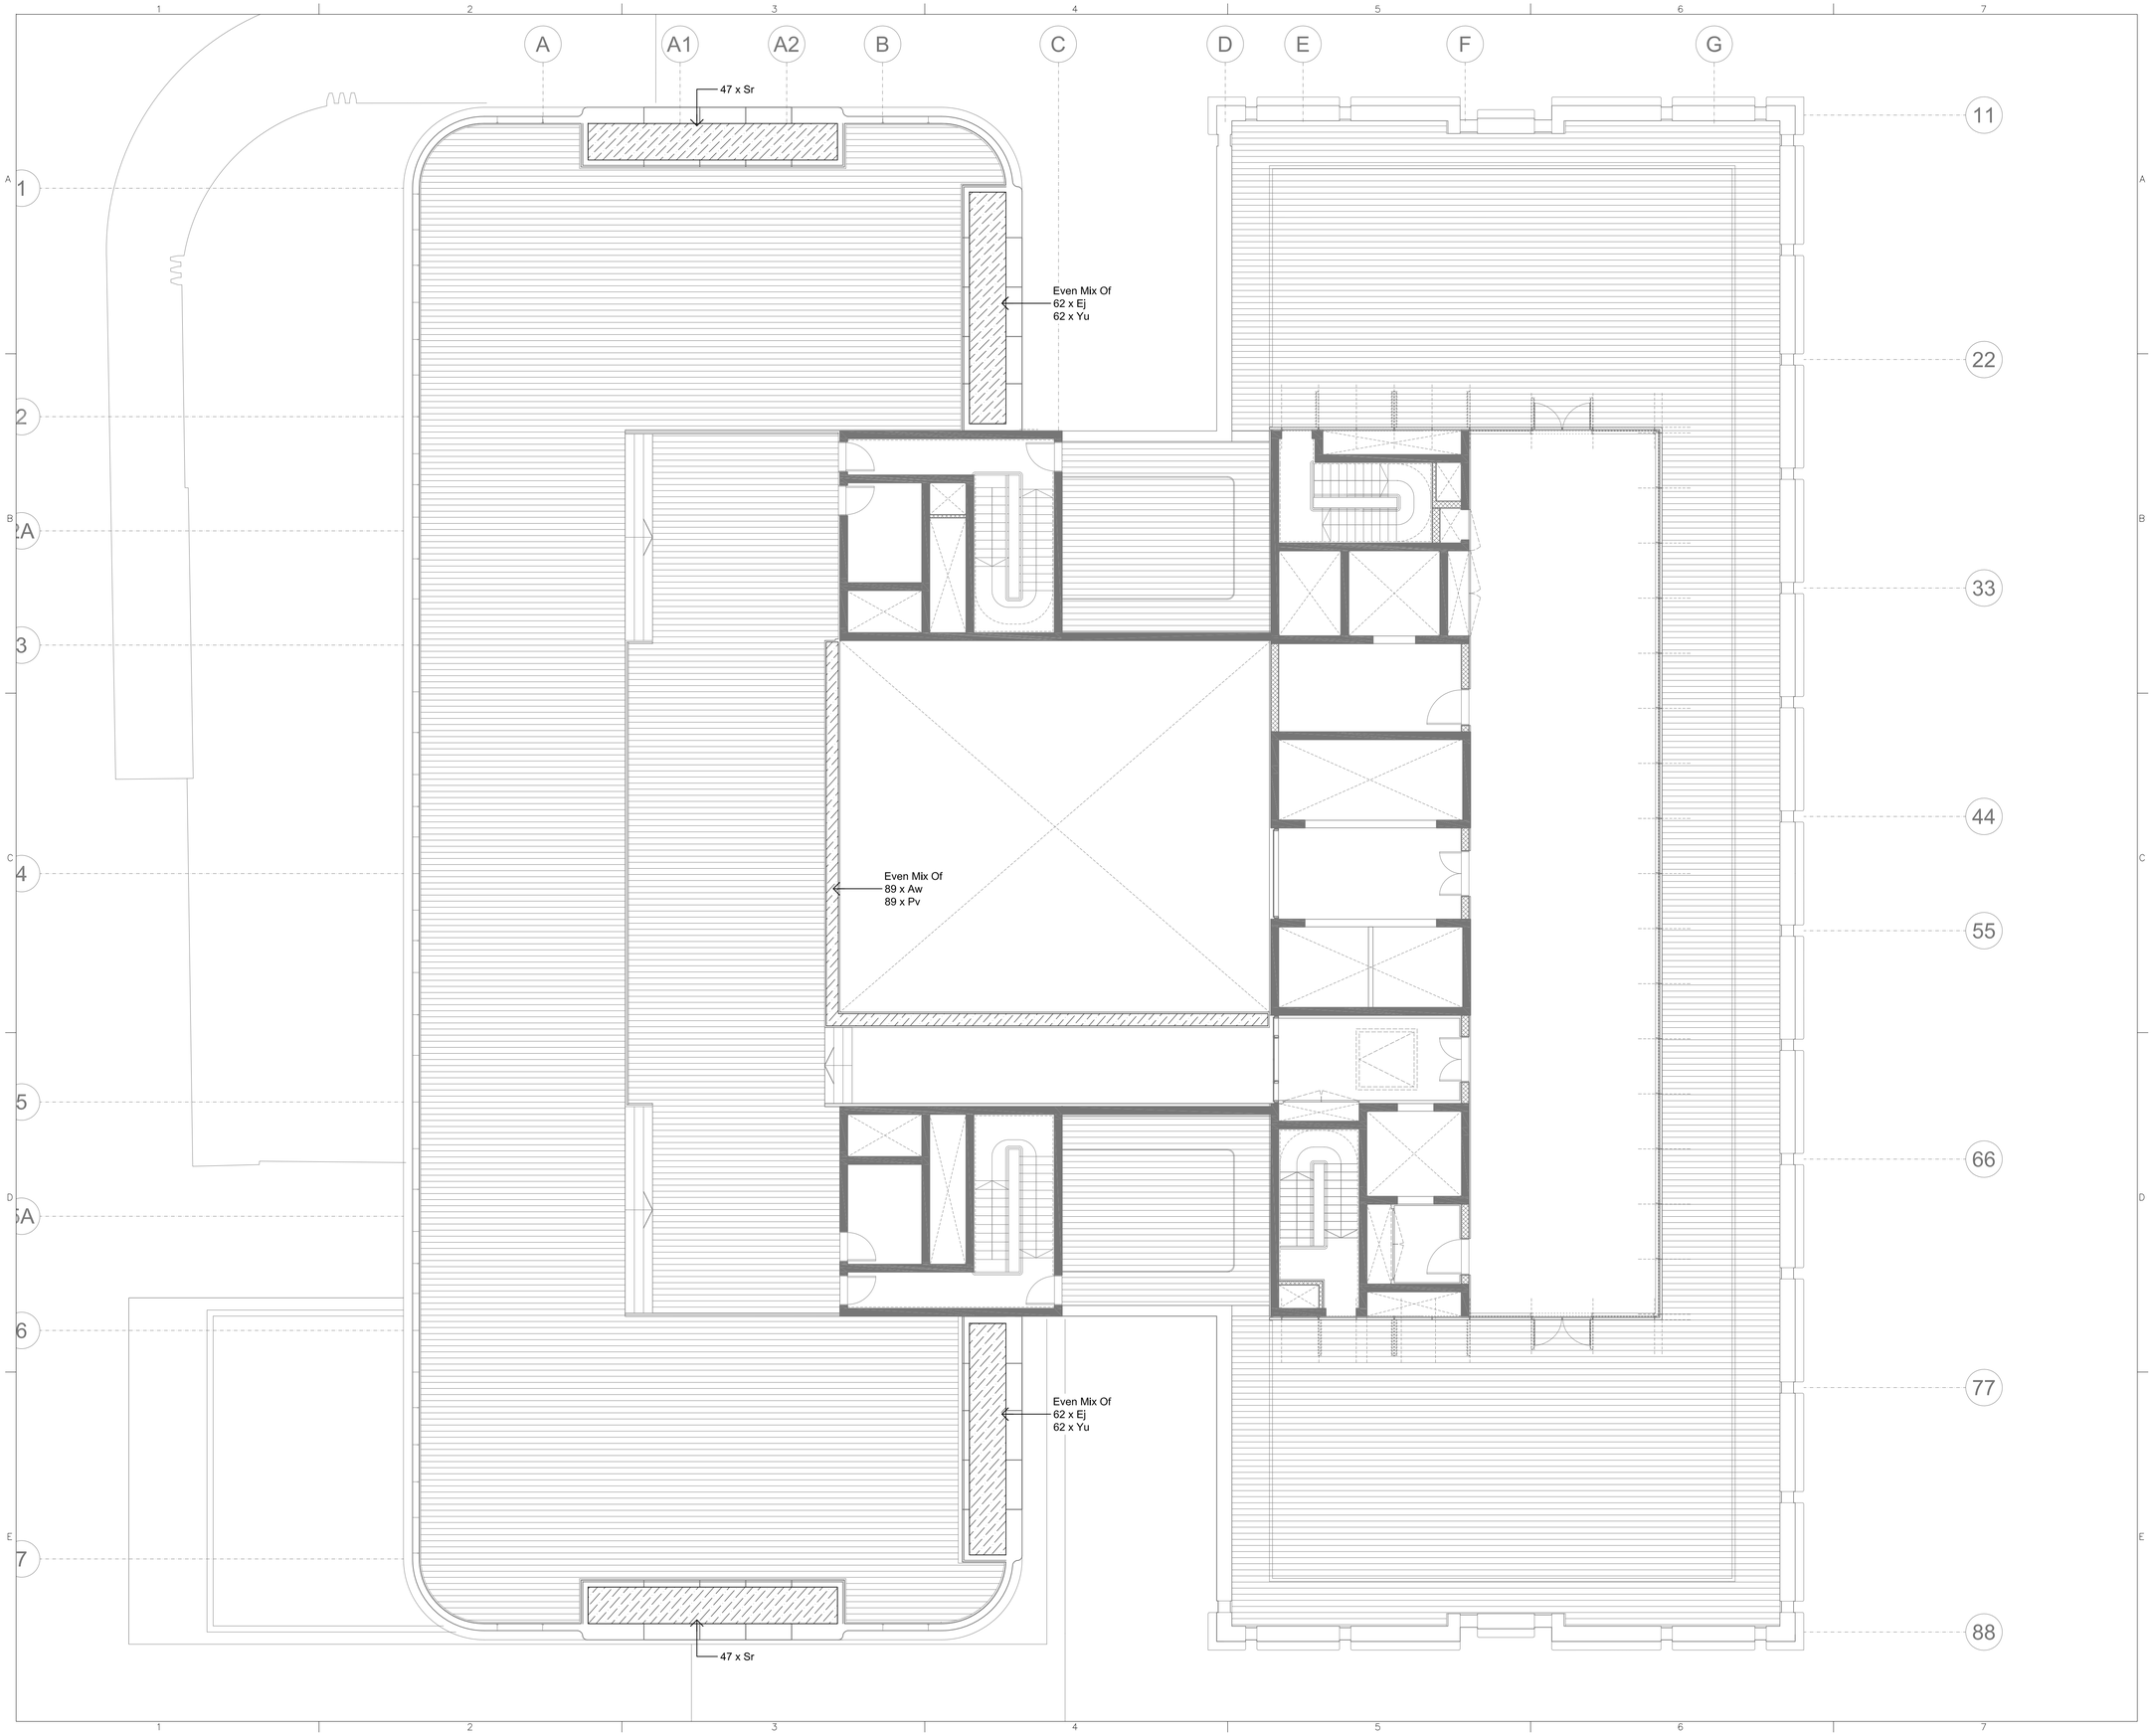

GENERAL NOTES

1. THIS DRAWING IS COPYRIGHT AND IS THE PROPERTY OF JAAA + TURF DESIGN STUDIO AND MUST NOT BE USED WITHOUT PERMISSION.
2. THIS DRAWING IS AN UNCONTROLLED COPY UNLESS STAMPED WITH STATUS.
3. THE CONTRACTOR MUST VERIFY ALL DIMENSIONS AND LEVELS ON SITE AS THIS IS NOT A SHOP DRAWING.
4. THE CONTRACTOR MUST REFER ANY DISCREPANCIES TO THE SUPERINTENDENTS REPRESENTATIVE BEFORE PROCEEDING WITH THE WORK.
5. THE CONTRACTOR MUST NOT SCALE FROM THESE DRAWINGS. USE NOMINATED DIMENSIONS AND LEVELS.
6. THIS DRAWING MUST BE READ IN CONJUNCTION WITH THE TOTAL CONTRACT PACKAGE INCLUDING DRAWINGS AND SPECIFICATIONS OF ALL CONSULTANTS.

SURVEY INFORMATION

7. JAAA + TDS DO NOT WARRANT THE ACCURACY OF SURVEY INFORMATION.

N

0 1 2 3 4 5

SCALE - 1:100 @ A1 , 1:200 @ A3

REV	DATE	DESCRIPTION	DWN.	CHK.
3	16.12.15	FOR TENDER	JN	SI
2	26.05.15	FOR TENDER	JN	SI
1	15.05.15	FOR TENDER	JN	SI

FRASERS PROPERTY

CLIENT

FRASERS PROPERTY
L11, 488 Kent Street Sydney NSW 2000
T: 02 8823 8800 F: 02 8823 8801

NOT FOR CONSTRUCTION

PROJECT

FRASERS BROADWAY
20 - 102 Broadway Sydney NSW 2000

LANDSCAPE CONSULTANT

JAAA + TDS
Jeppe Aagaard Andersen, Denmark & Turf Design Studio, Sydney

Jeppe Aagaard Andersen
Hellebæk Klædefabrik, Nordre Strandvej 119 G
DK 3150 Hellebæk, Denmark
Phone Tlf +45 53 64 08 71
Email: jaaamobil@attglobal.net

Turf Design Studio
P.O Box 419 Cronulla NSW 2230, 95 Kingsway, Cronulla 2230
Phone (+61 2) 9527 3380, Fax (+61 2) 9527 2307.
Email: sydney@turfdesign.com

PROJECT STAGE

LANDSCAPE
BLOCK 4N

DRAWING TITLE

SOFTWORKS PLAN
LEVEL 17

DRAWING STATUS

FOR TENDER

DRAWING NO.

L 417

Revision

3

ACONEX REF.

JAT-LS-DR-4N-L17-417-PDF