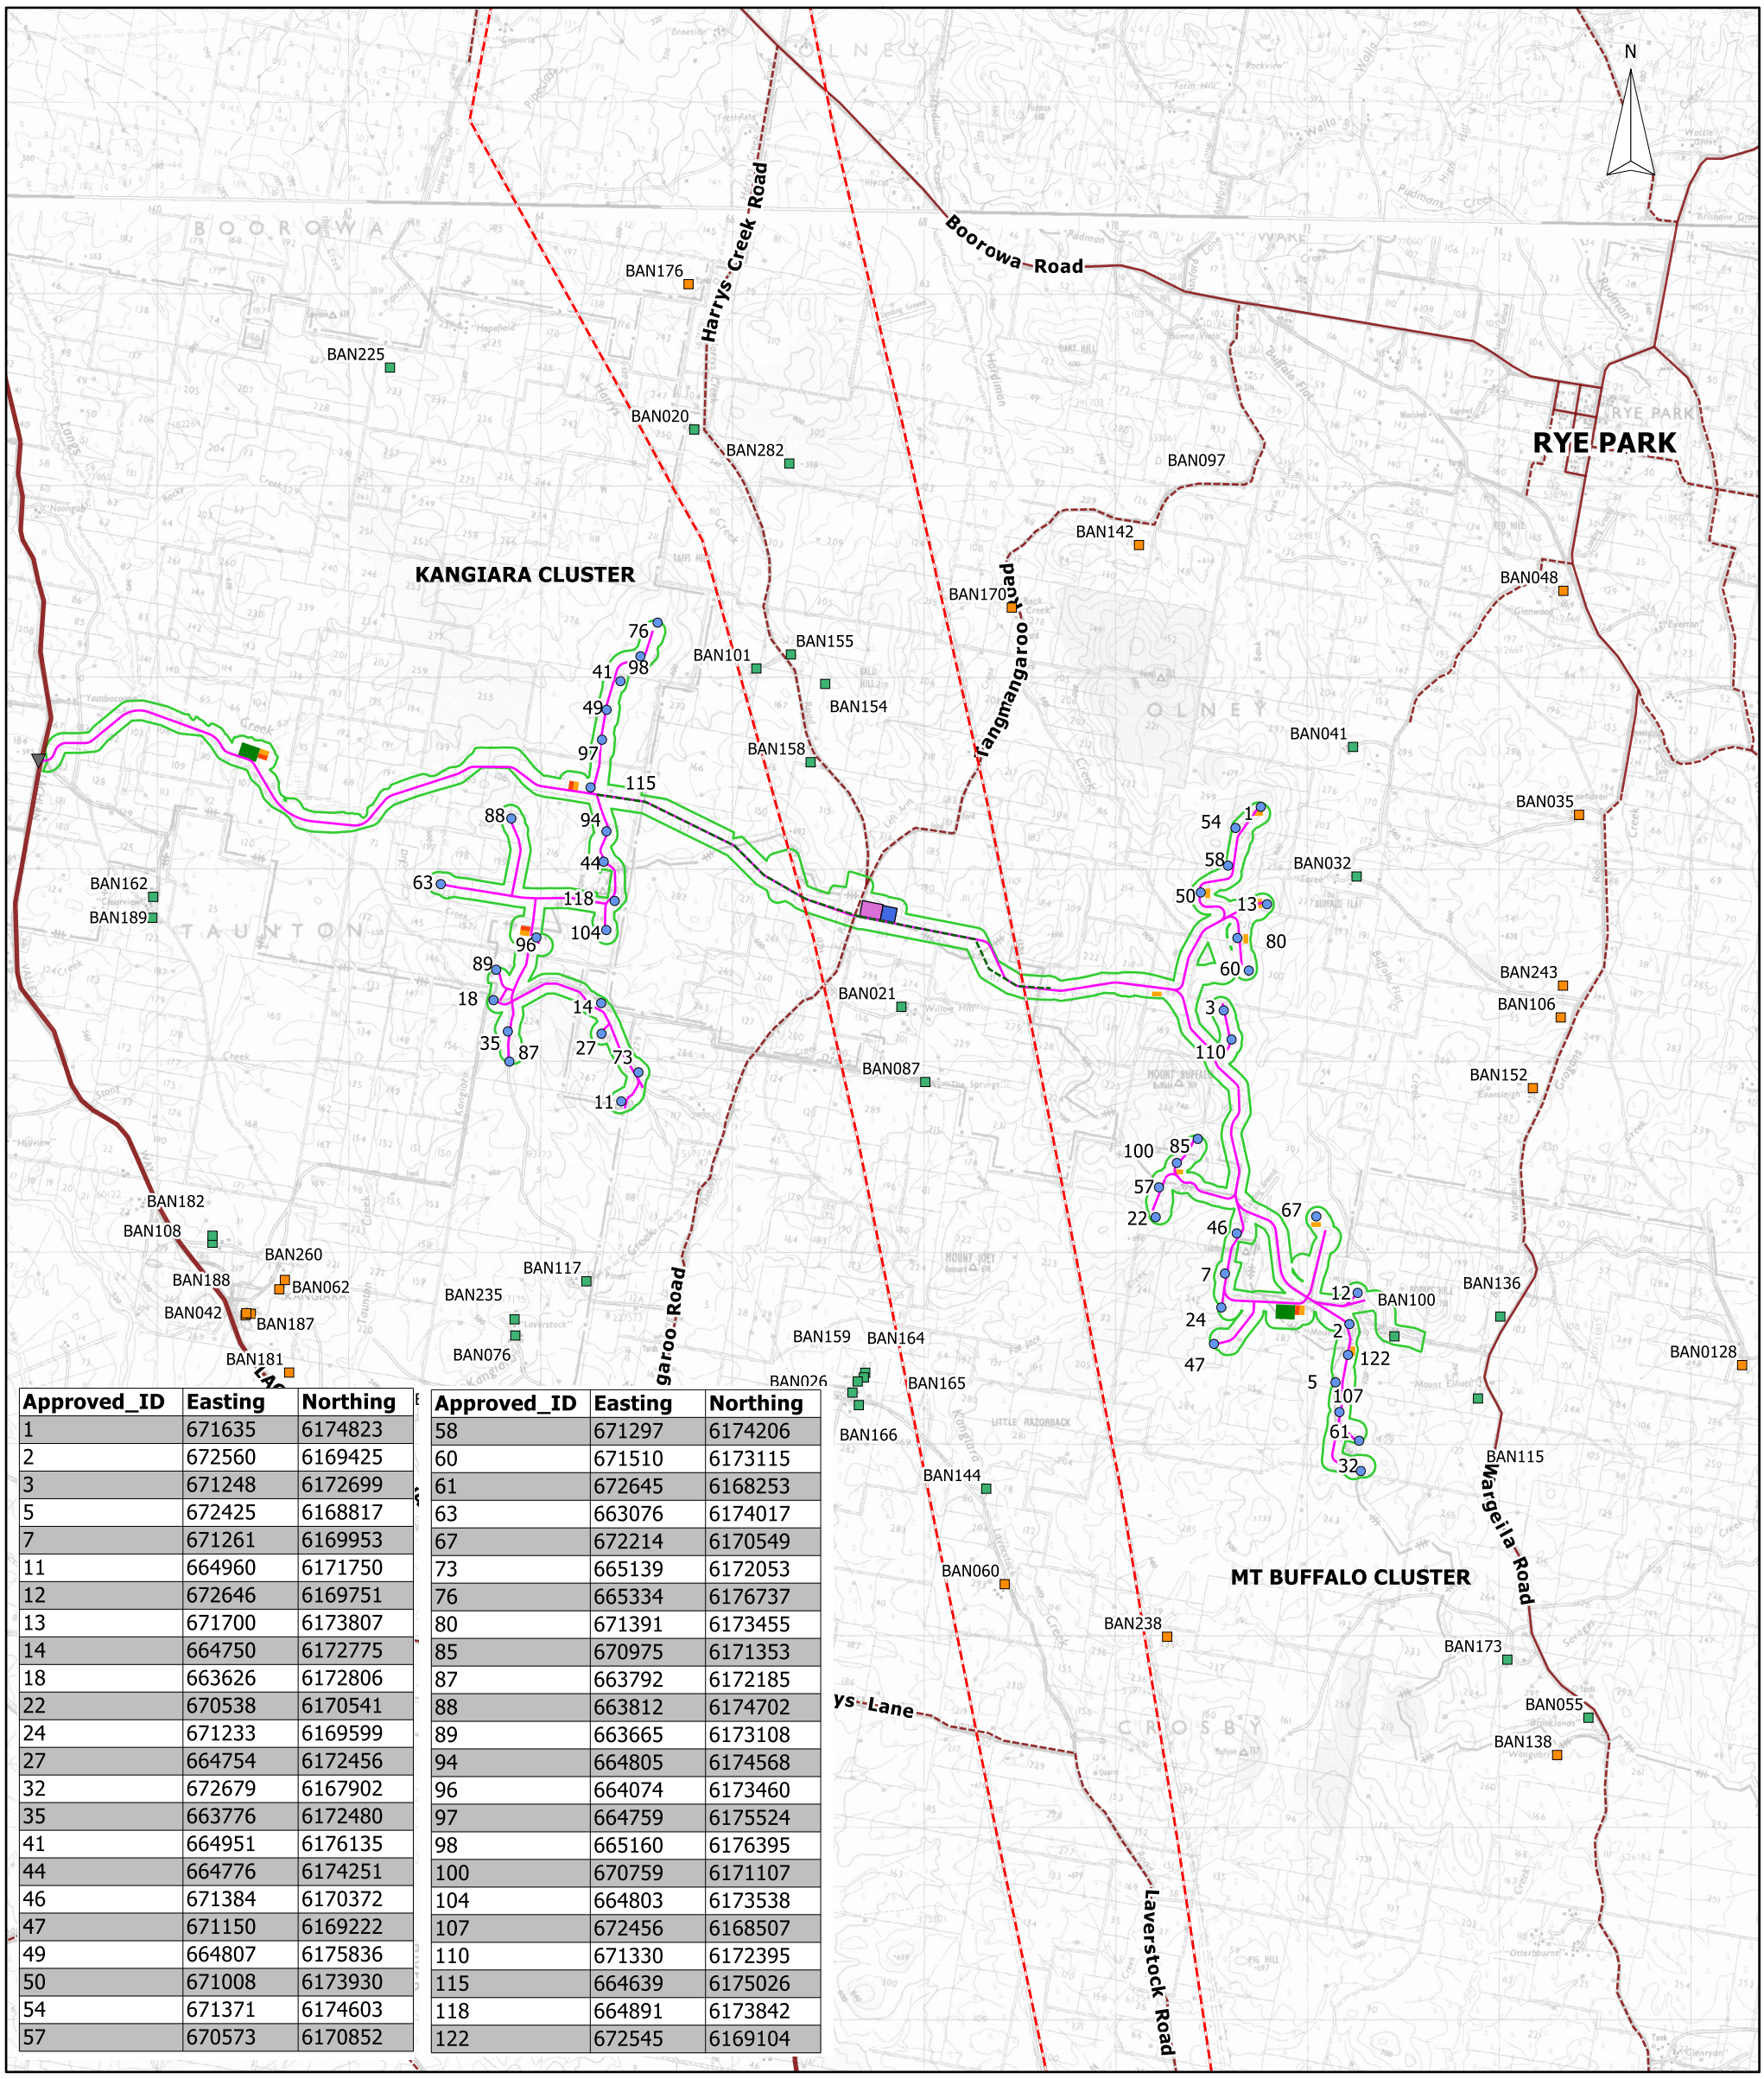

Approved_ID	Easting	Northing
1	671635	6174823
2	672560	6169425
3	671248	6172699
5	672425	6168817
7	671261	6169953
11	664960	6171750
12	672646	6169751
13	671700	6173807
14	664750	6172775
18	663626	6172806
22	670538	6170541
24	671233	6169599
27	664754	6172456
32	672679	6167902
35	663776	6172480
41	664951	6176135
44	664776	6174251
46	671384	6170372
47	671150	6169222
49	664807	6175836
50	671008	6173930
54	671371	6174603
57	670573	6170852

Approved_ID	Easting	Northing
58	671297	6174206
60	671510	6173115
61	672645	6168253
63	663076	6174017
67	672214	6170549
73	665139	6172053
76	665334	6176737
80	671391	6173455
85	670975	6171353
87	663792	6172185
88	663812	6174702
89	663665	6173108
94	664805	6174568
96	664074	6173460
97	664759	6175524
98	665160	6176395
100	670759	6171107
104	664803	6173538
107	672456	6168507
110	671330	6172395
115	664639	6175026
118	664891	6173842
122	672545	6169104

LEGEND

Wind Farm
- WTG (46)
- Main Site Access
- Indicative Access Track
- Overhead Transmission Line
- Development Corridor

Residences
- Associated Residence
- Non-Associated Residence

Construction Facilities
- Construction Compound
- Concrete Batching Plant
- Rock Crushing Facility
- Collector Substation
- Switching Station

Existing Infrastructure
- Unsealed Road
- Sealed Road
- 132 kV Line

0 — 5 km

COMPANY				
BANGO WIND FARM PTY LTD				
TITLE				
ROCK CRUSHING UPDATES				
DATE	SCALE	DWG NO	REV	VER
16 JUL 2020	1:68000	BAN-282	A	1
DRAWN BY	CHECKED BY	SHEET	JOB NO	SIZE
B KRONENBERG	A GORDIJN	1 OF 1	080811	A3