


FACADE MATERIALS LEGEND


- 1 PANEL SYSTEM
- 2 FULL HEIGHT GLAZING
- 3 BRICK
- 4 CONCRETE
- 5 METAL MESH
- 6 BLOCK WORK
- 7 PLANT LOUVRES
- 8 COLOURBOND

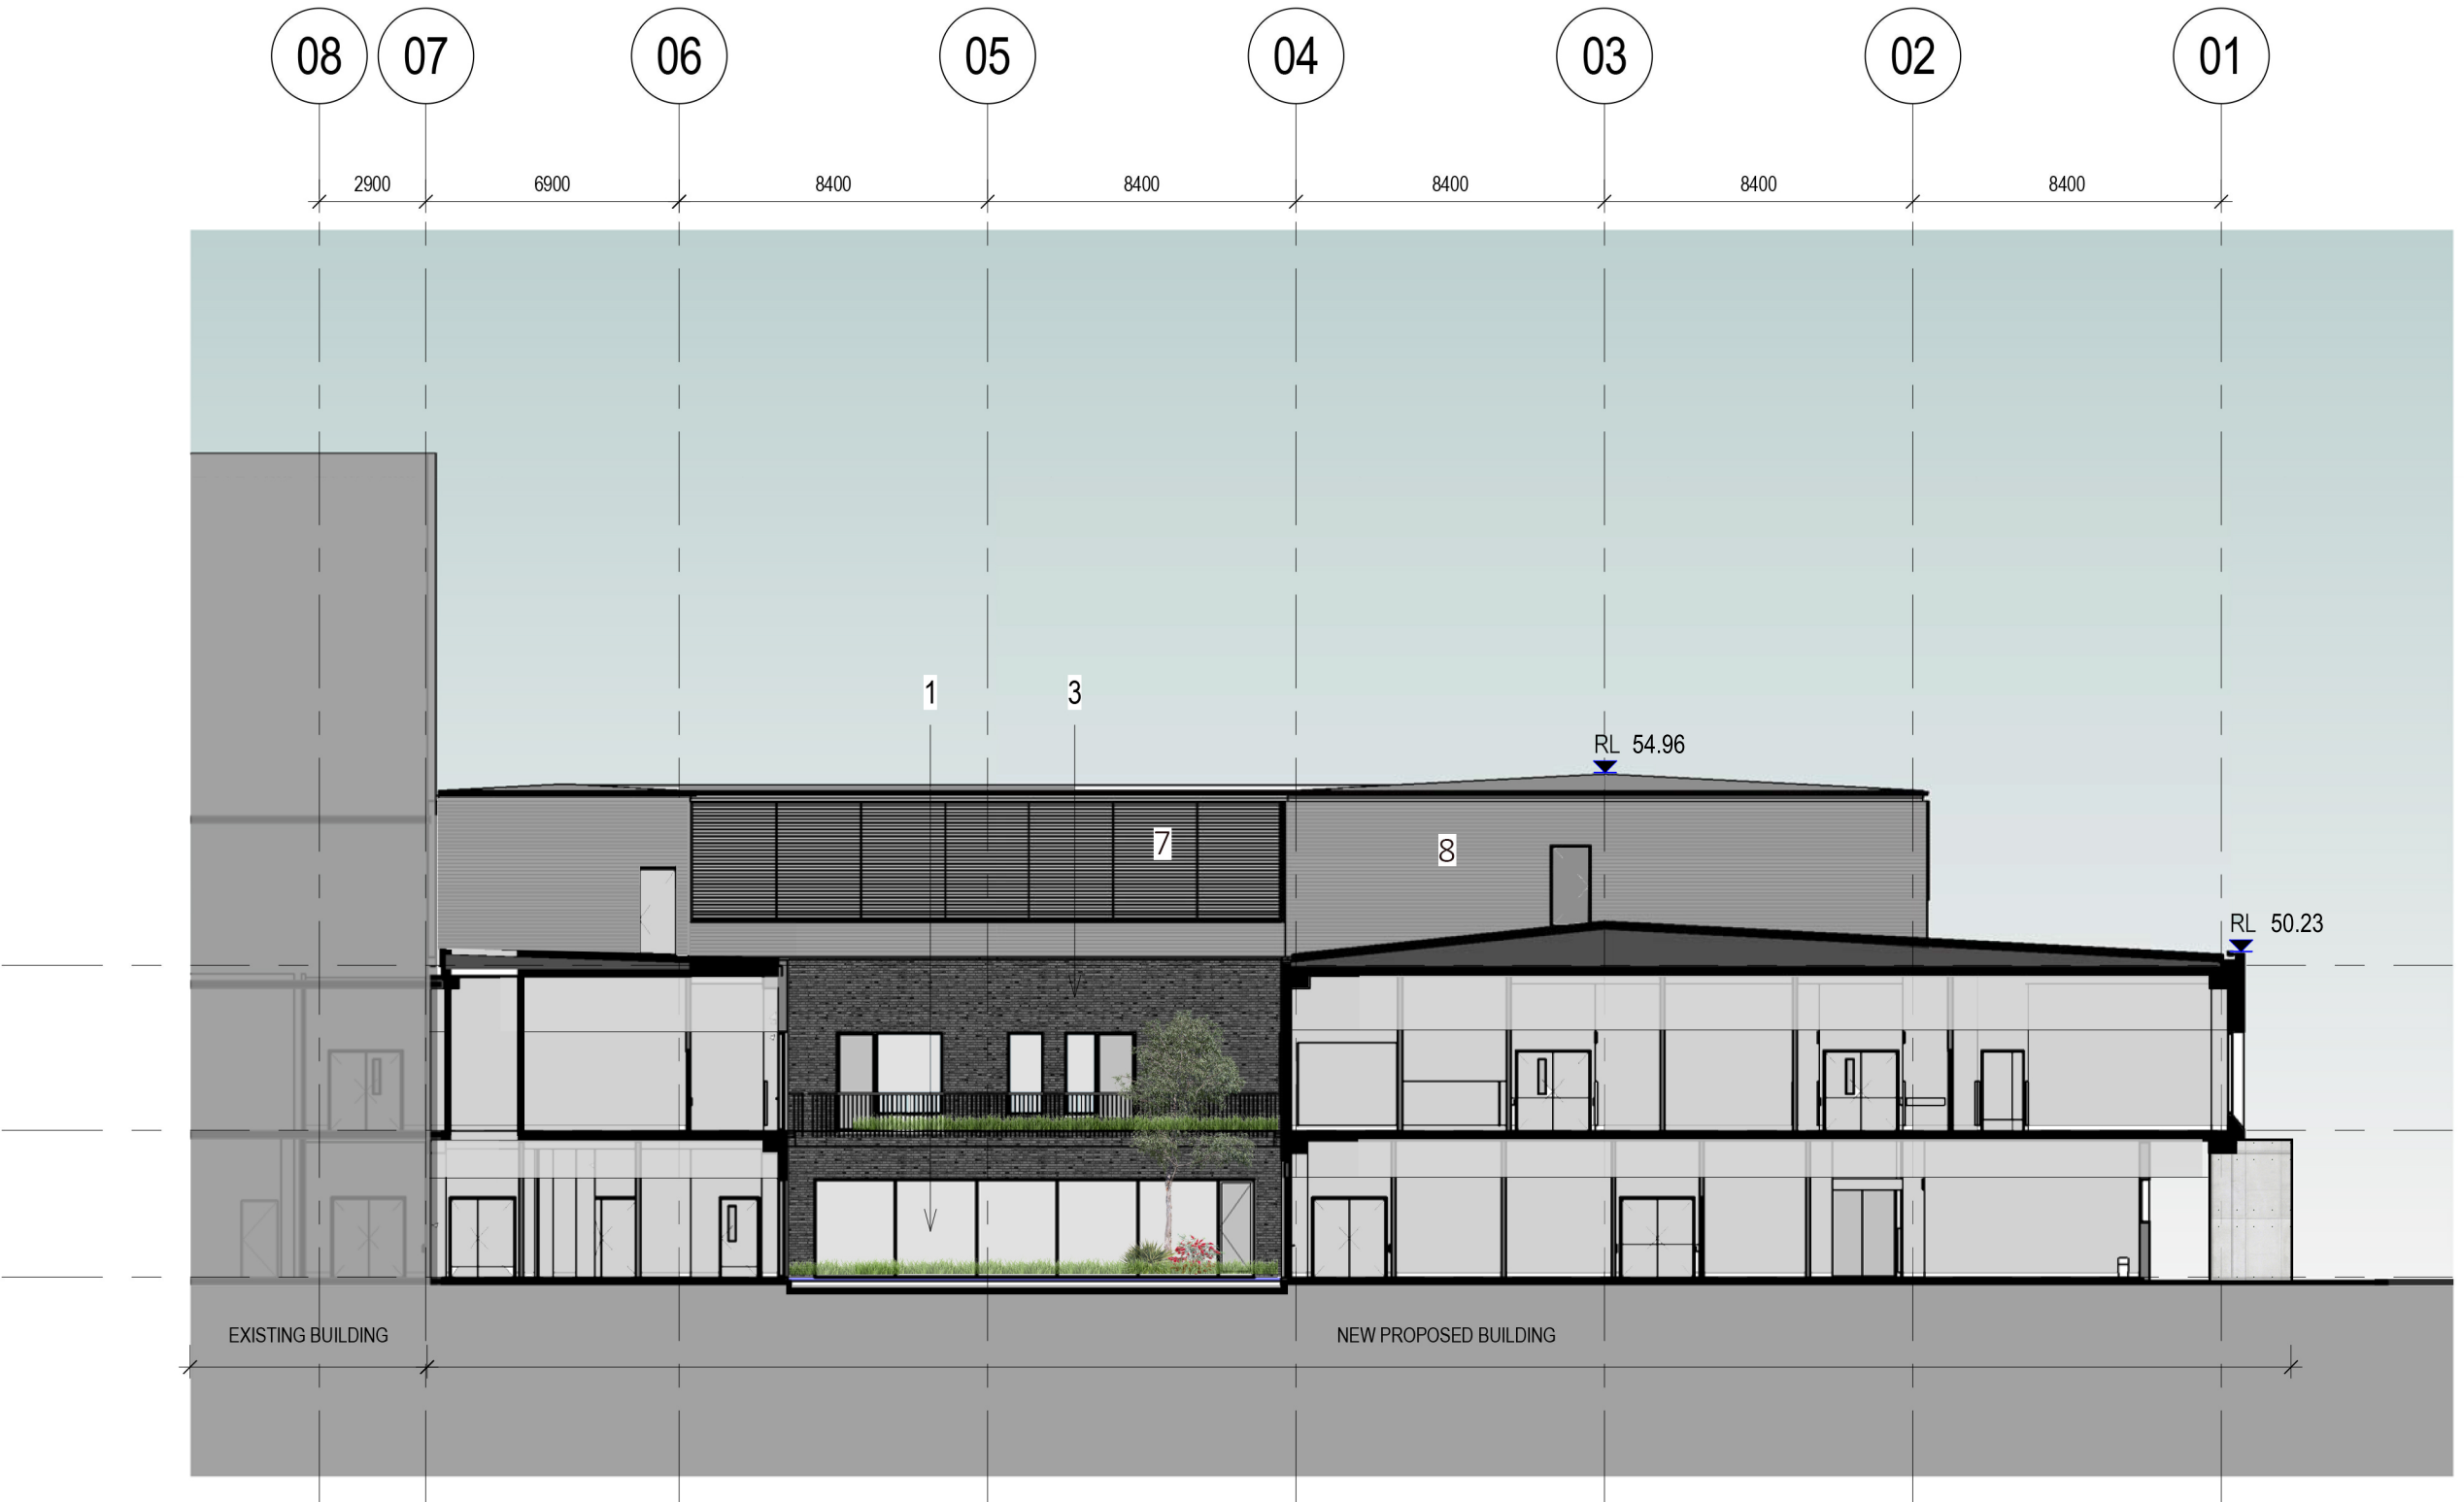

1 SECTION 1
1:200



3 SECTION 3
1:200

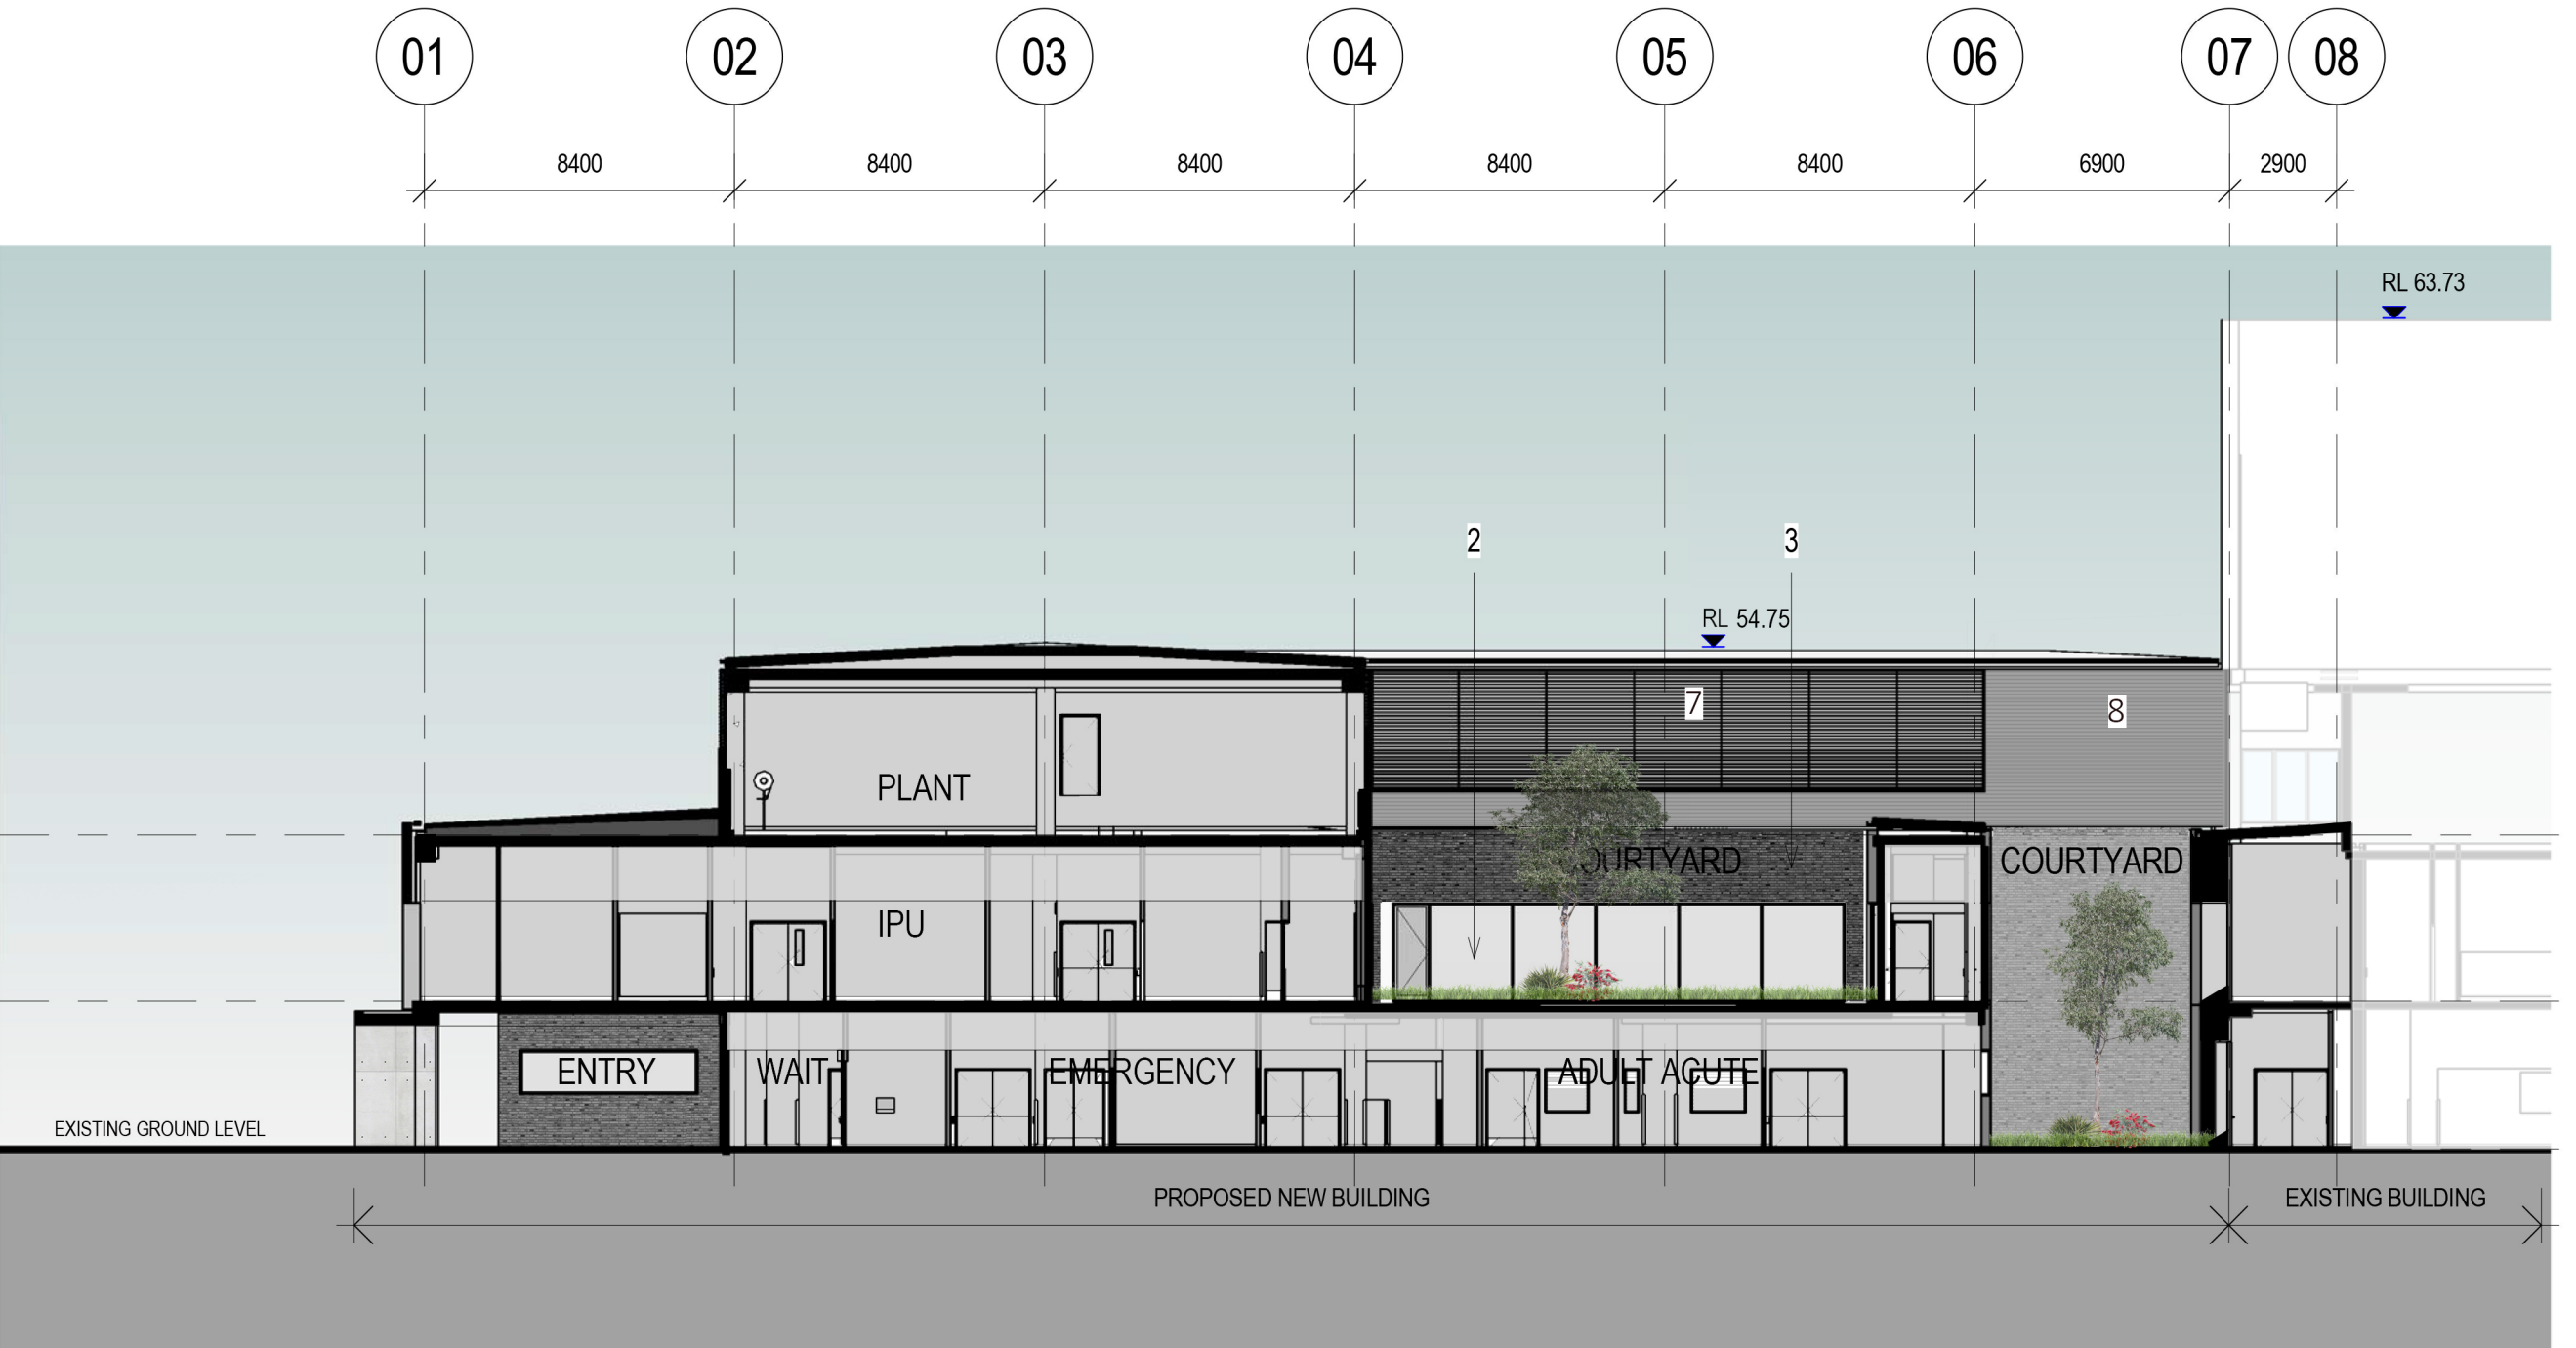

2 SECTION 2
1:200



4 SECTION 4
1:200