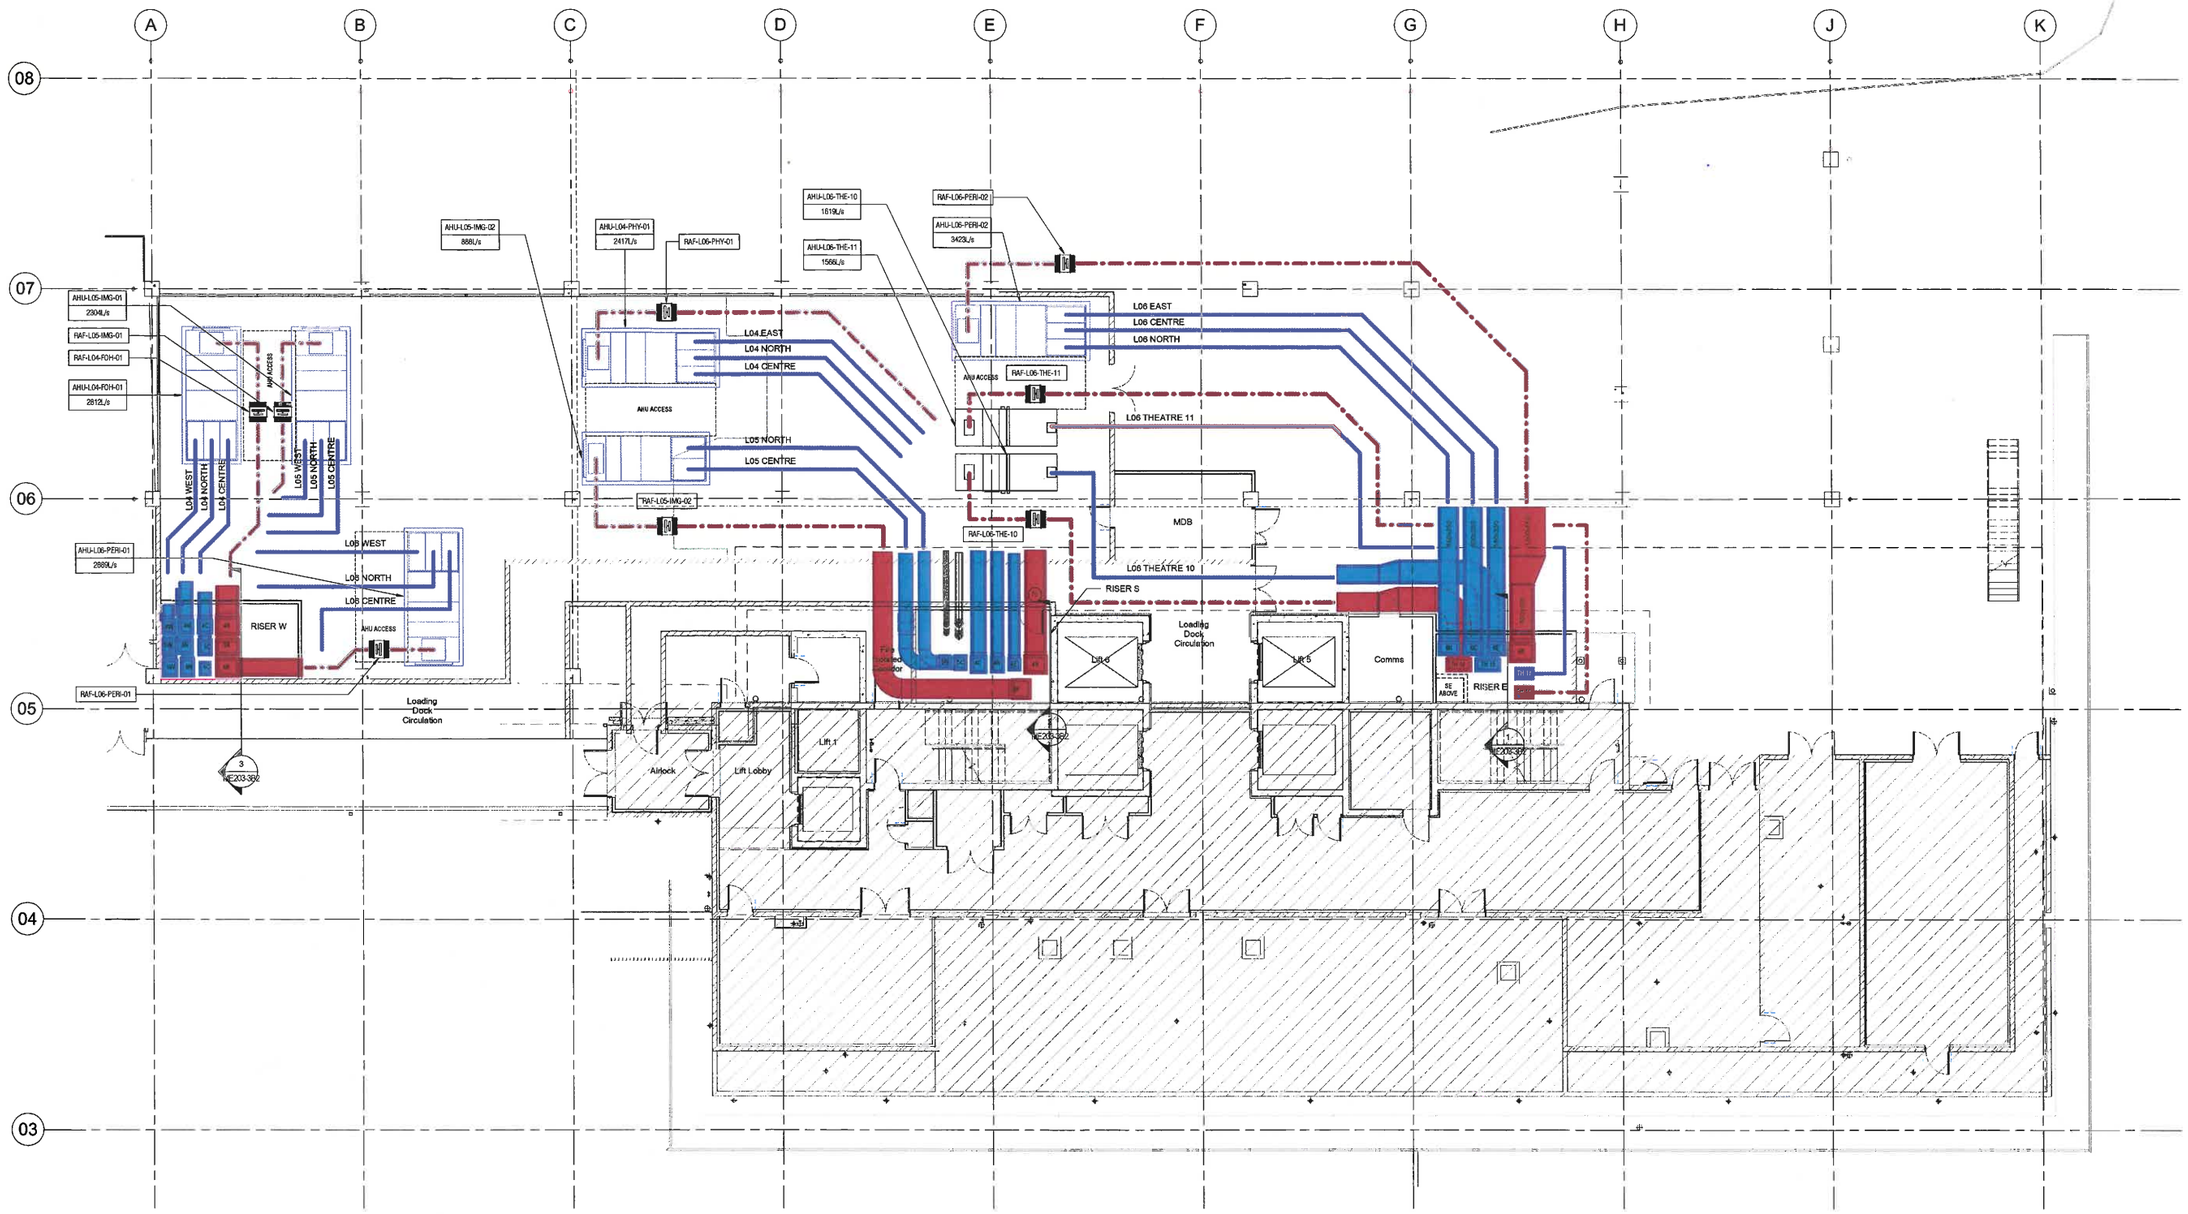

C:\Users\farrels\Documents\60136252_ME_CENTRAL_20%_farrels.rvt

18/09/2015 6:06:45 PM

REVISIONS					
P3	SF	18.09.2015	100% SCHEMATIC DESIGN	MY	
P2	SF	20.08.2015	50% SCHEMATIC DESIGN	MY	
P1	SF	06.08.2015	FOR INFORMATION	MY	
No.	BY	DATE	DESCRIPTION	APPD	

Scales @ B1

0 2 4 8m

1:100

THE SIGNING OF THIS TITLE BLOCK CONFIRMS THE DESIGN AND DRAFTING OF THIS PROJECT HAVE BEEN PREPARED AND CHECKED IN ACCORDANCE WITH THE AECOM QUALITY ASSURANCE SYSTEM TO ISO 9001:2000

DESIGNED	DS	CHECKED	RB
DRAWN	SF	CHECKED	RB
APPROVED	MY	DATE	18.09.2015

THIS DRAWING IS CONFIDENTIAL AND SHALL ONLY BE USED FOR THE PURPOSES OF THIS PROJECT.

FM -100 LEVEL 3 MECHANICAL PLANT