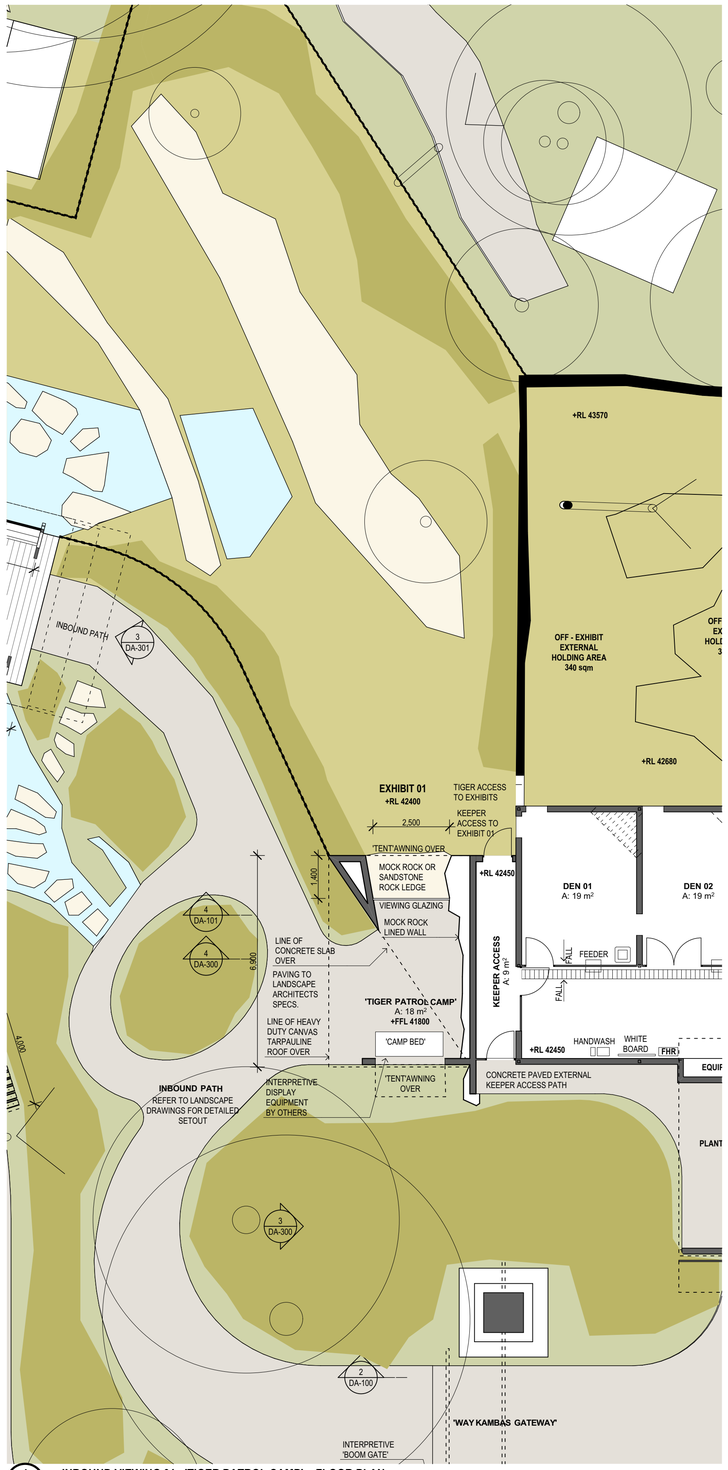

1 INBOUND VIEWING 01 - 'TIGER PATROL CAMP' - FLOOR PLAN
1:100

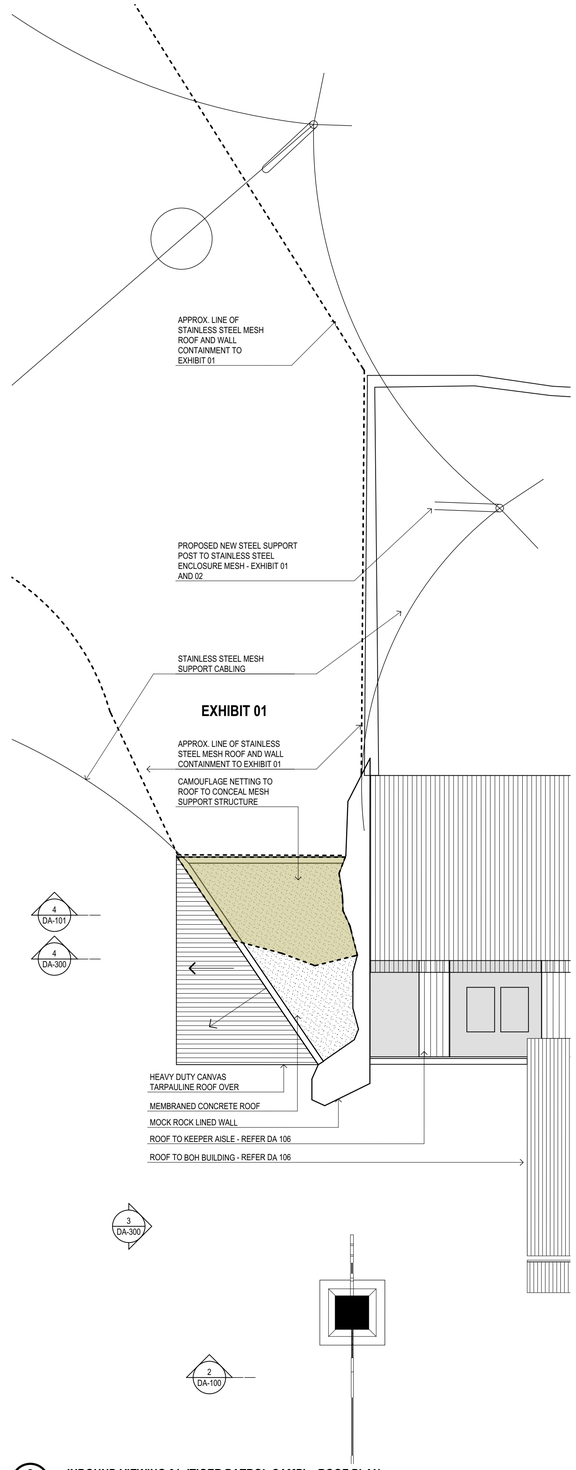

2 INBOUND VIEWING 01- 'TIGER PATROL CAMP' - ROOF PLAN
1:100

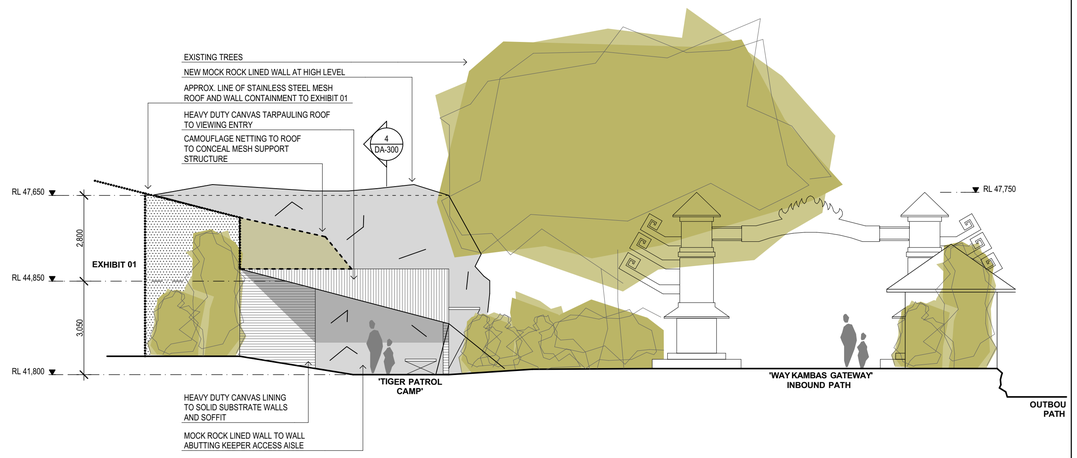

3 INBOUND VIEWING - 'TIGER PATROL CAMP'- ELEVATION
1:100

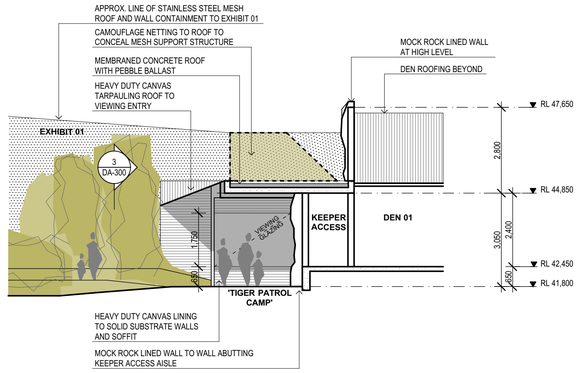

4 INBOUND VIEWING - 'TIGER PATROL CAMP'- SECTION
1:100

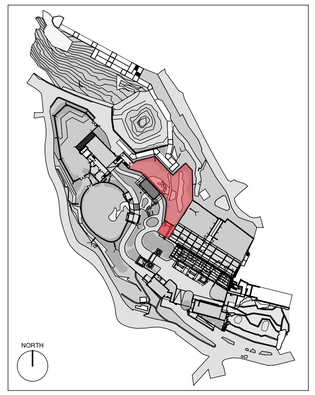

REV	DESCRIPTION	DATE
01	ISSUED FOR PLANNING APPROVAL	13/05/15

REV	DESCRIPTION	DATE

LANDSCAPE ARCHITECT
Green & Dale Associates
PO Box 351 Warrandyte
Victoria 3113
tel: 03 9844 5422

MECHANICAL ENGINEER
Shelmerdines
55 Hume St, Crows Nest
NSW 2065
tel: 02 9436 3021

ELECTRICAL / COMMS ENGINEER
Shelmerdines
55 Hume St, Crows Nest
NSW 2065
tel: 02 9436 3021

ESD CONSULTANT
Surface Design
Suite 11.03, 68 York Street
Sydney, NSW 2000
tel: 02 9249 1400

STRUCTURAL ENGINEER
Taylor Thomson Whitting
Level 3, 48 Chandos St
St Leonards, NSW 2065
tel: 02 9439 7288

CIVIL ENGINEER
SDA Structures
Studio 2, Victoria Rd
Rozelle, NSW 2039
tel: 02 9810 6911

HYDRAULIC / FIRE ENGINEER
Whipps Wood
48 Alfred St, Milsons Point
NSW 2061
tel: 02 8923 8444

LEGEND

NORTH

DO NOT SCALE DRAWINGS. USE FIGURED DIMENSIONS ONLY. VERIFY ALL DIMENSIONS ON SITE.
REFER ANY DISCREPANCIES TO THE ARCHITECT.
THIS DRAWING, THE INFORMATION ON IT AND THE DESIGN ARE COPYRIGHT OF LAHZ NIMMO ARCHITECTS PTY LTD

CLIENT
TARONGA CONSERVATION SOCIETY AUSTRALIA

PROJECT TITLE
TARONGA ZOO - SUMATRAN TIGER

SCALE CHECK 5 10

lahznimmo architects
Suite 404, Flourmill Studios
3 Gladstone St
Newtown NSW 2042 Australia
T 02 9550 5200
F 02 9550 5233
www.lahznimmo.com

TITLE
INBOUND VIEWING 01

DRAWN	PLOT DATE	SCALE @A1	
HC	13/05/2015	1:100	
CHECKED	PROJECT NO.	DRAWING NO.	REV. NO
AN	14/07	A-DA-300	01