



Appendix C

Civil Concept Design

Battery Energy Storage System - Jindera

FOR: BESS Atlantic Pty Ltd c/o Gransolar Development Australia Pty Ltd

SLR PROJECT No: 620.041088.00001

Revision: 1.0







LEVEL 16, 175 EAGLE STREET
BRISBANE
QUEENSLAND, 4000
AUSTRALIA
T: +61 (0)7 3858 4800
www.slrconsulting.com

The content contained within this document may be based on third party data.
SLR Consulting Australia Pty Ltd does not guarantee the accuracy of any such information.

Project No:	620.041088
Date:	08/12/2025
Drawn by:	RMC
Scale:	1:1750
Sheet Size:	A3
Projection:	GDA2020 Z55

LEGEND

EXISTING GROUND CONTOURS

EXISTING PROPERTY BOUNDARY

EXISTING GRAVEL ROAD EDGE

PROPOSED SEALED PROPERTY ACCESS PAVEMENT

SAFETY INTERSECTION SIGHT DISTANCE

LINE OF SIGHT

SIGHT DISTANCE VISUAL CORRIDOR

VEGETATION CLEARING AREA CHECK REQUIRED
















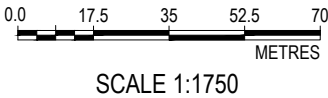


BESS ATLANTIC GRANSOLAR DEVELOPMENT


JINDERA BESS

SAFE INTERSECTION SIGHT DISTANCE
CHECK LAYOUT PLAN


SKETCH 11

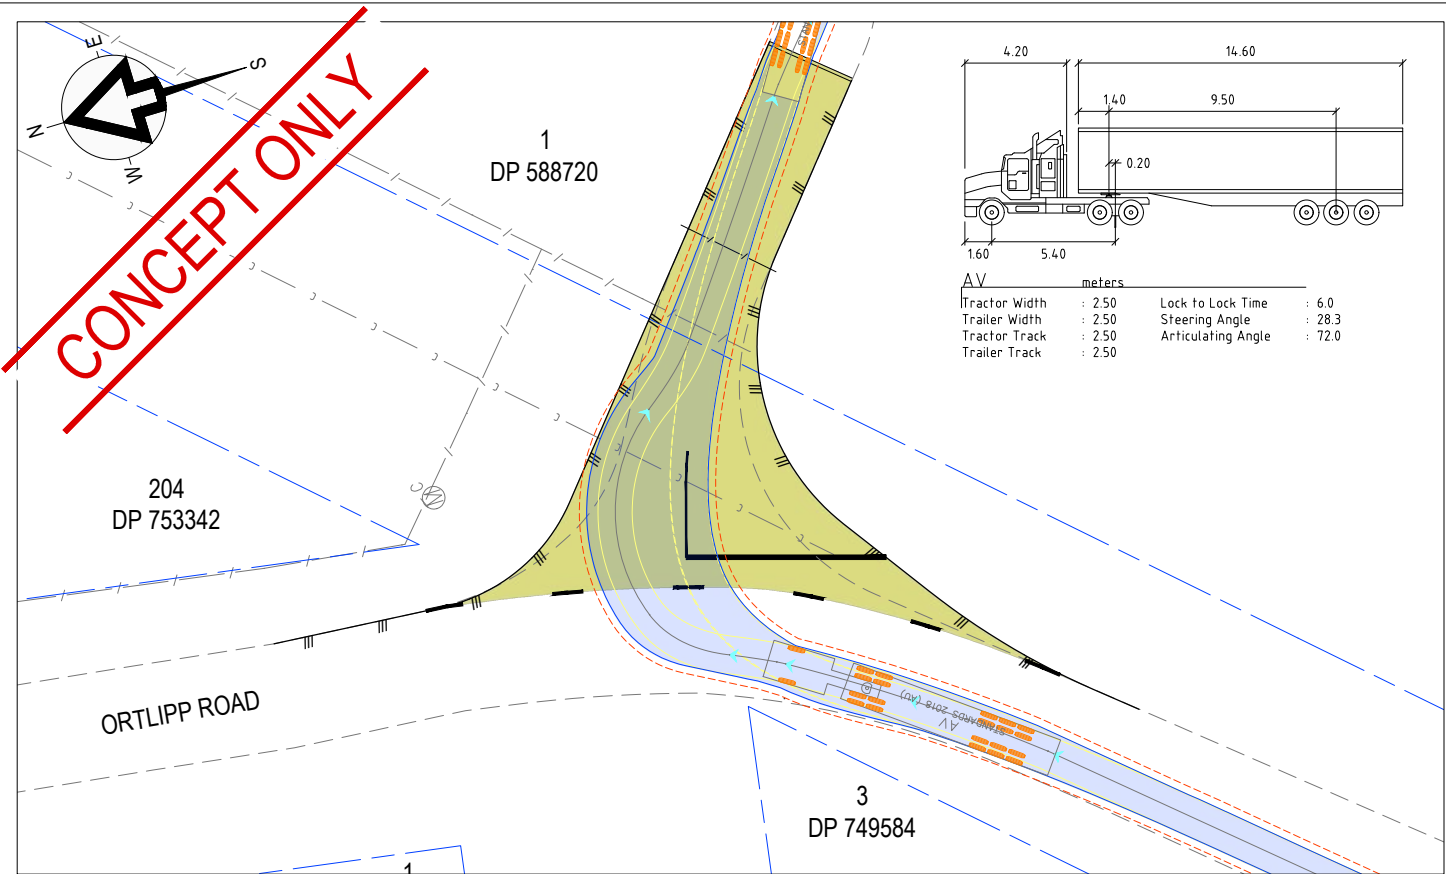

SWEPT PATH ANALYSIS - SEMI-TRAILER ENTERING SITE (20m LENGTH)
SCALE 1:500m

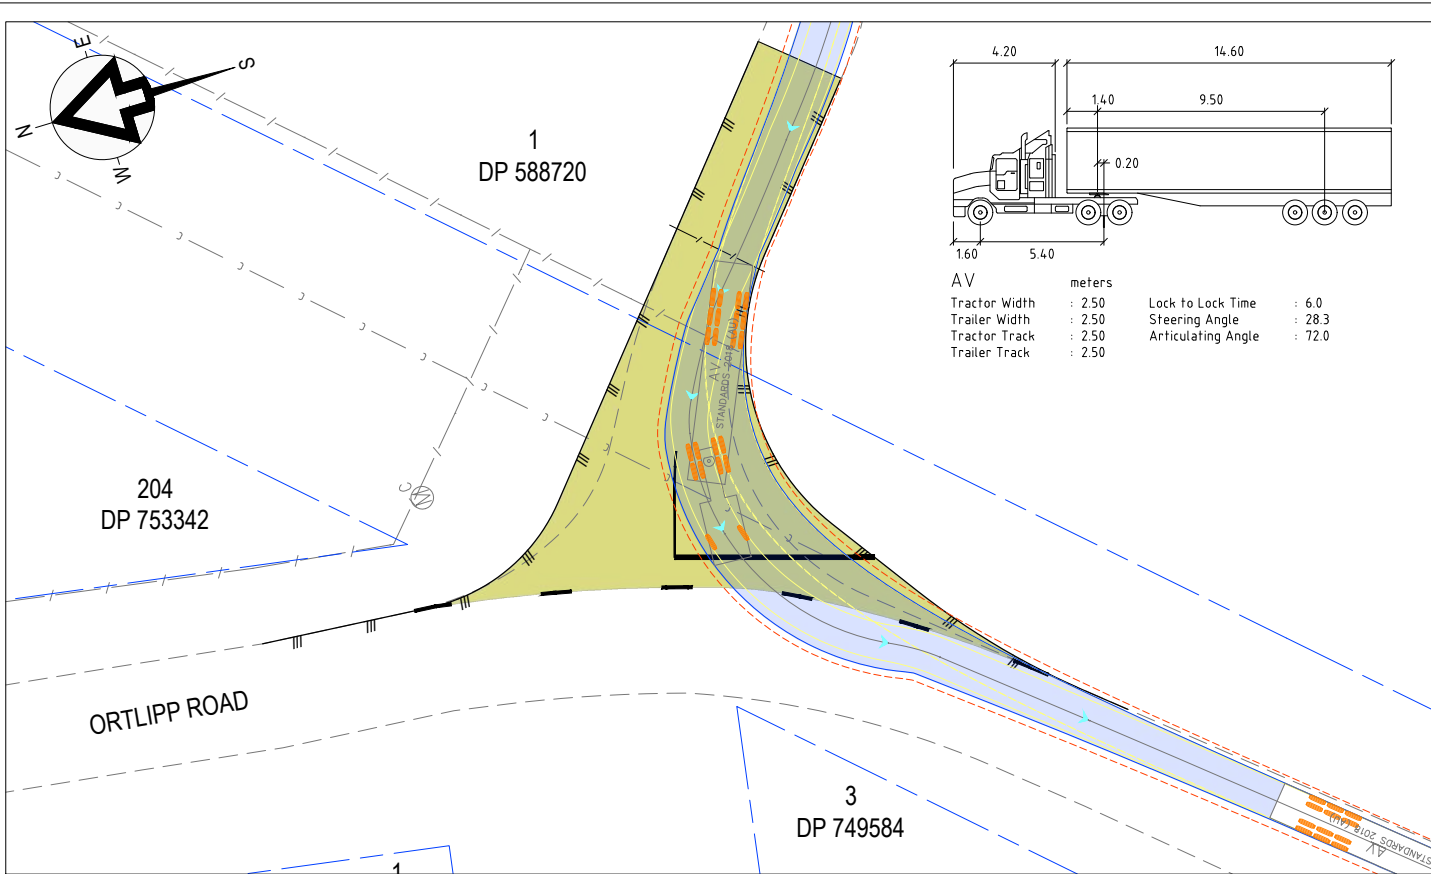

SWEPT PATH ANALYSIS - SEMI-TRAILER EXITING SITE (20m LENGTH)
SCALE 1:500m

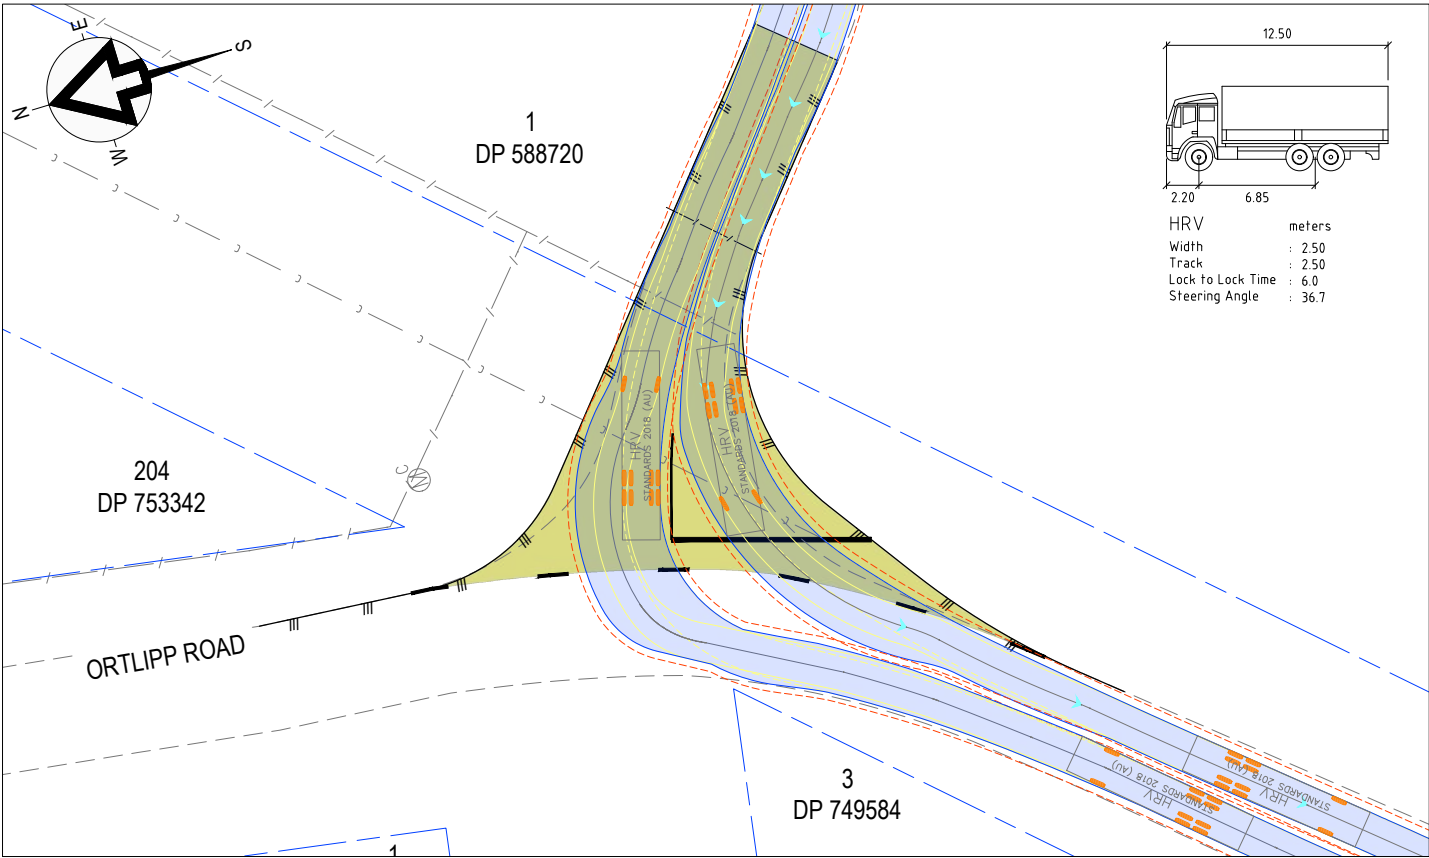

SWEPT PATH ANALYSIS - HRV ENTERING/EXITING SITE (12.5m LENGTH)
SCALE 1:500m




LEVEL 16, 175 EAGLE STREET
BRISBANE
QUEENSLAND, 4000
AUSTRALIA
T: +61 (0)7 3858 4800
www.slrconsulting.com

The content contained within this document may be based on third party data.
SLR Consulting Australia Pty Ltd does not guarantee the accuracy of any such information.

Project No:	620.041088
Date:	08/12/2025
Drawn by:	RMC
Scale:	1:500
Sheet Size:	A3
Projection:	GDA2020 Z55


LEGEND

- EXISTING GROUND CONTOURS
- EXISTING PROPERTY BOUNDARY
- EXISTING GRAVEL ROAD EDGE
- EXISTING COMMUNICATION LINE
- PROPOSED EDGE OF SEAL
- PROPOSED SEALED PROPERTY ACCESS PAVEMENT

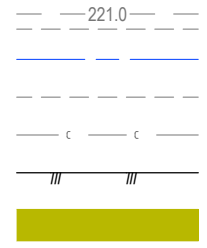

SWEPT PATH LEGEND

- VEHICLE PATH
- VEHICLE BODY
- BODY CLEARANCE
- FRONT WHEELS

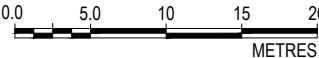

SCALE 1:500


BESS ATLANTIC GRANSOLAR DEVELOPMENT

JINDERA BESS

TRANSGRID SITE ACCESS
SWEPT PATH ANALYSIS

SKETCH 12

CONCEPT ONLY

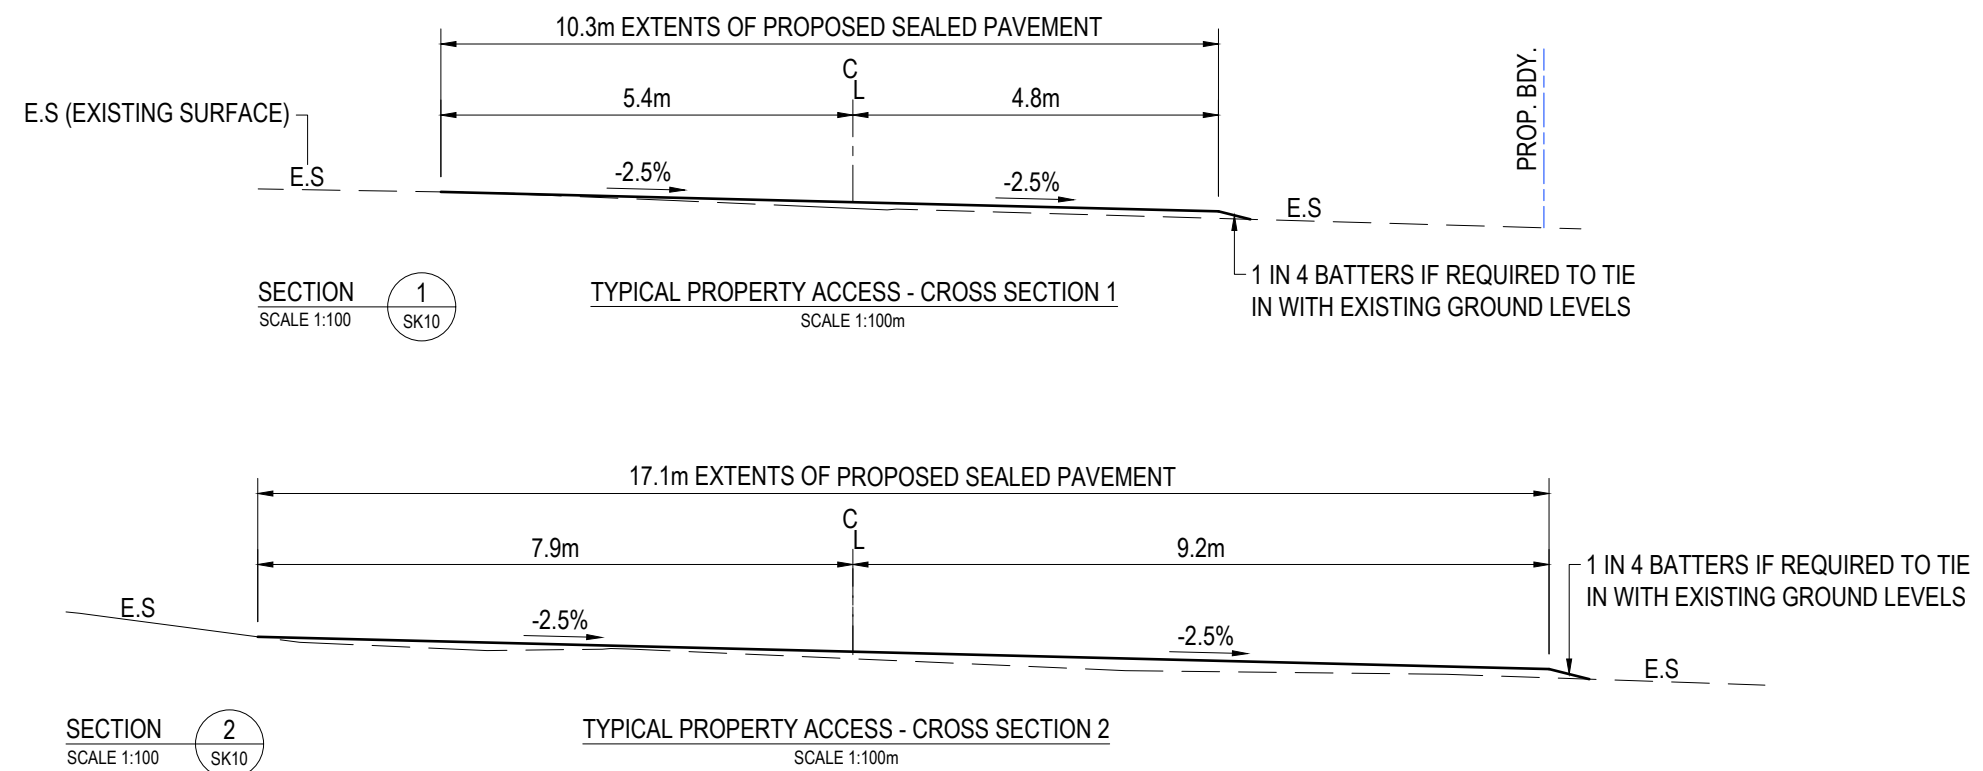

Project No:	620.041088
Date:	08/12/2025
Drawn by:	RMC
Scale:	1:100
Sheet Size:	A3
Projection:	GDA2020 Z55

