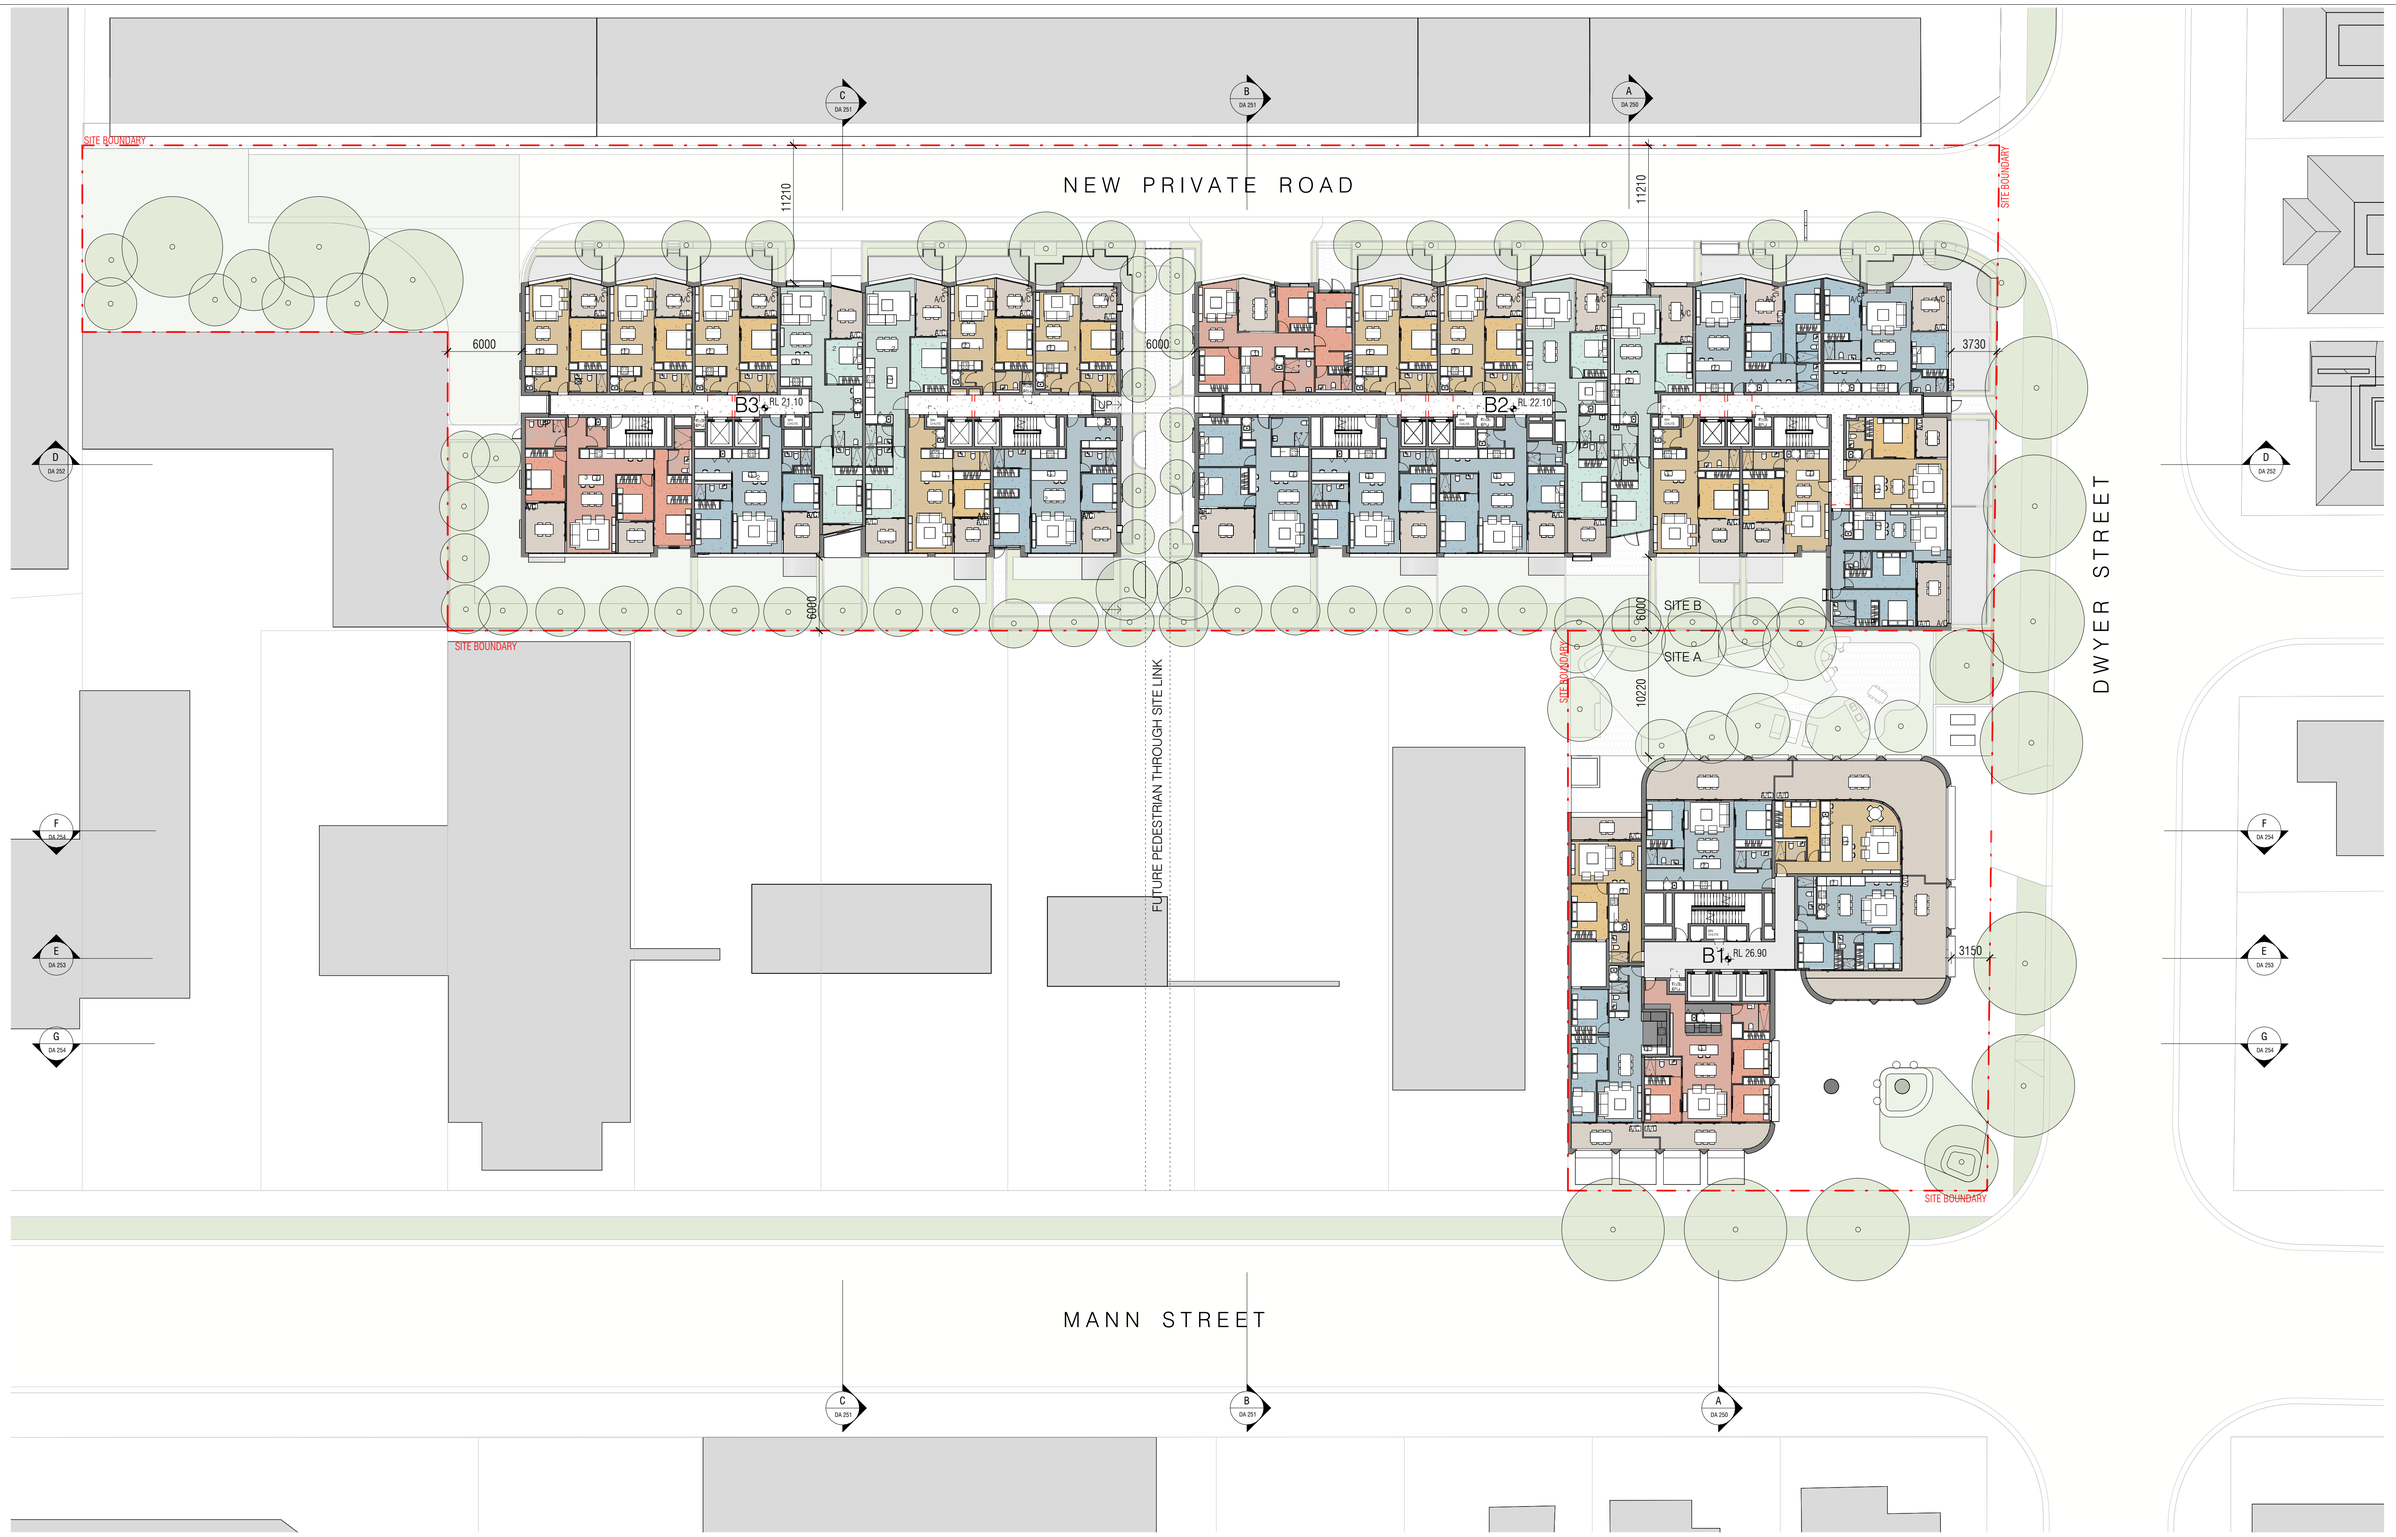

1 LEVEL 1 PLAN
SCALE1 : 250

REVISION

E	FOR INFORMATION	2/10/24
F	ISSUE FOR DA	24/01/25
G	DEVELOPMENT APPLICATION	20/03/25
H	DEVELOPMENT APPLICATION	09/04/25
I	DEVELOPMENT APPLICATION	23/04/25
J	RESPONSE TO SUBMISSION	15/01/26

NOTES

THIS DRAWING IS COPYRIGHT AND SHALL REMAIN THE PROPERTY OF CURZON + PARTNERS. CHECK AND VERFIY ALL DIMENSIONS ON SITE PRIOR TO COMMENCING WORK. DRAWING TO BE READ IN CONJUCTION WITH ALL OTHER CONTRACT DOCUMENTS. DO NOT SCALE DRAWING. USE FIGURED DIMENSIONS ONLY. SEEK CLARIFICATION OF INCONSISTENCIES/CONFLICTS.

DRAWN	CHECKED	JOB NO.	SCALE
JJ	MC	23001	1 : 250 @A1

PROJECT
372-374 MANN ST & 35-37 DWYER ST
NORTH GOSFORD NSW 2250

DRAWING TITLE
LEVEL 1 PLAN

CLIENT
STOCKBRIDGE
PROPERTIES PTY LTD

CURZON + PARTNERS
L 13, 234 GEORGE STREET
SYDNEY NSW 2000
T: +61 87055475
CURZON AND PARTNERS PTY LTD ACN 649993377

ISSUE PURPOSE	REV	DRAWING NO.
SSDA	J	**DA 110**

19/08/2026 3:33:04 PM