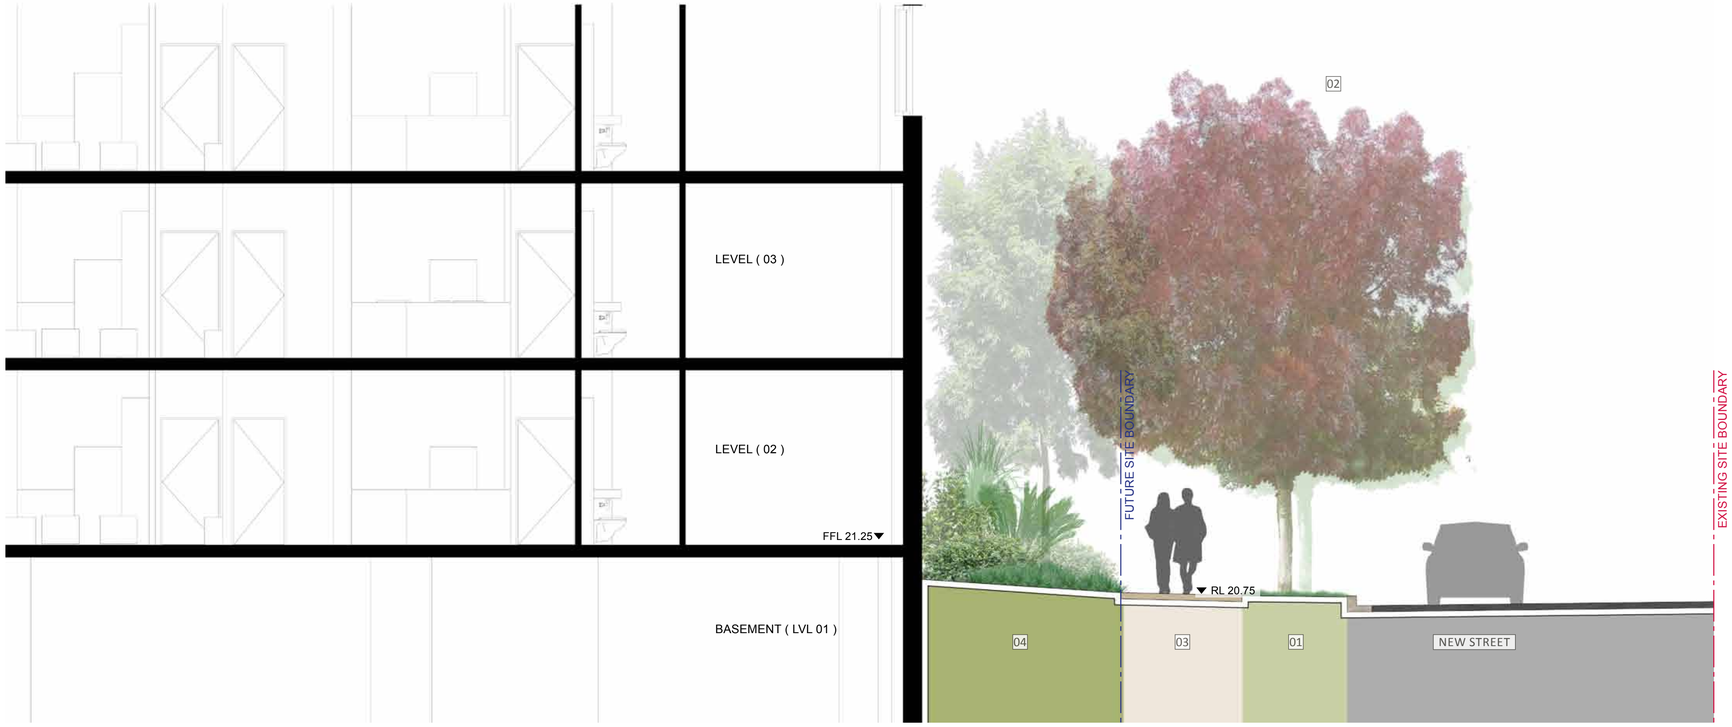

SECTION E E - BUILDING WEST (NEW STREET)

LEGEND

1	1.70 m WIDE TURF VERGE (AS PER SOPA UEDM)
2	STREET TREE *FRAXINUS OXYCARPA* (AS PER SOPA UEDM)
3	2.00 m WIDE ASPHALT PATH (AS PER SOPA UEDM)
4	MOUNDED LANDSCAPE EDGE PLANTED WITH NATIVE GRASSES AND SHRUBS
5	RAISED PLANTER ON SLAB PLANTED WITH NATIVE GRASSES AND SHRUBS
6	DASHED LINE INDICATES STEPS BEHIND FOR FIRE EGRESS

SECTION F F - BUILDING SOUTH (NEW STREET)

0 1.5 4 6m

1:50 @ A1

ISS.	AMENDMENT	DATE	BY
A	DRAFT Development Application	10.06.15	KR
B	DRAFT Development Application	05.08.15	LB
C	Development Application	07.08.15	LB/KR
D	Development Application	10.08.15	LB/KR
E	Development Application	23.09.15	LB/KR

ARCHITECT
BVN Architecture
255 Pitt Street
Sydney, NSW, 2000, AUS
T +61 2 8297 7200

IMPORTANT NOTES:
Do not scale from drawings.
All discrepancies to be brought to the attention of the Landscape Architect.
Larger scale drawings and written dimensions take preference. All dimensions in mm unless otherwise stated.
Use figured dimensions only.
Verify all dimensions on site before the commencement of any works.
All work shall be carried out in accordance with relevant Australian Standards.
All work shall be carried out in accordance with AAA, BCA and Local Government Regulations.
Structural Details shall be subject to Engineer's Specifications.
Drainage & Water Feature Details shall be subject to Hydraulic Engineer's Specifications.
All work shall be carried out in a professional manner by Qualified Tradesman according to Landscape Drawings and Engineer's Specifications.
No responsibility will be taken by 360 degrees, for any variations in design, construction method, materials specified, and general specifications without permission from the Project Engineer or Landscape Architect.
This Drawing is copyright to 360 degrees.

CLIENT
MIRVAC
Level 26, 60 Margaret St
Sydney NSW 2000

CHECKED LB

SCALE

DRAWN KR

ISSUE DA

DWG. TITLE
TYPICAL SECTIONS (E-E, F-F)

PROJECT
SOP53 - 2 Fig Tree Drive, Sydney Olympic Park

360°
Studio 51 2 Hill Street
Surry Hills NSW 2010
p +612 8332 3600
w www.360.net.au
ABN 80 148 801 283

LAN-A-011