LEGEND

- EXISTING SITE BOUNDARY
- EARLY WORKS EXTENTS
- EXISITNG BUILDING EXTENTS
- PROPOSED MINOR CONTOUR
- 146.60 PROPOSED MAJOR CONTOUR
- 146.60 EXISTING MAJOR CONTOUR
- PROPOSED BULK EARTHWORKS PAD OUTLINE
- BEL 54.55 PROPOSED BULK EARTHWORKS LEVEL

CUT FILL DEPTH RANGES				
Lower_value		Upper_value		Colour
-9.0	to	-8.0	m	
-8.0	to	-7.5	m	
-7.5	to	-7.0	m	
-7.0	to	-6.5	m	
-6.5	to	-6.0	m	
-6.0	to	-5.5	m	
-5.5	to	-5.0	m	
-5.0	to	-4.5	m	
-4.5	to	-4.0	m	
-4.0	to	-3.5	m	
-3.5	to	-3.0	m	
-3.0	to	-2.5	m	
-2.5	to	-2.0	m	
-2.0	to	-1.5	m	
-1.5	to	-1.0	m	
-1.0	to	-0.5	m	
-0.5	to	0.0	m	
0.0	to	0.25	m	
0.25	to	0.5	m	
0.5	to	0.75	m	
0.75	to	1.0	m	
1.0	to	999	m	

ESTIMATED CUT VOLUME = 33,245m³
ESTIMATED FILL VOLUME = 0m³

NOTES

1. BULK EARTHWORKS ANALYSIS DOES NOT ACCOUNT FOR TOPSOIL, EXISTING SLABS OR BULKING FACTORS.
2. TEMPORARY CONSTRUCTION BATTERS ARE NOT ACCOUNTED FOR.
3. BELs ASSUME A 200mm SLAB DEPTH AND 50mm BLINDING LAYER FROM FINISHED FLOOR LEVELS.

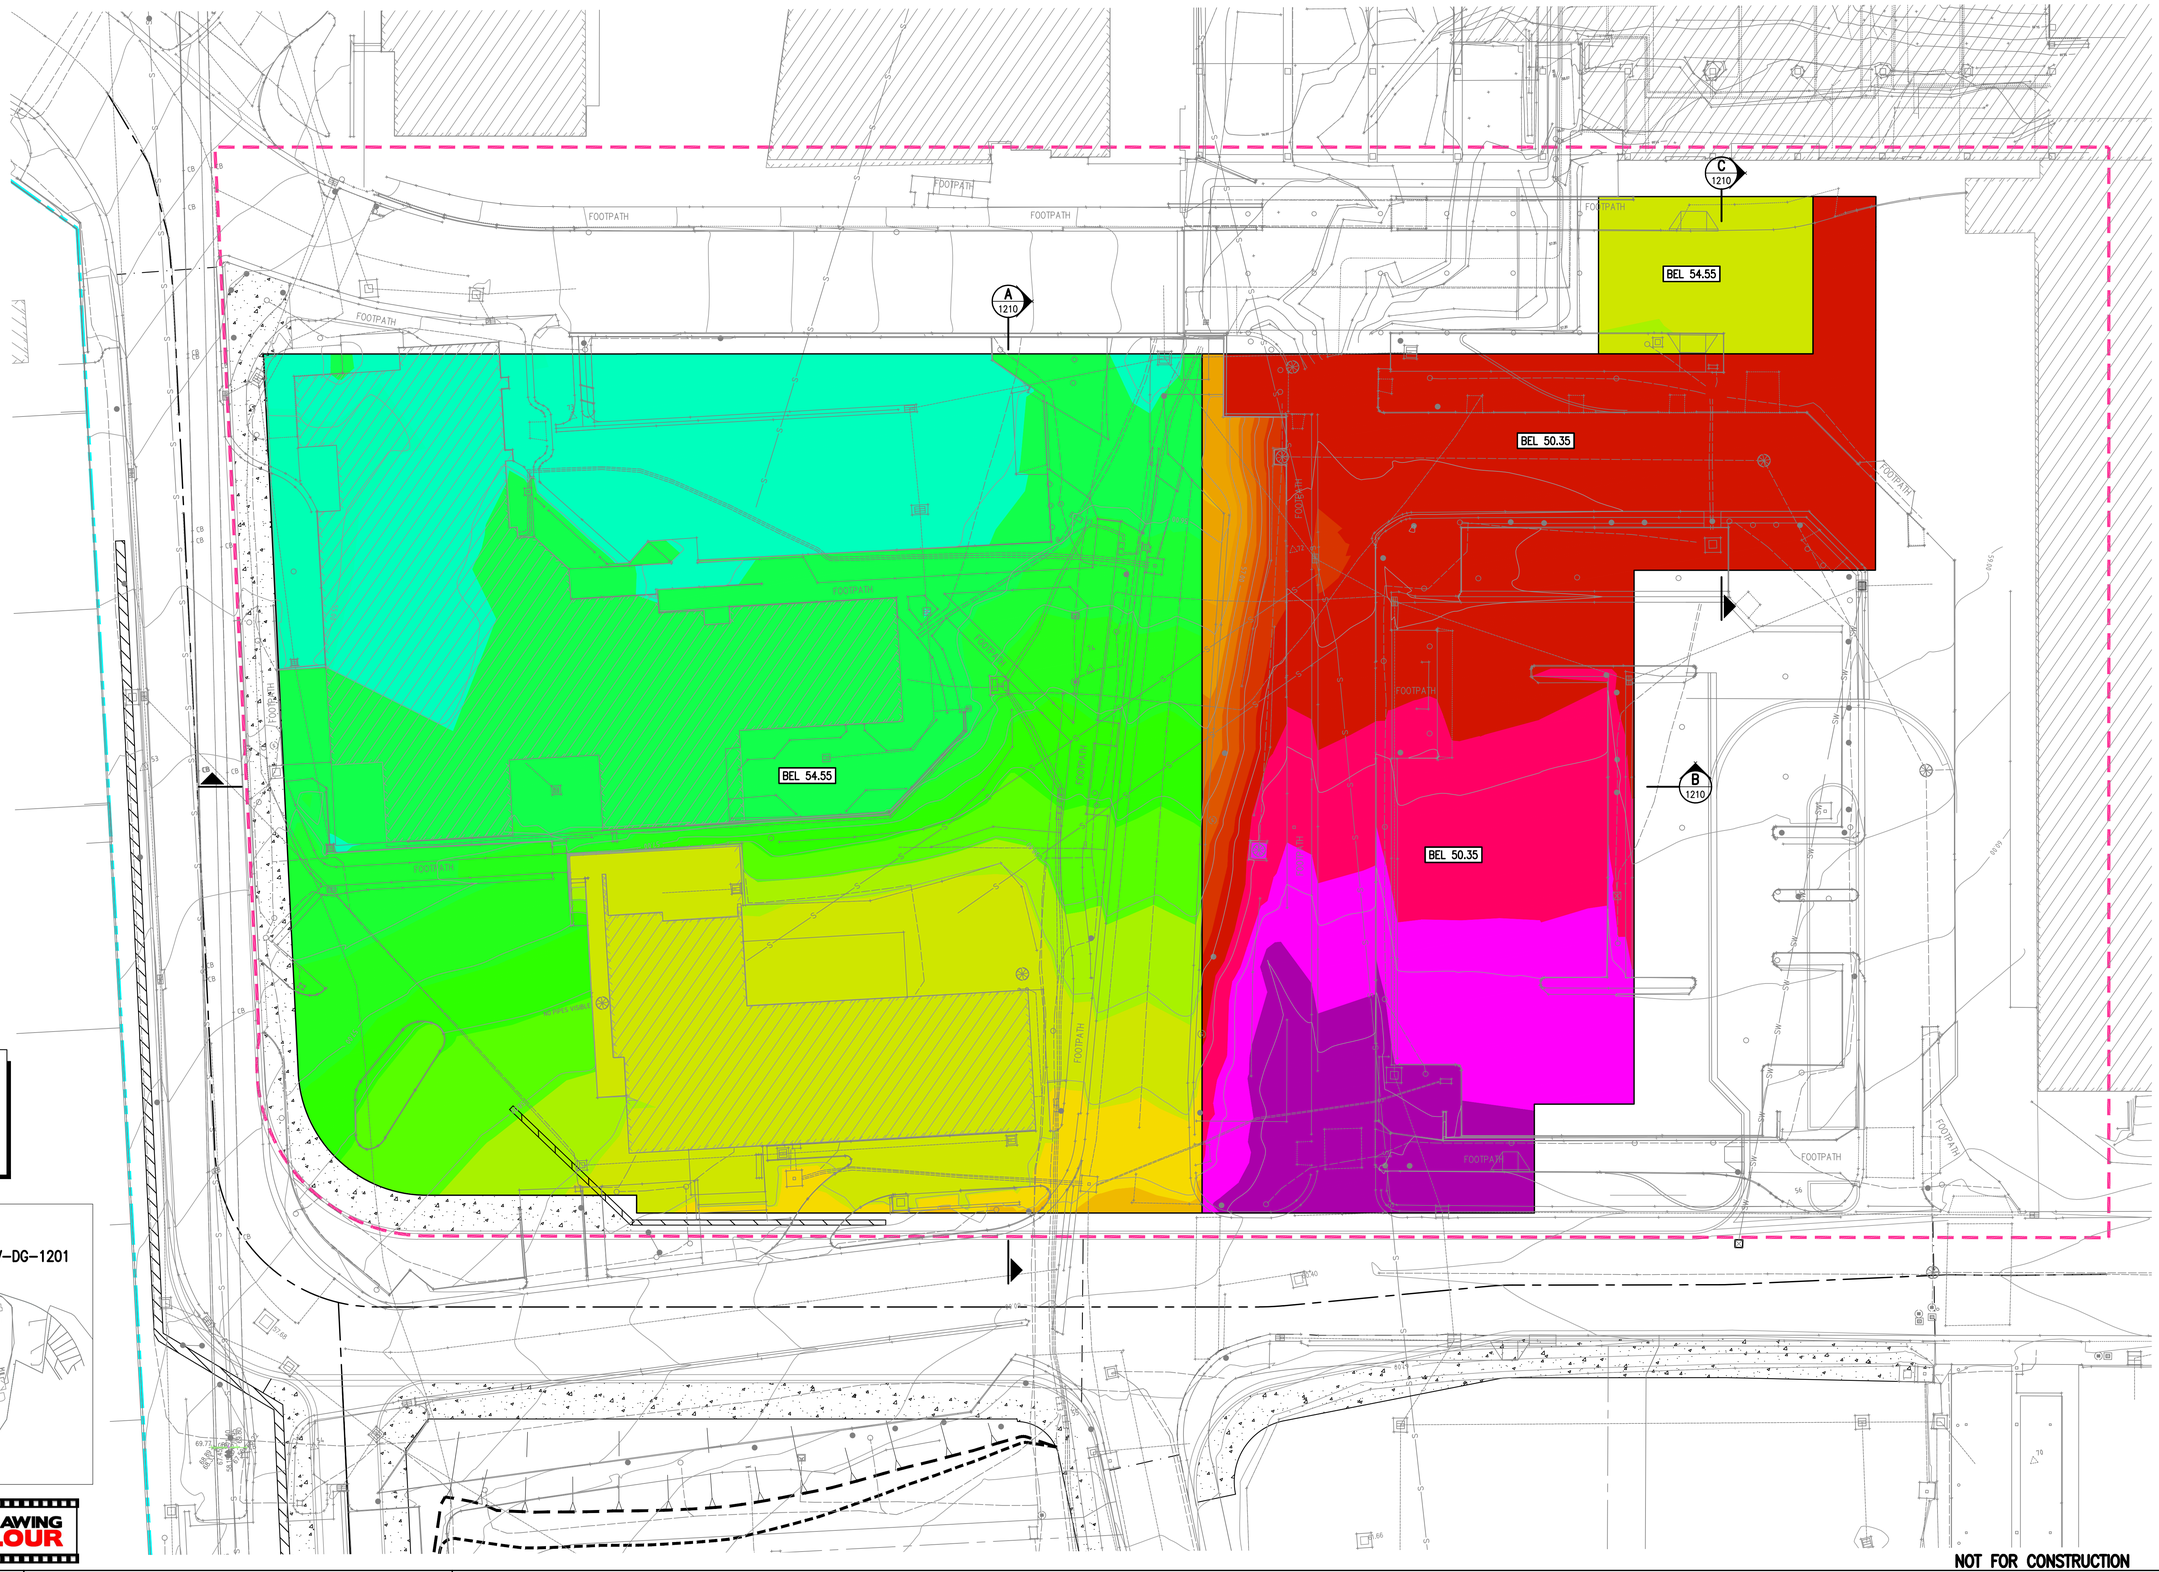

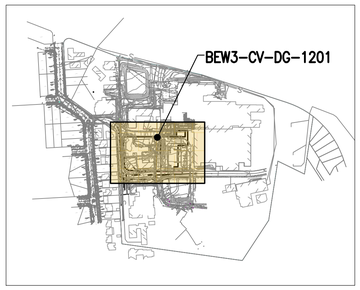

SCALE 1:200
2 0 2 4 6 8m

PRINT DRAWING IN COLOUR

NOT FOR CONSTRUCTION

Disclaimer: Robert Bird Group Pty Ltd ACN 010 580 248 and its related entities (RBG) do not warrant the accuracy, currency or completeness of any information or data they supply or transmit by electronic means. You are responsible for verifying that any information or data supplied or transmitted by RBG is suitable for your purposes and should not rely on any information or data supplied or transmitted by RBG without first verifying its accuracy, currency or completeness. RBG shall not be liable for any loss or damage however caused which you or any other party may incur directly or indirectly suffer in connection with your access to or use of that information or data, or transmitted by electronic means and you release RBG from any liability for any loss or damage.

Unless agreed otherwise by Robert Bird Group Pty Ltd ("RBG") ACN 010 580 248 in writing, intellectual property rights in any information or data supplied or transferred to you (including copyright in all text, graphics, logos, icons, sound recordings and software) are owned by, or licensed to, RBG. Other than for purposes authorised by RBG in writing, you must not copy, adapt, reproduce, store, publish or commercialise any information or data supplied or transferred by electronic means without RBG's prior written permission. © Robert Bird Group Pty Ltd 2011

DO NOT SCALE DRAWINGS, USE FIGURED DIMENSIONS

REV.	DATE	REVWD BY	APP'D BY	APP'D P.DIR.	AMENDMENT
6	21.03.16	LAR	CR		ISSUED FOR SSD
5	19.02.16	LAR	CR		ISSUED FOR TENDER
4	04.12.15	LAR	CR		ISSUED FOR TENDER
3	05.11.15	LAR	CR		RENUMBERED FROM BIN2-CV-DG-1201
2	06.10.15	LAR	CR		ISSUED FOR SSD REVISIONS
1	29.09.15	LAR	CR		ISSUED FOR SSD

Date generated 21.03.16
Drawn S.MANANDHAR
Checked C.WATE
Design L.RUSSELL
Approved C.ROPE
Scale 1:200

CONSULTANT

Structural, Civil & Construction Engineering Consultant
RobertBirdGroup
SYDNEY OFFICE:
Robert Bird Group Pty Ltd
PO Box A2309
Sydney South, NSW 1235
Level 11
151 Castlereagh St
Sydney NSW 2000
Ph. (02) 8246 3200
ACN 010 580 248
Web Site: www.robertbird.com

PROJECT MANAGER

pwc

PRINCIPAL

NSW GOVERNMENT Health Infrastructure
NSW GOVERNMENT Health Western Sydney Local Health District

PROJECT

BLACKTOWN AND MT DRUITT HOSPITALS REDEVELOPMENT - STAGE 2

BLACKTOWN CAMPUS: BLACKTOWN ROAD, NSW 2148

CIVIL

DRAWING TITLE
BEW3 - PACKAGE 3 - EARLY WORKS - BULK EXCAVATION & SHORING
BULK EARTHWORKS PLAN

SCALE (@B1) 1:200
PROJECT No. 10684Y
DRAWING No. BEW3-CV-DG-1201
REVISION 6

B1