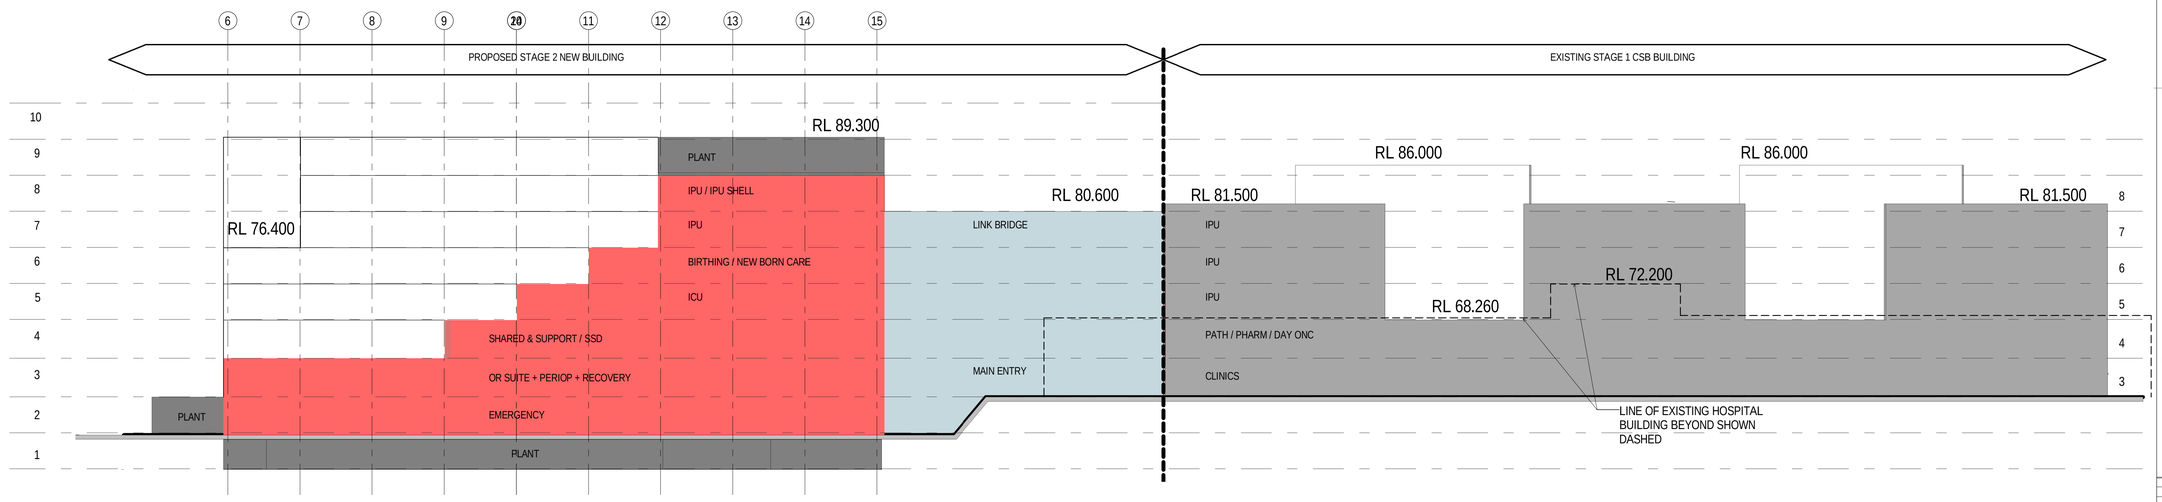

1 / 0112 CONCEPT DESIGN STACKING

1 : 300

1:300 scale 0 5m 10m 15m 20m 25m 30m 35m

NOTES:

REV	DATE	DRAWN	REV'D	APP'D	AMENDMENT
4	22-01-2016				SCALE BAR ADDED
3	18-12-2015				SSD MASSING UPDATED
2	15-10-2015				SSD UPDATE ISSUE
1	24-09-2015				SSD DRAFT ISSUE UPDATE

KEY PLAN

CONSULTANT

CLIENT

HEALTH INFRASTRUCTURE

NSW GOVERNMENT | Health Infrastructure

JACOBS

100 Christie Street
St Leonards, SYDNEY, NSW 2065
AUSTRALIA

Tel: +61 2 9928 2100
Fax: +61 2 9928 2500
Web: www.jacobs.com

PROJECT

BLACKTOWN AND MT. DRUITT HOSPITALS REDEVELOPMENT - STAGE 2

BLACKTOWN CAMPUS: BLACKTOWN ROAD, NSW 2148

TITLE

ARCHITECTURE
OVERALL SECTION

DRAWING STATUS

APPROVAL ISSUE

DRAWN: JACOBS	DRAWING CHECK: CY
DESIGNED: JACOBS	DESIGN REVIEW: AC
REVIEWED	DATE
APPROVED	DATE

SCALE: 1 : 300

DRAWING No.: SSD-AR-DG-0125

REV: 4

22/01/2016 4:30:35 PM