DO NOT SCALE DRAWINGS. VERIFY ALL DIMENSIONS ON SITE.

© 2004 AUSTRALAND HOLDINGS LIMITED.
This drawing is confidential and is subject to copyright. It may not be copied, used, reproduced or transmitted in any way or in any form without the express permission of Australand Holdings Limited.

REVISION	DESCRIPTION	DATE
A	DA SUBMISSION	03.07.15
B	AUTHORITY AMENDMENTS	17.08.15
C	SITE AMENDMENTS	17.12.15

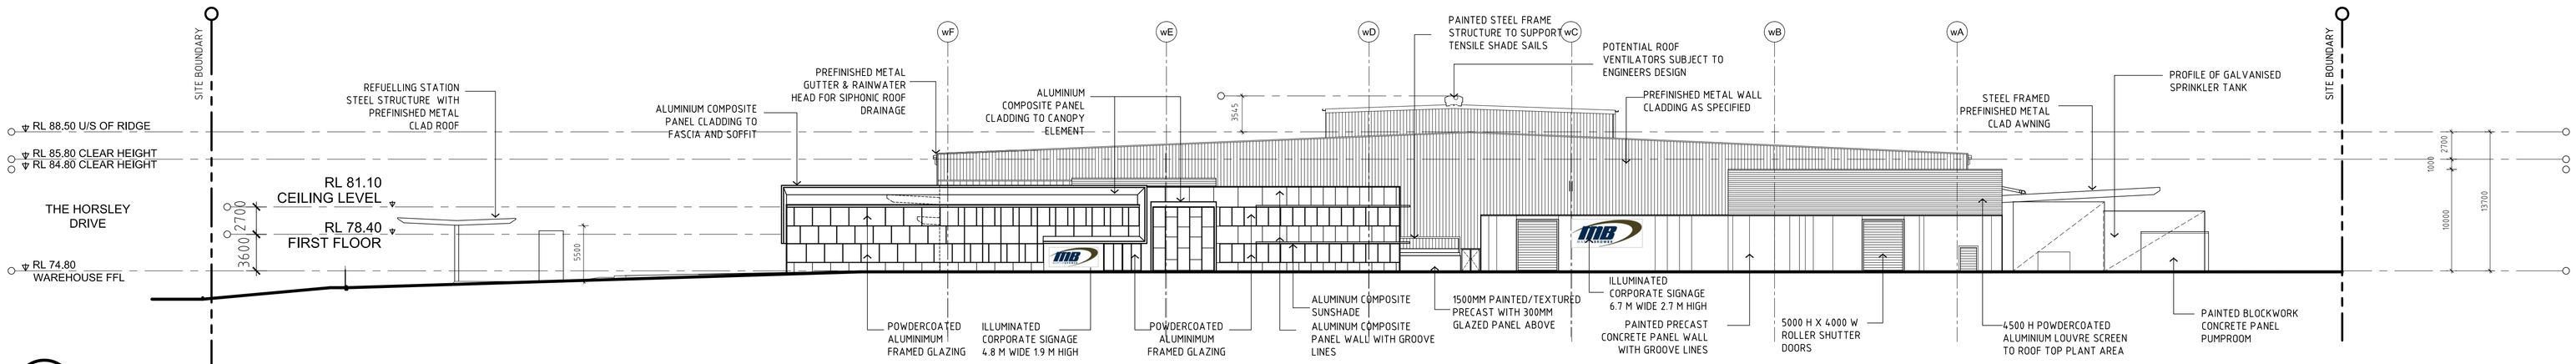

01 003 ELEVATION
1:300 @ B1

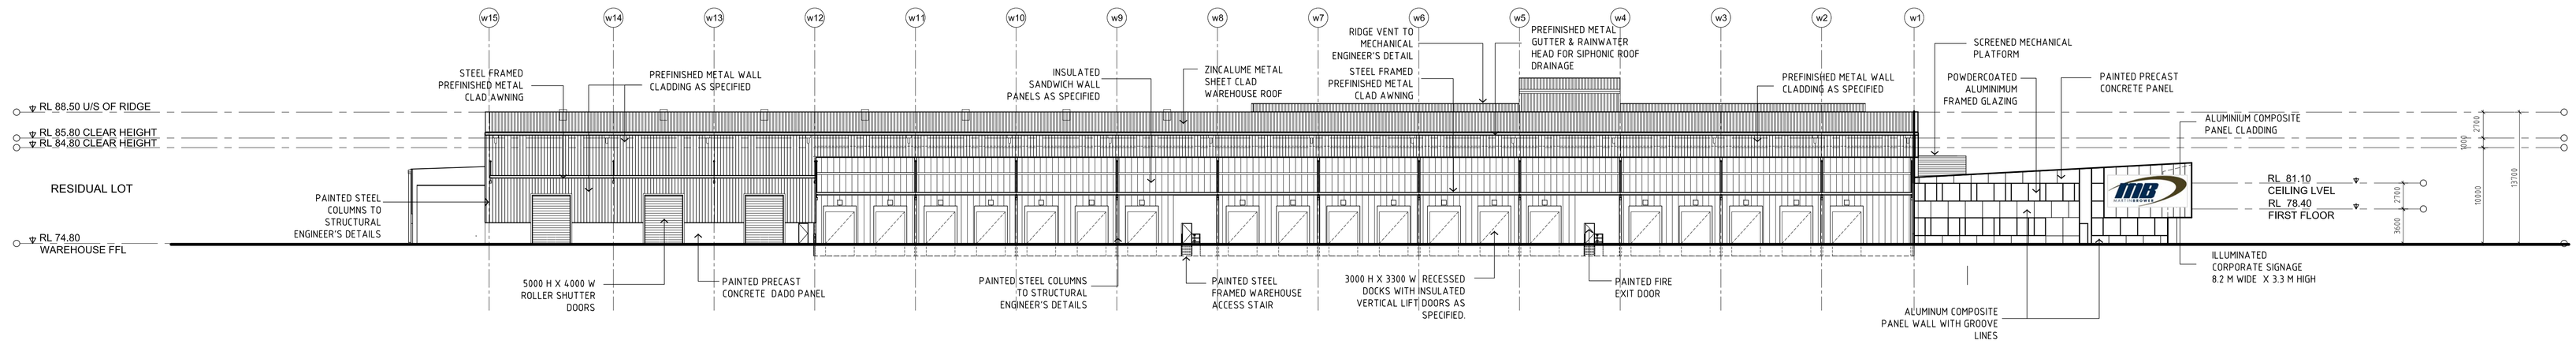

02 003 ELEVATION
1:300 @ B1

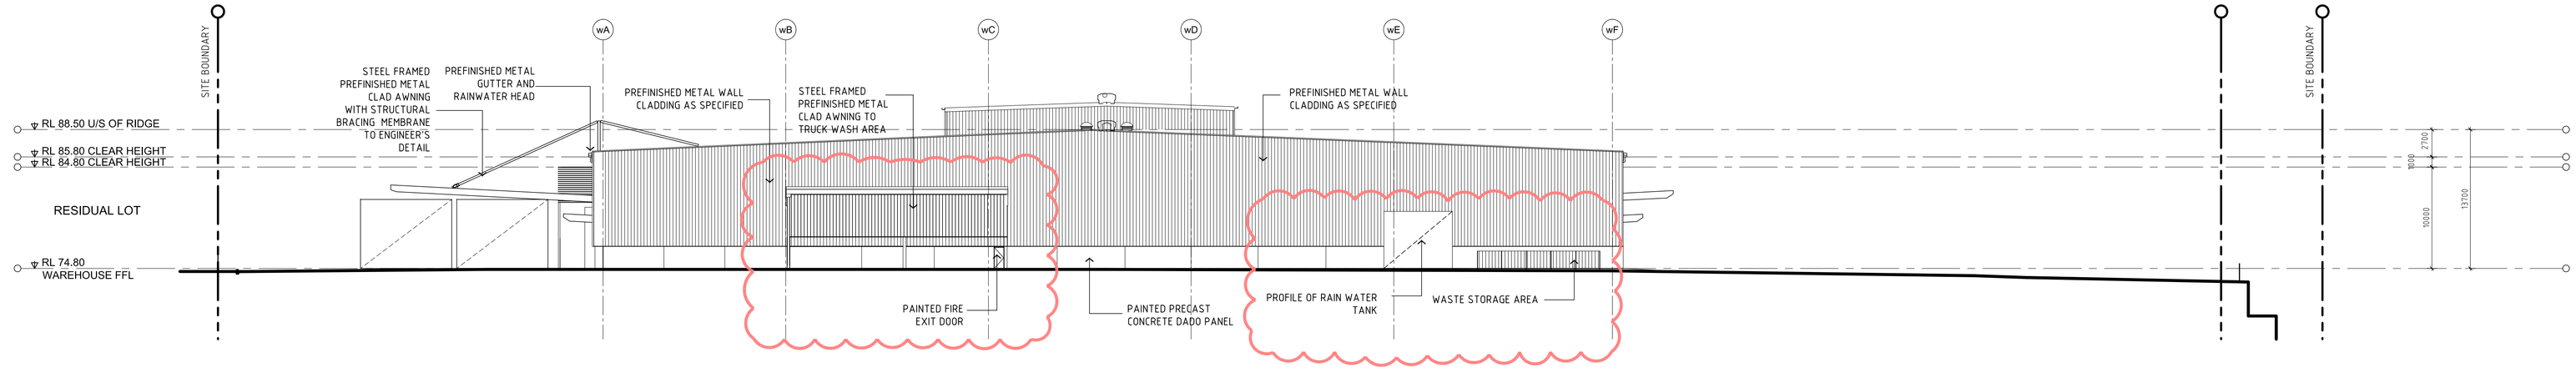

03 003 ELEVATION
1:300 @ B1

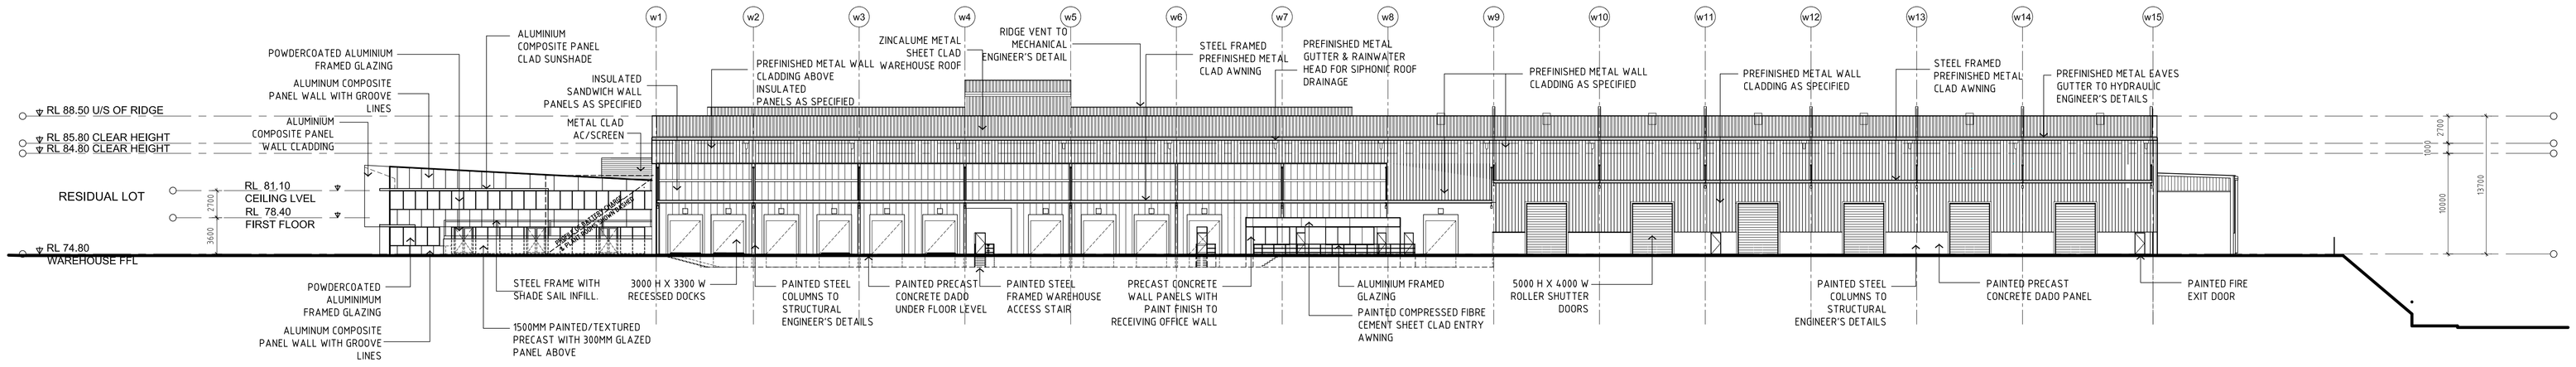

04 003 ELEVATION
1:300 @ B1

ALL LEVELS ARE INDICATIVE AND SHOULD BE READ IN CONJUNCTION WITH CIVIL ENGINEER'S DRAWINGS. FOR FINAL LEVELS OF ALL EARTHWORKS.

ALL LEVELS ARE TO BE +/- 1000mm.

COMMERCIAL & INDUSTRIAL DIVISION
1 HOMEBUSH BAY DRIVE
BUILDING C, LEVEL 3
RHODES NSW 2138
PHONE 02 9767 2000
FAX 02 9767 2908
PO BOX 3307
RHODES NSW 2138

PROJECT
MARTIN BROWER WAREHOUSE FACILITY / DISTRIBUTION CENTRE

ADDRESS
PROPOSED LOT 5, CORNER OF HORSLEY DRIVE & COWPASTURE ROAD, HORSLEY PARK

DRAWING TITLE
ELEVATIONS

SCALE	1:300 @ B1
DRAWN	ST
CHECKED	JQ
DATE	30.06.15
JOB NUMBER	0000-00-000

DRAWING NUMBER: MB-WSPT-DA-200
ISSUE: C