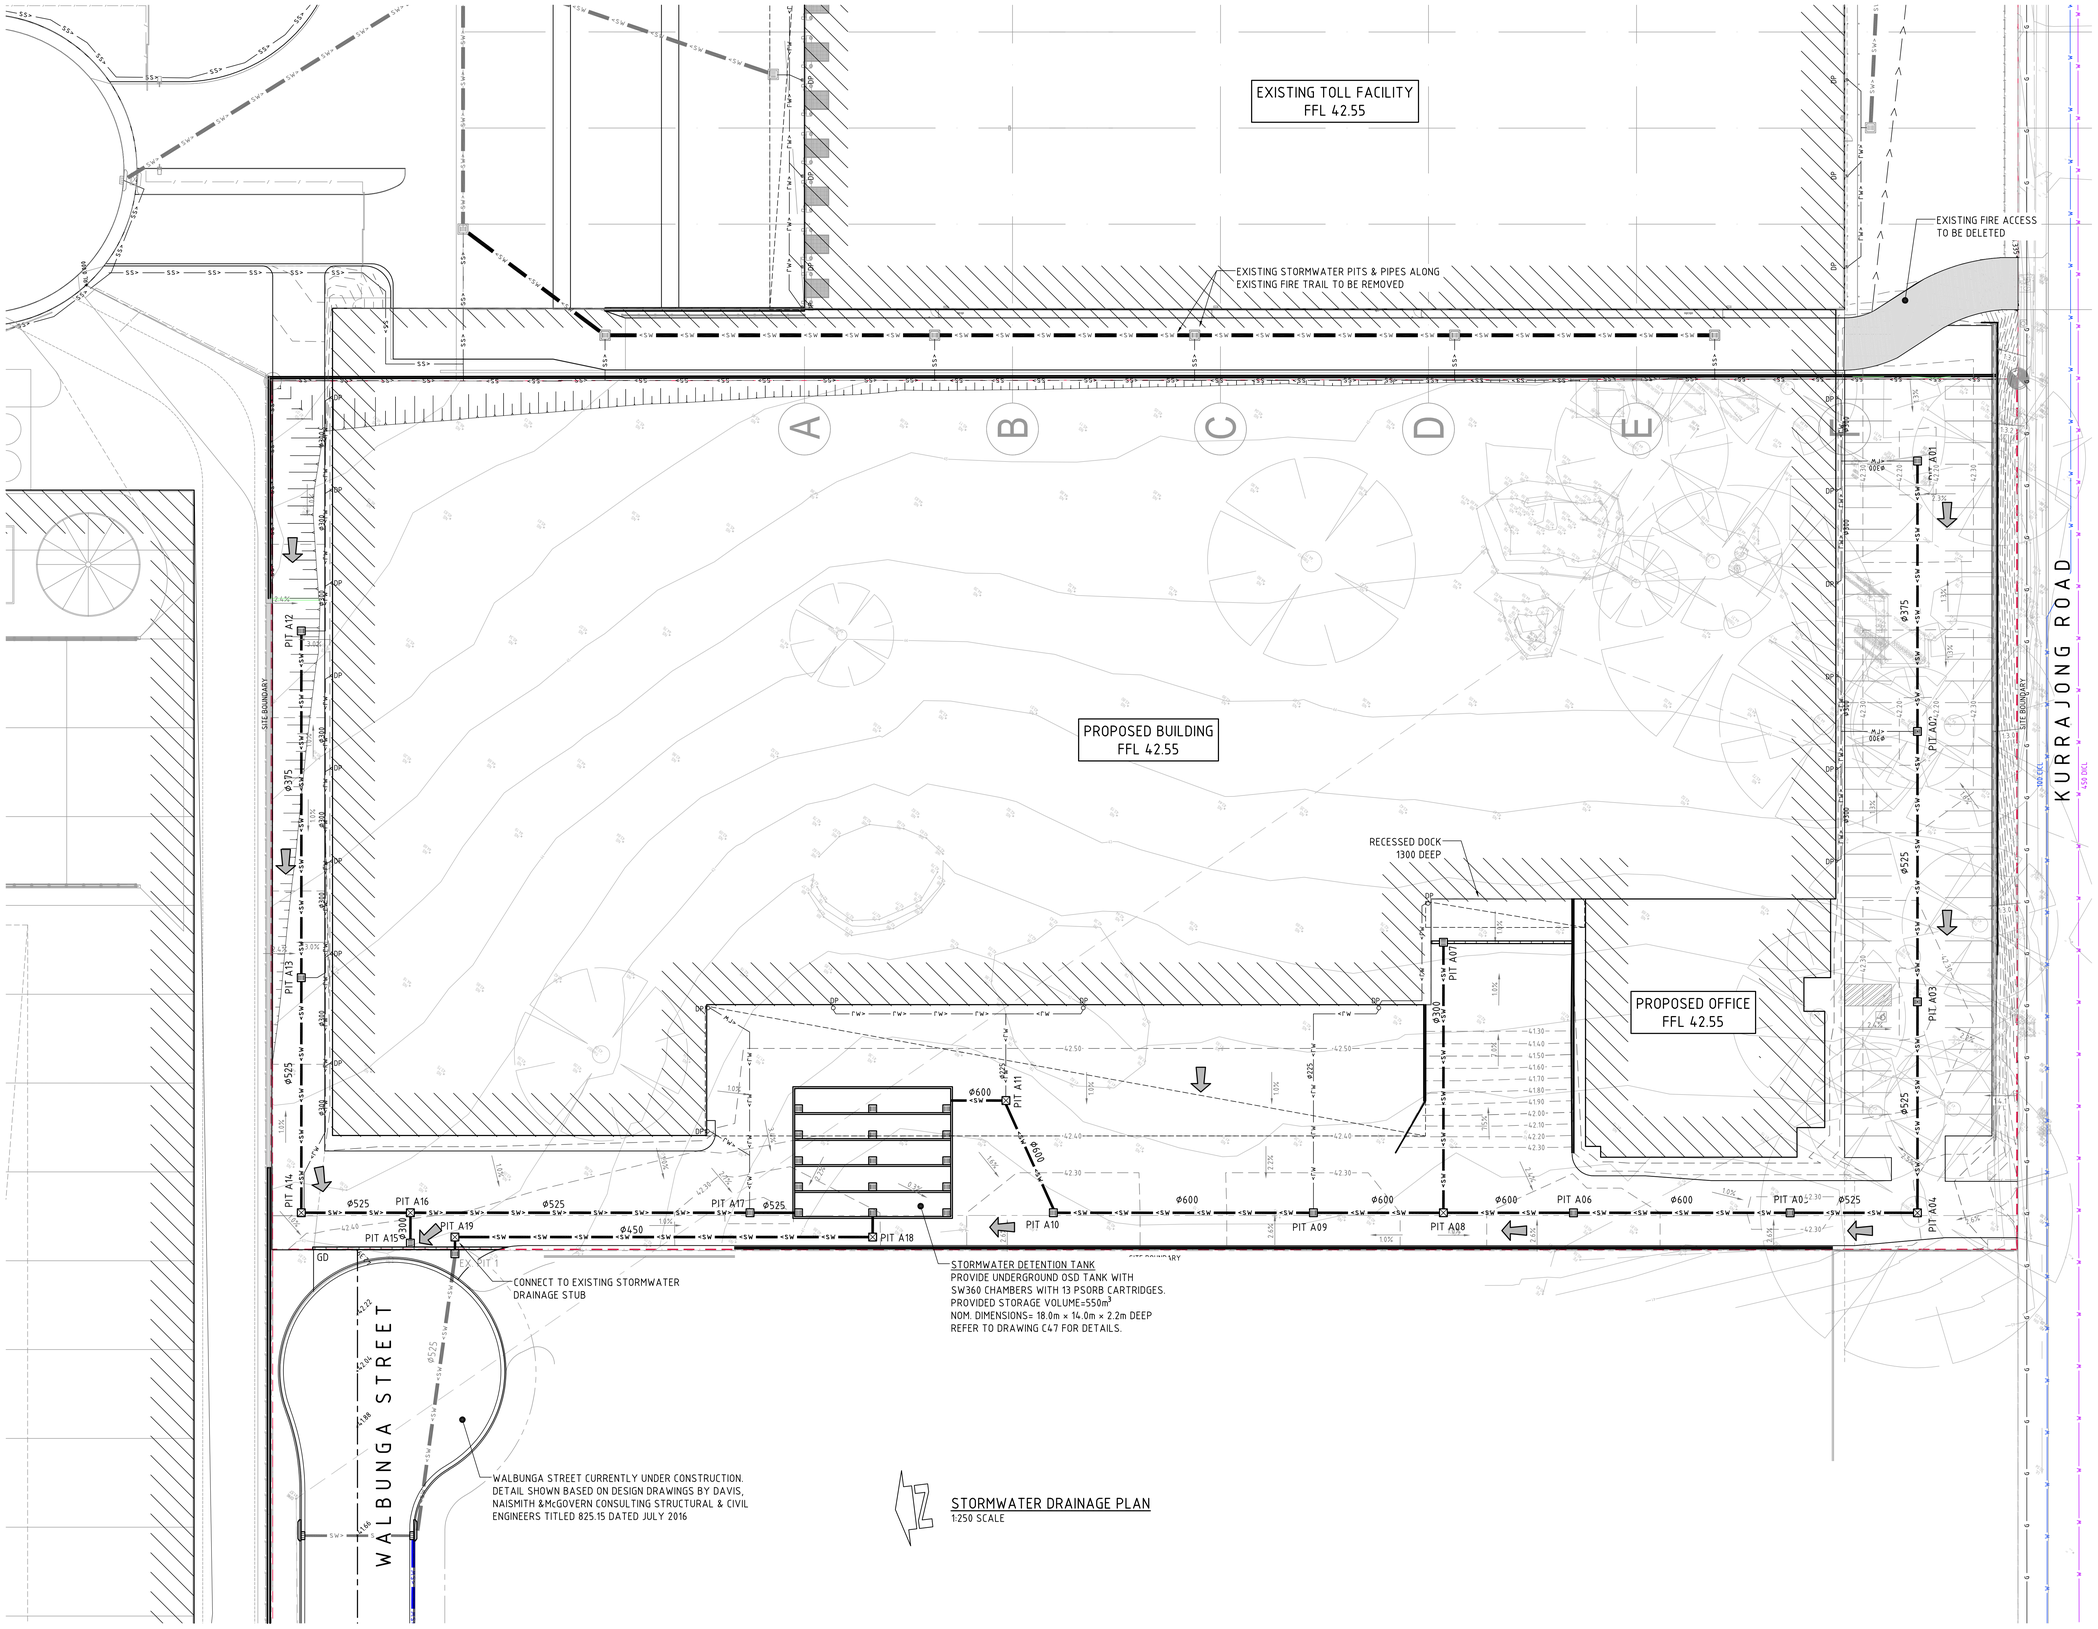

STORMWATER DRAINAGE PLAN
1:250 SCALE

LEGEND:

LEVELS DATUM IS AHD.

- SGGP, SINGLE GRATED GULLY PIT
- SJP, SEALED JUNCTION PIT
- GD, GRATED DRAIN (300W x 225D UNO)
- PROPOSED DRAINAGE LINE
- EXISTING DRAINAGE LINE TO BE REMOVED
- EXISTING DRAINAGE LINE TO REMAIN
- ROOFWATER LINE
- OVERLAND FLOW DIRECTION
- FINISHED PAVEMENT CONTOUR (MAJOR) 0.5m INTERVALS
- FINISHED PAVEMENT CONTOUR (MINOR) 0.1m INTERVALS

PIT SCHEDULE

PIT No.	GRATE RL	TYPE	SIZE	COMMENT
PIT A01	42.15	S.G.G.P.	900×900	⊕
PIT A02	42.15	S.G.G.P.	900×900	⊕
PIT A03	42.15	S.G.G.P.	900×900	⊕
PIT A04	42.40	S.J.P.	900×900	
PIT A05	42.25	S.G.G.P.	900×900	⊕
PIT A06	42.20	S.G.G.P.	900×900	⊕
PIT A07	41.20	S.G.G.P.	900×900	⊕
PIT A08	42.35	S.J.P.	900×900	
PIT A09	42.20	S.G.G.P.	900×900	⊕
PIT A10	42.20	S.G.G.P.	900×900	⊕
PIT A11	42.44	S.J.P.	900×900	
PIT A12	42.32	S.G.G.P.	900×900	⊕
PIT A13	42.32	S.G.G.P.	900×900	⊕
PIT A14	42.42	S.J.P.	900×900	
PIT A15	42.37	S.G.G.P.	900×900	⊕
PIT A16	42.41	S.J.P.	900×900	
PIT A17	42.15	S.G.G.P.	900×900	⊕
PIT A18	42.29	S.J.P.	900×900	
PIT A19	42.37	S.J.P.	900×900	

⊕ DENOTES PITS TO BE FITTED WITH SW360 ENVIROPOD PIT INSERTS

LEVELS NOTE:

LEVELS SHOWN TO BE ±500mm FROM THOSE SHOWN. FINAL LEVELS SUBJECT TO MINOR VARIATIONS TO SUIT DETAILED DESIGN.

STORMWATER DRAINAGE NOTES:

REFER TO DRAWING C08753.23-C10 FOR STORMWATER DRAINAGE NOTES

2m 0 5 10 15 20 25m
SCALE 1:250 AT A0 SHEET SIZE

FOR DEVELOPMENT APPLICATION

AMENDMENTS	DATE	ISSUE
ISSUED FOR DEVELOPMENT APPLICATION	15.08.18	B
ISSUED FOR INFORMATION	27.07.18	A

ARCHITECT

CLIENT
LOGOS PROPERTY
SUITE 02, LEVEL 12
167 MACQUARIE STREET
SYDNEY NSW 2000

PROJECT
TOLL PRESTONS - EXPANSION
41B KURRAJONG ROAD, PRESTONS, NSW

DESIGNED	DRAWN	DATE	CHECKED	SIZE	SCALE	CAD REF:
MW	TW	JULY 18		A0	AS SHOWN	C08753.23-C40

Costin Roe Consulting Pty Ltd.
Consulting Engineers ACN 003 696 448
Level 1, 8 Windmill Street
Walsh Bay, Sydney NSW 2000
Tel: (02) 9251-7699 Fax: (02) 9241-3731
email: mail@costinroe.com.au

Costin Roe Consulting
PRECISION | COMMUNICATION | ACCOUNTABILITY

DRAWING TITLE
STORMWATER DRAINAGE PLAN

DRAWING No. C08753.23-C40
ISSUE B