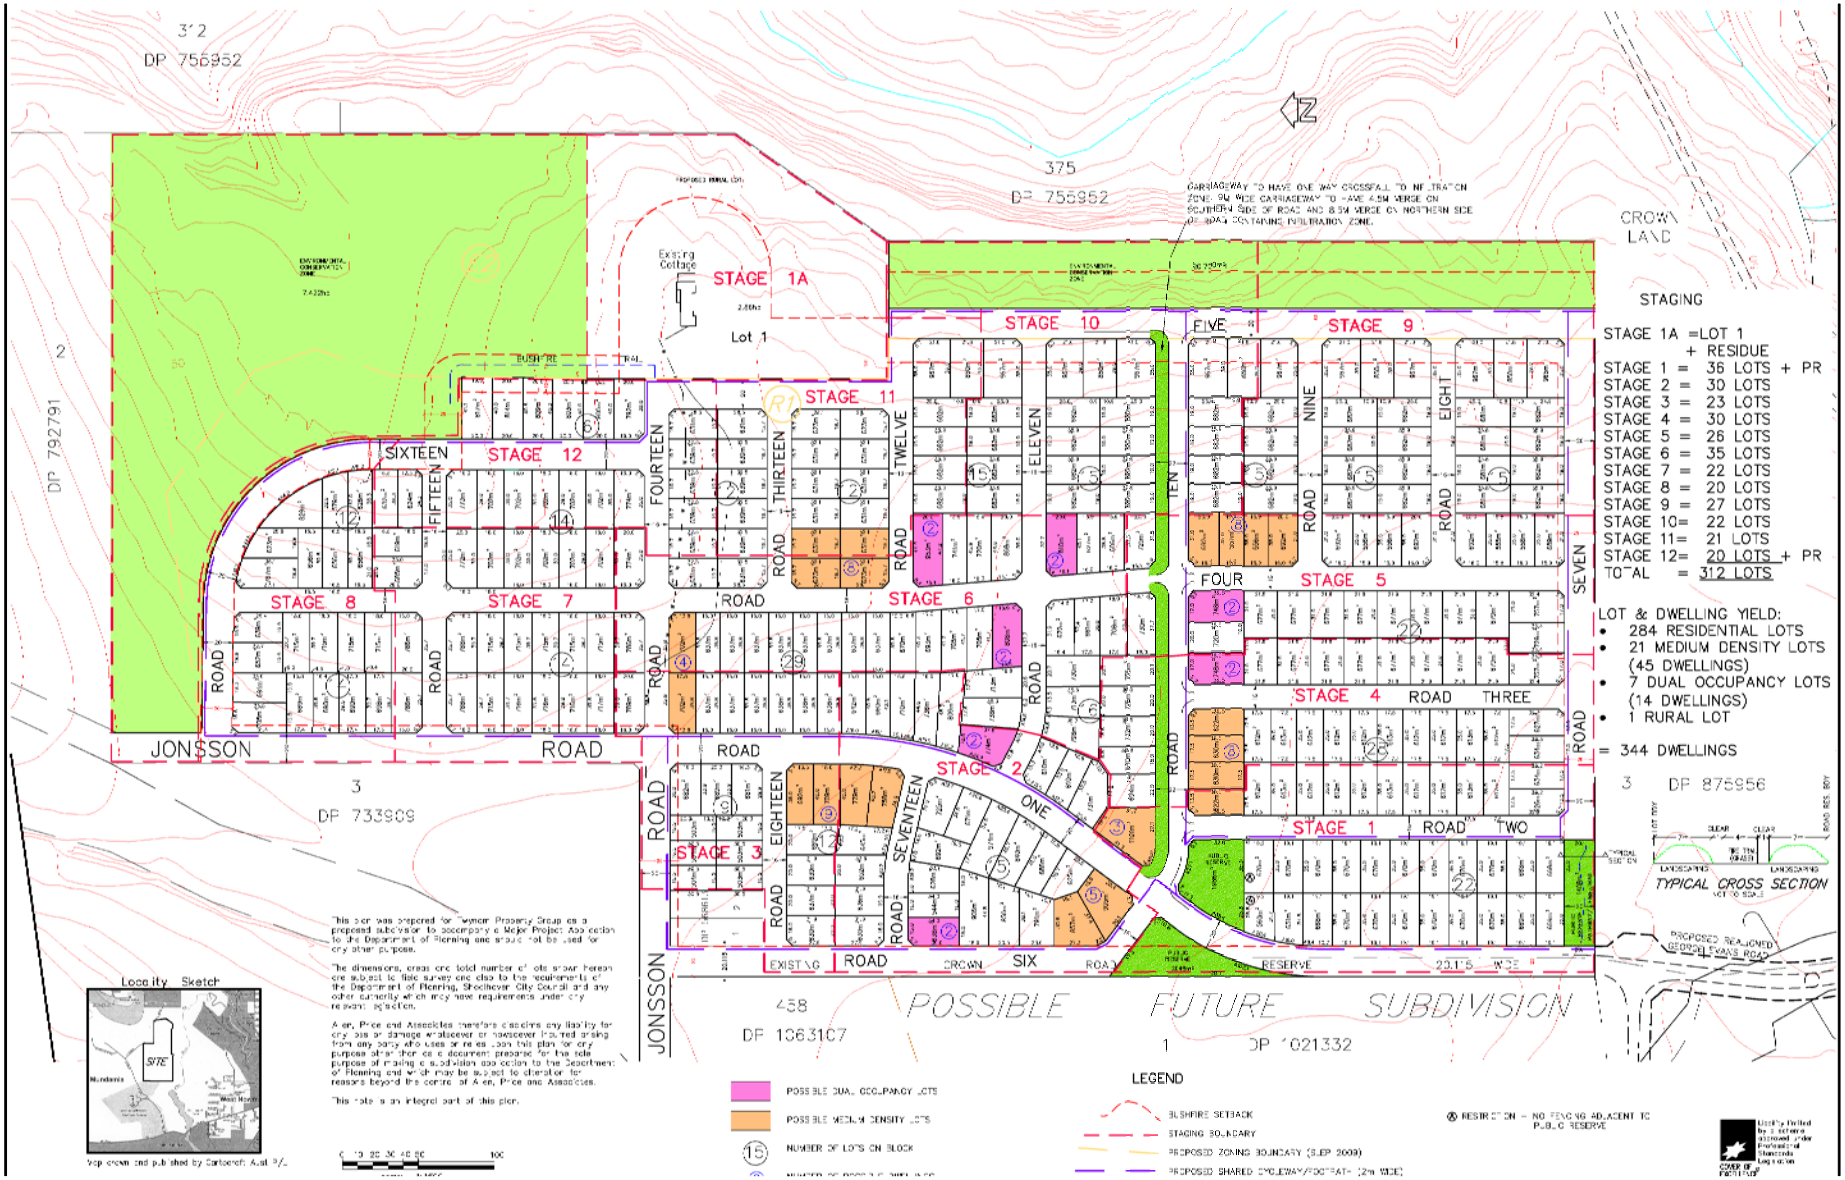

Proposed Subdivision Layout

Colston Budd Hunt & Kafes Pty Ltd

DRAWN BY CBHK Pty Ltd_jk Ref: 8351 29 May 2012

Figure 5