TRANSPORT & URBAN PLANNING PTY LTD

585 MAMRE ROAD, ERSKINE PARK

PRELIMINARY CONCEPT DESIGN

Seagull Intersection

1:1000 A3
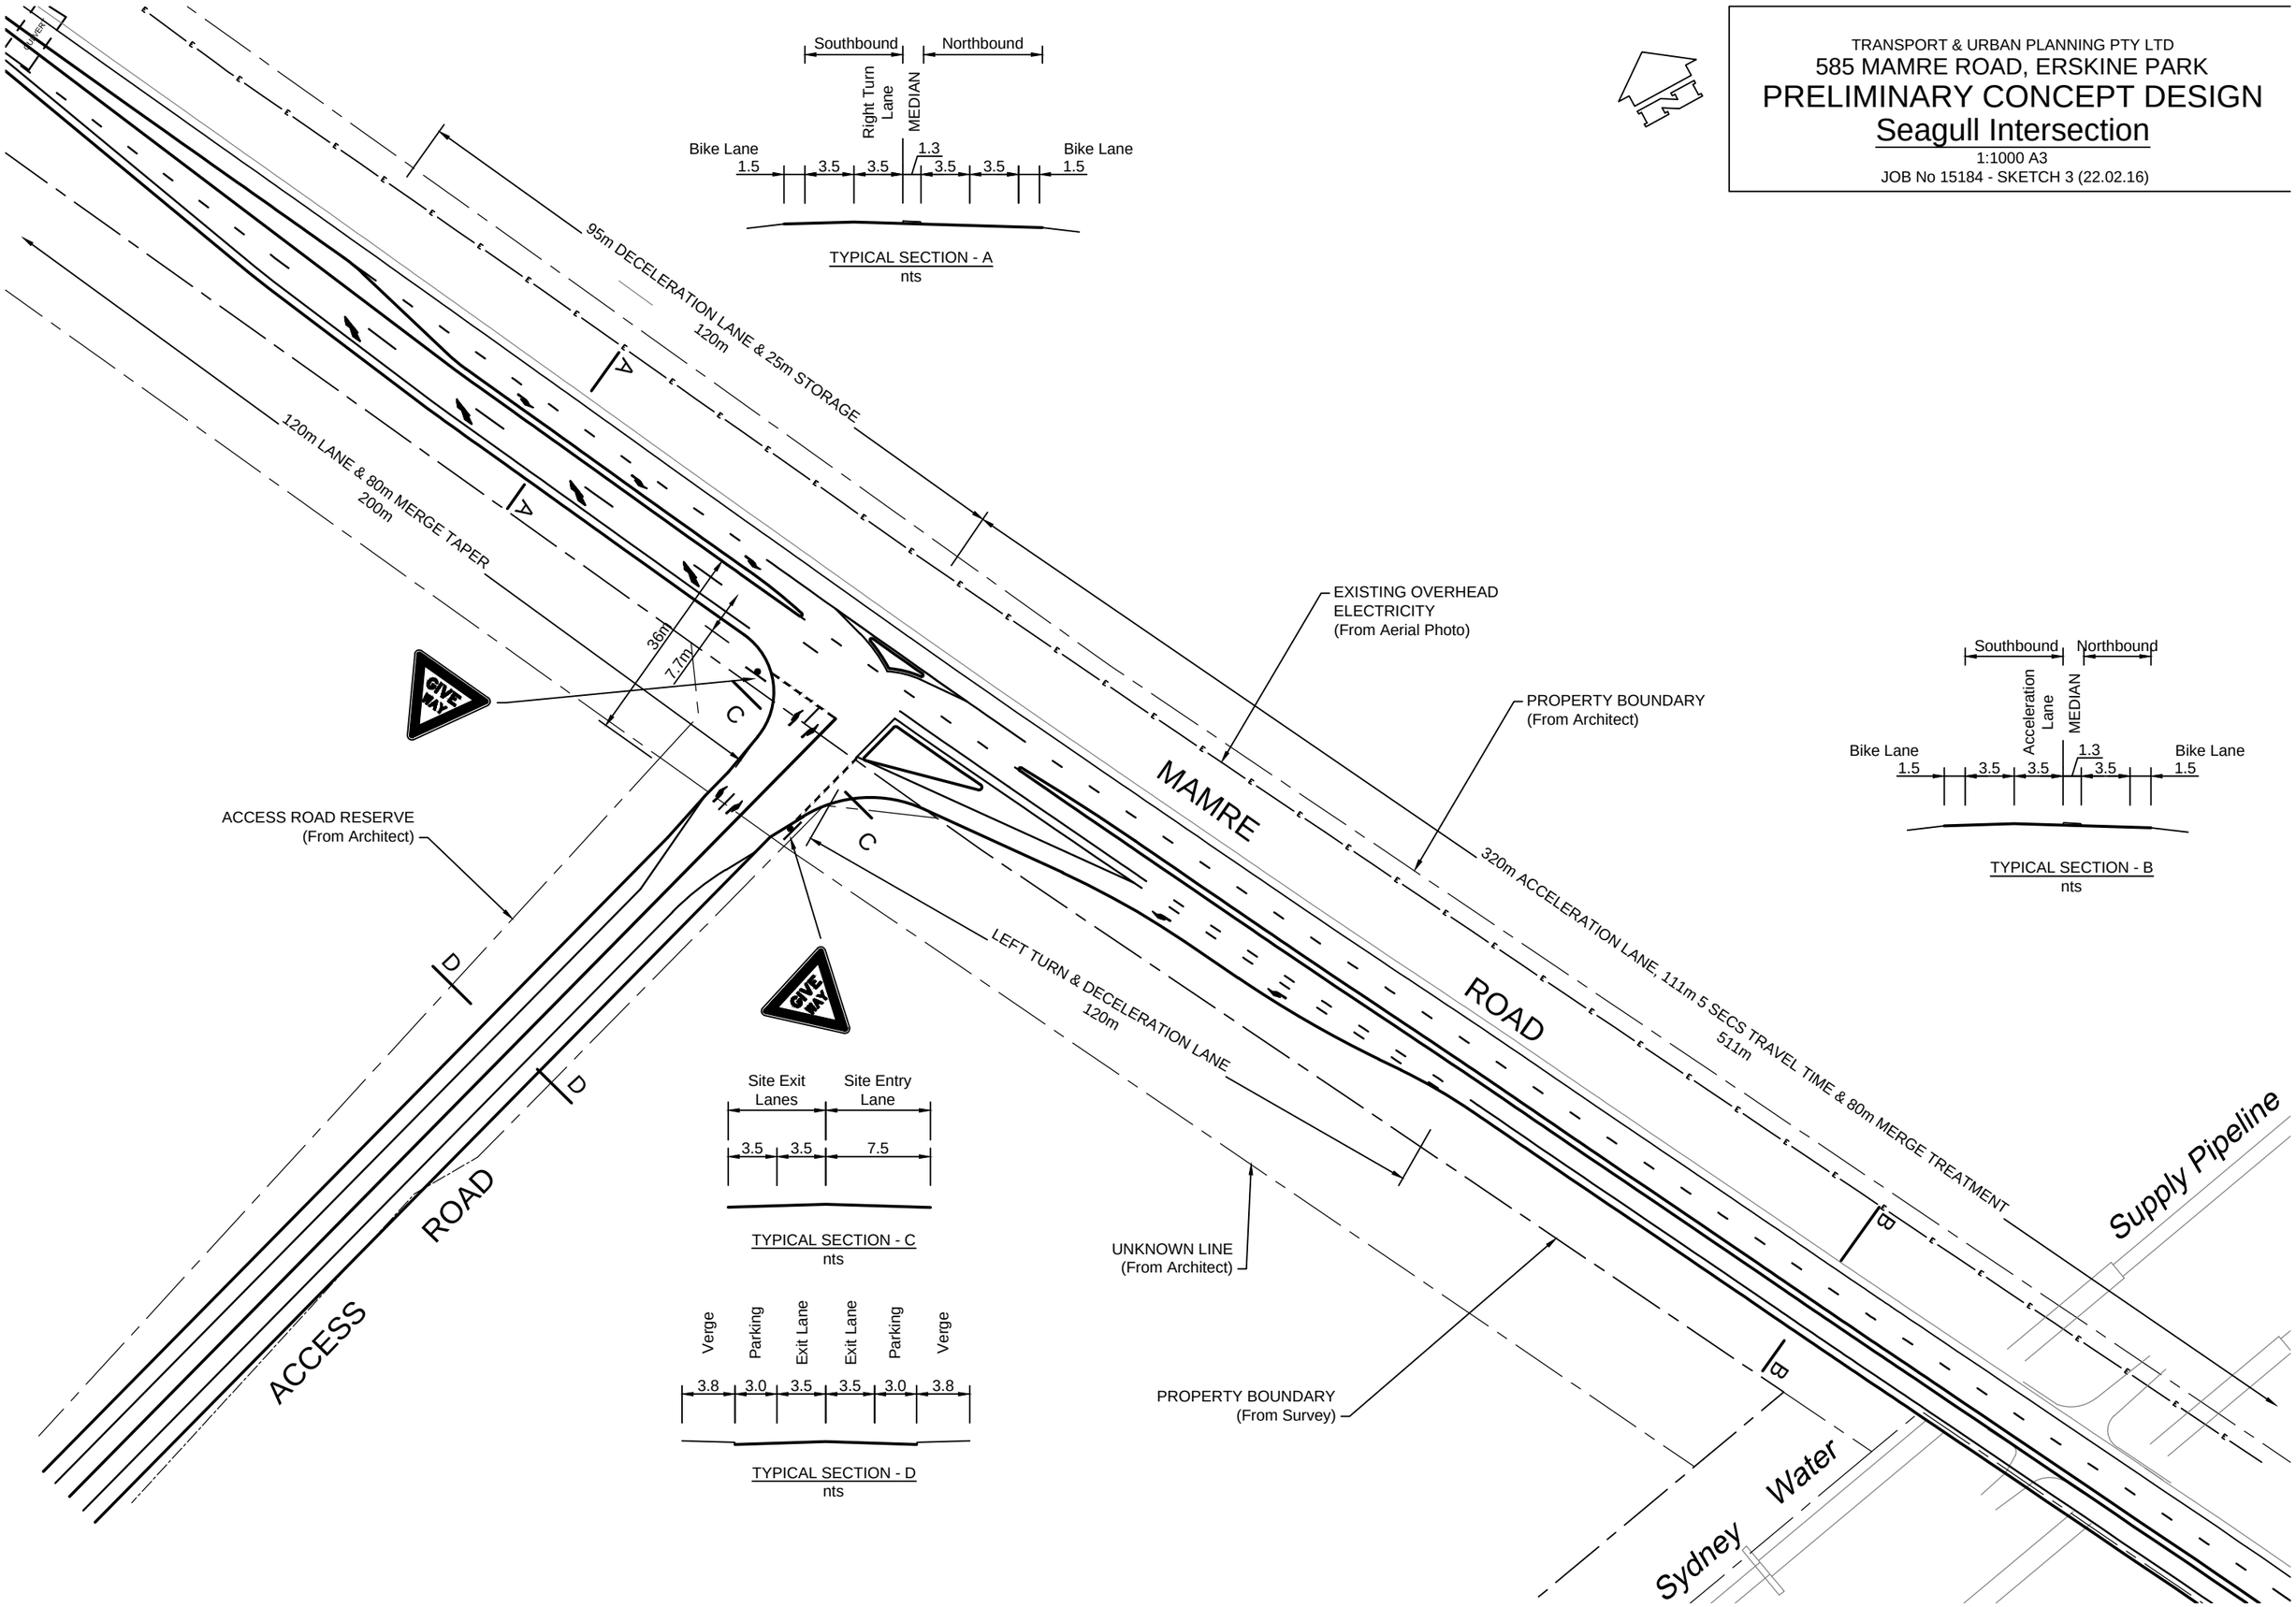
JOB No 15184 - SKETCH 3 (22.02.16)