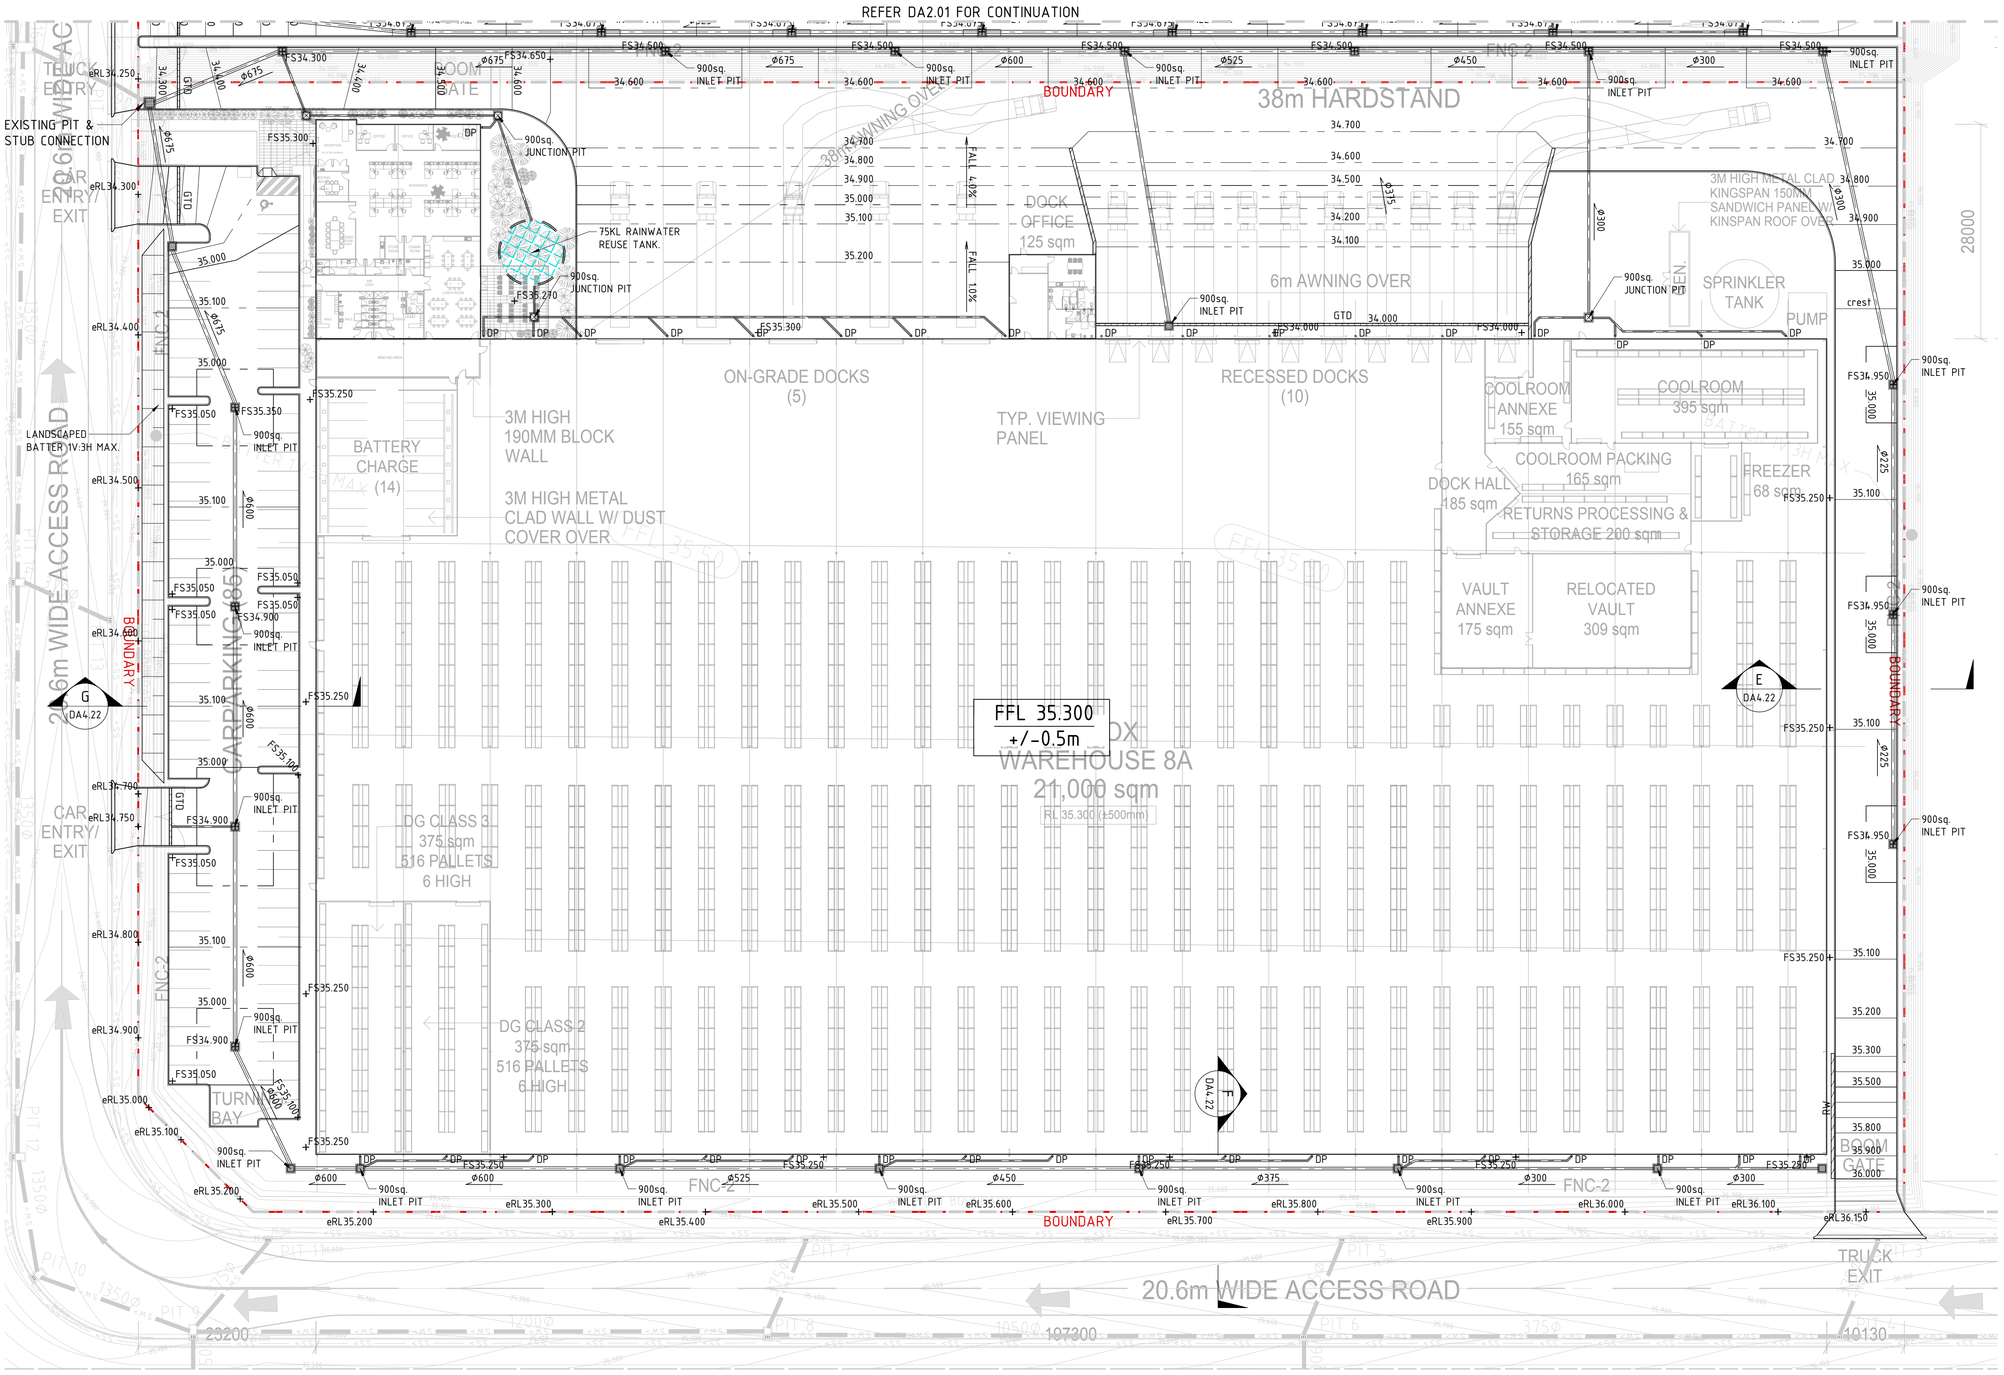

NOTES

1. REFER TO DRAWING DA4.01 FOR LEGENDS.

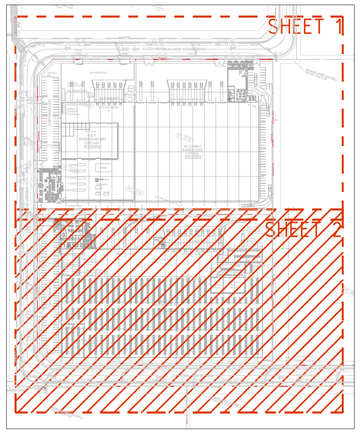

KEY PLAN
SCALE 1:3000

ISSUED FOR S96

1. DO NOT SCALE OFF THIS DRAWING. USE DIMENSIONS & ARCHITECTURAL DRAWINGS ONLY
2. DRAWINGS TO BE READ IN CONJUNCTION WITH SPECIFICATION.
3. LEVELS ARE INDICATIVE ONLY AND ARE TO BE CHECKED PRIOR TO COMMENCEMENT OF ANY WORKS
4. AUTHORITIES MAINS AND/OR EXISTING SERVICES ARE TO BE LOCATED AND CHECKED PRIOR TO COMMENCEMENT OF ANY WORKS
5. COMPLETION OF THE QUALITY RECORD IS EVIDENCE THAT THE DESIGN AND DRAWING HAVE BEEN VERIFIED.

VERIFICATION
COMPLETION OF THE DRAWING STATUS IS EVIDENCE THAT THE DESIGN HAS BEEN VERIFIED AS CONFORMING TO THE REQUIREMENTS OF THE PROJECT QUALITY PLAN

DRAWING STATUS	INITIAL	DATE
PRELIMINARY		
FOR INFORMATION ONLY		
FOR CLIENT APPROVAL		
FOR TENDER		
FOR CONSTRUCTION		

CHECKED	DATE
APPROVED	DATE
PAGE A1	PLOT DATE April 3, 2017

THE INFORMATION ON THIS DRAWING REMAINS THE PROPERTY OF SPARKS & PARTNERS CONSULTING ENGINEERS REPRODUCTION OF THE WHOLE OR PART OF THE DOCUMENT CONSTITUTES AN INFRINGEMENT OF COPYRIGHT©

NORTH POINT

SCALE 0 4 8 12 16 20 24 28 32 METERS

DATE	No	AMENDMENT	INIT	REV
27.02.17		ISSUED FOR REVIEW & COORDINATION	MW	1
03.04.17		ISSUED FOR S96	MW	2

DATE	No	AMENDMENT	INIT	REV

DESIGN MANAGER
hansen yuncken BUILDING VALUE

CLIENT
ALTIS Property Partners

ARCHITECT
SBA ARCHITECTS
Commercial · Education · Residential · Heritage · Interior Design
Suite 702, 83 Mount Street, North Sydney NSW 2060
P: 02 9929 9968 F: 02 9929 8899
E: info@sbarch.com.au W: www.sbarch.com.au

PROJECT
PROPOSED WAREHOUSE FACILITY
- LOT 8, FIRST ESTATE, 585 -
649 MAMRE ROAD, ORCHARD HILLS

SPARKS + PARTNERS
CONSULTING ENGINEERS
HYDRAULIC | CIVIL | FIRE
Level 1, 91 George Street | Parramatta | NSW 2150
P 02 9891 5033 | F 02 9891 3898 | E admin@sparksandpartners.com.au

DRAWING TITLE
CIVIL DESIGN
CONCEPT STORMWATER MANAGEMENT AND GRADING PLAN SHEET 2

DATE	DESIGNED
----	--
SCALE 1:400 @ A1	DRAWN --
JOB No 17026	DWG No DA4.02

AHSCA The Association of Consultants Australia (NSW) Inc. CORPORATE MEMBER

No IN SET | REV 2