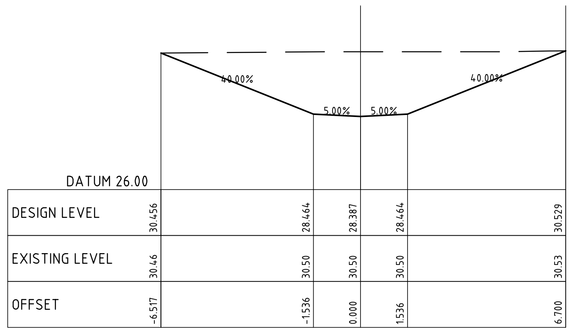

CL REVISED CHANNEL
CH 100.000

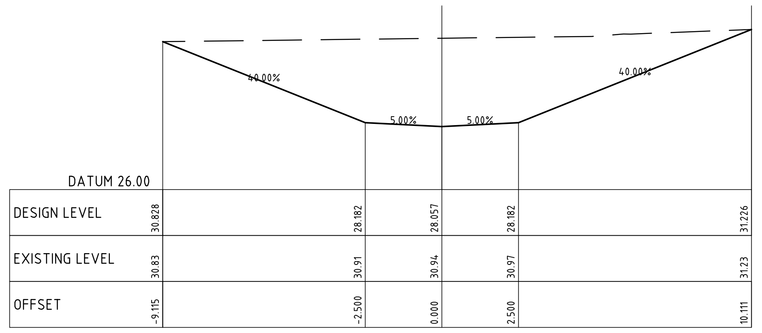

CL REVISED CHANNEL
CH 200.000

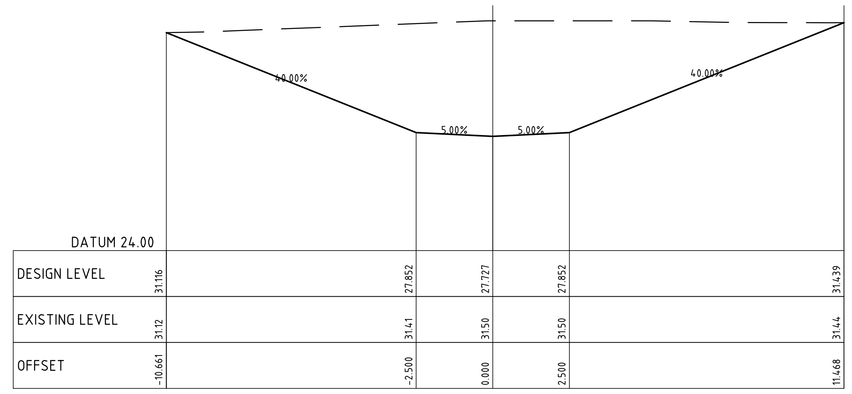

CL REVISED CHANNEL
CH 300.000

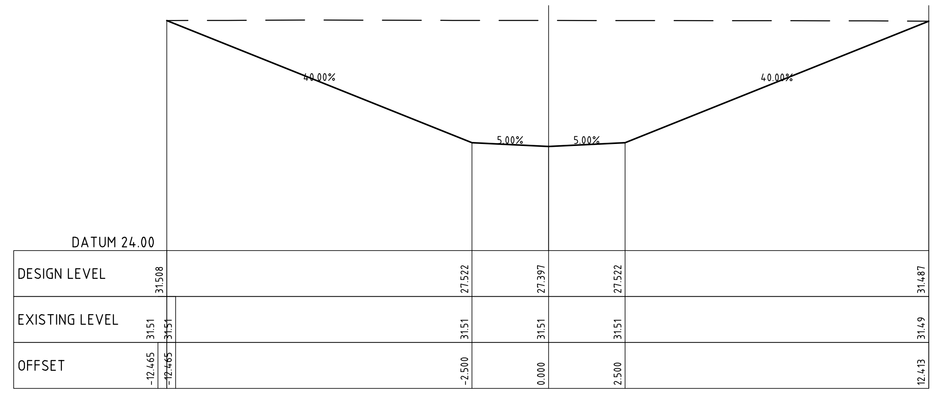

CL REVISED CHANNEL
CH 400.000

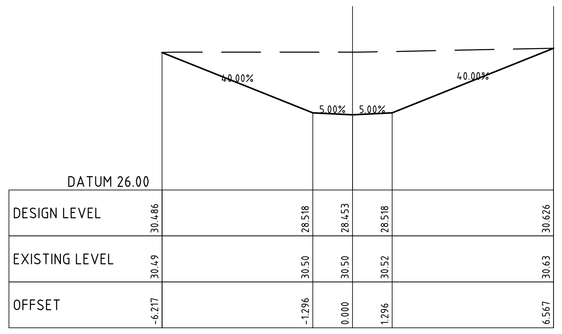

CL REVISED CHANNEL
CH 80.000

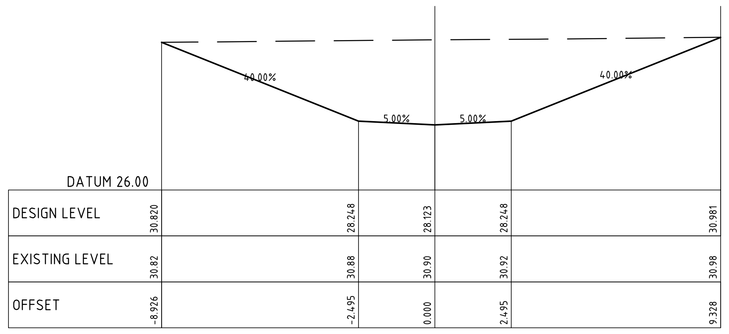

CL REVISED CHANNEL
CH 180.000

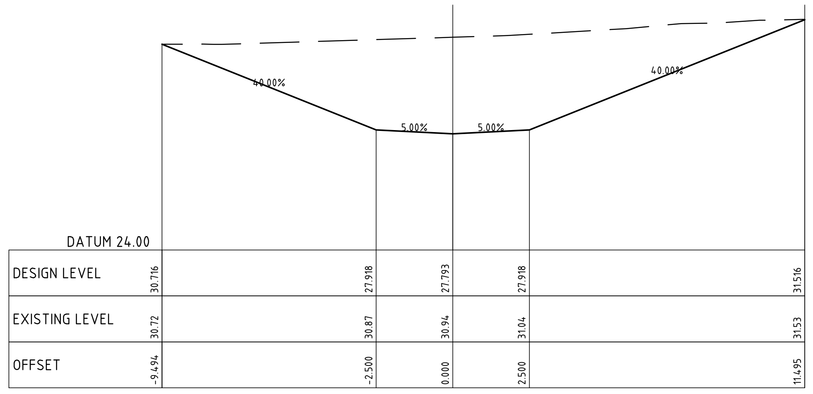

CL REVISED CHANNEL
CH 280.000

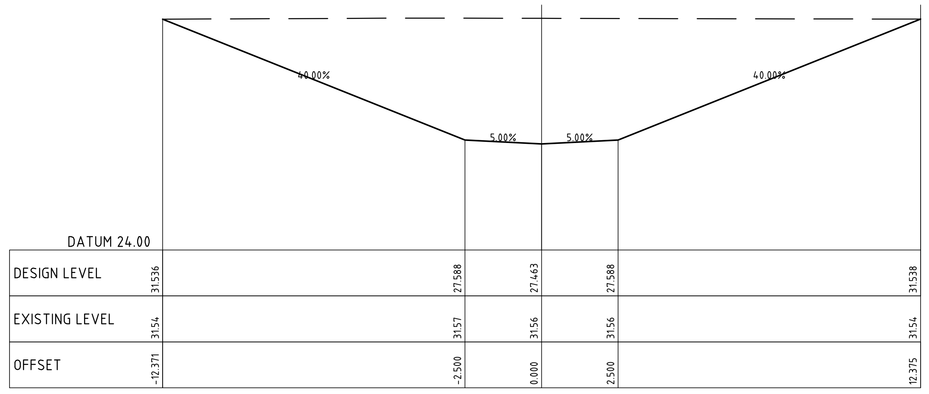

CL REVISED CHANNEL
CH 380.000

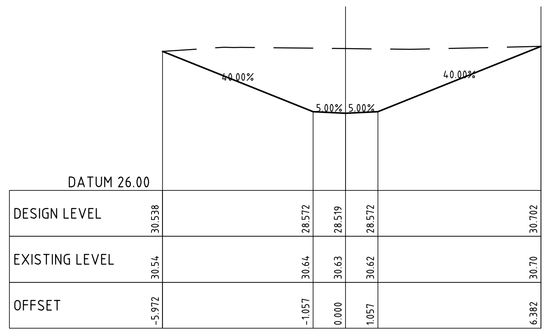

CL REVISED CHANNEL
CH 60.000

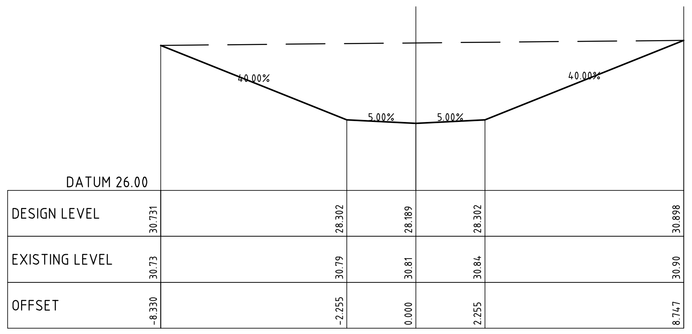

CL REVISED CHANNEL
CH 160.000

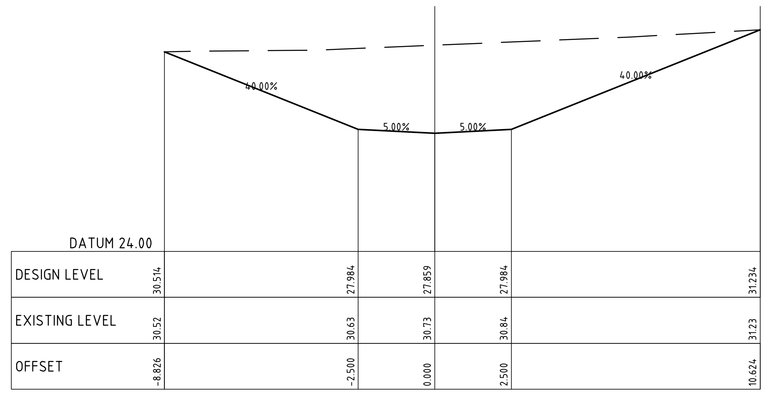

CL REVISED CHANNEL
CH 260.000

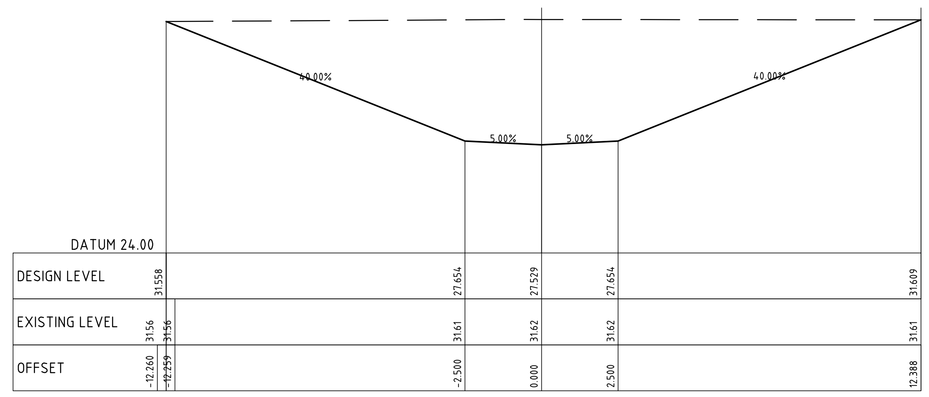

CL REVISED CHANNEL
CH 360.000

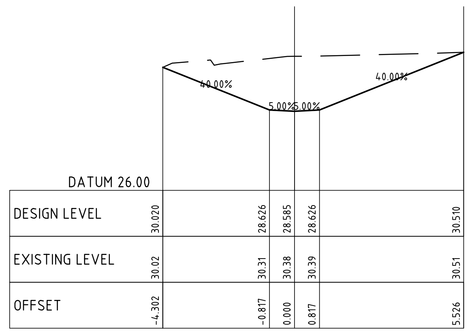

CL REVISED CHANNEL
CH 40.000

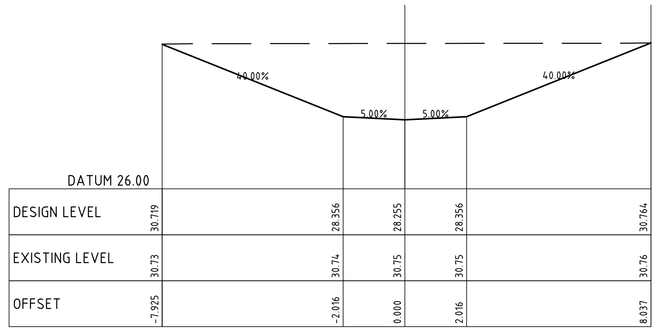

CL REVISED CHANNEL
CH 140.000

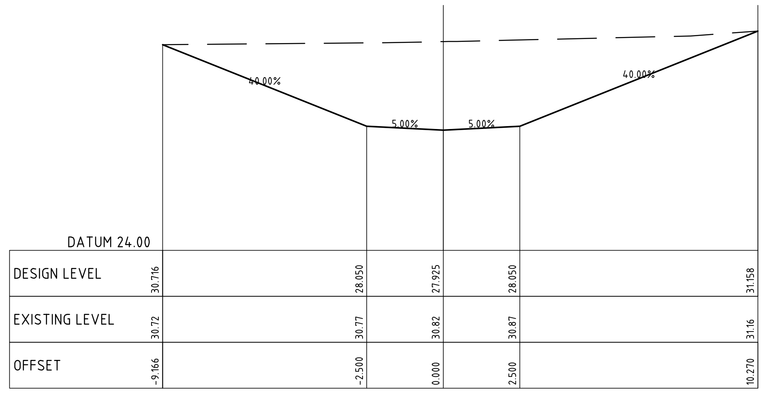

CL REVISED CHANNEL
CH 240.000

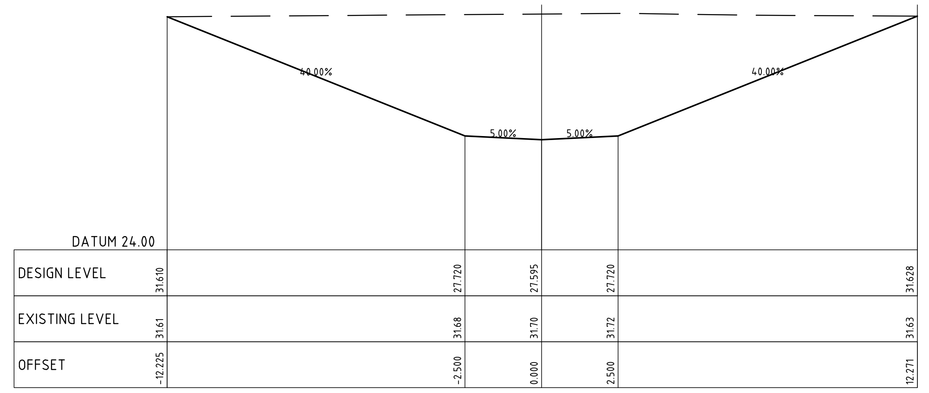

CL REVISED CHANNEL
CH 340.000

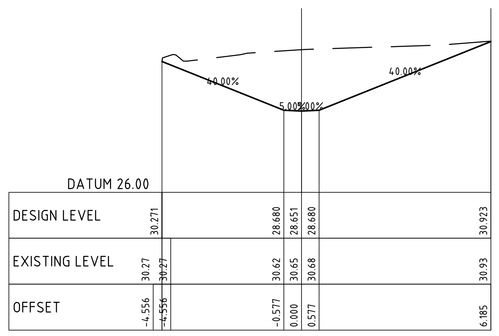

CL REVISED CHANNEL
CH 20.000

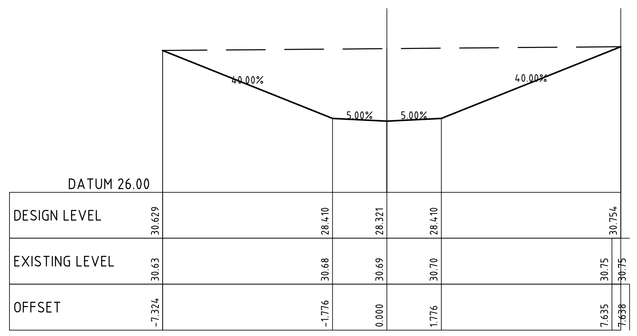

CL REVISED CHANNEL
CH 120.000

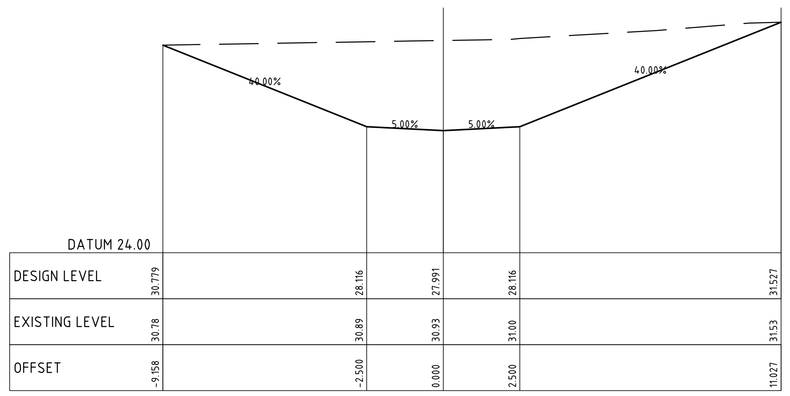

CL REVISED CHANNEL
CH 220.000

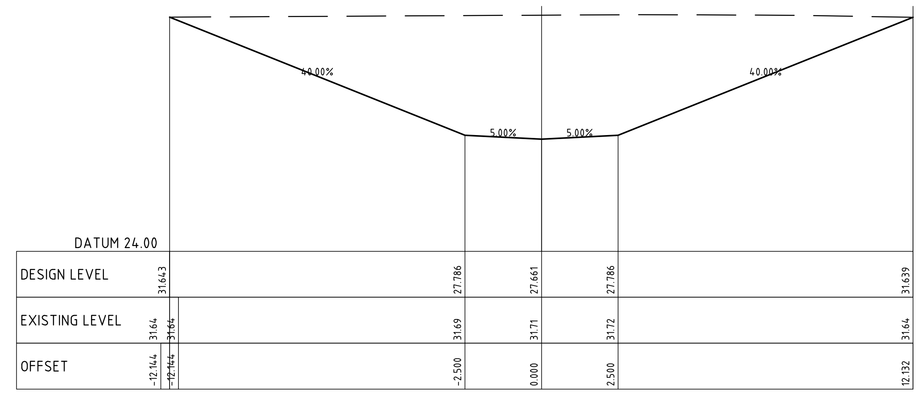

CL REVISED CHANNEL
CH 320.000

FOR SECTION 96 APPLICATION

1m 0 1 2 3 4 5 6 7 8 9 10m
SCALE 1:100 AT A0 SHEET SIZE

AMENDMENTS	DATE	ISSUE
ISSUED FOR S96 APPLICATION	28.09.17	A

ARCHITECT: nettleton tribe

CLIENT: hansen yuncken
SYDNEY CORPORATE PARK
BUILDING 1, LEVEL 3
75-85 O'RIORDAN STREET
ALEXANDRIA NSW 2015
PO BOX 7692, ALEXANDRIA NSW 2015

PROJECT: FIRST ESTATE ORCHARD HILLS
LOT 2171 MAMRE RD, ORCHARD HILLS

DESIGNED	DRAWN	DATE	CHECKED	SIZE	SCALE	CAD REF.
M.C	M.C	28.09.17	M.W	A0	AS SHOWN	Co12042.00-C440

Costin Roe Consulting Pty Ltd.
Consulting Engineers ACN 003 696 448
Level 1, 8 Windmill Street
Walsh Bay, Sydney NSW 2000
Tel: (02) 9251-7699 Fax: (02) 9241-3731
email: mail@costinroe.com.au ©

Costin Roe Consulting
PRECISION | COMMUNICATION | ACCOUNTABILITY

DRAWING TITLE: CHANNEL CROSS SECTIONS SHEET 1

DRAWING No: Co12042.00-C440 ISSUE: A