M.G.A. NORTH

LEGEND

- ELECTRICITY PIT
- ELEC POLE WITH LIGHT
- ELECTRICITY POLE
- LIGHT POLE
- TRAFFIC SIGNAL
- GAS METER
- GAS VALVE
- POLE (UNSPECIFIED)
- PIT (UNSPECIFIED)
- MANHOLE (UNSPECIFIED)
- TELECOM PIT
- TELECOM PILLAR
- UNDERGROUND ELECTRICITY
- OVERHEAD POWER LINES
- UNDERGROUND GAS
- UNDERGROUND SEWER
- UNDERGROUND STORMWATER PIPE
- UNDERGROUND STORMWATER
- UNDERGROUND WATER
- TELECOMMUNICATIONS
- WATER METER
- WATER VALVE
- STOP VALVE
- HYDRANT
- STORMWATER GRATE
- STORMWATER MANHOLE
- STORMWATER PIT
- SEWER PIT
- SEWER MANHOLE
- BOLLARD
- SIGN

**COPYRIGHT © RYGATE & COMPANY PTY. LIMITED 2015.
NO PART OF THIS PLAN MAY BE REPRODUCED, COMMUNICATED, STORED IN A RETRIEVAL SYSTEM OR TRANSMITTED IN ANY FORM WITHOUT THE WRITTEN PERMISSION OF THE COPYRIGHT OWNER EXCEPT AS PERMITTED BY THE COPYRIGHT ACT 1968. ANY PERMITTED DOWNLOADING, ELECTRONIC STORAGE, DISPLAY, PRINT, COPY, REPRODUCTION OR COMMUNICATION OF THIS SURVEY SHOULD CONTAIN NO ALTERATION OR ADDITION TO THE ORIGINAL SURVEY.**

STREET

SMITH

STREET

MACQUARIE

1
D.P.115296

2
D.P.115296

356°
99.715
23'
00'21"
13.00
267°
123.885
15'
20'
45°
239.49
54'
103°

2 STOREY BRICK CLASSROOMS

CONCRETE FOOTBRIDGE OVER

METAL GARAGE

SHADECLOTH COVERED AREA

COVERED AREA

2 STOREY BRICK CLASSROOMS

SINGLE STOREY BRICK OFFICES

SINGLE STOREY BRICK BUILDING

BITUMEN CARPARK

EXCAVATION METAL COVER

PAVED AREA

RAMP

COURTYARD

METAL AWNING

CONCRETE

BITUMEN

FOOTPATH

GARDEN

BRICK ENCLOSURE

SHEET 2 ADJOINS

NOTES:

BEARINGS SHOWN RELATE TO M.G.A. NORTH.

LIMITED BOUNDARY SURVEY MADE, IF ANY CONSTRUCTION IS INTENDED IN THE PROXIMITY OF THE BOUNDARIES IT IS RECOMMENDED THAT A FURTHER SURVEY BE REQUESTED FOR THE MARKING OF THE RELEVANT BOUNDARIES.

INFORMATION SHOWN ON THE PLAN OF ADJOINING PROPERTIES HAS BEEN OBTAINED BY REMOTE SURVEY METHODS FROM WITHIN SUBJECT LAND AND STREET. RESTRICTED VISIBILITY ALONG THE NORTHERN, SOUTHERN, EASTERN AND WESTERN BOUNDARIES OF THE SUBJECT LAND HAS PREVENTED DIRECT MEASUREMENTS TO THE ADJOINING BUILDINGS.

TREE SPREADS & TRUNK DIAMETERS SHOWN ARE DIAGRAMMATIC ONLY AND TREE HEIGHTS ARE ESTIMATED. IF ANY OF THESE ELEMENTS ARE CRITICAL TO DESIGN (IN PARTICULAR DRIPLINES) MORE SPECIFIC DETAILS SHOULD BE REQUESTED FOR ACCURATE LOCATION.

SYMBOLS REPRESENTING SERVICE PITS, POLES AND STREET FURNITURE ARE NOT TO SCALE.

PIT SIZE IS SHOWN AT GROUND LEVEL. PITS MAY BE LARGER BELOW THE SURFACE.

CONSTRUCTION WORKS MUST BE RELATED TO THE SITE BENCH MARK AND NOT LEVELS OF STRUCTURES SHOWN ON THE PLAN.

SERVICE LINES SHOWN ARE DIAGRAMMATIC ONLY AND DO NOT REPRESENT THE WIDTH AND NUMBER OF CABLES OR PIPES IN THE GROUND.

POSITION OF UNDERGROUND SERVICES PLOTTED FROM INFORMATION SUPPLIED BY THE RELEVANT AUTHORITIES AND MAY BE APPROXIMATE ONLY.

IT IS THE RESPONSIBILITY OF EACH CONTRACTOR AND/OR CONSULTANT TO CONTACT THE RELEVANT AUTHORITY AND/OR "Dial Before You Dig" (Phone 1100 Fax 1300 652 077) BEFORE COMMENCING ANY EXCAVATION.

ORIGIN OF CO-ORDINATES: S.S.M.47063
E 315 718.703
N 6 256 486.583
AZIMUTH IS ON M.G.A. NORTH

THIS PLAN HAS BEEN CREATED AT A SCALE OF 1:100 AND MAY NOT BE SATISFACTORY FOR OTHER PURPOSES. THE ACCURACY OF ANY ENLARGEMENT OR OTHER REPRODUCTION MAY BE LESS THAN THAT OF THE ORIGINAL.

[A] - EASEMENT FOR PADMOUNT SUBSTATION 2.75 WIDE (AF945909)

[B] - RESTRICTION ON USE OF LAND (AF945910)

REDUCTION RATIO 1:100 @ A0

DATUM : AUSTRALIAN HEIGHT DATUM

CONTOUR INTERVAL : 0.25 METRE

ORIGIN OF LEVELS : S.S.M.47063
R.L.5.859 A.H.D.

REV.	DATE	AMENDMENTS

RYGATE SURVEYORS
SURVEYING SINCE 1893
Rygate & Company Pty Limited
P.W. Rygate & West
ABN 61 001 204 897
Suite 904 Level 9, 89 York St Sydney NSW 2000
p +61 2 9262 6800
f +61 2 9262 6843
e surveyors@rygate.com.au
w rygate.com.au
SUBDIVISION | STRATA PLANS | STRATUM SUBDIVISION | LEASE PLANS | TOPOGRAPHIC SURVEYS | GPS SURVEYS | 3D MODELLING | RACECOURSE DESIGN | PROJECT MANAGEMENT | SUN SHADOW DIAGRAMS

SURVEYOR	DRAWN	CHECKED	APPROVED
RYGATE	S.K.	M.T.	A.D.F.

CLIENT: DEPARTMENT OF EDUCATION & COMMUNITY

LOCALITY: PARRAMATTA

L.G.A.: PARRAMATTA

PLAN

SHOWING DETAIL AND LEVELS
PARRAMATTA PUBLIC SCHOOL &
ARTHUR PHILLIP HIGH SCHOOL
MACQUARIE STREET

REFERENCE No.	PLAN No.	DATE	SHEET No.
76957		23/6/2015	1 OF 7 SHEETS

M.G.A. NORTH

SHEET 1 ADJOINS

3 D.P.115296

414 D.P.820542

2 STOREY BRICK CLASSROOMS

2 STOREY STONE BUILDING

3 STOREY BRICK CLASSROOMS

SINGLE STOREY METAL & BRICK BUILDING

SINGLE STOREY METAL & GLASS BUILDING

3 STOREY BRICK CLASSROOMS

3 STOREY BRICK CLASSROOMS

METAL SHELTER

METAL AWNING

BALCONY

GARDEN

COVERED AREA

BITUMEN

CONCRETE

FOOTBRIDGE ABOVE

BRICK RET. WALL

CONC. STEPS

METAL FENCE

MESH FENCE

CONCRETE KERB AND GUTTER

FOOTPATH

STREET

MACQUARIE

267°

103°

54°

45°

15

20

123.865

239.49

SHEET 3 ADJOINS

SHEET 7 ADJOINS

LEGEND

- ELECTRICITY PIT
- ELEC POLE WITH LIGHT
- ELECTRICITY POLE
- LIGHT POLE
- TRAFFIC SIGNAL
- GAS METER
- GAS VALVE
- POLE (UNSPECIFIED)
- PIT (UNSPECIFIED)
- MANHOLE (UNSPECIFIED)
- TELECOM PIT
- TELECOM PILLAR
- UNDERGROUND ELECTRICITY
- OVERHEAD POWER LINES
- UNDERGROUND GAS
- UNDERGROUND SEWER
- UNDERGROUND STORMWATER PIPE
- UNDERGROUND STORMWATER
- UNDERGROUND WATER
- TELECOMMUNICATIONS
- WATER METER
- WATER VALVE
- STOP VALVE
- HYDRANT
- STORMWATER GRATE
- STORMWATER MANHOLE
- STORMWATER PIT
- SEWER PIT
- SEWER MANHOLE
- SEWER MANHOLE
- BOLLARD
- SIGN

COPYRIGHT © RYGATE & COMPANY PTY. LIMITED 2015.
NO PART OF THIS PLAN MAY BE REPRODUCED, COMMUNICATED, STORED IN A RETRIEVAL SYSTEM OR TRANSMITTED IN ANY FORM WITHOUT THE WRITTEN PERMISSION OF THE COPYRIGHT OWNER EXCEPT AS PERMITTED BY THE COPYRIGHT ACT 1968. ANY PERMITTED DOWNLOADING, ELECTRONIC STORAGE, DISPLAY, PRINT, COPY, REPRODUCTION OR COMMUNICATION OF THIS SURVEY SHOULD CONTAIN NO ALTERATION OR ADDITION TO THE ORIGINAL SURVEY.

REV.	DATE	AMENDMENTS

NOTES:

BEARINGS SHOWN RELATE TO M.G.A. NORTH.

LIMITED BOUNDARY SURVEY MADE. IF ANY CONSTRUCTION IS INTENDED IN THE PROXIMITY OF THE BOUNDARIES IT IS RECOMMENDED THAT A FURTHER SURVEY BE REQUESTED FOR THE MARKING OF THE RELEVANT BOUNDARIES.

INFORMATION SHOWN ON THE PLAN OF ADJOINING PROPERTIES HAS BEEN OBTAINED BY REMOTE SURVEY METHODS FROM WITHIN SUBJECT LAND AND STREET. RESTRICTED VISIBILITY ALONG THE NORTHERN, SOUTHERN, EASTERN AND WESTERN BOUNDARIES OF THE SUBJECT LAND HAS PREVENTED DIRECT MEASUREMENTS TO THE ADJOINING BUILDINGS.

TREE SPREADS & TRUNK DIAMETERS SHOWN ARE DIAGRAMMATIC ONLY AND TREE HEIGHTS ARE ESTIMATED. IF ANY OF THESE ELEMENTS ARE CRITICAL TO DESIGN (IN PARTICULAR DRIPLINES) MORE SPECIFIC DETAILS SHOULD BE REQUESTED FOR ACCURATE LOCATION.

SYMBOLS REPRESENTING SERVICE PITS, POLES AND STREET FURNITURE ARE NOT TO SCALE.

PIT SIZE IS SHOWN AT GROUND LEVEL. PITS MAY BE LARGER BELOW THE SURFACE.

CONSTRUCTION WORKS MUST BE RELATED TO THE SITE BENCH MARK AND NOT LEVELS OF STRUCTURES SHOWN ON THE PLAN.

SERVICE LINES SHOWN ARE DIAGRAMMATIC ONLY AND DO NOT REPRESENT THE WIDTH AND NUMBER OF CABLES OR PIPES IN THE GROUND.

POSITION OF UNDERGROUND SERVICES PLOTTED FROM INFORMATION SUPPLIED BY THE RELEVANT AUTHORITIES AND MAY BE APPROXIMATE ONLY.

IT IS THE RESPONSIBILITY OF EACH CONTRACTOR AND/OR CONSULTANT TO CONTACT THE RELEVANT AUTHORITY AND/OR "Dial Before You Dig" (Phone 1100 Fax 1300 652 077) BEFORE COMMENCING ANY EXCAVATION.

ORIGIN OF CO-ORDINATES: S.S.M.47063
E 315 718.703
N 6 256 486.583
AZIMUTH IS ON M.G.A. NORTH

THIS PLAN HAS BEEN CREATED AT A SCALE OF 1:100 AND MAY NOT BE SATISFACTORY FOR OTHER PURPOSES. THE ACCURACY OF ANY ENLARGEMENT OR OTHER REPRODUCTION MAY BE LESS THAN THAT OF THE ORIGINAL.

[A] - EASEMENT FOR PADMOUNT SUBSTATION 2.75 WIDE (AF945909)

[B] - RESTRICTION ON USE OF LAND (AF945910)

0 REDUCTION RATIO 1:100 @ A0 10

DATUM : AUSTRALIAN HEIGHT DATUM

CONTOUR INTERVAL : 0.25 METRE

ORIGIN OF LEVELS : S.S.M.47063 R.L.5.859 A.H.D.

RYGATE SURVEYORS
SURVEYING SINCE 1893
Rygate & Company Pty Limited
P.W. Rygate & West
ABN 61 001 204 897
Suite 904 Level 9, 89 York St Sydney NSW 2000
P +61 2 9262 6600
F +61 2 9262 6943
surveyors@rygate.com.au
rygate.com.au

SUBDIVISION | STRATA PLANS | STRATUM SUBDIVISION | LEASE PLANS | TOPOGRAPHIC SURVEYS | GPS SURVEYS | 3D MODELLING | RACECOURSE DESIGN | PROJECT MANAGEMENT | SUN SHADOW DIAGRAMS

SURVEYOR	DRAWN	CHECKED	APPROVED
RYGATE	S.K.	M.T.	A.D.F.

CLIENT: DEPARTMENT OF EDUCATION & COMMUNITY

LOCALITY: PARRAMATTA

L.G.A.: PARRAMATTA

PLAN

SHOWING DETAIL AND LEVELS
PARRAMATTA PUBLIC SCHOOL &
ARTHUR PHILLIP HIGH SCHOOL
MACQUARIE STREET

REFERENCE No.	PLAN No.	DATE	SHEET No.
76957		23/6/2015	2 OF 7 SHEETS

M.G.A. NORTH

LEGEND

- ELECTRICITY PIT
- ELEC POLE WITH LIGHT
- ELECTRICITY POLE
- LIGHT POLE
- TRAFFIC SIGNAL
- GAS METER
- GAS VALVE
- POLE (UNSPECIFIED)
- PIT (UNSPECIFIED)
- MANHOLE (UNSPECIFIED)
- TELECOM PIT
- TELECOM PILLAR
- UNDERGROUND ELECTRICITY
- OVERHEAD POWER LINES
- UNDERGROUND GAS
- UNDERGROUND SEWER
- UNDERGROUND STORMWATER PIPE
- UNDERGROUND STORMWATER
- UNDERGROUND WATER
- TELECOMMUNICATIONS
- WATER METER
- WATER VALVE
- STOP VALVE
- HYDRANT
- STORMWATER GRATE
- STORMWATER MANHOLE
- STORMWATER PIT
- SEWER PIT
- SEWER MANHOLE
- BOLLARD
- SIGN

COPYRIGHT © RYGATE & COMPANY PTY. LIMITED 2015.
NO PART OF THIS PLAN MAY BE REPRODUCED, COMMUNICATED, STORED IN A RETRIEVAL SYSTEM OR TRANSMITTED IN ANY FORM WITHOUT THE WRITTEN PERMISSION OF THE COPYRIGHT OWNER EXCEPT AS PERMITTED BY THE COPYRIGHT ACT 1968. ANY PERMITTED DOWNLOADING, ELECTRONIC STORAGE, DISPLAY, PRINT, COPY, REPRODUCTION OR COMMUNICATION OF THIS SURVEY SHOULD CONTAIN NO ALTERATION OR ADDITION TO THE ORIGINAL SURVEY.

SHEET 2 ADJOINS

DEMOUNTABLE BUILDING
VER.
SINGLE STOREY BRICK
GARDEN
COVERED PLAYROUND
PAVED PATH
CONCRETE DRIVEWAY
METAL GATES
PALING FENCE
LAPPED & CAPPED GATE
TREE 0.22 IOH 12m
TREE 0.40 IOH 12m
WIRE 0.30 IOH 12m
CONCRETE PAVED
KERB
FOOTPATH
GUTTER
METAL FENCE
BITUMEN
TREE 0.20 IOH 3m
TREE 0.30 IOH 3m
TREE 0.40 IOH 3m
TREE 0.60 IOH 3m
PAVED
FOOTPATH
CONCRETE
RAMP
SHIPPING CONTAINER
SOFTFALL AREA
METAL AWNING
PODIUM
"PARRAMATTA PUBLIC SCHOOL" BRICK BUILDING
23.73 ROOF RIDGE
22.60 ROOF RIDGE
23.49 ROOF RIDGE
22.58 ROOF RIDGE
19.98 GUTTER
20.27 GUTTER
20.52 GUTTER
19.94 GUTTER
20.20 GUTTER
20.49 GUTTER
19.84 GUTTER
15.25 GUTTER
15.17 GUTTER
BRICK WALL
BRICK WELL
MESH FENCE
STEPS
LANDING
SIGN
INT
METAL GATE
STREET
MACQUARIE
PARRAMATTA
LITTLE
STREET
257°
123.865
15°
20°
359° 54' 30"
17.985
0° 3.865 03' 30"
270°
106.435
40'
30"
45°
54'
239.49
103°
23
D.P.7809
SHEET 4 ADJOINS
SHEET 6 ADJOINS

REV.	DATE	AMENDMENTS

NOTES:
BEARINGS SHOWN RELATE TO M.G.A. NORTH.
LIMITED BOUNDARY SURVEY MADE. IF ANY CONSTRUCTION IS INTENDED IN THE PROXIMITY OF THE BOUNDARIES IT IS RECOMMENDED THAT A FURTHER SURVEY BE REQUESTED FOR THE MARKING OF THE RELEVANT BOUNDARIES.
INFORMATION SHOWN ON THE PLAN OF ADJOINING PROPERTIES HAS BEEN OBTAINED BY REMOTE SURVEY METHODS FROM WITHIN SUBJECT LAND AND STREET. RESTRICTED VISIBILITY ALONG THE NORTHERN, SOUTHERN, EASTERN AND WESTERN BOUNDARIES OF THE SUBJECT LAND HAS PREVENTED DIRECT MEASUREMENTS TO THE ADJOINING BUILDINGS.
TREE SPREADS & TRUNK DIAMETERS SHOWN ARE DIAGRAMMATIC ONLY AND TREE HEIGHTS ARE ESTIMATED. IF ANY OF THESE ELEMENTS ARE CRITICAL TO DESIGN (IN PARTICULAR DRIPLINES) MORE SPECIFIC DETAILS SHOULD BE REQUESTED FOR ACCURATE LOCATION.
SYMBOLS REPRESENTING SERVICE PITS, POLES AND STREET FURNITURE ARE NOT TO SCALE.
PIT SIZE IS SHOWN AT GROUND LEVEL. PITS MAY BE LARGER BELOW THE SURFACE.
CONSTRUCTION WORKS MUST BE RELATED TO THE SITE BENCH MARK AND NOT LEVELS OF STRUCTURES SHOWN ON THE PLAN.
SERVICE LINES SHOWN ARE DIAGRAMMATIC ONLY AND DO NOT REPRESENT THE WIDTH AND NUMBER OF CABLES OR PIPES IN THE GROUND.
POSITION OF UNDERGROUND SERVICES PLOTTED FROM INFORMATION SUPPLIED BY THE RELEVANT AUTHORITIES AND MAY BE APPROXIMATE ONLY.
IT IS THE RESPONSIBILITY OF EACH CONTRACTOR AND/OR CONSULTANT TO CONTACT THE RELEVANT AUTHORITY AND/OR "Dial Before You Dig" (Phone 1100 Fax 1300 652 077) BEFORE COMMENCING ANY EXCAVATION.
ORIGIN OF CO-ORDINATES: S.S.M.47063
E 315 718.703
N 6 256 486.583
AZIMUTH IS ON M.G.A. NORTH
THIS PLAN HAS BEEN CREATED AT A SCALE OF 1:100 AND MAY NOT BE SATISFACTORY FOR OTHER PURPOSES. THE ACCURACY OF ANY ENLARGEMENT OR OTHER REPRODUCTION MAY BE LESS THAN THAT OF THE ORIGINAL.
[A] - EASEMENT FOR PADMOUNT SUBSTATION 2.75 WIDE (AF945909)
[B] - RESTRICTION ON USE OF LAND (AF945910)

0 — REDUCTION RATIO 1:100 @ A0 — 10

DATUM : AUSTRALIAN HEIGHT DATUM
CONTOUR INTERVAL : 0.25 METRE
ORIGIN OF LEVELS : S.S.M.47063 R.L.5.859 A.H.D.

RYGATE SURVEYORS
SURVEYING SINCE 1893
Rygate & Company Pty Limited
P.W. Rygate & West
ABN 61 001 204 897
Suite 904 Level 9, 89 York St Sydney NSW 2000
P +61 2 9262 6600
F +61 2 9262 6843
surveyors@rygate.com.au
W rygate.com.au

SUBDIVISION | STRATA PLANS | STRATUM SUBDIVISION | LEASE PLANS | TOPOGRAPHIC SURVEYS | GPS SURVEYS | 3D MODELLING | RACECOURSE DESIGN | PROJECT MANAGEMENT | SUN SHADOW DIAGRAMS

SURVEYOR	DRAWN	CHECKED	APPROVED
RYGATE	S.K.	M.T.	A.D.F.

CLIENT: DEPARTMENT OF EDUCATION & COMMUNITY
LOCALITY: PARRAMATTA
L.G.A.: PARRAMATTA

PLAN

SHOWING DETAIL AND LEVELS
PARRAMATTA PUBLIC SCHOOL &
ARTHUR PHILLIP HIGH SCHOOL
MACQUARIE STREET

REFERENCE No.	PLAN No.	DATE	SHEET No.
76957		23/6/2015	3 OF 7 SHEETS

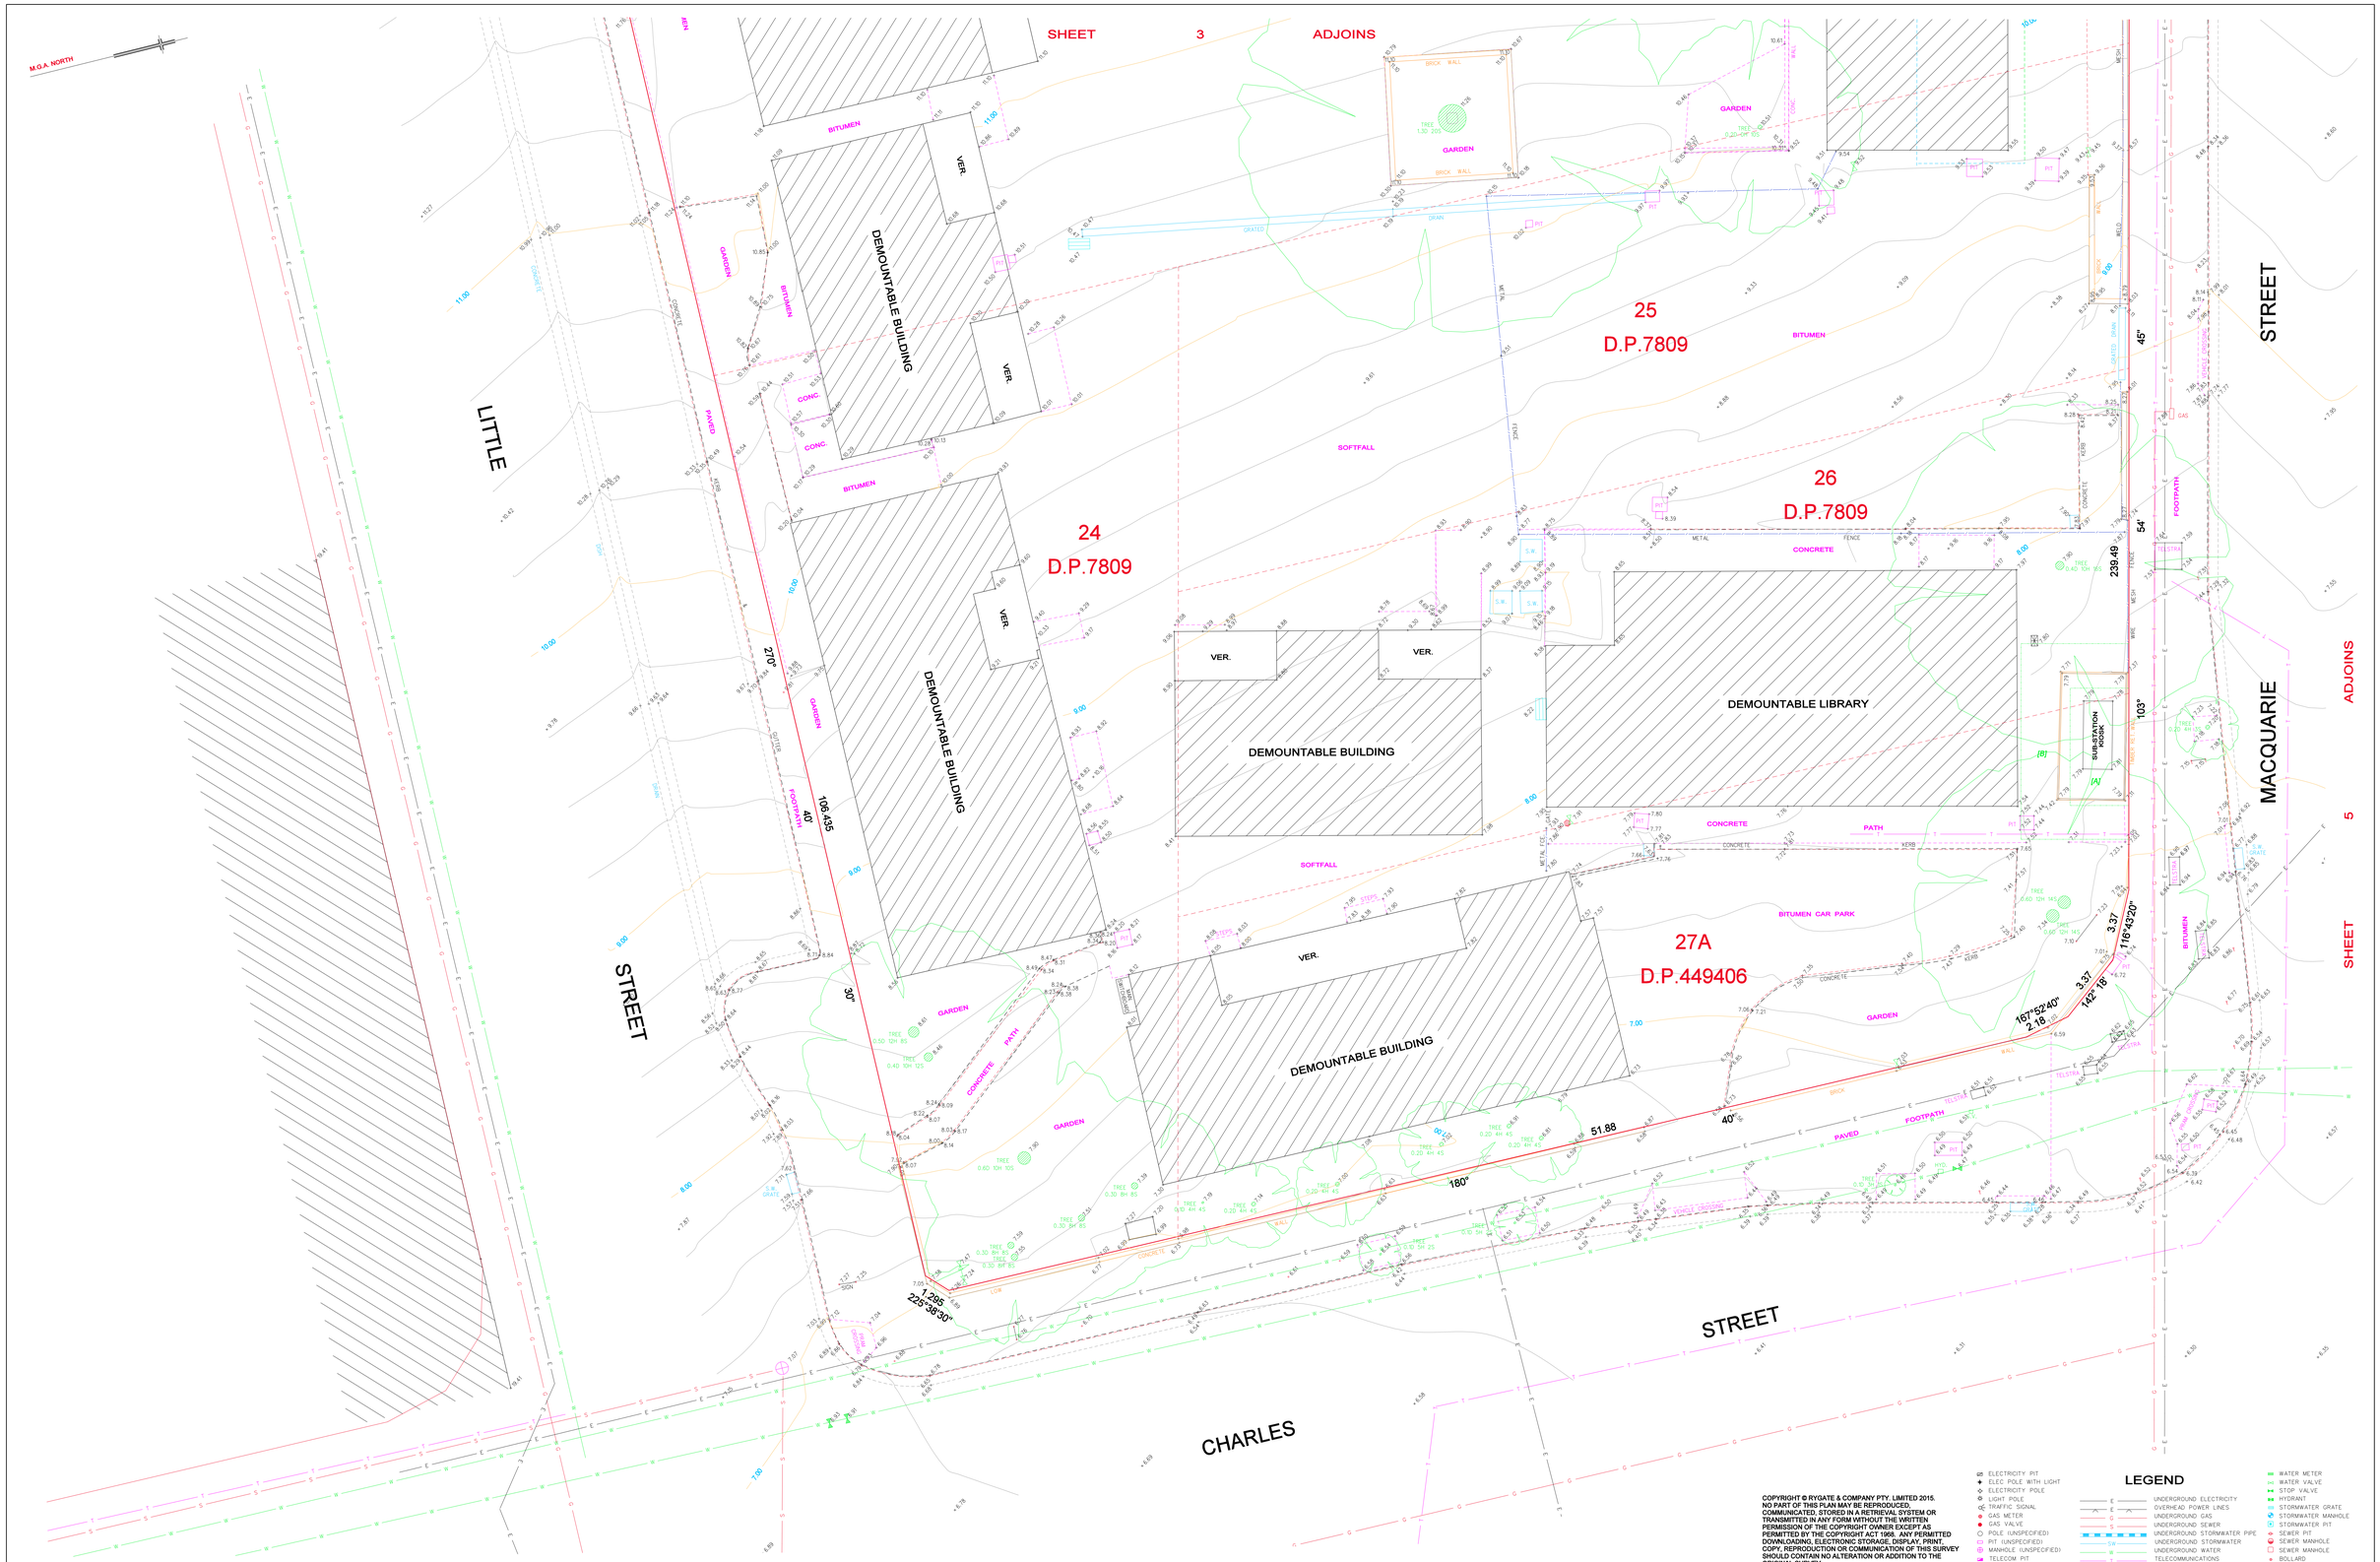

COPYRIGHT © RYGATE & COMPANY PTY. LIMITED 2015.
NO PART OF THIS PLAN MAY BE REPRODUCED, COMMUNICATED, STORED IN A RETRIEVAL SYSTEM OR TRANSMITTED IN ANY FORM WITHOUT THE WRITTEN PERMISSION OF THE COPYRIGHT OWNER EXCEPT AS PERMITTED BY THE COPYRIGHT ACT 1968. ANY PERMITTED DOWNLOADING, ELECTRONIC STORAGE, DISPLAY, PRINT, COPY, REPRODUCTION OR COMMUNICATION OF THIS SURVEY SHOULD CONTAIN NO ALTERATION OR ADDITION TO THE ORIGINAL SURVEY.

LEGEND

- ELECTRICITY PIT
- ELEC POLE WITH LIGHT
- ELECTRICITY POLE
- LIGHT POLE
- TRAFFIC SIGNAL
- GAS METER
- GAS VALVE
- POLE (UNSPECIFIED)
- PIT (UNSPECIFIED)
- MANHOLE (UNSPECIFIED)
- TELECOM PIT
- TELECOM PILLAR
- UNDERGROUND ELECTRICITY
- OVERHEAD POWER LINES
- UNDERGROUND GAS
- UNDERGROUND SEWER
- UNDERGROUND STORMWATER PIPE
- UNDERGROUND STORMWATER
- UNDERGROUND WATER
- TELECOMMUNICATIONS
- WATER METER
- WATER VALVE
- STOP VALVE
- HYDRANT
- STORMWATER GRATE
- STORMWATER MANHOLE
- STORMWATER PIT
- SEWER PIT
- SEWER MANHOLE
- SEWER MANHOLE
- BOLLARD
- SIGN

NOTES:
BEARINGS SHOWN RELATE TO M.G.A. NORTH.
LIMITED BOUNDARY SURVEY MADE. IF ANY CONSTRUCTION IS INTENDED IN THE PROXIMITY OF THE BOUNDARIES IT IS RECOMMENDED THAT A FURTHER SURVEY BE REQUESTED FOR THE MARKING OF THE RELEVANT BOUNDARIES.
INFORMATION SHOWN ON THE PLAN OF ADJOINING PROPERTIES HAS BEEN OBTAINED BY REMOTE SURVEY METHODS FROM WITHIN SUBJECT LAND AND STREET. RESTRICTED VISIBILITY ALONG THE NORTHERN, SOUTHERN, EASTERN AND WESTERN BOUNDARIES OF THE SUBJECT LAND HAS PREVENTED DIRECT MEASUREMENTS TO THE ADJOINING BUILDINGS.

TREE SPREADS & TRUNK DIAMETERS SHOWN ARE DIAGRAMMATIC ONLY AND TREE HEIGHTS ARE ESTIMATED, IF ANY OF THESE ELEMENTS ARE CRITICAL TO DESIGN (IN PARTICULAR DRIPLINES) MORE SPECIFIC DETAILS SHOULD BE REQUESTED FOR ACCURATE LOCATION.
SYMBOLS REPRESENTING SERVICE PITS, POLES AND STREET FURNITURE ARE NOT TO SCALE.
PIT SIZE IS SHOWN AT GROUND LEVEL. PITS MAY BE LARGER BELOW THE SURFACE.
CONSTRUCTION WORKS MUST BE RELATED TO THE SITE BENCH MARK AND NOT LEVELS OF STRUCTURES SHOWN ON THE PLAN.

SERVICE LINES SHOWN ARE DIAGRAMMATIC ONLY AND DO NOT REPRESENT THE WIDTH AND NUMBER OF CABLES OR PIPES IN THE GROUND.
POSITION OF UNDERGROUND SERVICES PLOTTED FROM INFORMATION SUPPLIED BY THE RELEVANT AUTHORITIES AND MAY BE APPROXIMATE ONLY.
IT IS THE RESPONSIBILITY OF EACH CONTRACTOR AND/OR CONSULTANT TO CONTACT THE RELEVANT AUTHORITY AND/OR "Dial Before You Dig" (Phone 1100 Fax 1300 652 077) BEFORE COMMENCING ANY EXCAVATION.

ORIGIN OF CO-ORDINATES: S.S.M.47063
E 315 718.703
N 6 256 486.583
AZIMUTH IS ON M.G.A. NORTH

THIS PLAN HAS BEEN CREATED AT A SCALE OF 1:100 AND MAY NOT BE SATISFACTORY FOR OTHER PURPOSES. THE ACCURACY OF ANY ENLARGEMENT OR OTHER REPRODUCTION MAY BE LESS THAN THAT OF THE ORIGINAL.

[A] - EASEMENT FOR PADMOUNT SUBSTATION 2.75 WIDE (AF945909)
[B] - RESTRICTION ON USE OF LAND (AF945910)

REV.	DATE	AMENDMENTS

RYGATE SURVEYORS
SURVEYING SINCE 1893
Rygate & Company Pty Limited
P.W. Rygate & West
ABN 61 001 204 897
Suite 904 Level 9, 89 York St Sydney NSW 2000
p +61 2 9262 6600
f +61 2 9262 6643
surveyors@rygate.com.au
w rygate.com.au
SUBDIVISION | STRATA PLANS | STRATUM SUBDIVISION | LEASE PLANS | TOPOGRAPHIC SURVEYS | GPS SURVEYS | 3D MODELLING | RACECOURSE DESIGN | PROJECT MANAGEMENT | SUN SHADOW DIAGRAMS

SURVEYOR	DRAWN	CHECKED	APPROVED
RYGATE	S.K.	M.T.	A.D.F.

CLIENT: DEPARTMENT OF EDUCATION & COMMUNITY
LOCALITY: PARRAMATTA
L.G.A.: PARRAMATTA

PLAN
SHOWING DETAIL AND LEVELS
PARRAMATTA PUBLIC SCHOOL & ARTHUR PHILLIP HIGH SCHOOL
MACQUARIE STREET

REFERENCE No.	PLAN No.	DATE	SHEET No.
76957		23/6/2015	4 OF 7 SHEETS

SHEET 6 ADJOINS

63
Sec. 17
D.P.758829

62
Sec. 17
D.P.758829

101
D.P.1082610

3
D.P.17466

4
D.P.17466

ADJOINS 4

SHEET 5

STREET

MACQUARIE

CHARLES STREET

GRASSED AREA

CONCRETE

PATH

FOOTPATH

BRICK PAVED FOOTPATH

METAL FENCE

DEMOUNTABLE BUILDING

DEMOUNTABLE BUILDING

DEMOUNTABLE BUILDING

DEMOUNTABLE BUILDING

DEMOUNTABLE BUILDING

DEMOUNTABLE BUILDING

DEMOUNTAB BUILDING

DEMOUNTABLE BUILDING

DEMOUNTABLE BUILDING

MULTI-STOREY RENDERED BUILDING

2 STOREY BRICK BUILDING

BRICK BUILDING

SUB-STATION KIOSK

[A]

[B]

15.21 PARAPET

15.67 PARAPET

15.87 PARAPET

239.49

170.63

77.845

194°

58'
72.76

283°

103°

103°

38'

20"

20"

45"

54'

45'

54'

3.37
142° 18"

3.37
167°52'40"
2.18

3.37
116°43'20"

M.G.A. NORTH

LEGEND

- ELECTRICITY PIT
- ELEC POLE WITH LIGHT
- ELECTRICITY POLE
- LIGHT POLE
- TRAFFIC SIGNAL
- GAS METER
- GAS VALVE
- POLE (UNSPECIFIED)
- PIT (UNSPECIFIED)
- MANHOLE (UNSPECIFIED)
- TELECOM PIT
- TELECOM PILLAR
- UNDERGROUND ELECTRICITY
- OVERHEAD POWER LINES
- UNDERGROUND GAS
- UNDERGROUND SEWER
- UNDERGROUND STORMWATER PIPE
- UNDERGROUND STORMWATER
- UNDERGROUND WATER
- TELECOMMUNICATIONS
- WATER METER
- WATER VALVE
- STOP VALVE
- HYDRANT
- STORMWATER GRATE
- STORMWATER MANHOLE
- STORMWATER PIT
- SEWER PIT
- SEWER MANHOLE
- BOLLARD
- SIGN

COPYRIGHT © RYGATE & COMPANY PTY. LIMITED 2015.
NO PART OF THIS PLAN MAY BE REPRODUCED, COMMUNICATED, STORED IN A RETRIEVAL SYSTEM OR TRANSMITTED IN ANY FORM WITHOUT THE WRITTEN PERMISSION OF THE COPYRIGHT OWNER EXCEPT AS PERMITTED BY THE COPYRIGHT ACT 1968. ANY PERMITTED DOWNLOADING, ELECTRONIC STORAGE, DISPLAY, PRINT, COPY, REPRODUCTION OR COMMUNICATION OF THIS SURVEY SHOULD CONTAIN NO ALTERATION OR ADDITION TO THE ORIGINAL SURVEY.

REV.	DATE	AMENDMENTS

NOTES:

BEARINGS SHOWN RELATE TO M.G.A. NORTH.

LIMITED BOUNDARY SURVEY MADE. IF ANY CONSTRUCTION IS INTENDED IN THE PROXIMITY OF THE BOUNDARIES IT IS RECOMMENDED THAT A FURTHER SURVEY BE REQUESTED FOR THE MARKING OF THE RELEVANT BOUNDARIES.

INFORMATION SHOWN ON THE PLAN OF ADJOINING PROPERTIES HAS BEEN OBTAINED BY REMOTE SURVEY METHODS FROM WITHIN SUBJECT LAND AND STREET. RESTRICTED VISIBILITY ALONG THE NORTHERN, SOUTHERN, EASTERN AND WESTERN BOUNDARIES OF THE SUBJECT LAND HAS PREVENTED DIRECT MEASUREMENTS TO THE ADJOINING BUILDINGS.

TREE SPREADS & TRUNK DIAMETERS SHOWN ARE DIAGRAMMATIC ONLY AND TREE HEIGHTS ARE ESTIMATED. IF ANY OF THESE ELEMENTS ARE CRITICAL TO DESIGN (IN PARTICULAR DRIPLINES) MORE SPECIFIC DETAILS SHOULD BE REQUESTED FOR ACCURATE LOCATION.

SYMBOLS REPRESENTING SERVICE PITS, POLES AND STREET FURNITURE ARE NOT TO SCALE.

PIT SIZE IS SHOWN AT GROUND LEVEL. PITS MAY BE LARGER BELOW THE SURFACE.

CONSTRUCTION WORKS MUST BE RELATED TO THE SITE BENCH MARK AND NOT LEVELS OF STRUCTURES SHOWN ON THE PLAN.

SERVICE LINES SHOWN ARE DIAGRAMMATIC ONLY AND DO NOT REPRESENT THE WIDTH AND NUMBER OF CABLES OR PIPES IN THE GROUND.

POSITION OF UNDERGROUND SERVICES PLOTTED FROM INFORMATION SUPPLIED BY THE RELEVANT AUTHORITIES AND MAY BE APPROXIMATE ONLY.

IT IS THE RESPONSIBILITY OF EACH CONTRACTOR AND/OR CONSULTANT TO CONTACT THE RELEVANT AUTHORITY AND/OR "Dial Before You Dig". (Phone 1100 Fax 1300 652 077) BEFORE COMMENCING ANY EXCAVATION.

ORIGIN OF CO-ORDINATES: S.S.M.47063
E 315 718.703
N 6 256 486.583
AZIMUTH IS ON M.G.A. NORTH

THIS PLAN HAS BEEN CREATED AT A SCALE OF 1:100 AND MAY NOT BE SATISFACTORY FOR OTHER PURPOSES. THE ACCURACY OF ANY ENLARGEMENT OR OTHER REPRODUCTION MAY BE LESS THAN THAT OF THE ORIGINAL.

[A] - EASEMENT FOR PADMOUNT SUBSTATION 2.75 WIDE (AF945909)

[B] - RESTRICTION ON USE OF LAND (AF945910)

0 — REDUCTION RATIO 1:100 @ A0 — 10

DATUM : AUSTRALIAN HEIGHT DATUM
CONTOUR INTERVAL : 0.25 METRE
ORIGIN OF LEVELS : S.S.M.47063 R.L.5.859 A.H.D.

RYGATE SURVEYORS
SURVEYING SINCE 1893
Rygate & Company Pty Limited
P.W. Rygate & West
ABN 61 001 204 897
Suite 904 Level 9, 89 York St Sydney NSW 2000
P +61 2 9262 6600
F +61 2 9262 6643
surveyors@rygate.com.au
rygate.com.au

SUBDIVISION | STRATA PLANS | STRATUM SUBDIVISION | LEASE PLANS | TOPOGRAPHIC SURVEYS | GPS SURVEYS | 3D MODELLING | RACECOURSE DESIGN | PROJECT MANAGEMENT | SUN SHADOW DIAGRAMS

SURVEYOR	DRAWN	CHECKED	APPROVED
RYGATE	S.K.	M.T.	A.D.F.

CLIENT: DEPARTMENT OF EDUCATION & COMMUNITY

LOCALITY: PARRAMATTA

L.G.A.: PARRAMATTA

PLAN

SHOWING DETAIL AND LEVELS
PARRAMATTA PUBLIC SCHOOL &
ARTHUR PHILLIP HIGH SCHOOL
MACQUARIE STREET

REFERENCE No.	PLAN No.	DATE	SHEET No. 5
76957		23/6/2015	OF 7 SHEETS

SHEET 7 ADJOINS

ADJOINS 3

SHEET

STREET

MACQUARIE

DEMOUNTABLE BUILDING

DEMOUNTABLE

SHIPPING CONTAINER

STAIRS

LANDING

GRAVEL CARPARK

DRIVEWAY

BITUMEN

PATH

CONCRETE

GARDEN

TIMBER EDGING

GRASSED AREA

ARTIFICIAL TURF

CRICKET NETS

MULTI-STOREY REND BUILDING

SINGLE STOREY METAL BUILDING

2 STOREY CONCRETE CARPARK

MULTI-STOREY BRICK BUILDING

64
Sec. 17
D.P.758829

63A
Sec. 17
D.P.758829

63
Sec. 17
D.P.758829

1
D.P.505486

S.P.71180

C
D.P.108376

SHEET 5 ADJOINS

M.G.A. NORTH

239.49

170.63

77.845

28.31

17.8

LEGEND

- ELECTRICITY PIT
- ELEC POLE WITH LIGHT
- ELECTRICITY POLE
- LIGHT POLE
- TRAFFIC SIGNAL
- GAS METER
- GAS VALVE
- POLE (UNSPECIFIED)
- PIT (UNSPECIFIED)
- MANHOLE (UNSPECIFIED)
- TELECOM PIT
- TELECOM PILLAR
- UNDERGROUND ELECTRICITY
- OVERHEAD POWER LINES
- UNDERGROUND GAS
- UNDERGROUND SEWER
- UNDERGROUND STORMWATER PIPE
- UNDERGROUND STORMWATER
- UNDERGROUND WATER
- TELECOMMUNICATIONS
- WATER METER
- WATER VALVE
- STOP VALVE
- HYDRANT
- STORMWATER GRATE
- STORMWATER MANHOLE
- STORMWATER PIT
- SEWER PIT
- SEWER MANHOLE
- SEWER MANHOLE
- BOLLARD
- SIGN

COPYRIGHT © RYGATE & COMPANY PTY. LIMITED 2015.
NO PART OF THIS PLAN MAY BE REPRODUCED, COMMUNICATED, STORED IN A RETRIEVAL SYSTEM OR TRANSMITTED IN ANY FORM WITHOUT THE WRITTEN PERMISSION OF THE COPYRIGHT OWNER EXCEPT AS PERMITTED BY THE COPYRIGHT ACT 1968. ANY PERMITTED DOWNLOADING, ELECTRONIC STORAGE, DISPLAY, PRINT, COPY, REPRODUCTION OR COMMUNICATION OF THIS SURVEY SHOULD CONTAIN NO ALTERATION OR ADDITION TO THE ORIGINAL SURVEY.

REV.	DATE	AMENDMENTS

NOTES:

BEARINGS SHOWN RELATE TO M.G.A. NORTH.

LIMITED BOUNDARY SURVEY MADE. IF ANY CONSTRUCTION IS INTENDED IN THE PROXIMITY OF THE BOUNDARIES IT IS RECOMMENDED THAT A FURTHER SURVEY BE REQUESTED FOR THE MARKING OF THE RELEVANT BOUNDARIES.

INFORMATION SHOWN ON THE PLAN OF ADJOINING PROPERTIES HAS BEEN OBTAINED BY REMOTE SURVEY METHODS FROM WITHIN SUBJECT LAND AND STREET. RESTRICTED VISIBILITY ALONG THE NORTHERN, SOUTHERN, EASTERN AND WESTERN BOUNDARIES OF THE SUBJECT LAND HAS PREVENTED DIRECT MEASUREMENTS TO THE ADJOINING BUILDINGS.

TREE SPREADS & TRUNK DIAMETERS SHOWN ARE DIAGRAMMATIC ONLY AND TREE HEIGHTS ARE ESTIMATED. IF ANY OF THESE ELEMENTS ARE CRITICAL TO DESIGN (IN PARTICULAR DRIPLINES) MORE SPECIFIC DETAILS SHOULD BE REQUESTED FOR ACCURATE LOCATION.

SYMBOLS REPRESENTING SERVICE PITS, POLES AND STREET FURNITURE ARE NOT TO SCALE.

PIT SIZE IS SHOWN AT GROUND LEVEL. PITS MAY BE LARGER BELOW THE SURFACE.

CONSTRUCTION WORKS MUST BE RELATED TO THE SITE BENCH MARK AND NOT LEVELS OF STRUCTURES SHOWN ON THE PLAN.

SERVICE LINES SHOWN ARE DIAGRAMMATIC ONLY AND DO NOT REPRESENT THE WIDTH AND NUMBER OF CABLES OR PIPES IN THE GROUND.

POSITION OF UNDERGROUND SERVICES PLOTTED FROM INFORMATION SUPPLIED BY THE RELEVANT AUTHORITIES AND MAY BE APPROXIMATE ONLY.

IT IS THE RESPONSIBILITY OF EACH CONTRACTOR AND/OR CONSULTANT TO CONTACT THE RELEVANT AUTHORITY AND/OR "Dial Before You Dig" (Phone 1100 Fax 1300 652 077) BEFORE COMMENCING ANY EXCAVATION.

ORIGIN OF CO-ORDINATES: S.S.M.47063
E 315 718.703
N 6 256 486.583
AZIMUTH IS ON M.G.A. NORTH

THIS PLAN HAS BEEN CREATED AT A SCALE OF 1:100 AND MAY NOT BE SATISFACTORY FOR OTHER PURPOSES. THE ACCURACY OF ANY ENLARGEMENT OR OTHER REPRODUCTION MAY BE LESS THAN THAT OF THE ORIGINAL.

[A] - EASEMENT FOR PADMOUNT SUBSTATION 2.75 WIDE (AF945909)

[B] - RESTRICTION ON USE OF LAND (AF945910)

0 10
REDUCTION RATIO 1:100 @ A0

DATUM : AUSTRALIAN HEIGHT DATUM
CONTOUR INTERVAL : 0.25 METRE
ORIGIN OF LEVELS : S.S.M.47063 R.L.5.859 A.H.D.

RYGATE SURVEYORS
SURVEYING SINCE 1893
Rygate & Company Pty Limited
P.W. Rygate & West
ABN. 61 001 204 897
Suite 904 Level 9, 89 York St Sydney NSW 2000
p +61 2 9262 6800
f +61 2 9262 6943
e surveyors@rygate.com.au
w rygate.com.au

SUBDIVISION | STRATA PLANS | STRATUM SUBDIVISION | LEASE PLANS | TOPOGRAPHIC SURVEYS | GPS SURVEYS | 3D MODELLING | RACECOURSE DESIGN | PROJECT MANAGEMENT | SUN SHADOW DIAGRAMS

SURVEYOR	DRAWN	CHECKED	APPROVED
RYGATE	S.K.	M.T.	A.D.F.

CLIENT: DEPARTMENT OF EDUCATION & COMMUNITY

LOCALITY: PARRAMATTA

L.G.A.: PARRAMATTA

PLAN

SHOWING DETAIL AND LEVELS
PARRAMATTA PUBLIC SCHOOL & ARTHUR PHILLIP HIGH SCHOOL
MACQUARIE STREET

REFERENCE No.	PLAN No.	DATE	SHEET No.
76957		23/6/2015	6 OF 7 SHEETS

METAL & REND. CARPARK

BARRACK LANE

STREET

MACQUARIE STREET

ADJOINS SHEET 2

SHEET 6 ADJOINS

M.G.A. NORTH

14° 08' 05"

72.185

238.49

283°

170.63

54°

45°

103°

101° 55' 05"

4.035

105° 27' 05"

6.055

195°27' 0.075

10.255

104°

10'

17'

30'

25'

103'

47'

27.605

28.31

11.00

10.00

102
D.P.1110883

413
D.P.820541

65
D.P.758829

S.P.19718

S.P.74416

DEMOUNTABLE BUILDING

DEMOUNTABLE BUILDING

DEMOUNTABLE BUILDING

DEMOUNTABLE BUILDING

SHIPPING CONTAINER

"GYMNASIUM" BRICK BUILDING

2 STOREY BRICK BUILDING

RENDERED BRICK BUILDING

WATER DETENTION

GRASSED AREA

ARTIFICIAL TURF PLAYING COURTS

CONCRETE RAMP

CONCRETE

PATH

BITUMEN

GRAVEL CARPARK

FOOTPATH

STAIRS

LANDING

FENCE

METAL FENCE

BRICK WALL

GATE

TREE

PIT

SIGN

VEHICLE CROSSING

SPEED RAMP

KERB INLET PIT

CONCRETE KERB AND GUTTER

CONCRETE DISH DRAIN

NATURAL SURFACE

LEGEND

- ELECTRICITY PIT
- ELEC POLE WITH LIGHT
- ELECTRICITY POLE
- LIGHT POLE
- TRAFFIC SIGNAL
- GAS METER
- GAS VALVE
- POLE (UNSPECIFIED)
- PIT (UNSPECIFIED)
- MANHOLE (UNSPECIFIED)
- TELECOM PIT
- TELECOM PILLAR
- UNDERGROUND ELECTRICITY
- OVERHEAD POWER LINES
- UNDERGROUND GAS
- UNDERGROUND SEWER
- UNDERGROUND STORMWATER PIPE
- UNDERGROUND STORMWATER
- UNDERGROUND WATER
- TELECOMMUNICATIONS
- WATER METER
- WATER VALVE
- STOP VALVE
- HYDRANT
- STORMWATER GRATE
- STORMWATER MANHOLE
- STORMWATER PIT
- SEWER PIT
- SEWER MANHOLE
- SEWER MANHOLE
- BOLLARD
- SIGN

COPYRIGHT © RYGATE & COMPANY PTY. LIMITED 2015.
NO PART OF THIS PLAN MAY BE REPRODUCED, COMMUNICATED, STORED IN A RETRIEVAL SYSTEM OR TRANSMITTED IN ANY FORM WITHOUT THE WRITTEN PERMISSION OF THE COPYRIGHT OWNER EXCEPT AS PERMITTED BY THE COPYRIGHT ACT 1968. ANY PERMITTED DOWNLOADING, ELECTRONIC STORAGE, DISPLAY, PRINT, COPY, REPRODUCTION OR COMMUNICATION OF THIS SURVEY SHOULD CONTAIN NO ALTERATION OR ADDITION TO THE ORIGINAL SURVEY.

REV.	DATE	AMENDMENTS

NOTES:

BEARINGS SHOWN RELATE TO M.G.A. NORTH.

LIMITED BOUNDARY SURVEY MADE. IF ANY CONSTRUCTION IS INTENDED IN THE PROXIMITY OF THE BOUNDARIES IT IS RECOMMENDED THAT A FURTHER SURVEY BE REQUESTED FOR THE MARKING OF THE RELEVANT BOUNDARIES.

INFORMATION SHOWN ON THE PLAN OF ADJOINING PROPERTIES HAS BEEN OBTAINED BY REMOTE SURVEY METHODS FROM WITHIN SUBJECT LAND AND STREET. RESTRICTED VISIBILITY ALONG THE NORTHERN, SOUTHERN, EASTERN AND WESTERN BOUNDARIES OF THE SUBJECT LAND HAS PREVENTED DIRECT MEASUREMENTS TO THE ADJOINING BUILDINGS.

TREE SPREADS & TRUNK DIAMETERS SHOWN ARE DIAGRAMMATIC ONLY AND TREE HEIGHTS ARE ESTIMATED. IF ANY OF THESE ELEMENTS ARE CRITICAL TO DESIGN (IN PARTICULAR DRIPLINES) MORE SPECIFIC DETAILS SHOULD BE REQUESTED FOR ACCURATE LOCATION.

SYMBOLS REPRESENTING SERVICE PITS, POLES AND STREET FURNITURE ARE NOT TO SCALE.

PIT SIZE IS SHOWN AT GROUND LEVEL. PITS MAY BE LARGER BELOW THE SURFACE.

CONSTRUCTION WORKS MUST BE RELATED TO THE SITE BENCH MARK AND NOT LEVELS OF STRUCTURES SHOWN ON THE PLAN.

SERVICE LINES SHOWN ARE DIAGRAMMATIC ONLY AND DO NOT REPRESENT THE WIDTH AND NUMBER OF CABLES OR PIPES IN THE GROUND.

POSITION OF UNDERGROUND SERVICES PLOTTED FROM INFORMATION SUPPLIED BY THE RELEVANT AUTHORITIES AND MAY BE APPROXIMATE ONLY.

IT IS THE RESPONSIBILITY OF EACH CONTRACTOR AND/OR CONSULTANT TO CONTACT THE RELEVANT AUTHORITY AND/OR "Dial Before You Dig" (Phone 1100 Fax 1300 652 077) BEFORE COMMENCING ANY EXCAVATION.

ORIGIN OF CO-ORDINATES: S.S.M.47063
E 315 718.703
N 6 256 486.583
AZIMUTH IS ON M.G.A. NORTH

THIS PLAN HAS BEEN CREATED AT A SCALE OF 1:100 AND MAY NOT BE SATISFACTORY FOR OTHER PURPOSES. THE ACCURACY OF ANY ENLARGEMENT OR OTHER REPRODUCTION MAY BE LESS THAN THAT OF THE ORIGINAL.

[A] - EASEMENT FOR PADMOUNT SUBSTATION 2.75 WIDE (AF945909)

[B] - RESTRICTION ON USE OF LAND (AF945910)

0 10
REDUCTION RATIO 1:100 @ A0

DATUM : AUSTRALIAN HEIGHT DATUM
CONTOUR INTERVAL : 0.25 METRE
ORIGIN OF LEVELS : S.S.M.47063
R.L.5.859 A.H.D.

RYGATE SURVEYORS
SURVEYING SINCE 1893
Rygate & Company Pty Limited
P.W. Rygate & West
ABN 81 001 204 897
Suite 904 Level 9, 89 York St Sydney NSW 2000
p +61 2 9262 6900
f +61 2 9262 6943
e surveyors@rygate.com.au
w rygate.com.au

SUBDIVISION | STRATA PLANS | STRATUM SUBDIVISION | LEASE PLANS | TOPOGRAPHIC SURVEYS | GPS SURVEYS | 3D MODELING | RACECOURSE DESIGN | PROJECT MANAGEMENT | SUN SHADOW DIAGRAMS

SURVEYOR	DRAWN	CHECKED	APPROVED
RYGATE	S.K.	M.T.	A.D.F.

CLIENT: DEPARTMENT OF EDUCATION & COMMUNITY

LOCALITY: PARRAMATTA

L.G.A.: PARRAMATTA

PLAN

SHOWING DETAIL AND LEVELS
PARRAMATTA PUBLIC SCHOOL &
ARTHUR PHILLIP HIGH SCHOOL
MACQUARIE STREET

REFERENCE No.	PLAN No.	DATE	SHEET No.
76957		23/6/2015	7 OF 7 SHEETS