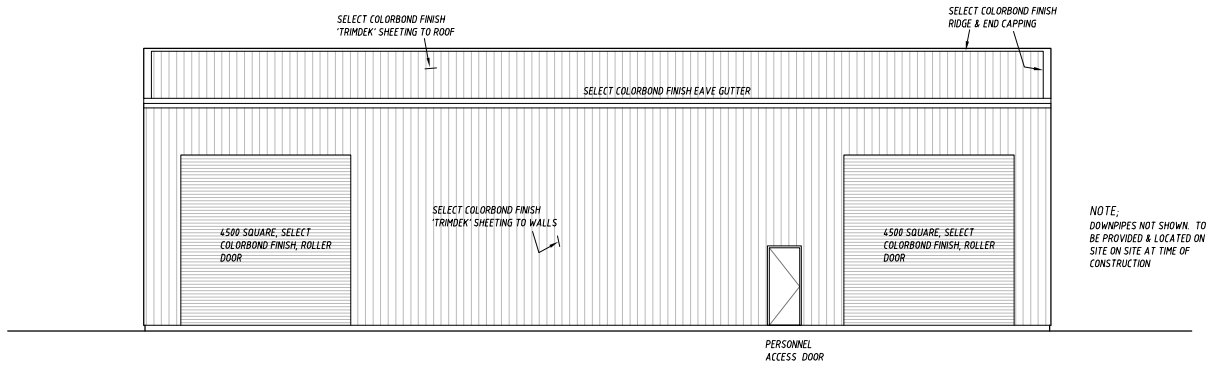

EAST / WEST ELEVATIONS

SCALE 1:100

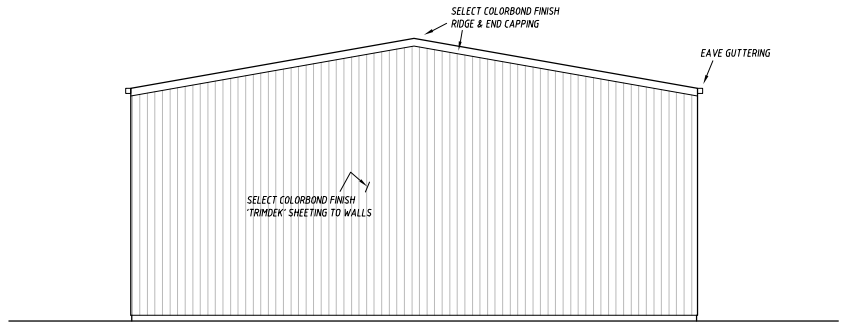

NORTH / SOUTH ELEVATIONS

SCALE 1:100

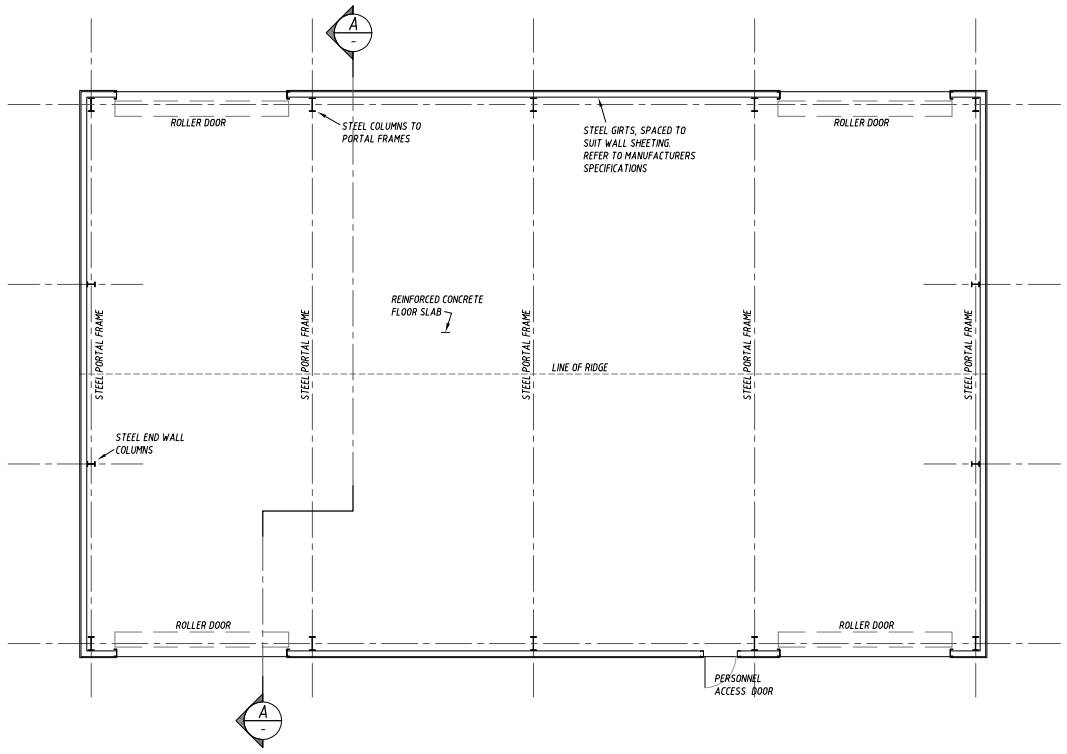

PLAN OF PRIMARY WASTE WATER TREATMENT BUILDING

SCALE 1:100

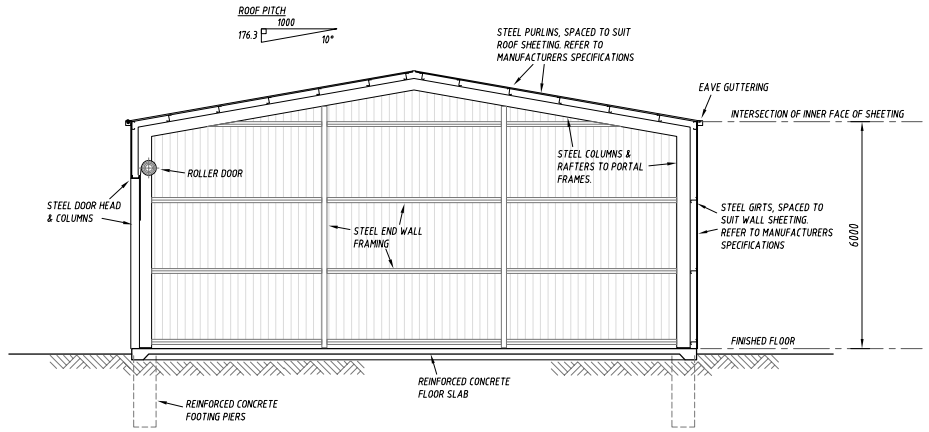

SECTION A

SCALE 1:100

N

0 1000 2000 3000 4000 5000mm

SCALE 1:100 AT ORIGINAL SIZE

FOR APPROVAL

No	Revision Description	Drawn	Approved	Date
B	REVISED WITH RESPONSE TO SUBMISSIONS	LGH		23.01.17
A	ISSUED FOR APPROVAL	LGH	-	29.02.16

SARAN ENGINEERS & MANAGERS
Unit 3, 9 Gateway Crescent, Orange. NSW 2800
P.O. Box 8431, Orange. N.S.W 2800

DO NOT SCALE

COOK & ROE
Copyright.
This document may only be used by the client of Cook & Roe (and any other person who Cook & Roe has agreed can use this document) for the purpose for which it was prepared and must not be used by any other person or for any other purpose.

COOK ROE STRUCTURAL ENGINEERS
P 02 6360 2561 F 02 6360 2907
E OFFICE@COOKANDROE.COM.AU
PO BOX 1935, ORANGE NSW 2800
COOKANDROE.COM.AU

Project: **PROPOSED SMALL STOCK ABATTOIR MITCHELL HIGHWAY. BOURKE N.S.W.**

Title: **PLAN OF PRIMARY WASTE TREATMENT BUILDING**

Client: **CAPRA DEVELOPMENTS PTY LTD**

Drawn	LGH	Designed	Approved
Scale	AS SHOWN	Date FEB. 2016	This Drawing must not be used for Construction unless signed as Approved

Drawing No: **32061-DA.21** Rev: **B** Original Size **A1**