




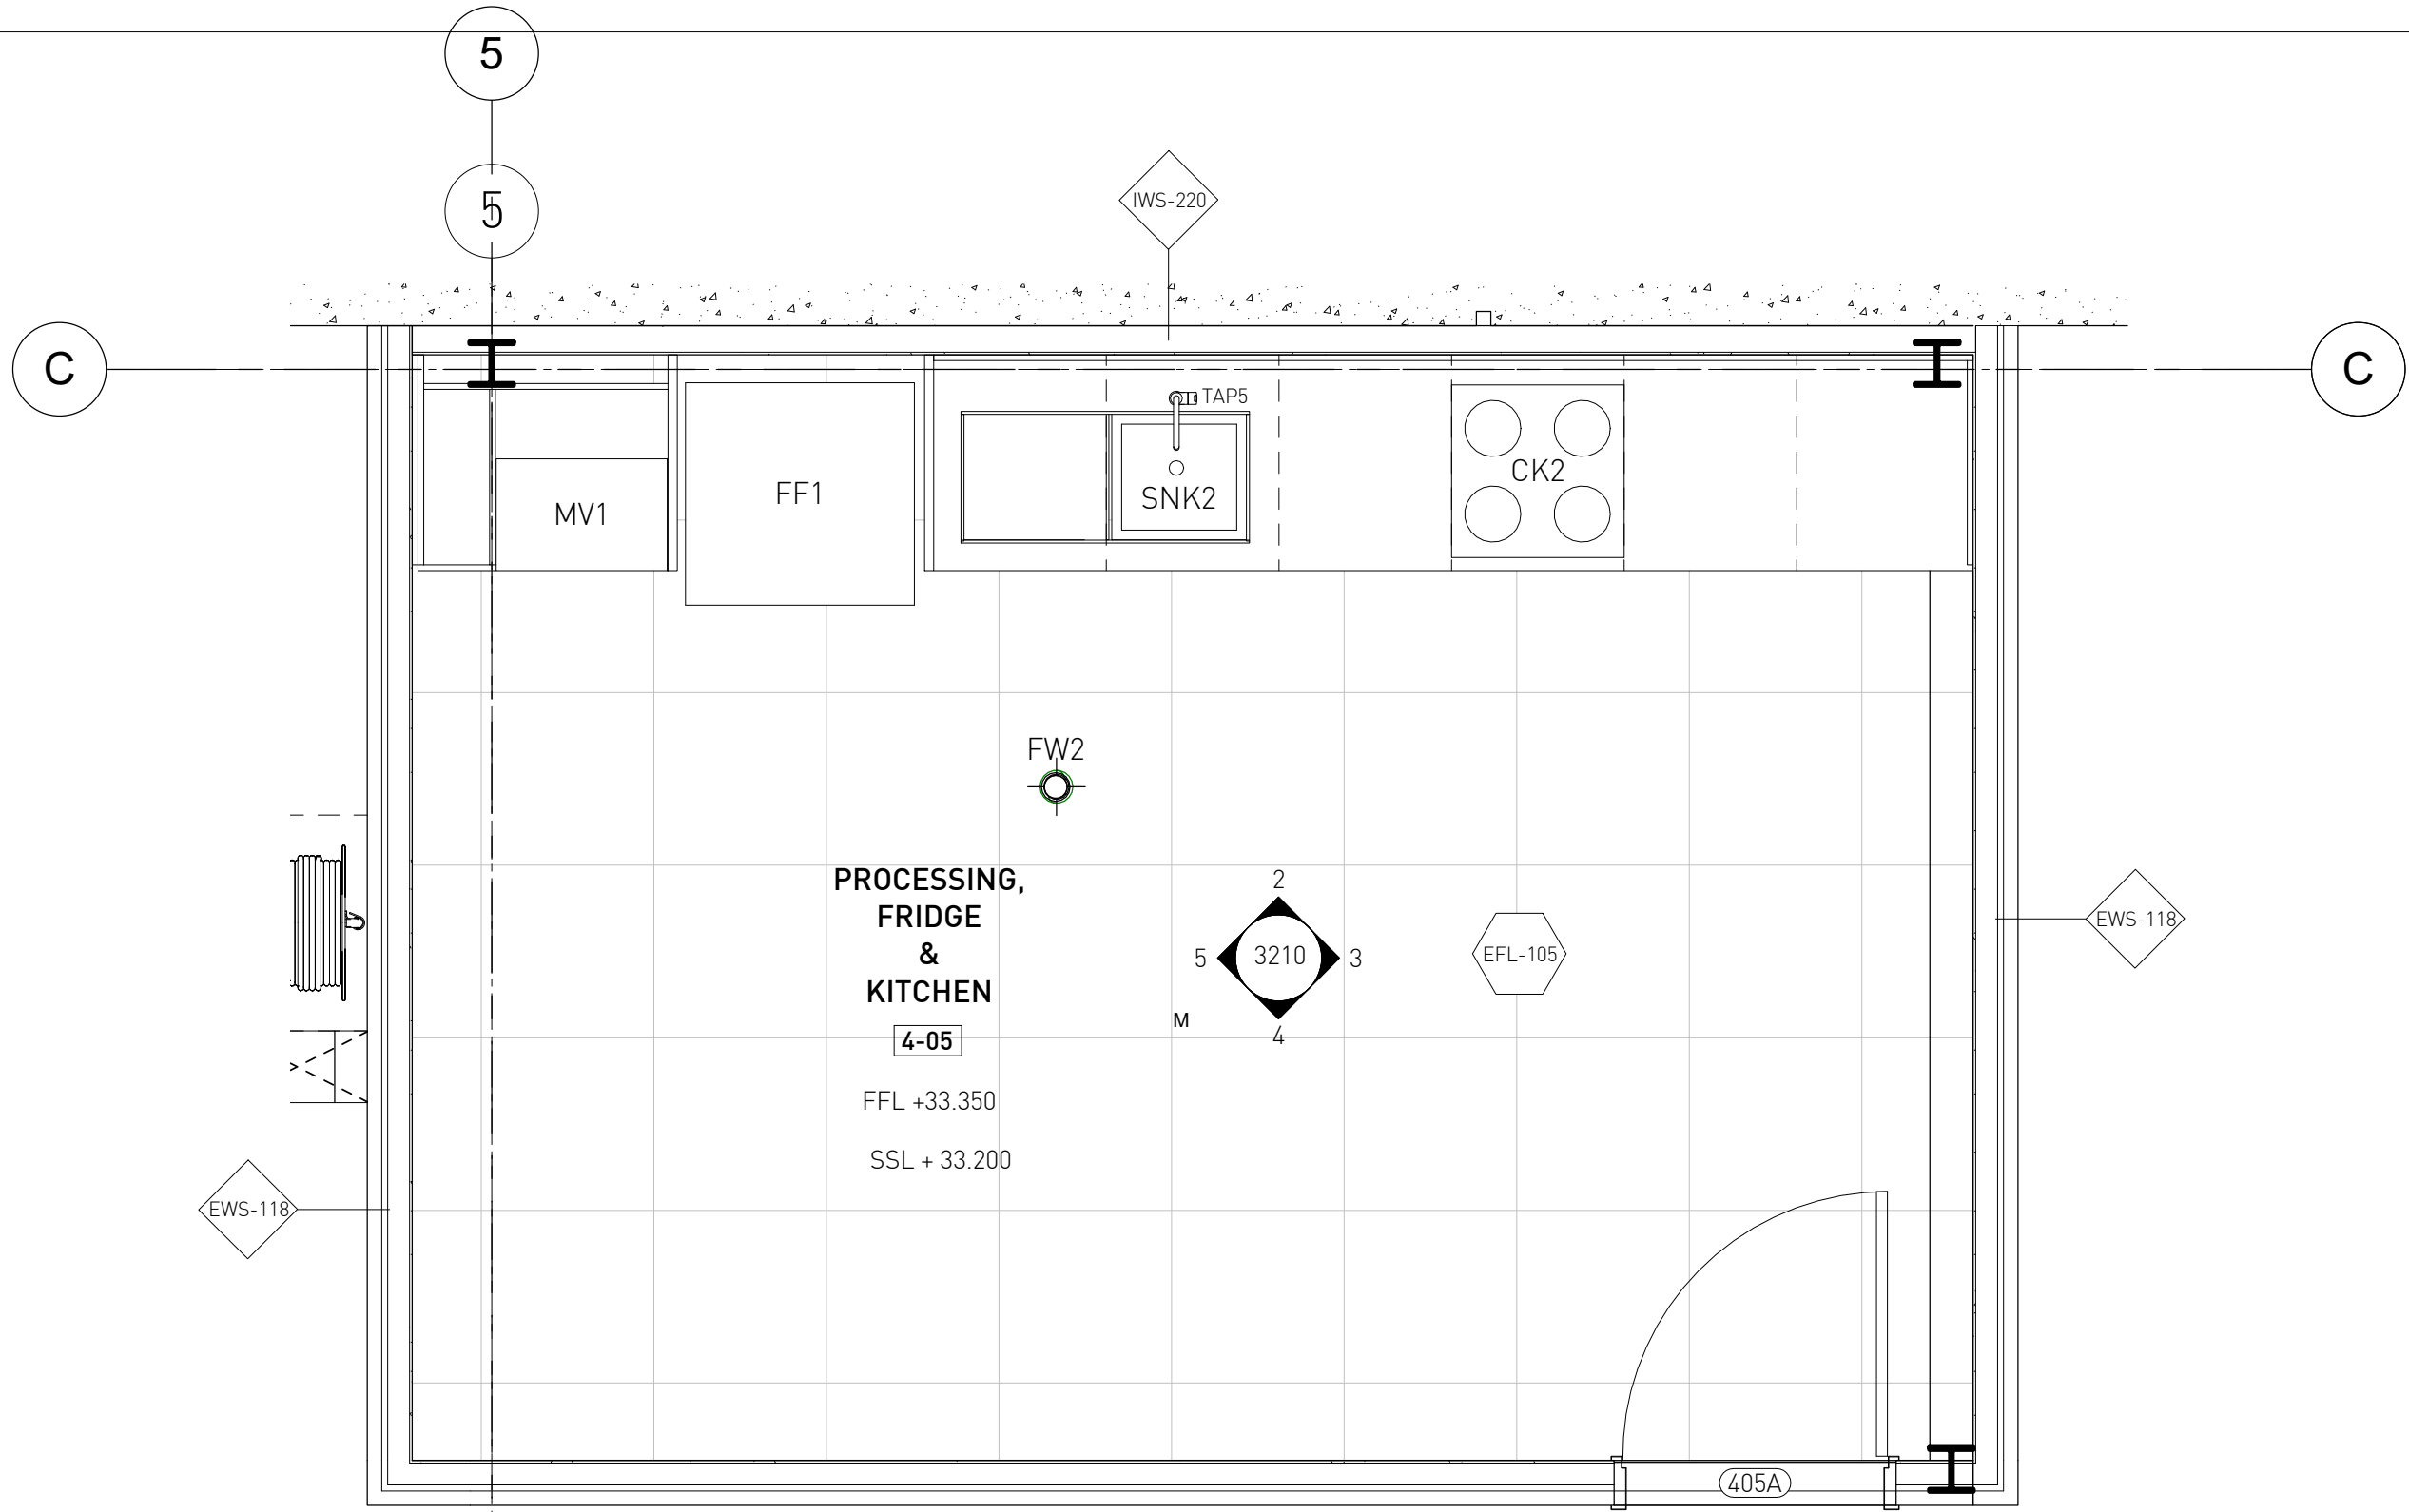


1 URBAN FARM KITCHEN PLAN (4-05)
1 : 25

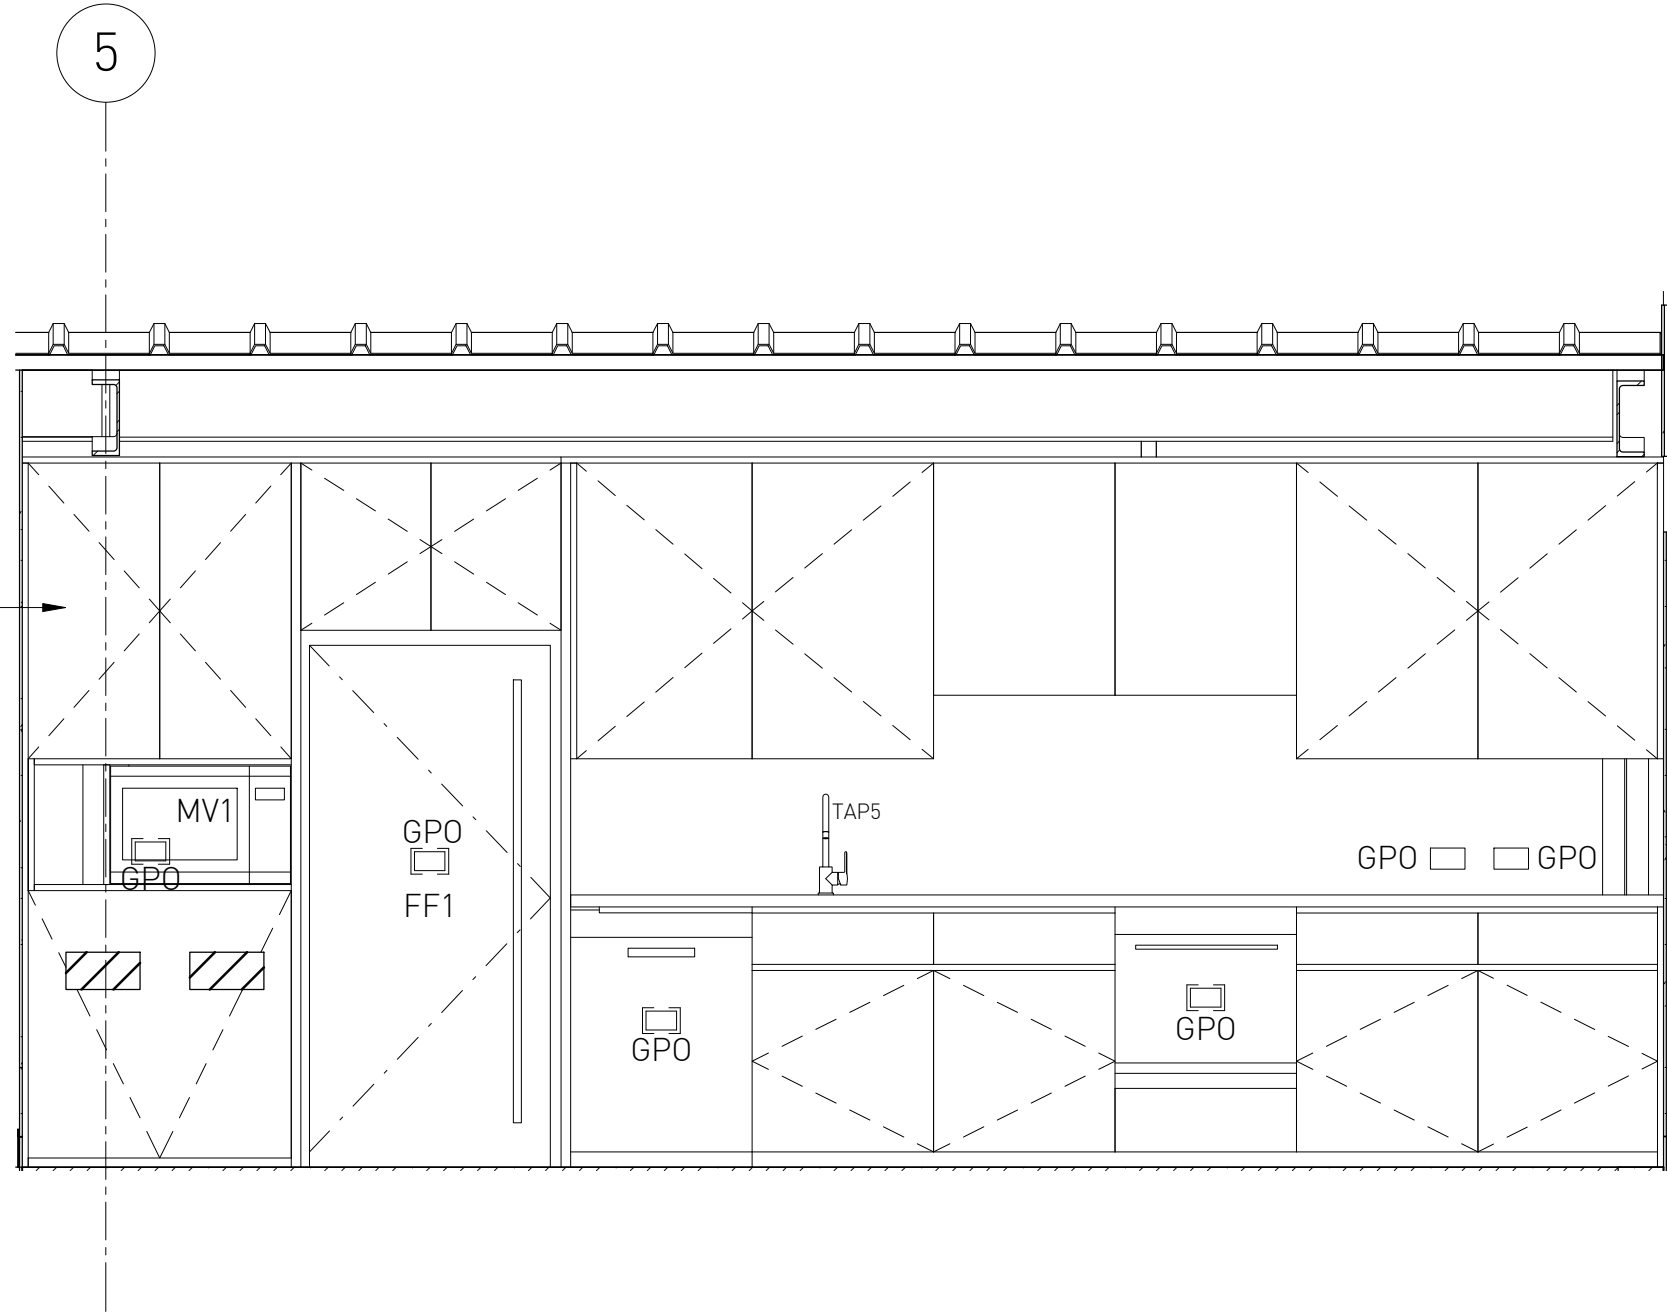


2 URBAN FARM KITCHEN - ELEVATION A
1 : 25

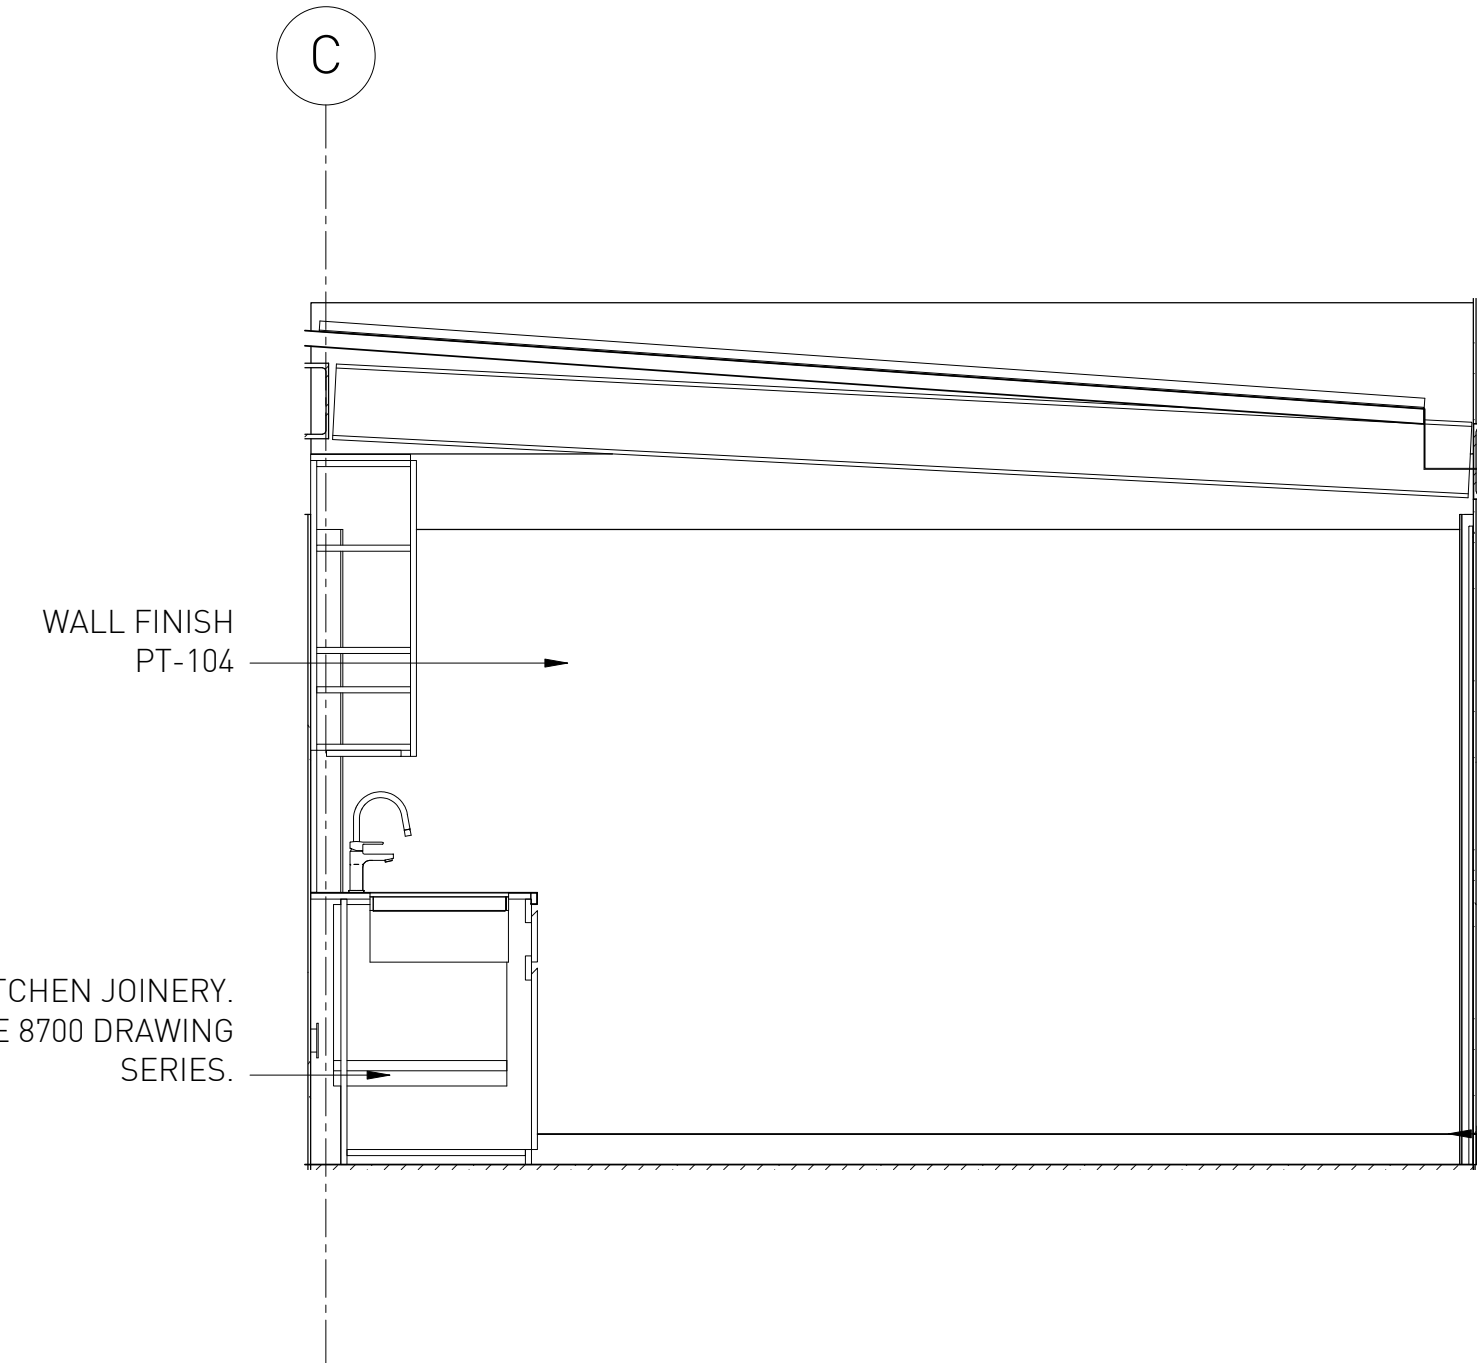

3 URBAN FARM KITCHEN - ELEVATION B
1 : 25

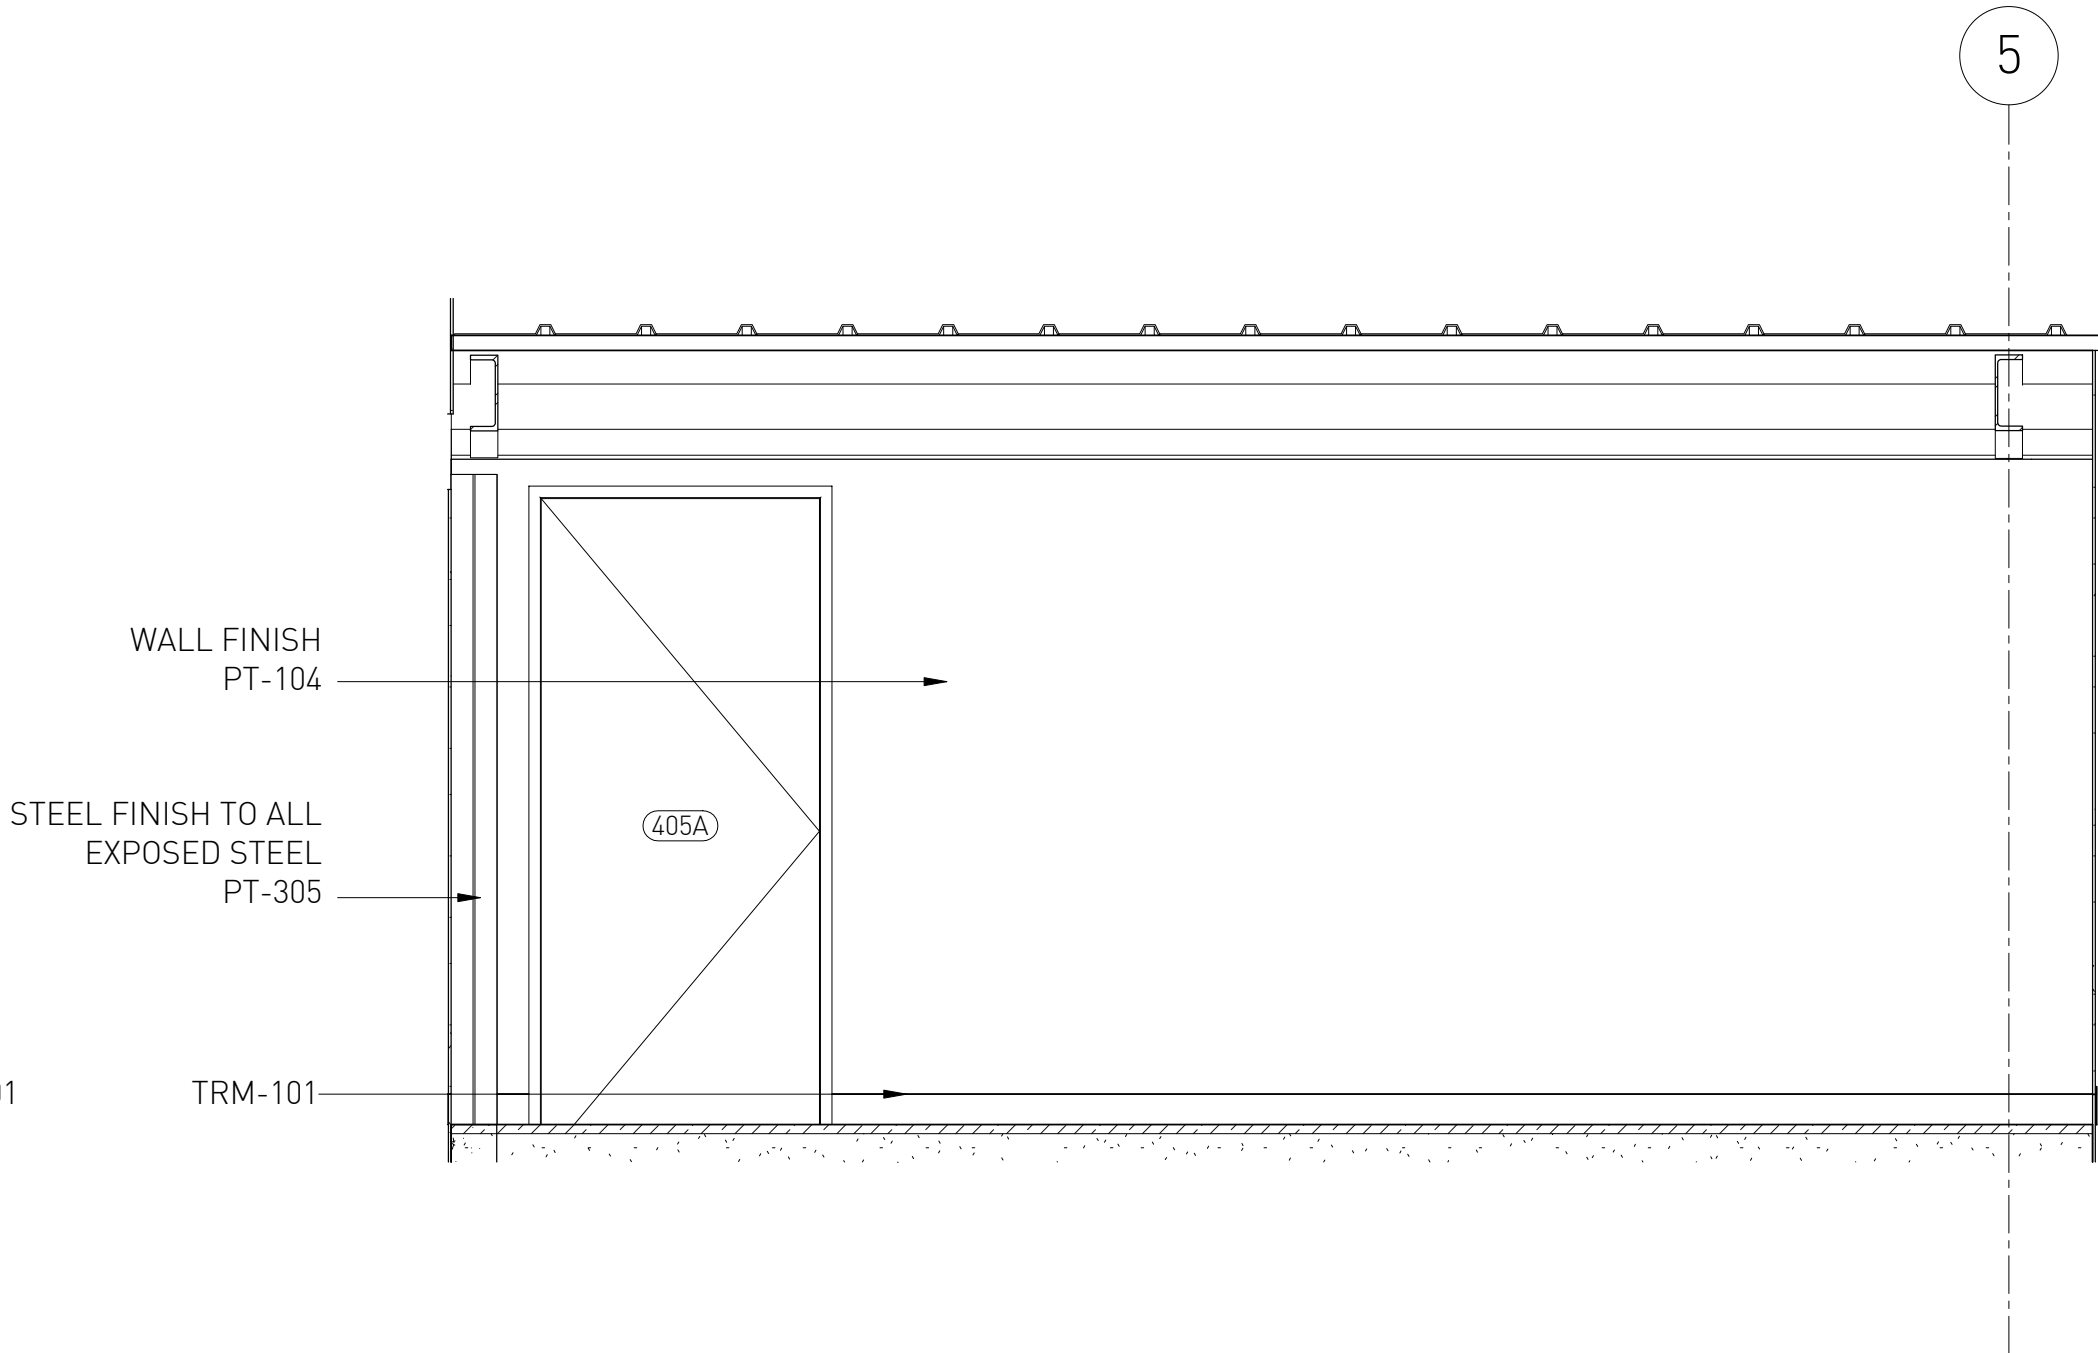


4 URBAN FARM KITCHEN - ELEVATION C
1 : 25

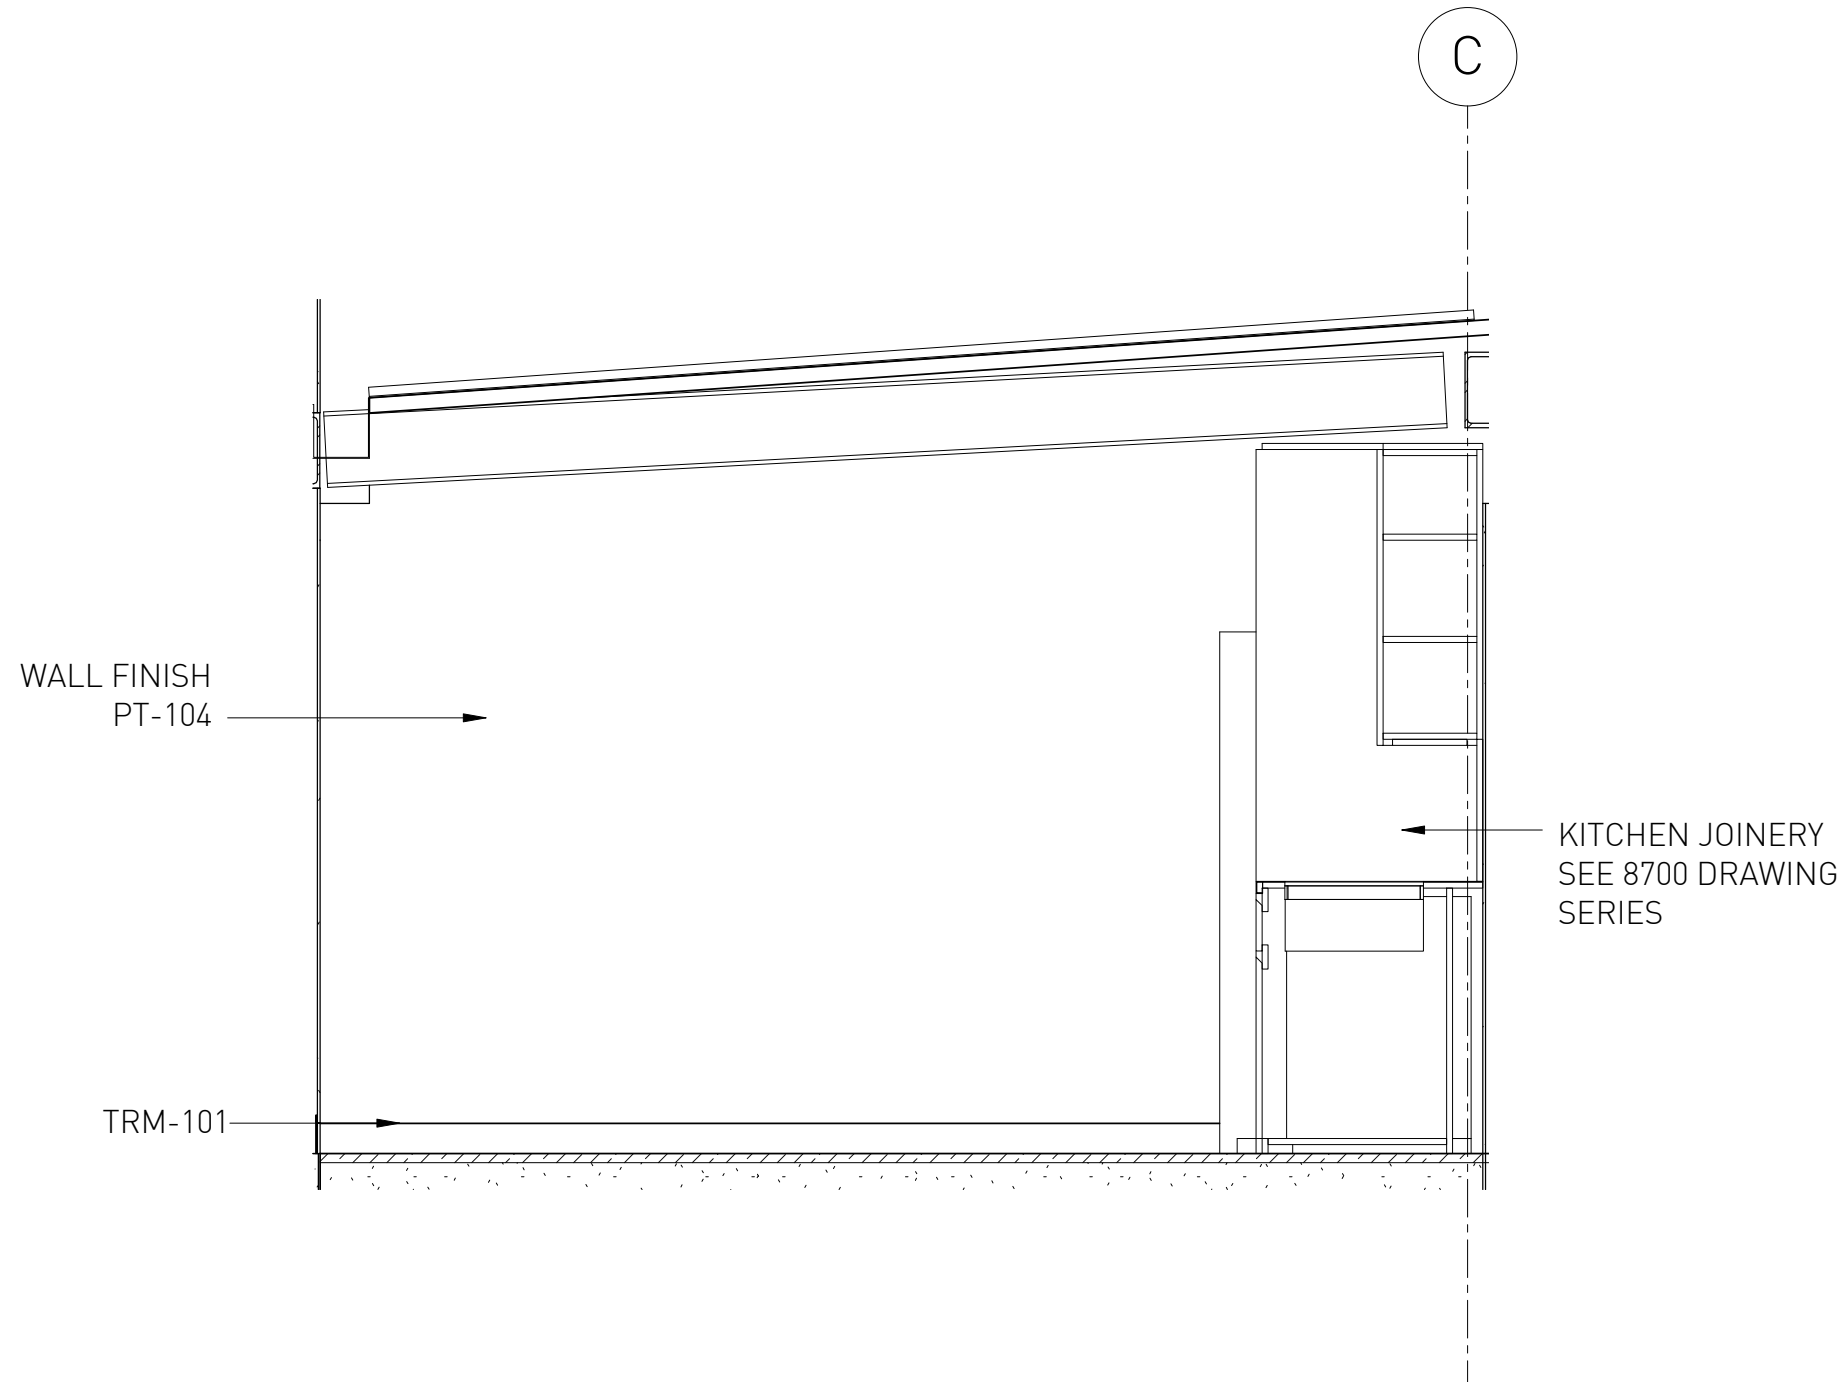

5 URBAN FARM KITCHEN - ELEVATION D
1 : 25

FOR TENDER

Notes ALL EXISTING CONDITIONS TO BE CHECKED ON SITE. ALL DIMENSIONS AND SETOUTS TO BE VERIFIED PRIOR TO COMMENCEMENT ON SITE. ALL OMISSIONS OR DISCREPANCIES TO BE NOTIFIED TO THE ARCHITECT. COPYRIGHT THE COPYRIGHT OF THIS DRAWING TOGETHER WITH ANY OTHER DOCUMENTS PREPARED BY SISSONS ARCHITECTS (SA) REMAINS THE PROPERTY OF SA. SA GRANTS LICENCE FOR THE USE OF THIS DOCUMENT FOR THE PURPOSE FOR WHICH IT IS INTENDED. THE LICENCE IS NOT TRANSFERABLE WITHOUT THE PERMISSION OF SA.	NOTES: REFER TO GA RCPS FOR CEILING DETAILS.	Rev A	Date 14.07.17	Revision Description FOR TENDER	Client MIRVAC	Project No. 16-008	Project ATP - COMMUNITY BUILDING	Drawing Title URBAN FARM KITCHEN (4-02) - SHEET 1		

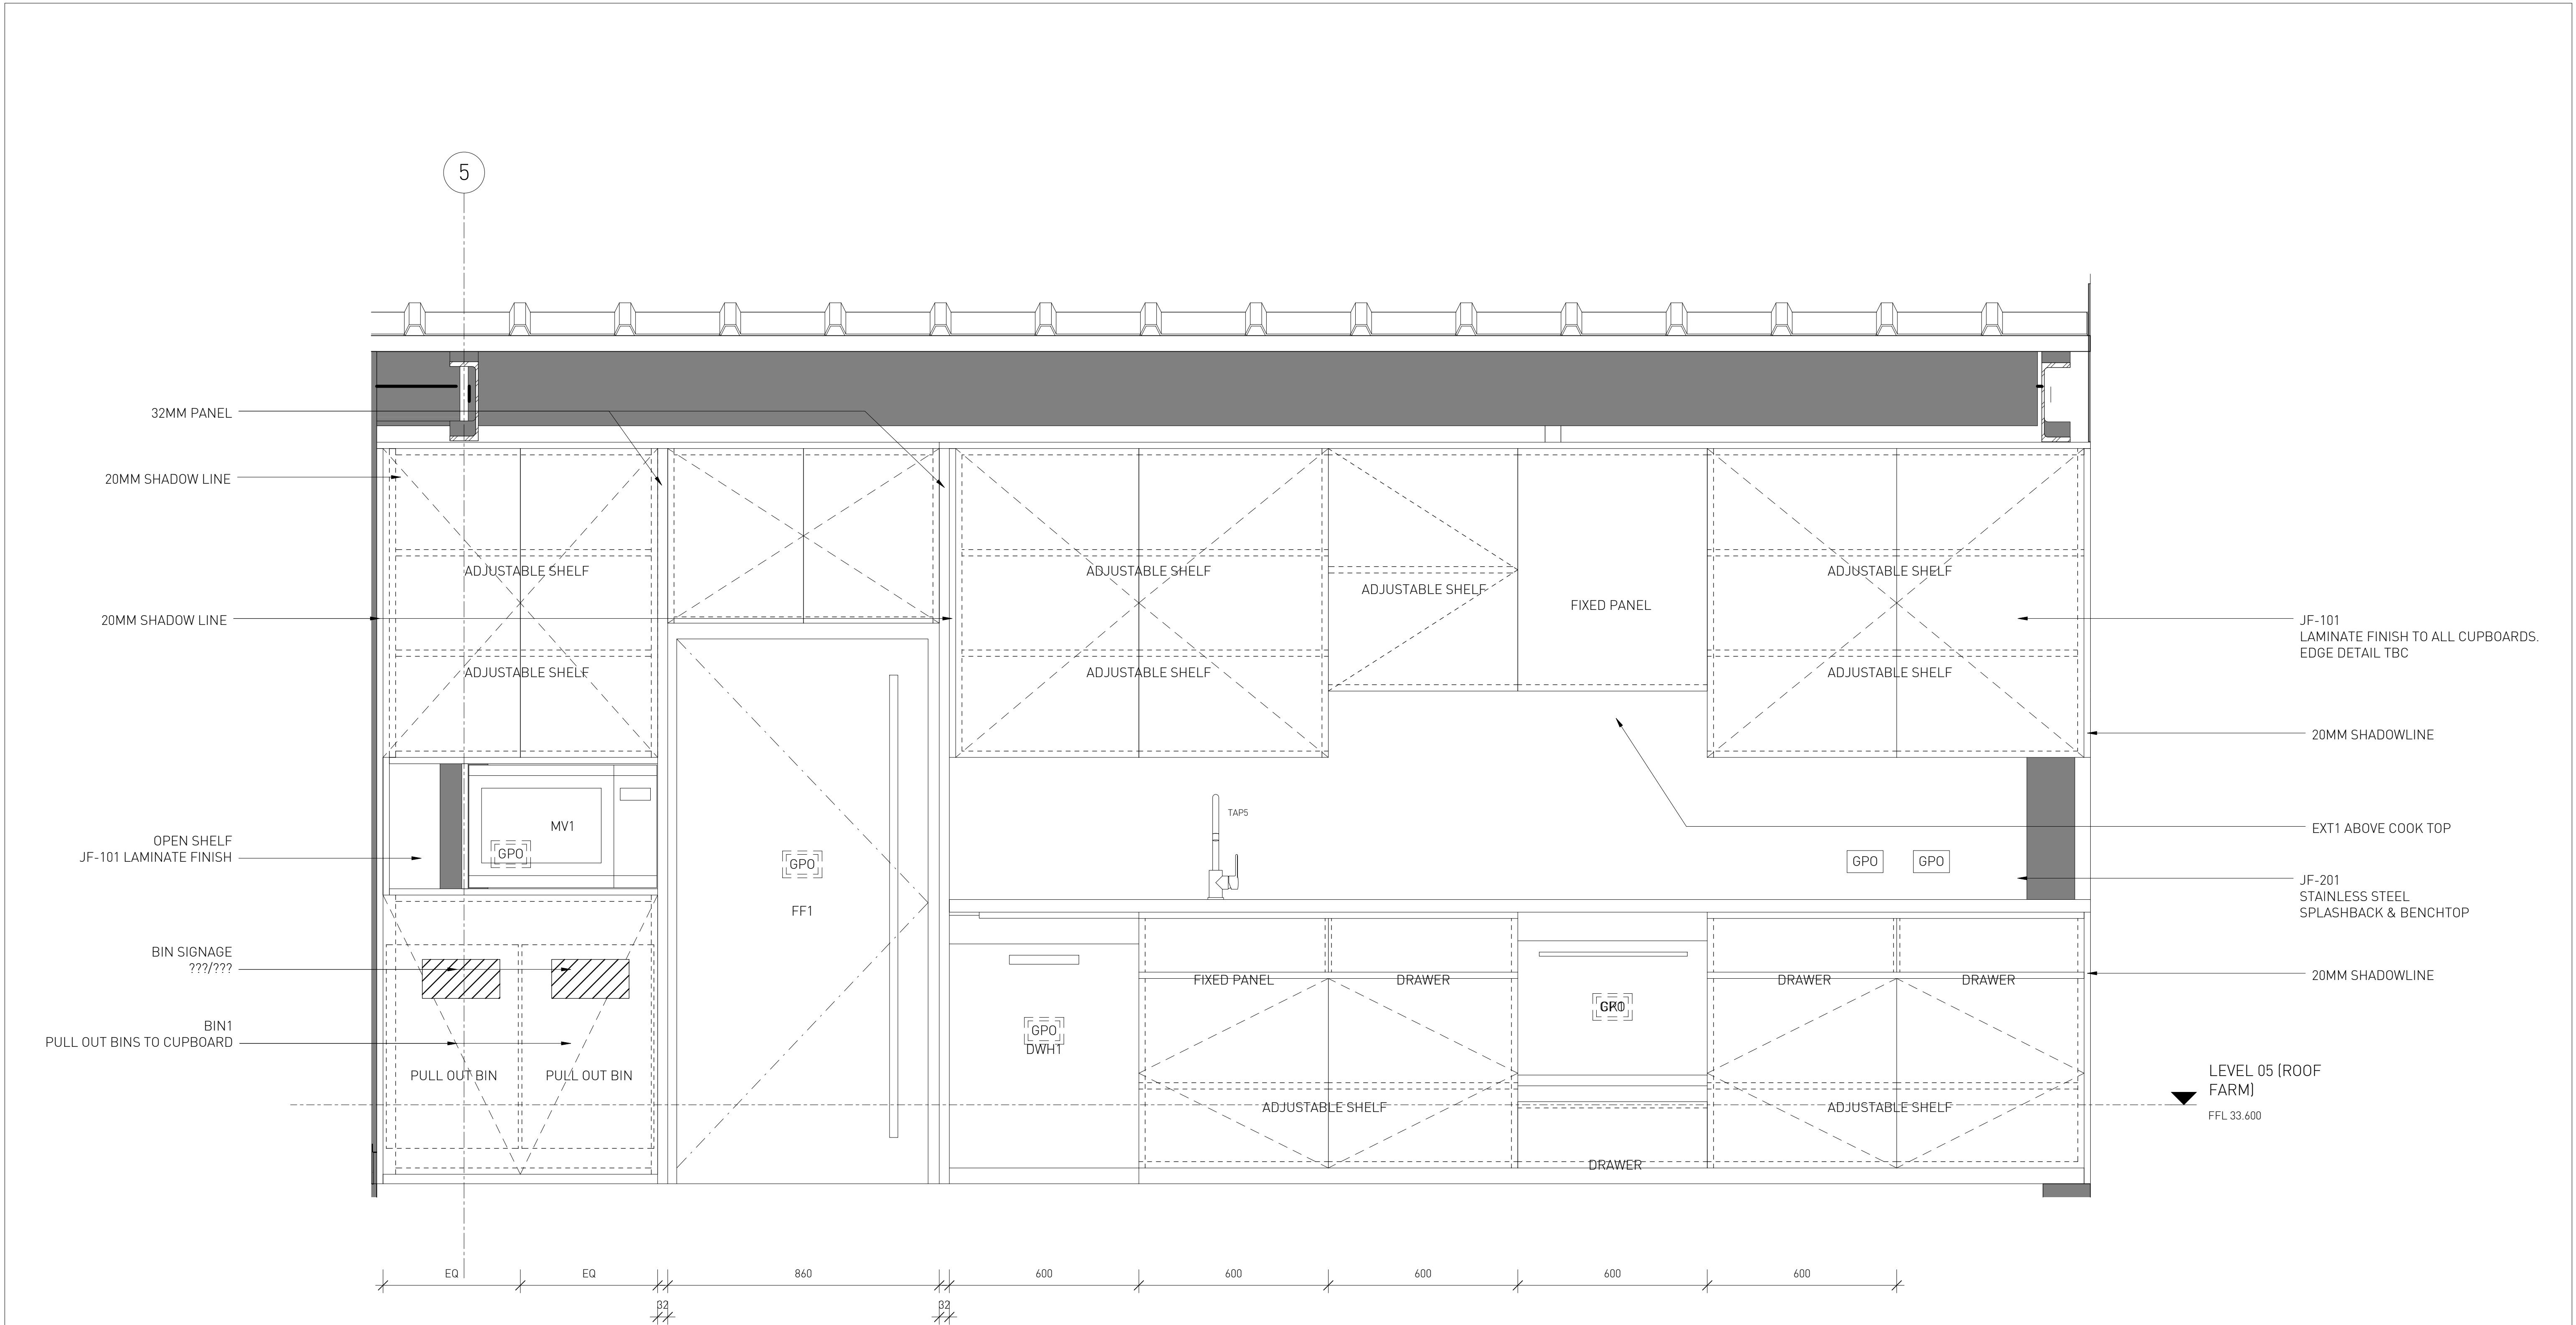

1 URBAN FARM KITCHEN - ELEVATION A - JOINERY
1 : 10

FOR TENDER

Notes
ALL EXISTING CONDITIONS TO BE CHECKED ON SITE.
ALL DIMENSIONS AND SETOUTS TO BE VERIFIED PRIOR TO COMMENCEMENT ON SITE. ALL OMISSIONS OR DISCREPANCIES TO BE NOTIFIED TO THE ARCHITECT.
COPYRIGHT
THE COPYRIGHT OF THIS DRAWING TOGETHER WITH ANY OTHER DOCUMENTS PREPARED BY SISSONS ARCHITECTS (SA) REMAINS THE PROPERTY OF SA. SA GRANTS LICENCE FOR THE USE OF THIS DOCUMENT FOR THE PURPOSE FOR WHICH IT IS INTENDED. THE LICENCE IS NOT TRANSFERABLE WITHOUT THE PERMISSION OF SA.

Rev	Date	Revision Description
A	14.07.17	FOR TENDER

Client
MIRVAC

Scale
1 : 10 @A1
(Half Scale @ A3)

Project No.
16-008

North

Project
ATP - COMMUNITY BUILDING

Architect
SISSONS ARCHITECTS
Studio 5, 81 Alexander St, Crows Nest, NSW 2065
Tel. 02 9460 8002

Drawing Title		
URBAN FARM KITCHEN JOINERY - SHEET 2		
Drawing No.	Stage	Rev
SA-AR-DWG-BB-B3-8701	TENDER	A



FOR TENDER

Notes ALL EXISTING CONDITIONS TO BE CHECKED ON SITE. ALL DIMENSIONS AND SETOUTS TO BE VERIFIED PRIOR TO COMMENCEMENT ON SITE. ALL OMISSIONS OR DISCREPANCIES TO BE NOTIFIED TO THE ARCHITECT. COPYRIGHT THE COPYRIGHT OF THIS DRAWING TOGETHER WITH ANY OTHER DOCUMENTS PREPARED BY SISSONS ARCHITECTS (SA) REMAINS THE PROPERTY OF SA. SA GRANTS LICENCE FOR THE USE OF THIS DOCUMENT FOR THE PURPOSE FOR WHICH IT IS INTENDED. THE LICENCE IS NOT TRANSFERABLE WITHOUT THE PERMISSION OF SA.		Rev A 14.07.17 FOR TENDER	Client MIRVAC	Project No. 16-008	Project ATP - COMMUNITY BUILDING	Drawing Title FLOOR TYPES - EXTERNAL				
		B 14.09.17 FOR INFORMATION - FLOOR TYPES								
					Scale 1 : 5 @A1 (Half Scale @ A3)	North 	Architect SISSONS ARCHITECTS Studio 5, 81 Alexander St, Crows Nest, NSW 2065 Tel. 02 9460 8002	Drawing No. SA-AR-DWG-BB-B3-5510	Stage TENDER	Rev B