© FRANCIS-JONES MOREHEN THORP PTY LTD 2017 ABN 28 101 197 219

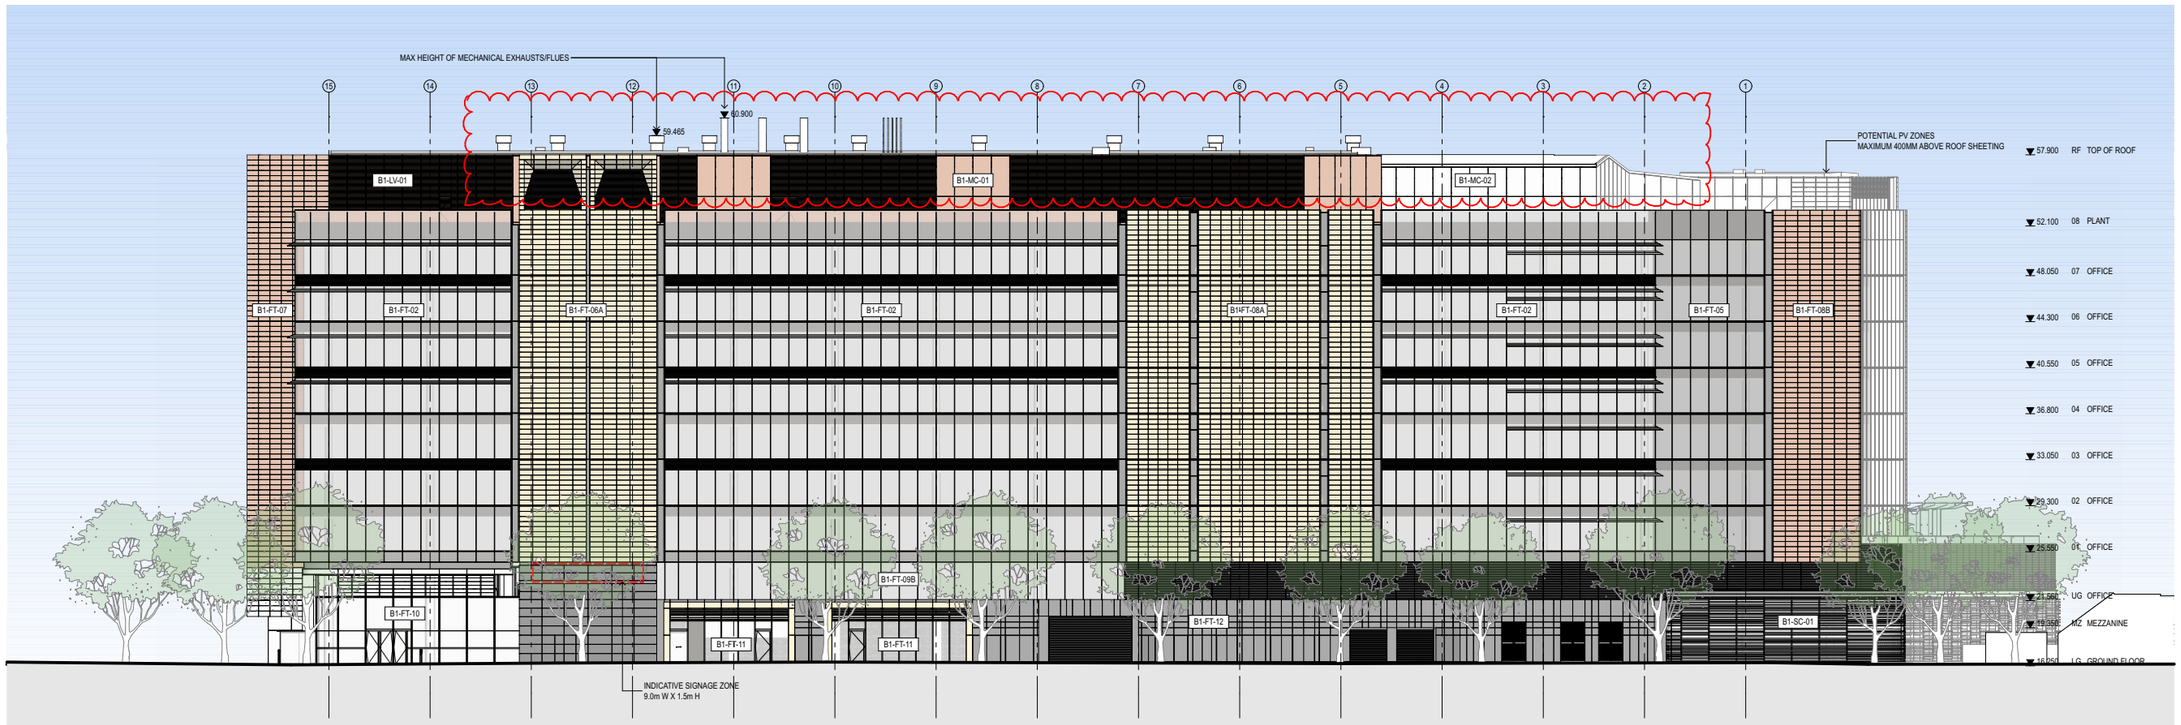

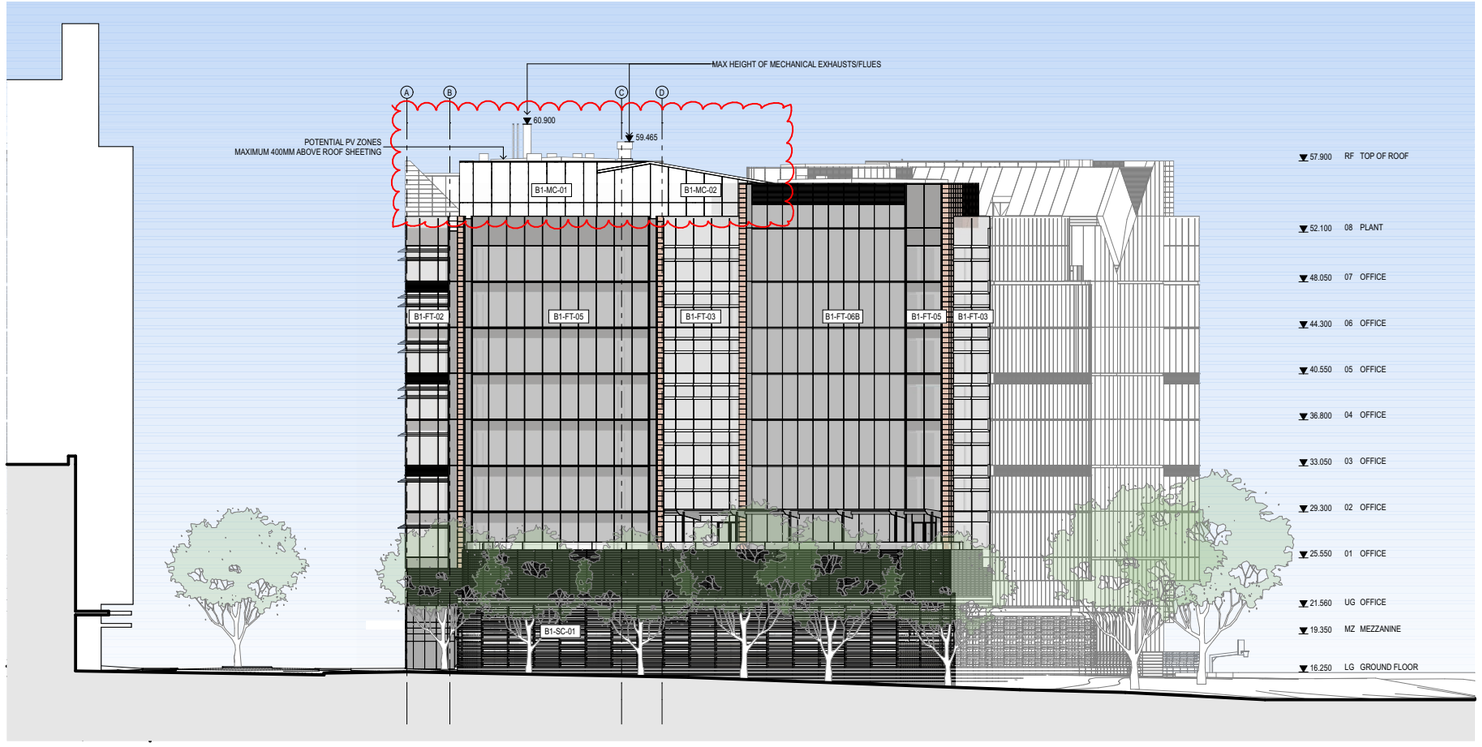

FACADE TYPE	LOCATION	DESCRIPTION
B1-FT-01	SOUTH VOLUMES	GLAZED CURTAIN WALL, PROFILED & GLAZED SPANDRELS
B1-FT-02	NORTH VOLUMES	GLAZED CURTAIN WALL, PROFILED & GLAZED SPANDRELS EXTERNAL ALUMINIUM SUNSHADES
B1-FT-03	EAST / WEST RECESSES	GLAZED CURTAIN WALL, GLAZED SPANDREL ALUMINIUM SUNSHADES
B1-FT-04	EAST VOLUMES	GLAZED CURTAIN WALL, GLAZED SPANDREL ALUMINIUM BATTENS
B1-FT-05	NORTH-WEST VOLUME	GLAZED CURTAIN WALL, GLAZED SPANDREL
B1-FT-06	CORE CLADDING	SOLID PANEL CLADDING
A	NORTH CORE	
B	WEST CORE	
C	SOUTH CORE	
B1-FT-07	EAST RETURNS	SOLID PANEL CLADDING
B1-FT-08	SOLID CLADDING	SOLID PANEL CLADDING
A	AMENITIES	
B	NORTH-WEST VOLUME	
C	RECESS	
B1-FT-09	WINDOW WALL	GLAZED WINDOW WALL
A	UG SOUTH	WITH ALUMINIUM BATTENS EAST OF CORE ONLY
B	UG NORTH	
C	L4 EAST	
B1-FT-10	LOBBY (GROUND FLOOR)	LOBBY GLAZING
B1-FT-11	RETAIL (GROUND FLOOR)	RETAIL GLAZING
B1-FT-12	CARPARK CLADDING	METAL ARCHITECTURAL SCREEN WITH SOLID AND BATTENS
B1-MC-01/02	ROOF PLANT	METAL SOLID CLADDING
B1-LV-01/02	ROOF PLANT	ALUMINIUM LOUVRES
B1-SC-01:	SOUTH CHILDCARE	SCREEN WALL WITH OPPORTUNITY FOR INTEGRATED ARTWORK AND VERTICAL LANDSCAPING SUBJECT TO DEVELOPMENT OF ARTWORK STRATEGY

fjmt
francis-jones morehen thorp

Elevations - North & West

0 5 10 20m
1:500 @ A3

25/07/17

MIRVAC - AUSTRALIAN TECHNOLOGY PARK - BUILDING 1

fjmt-AR-DWG-11051_DA7