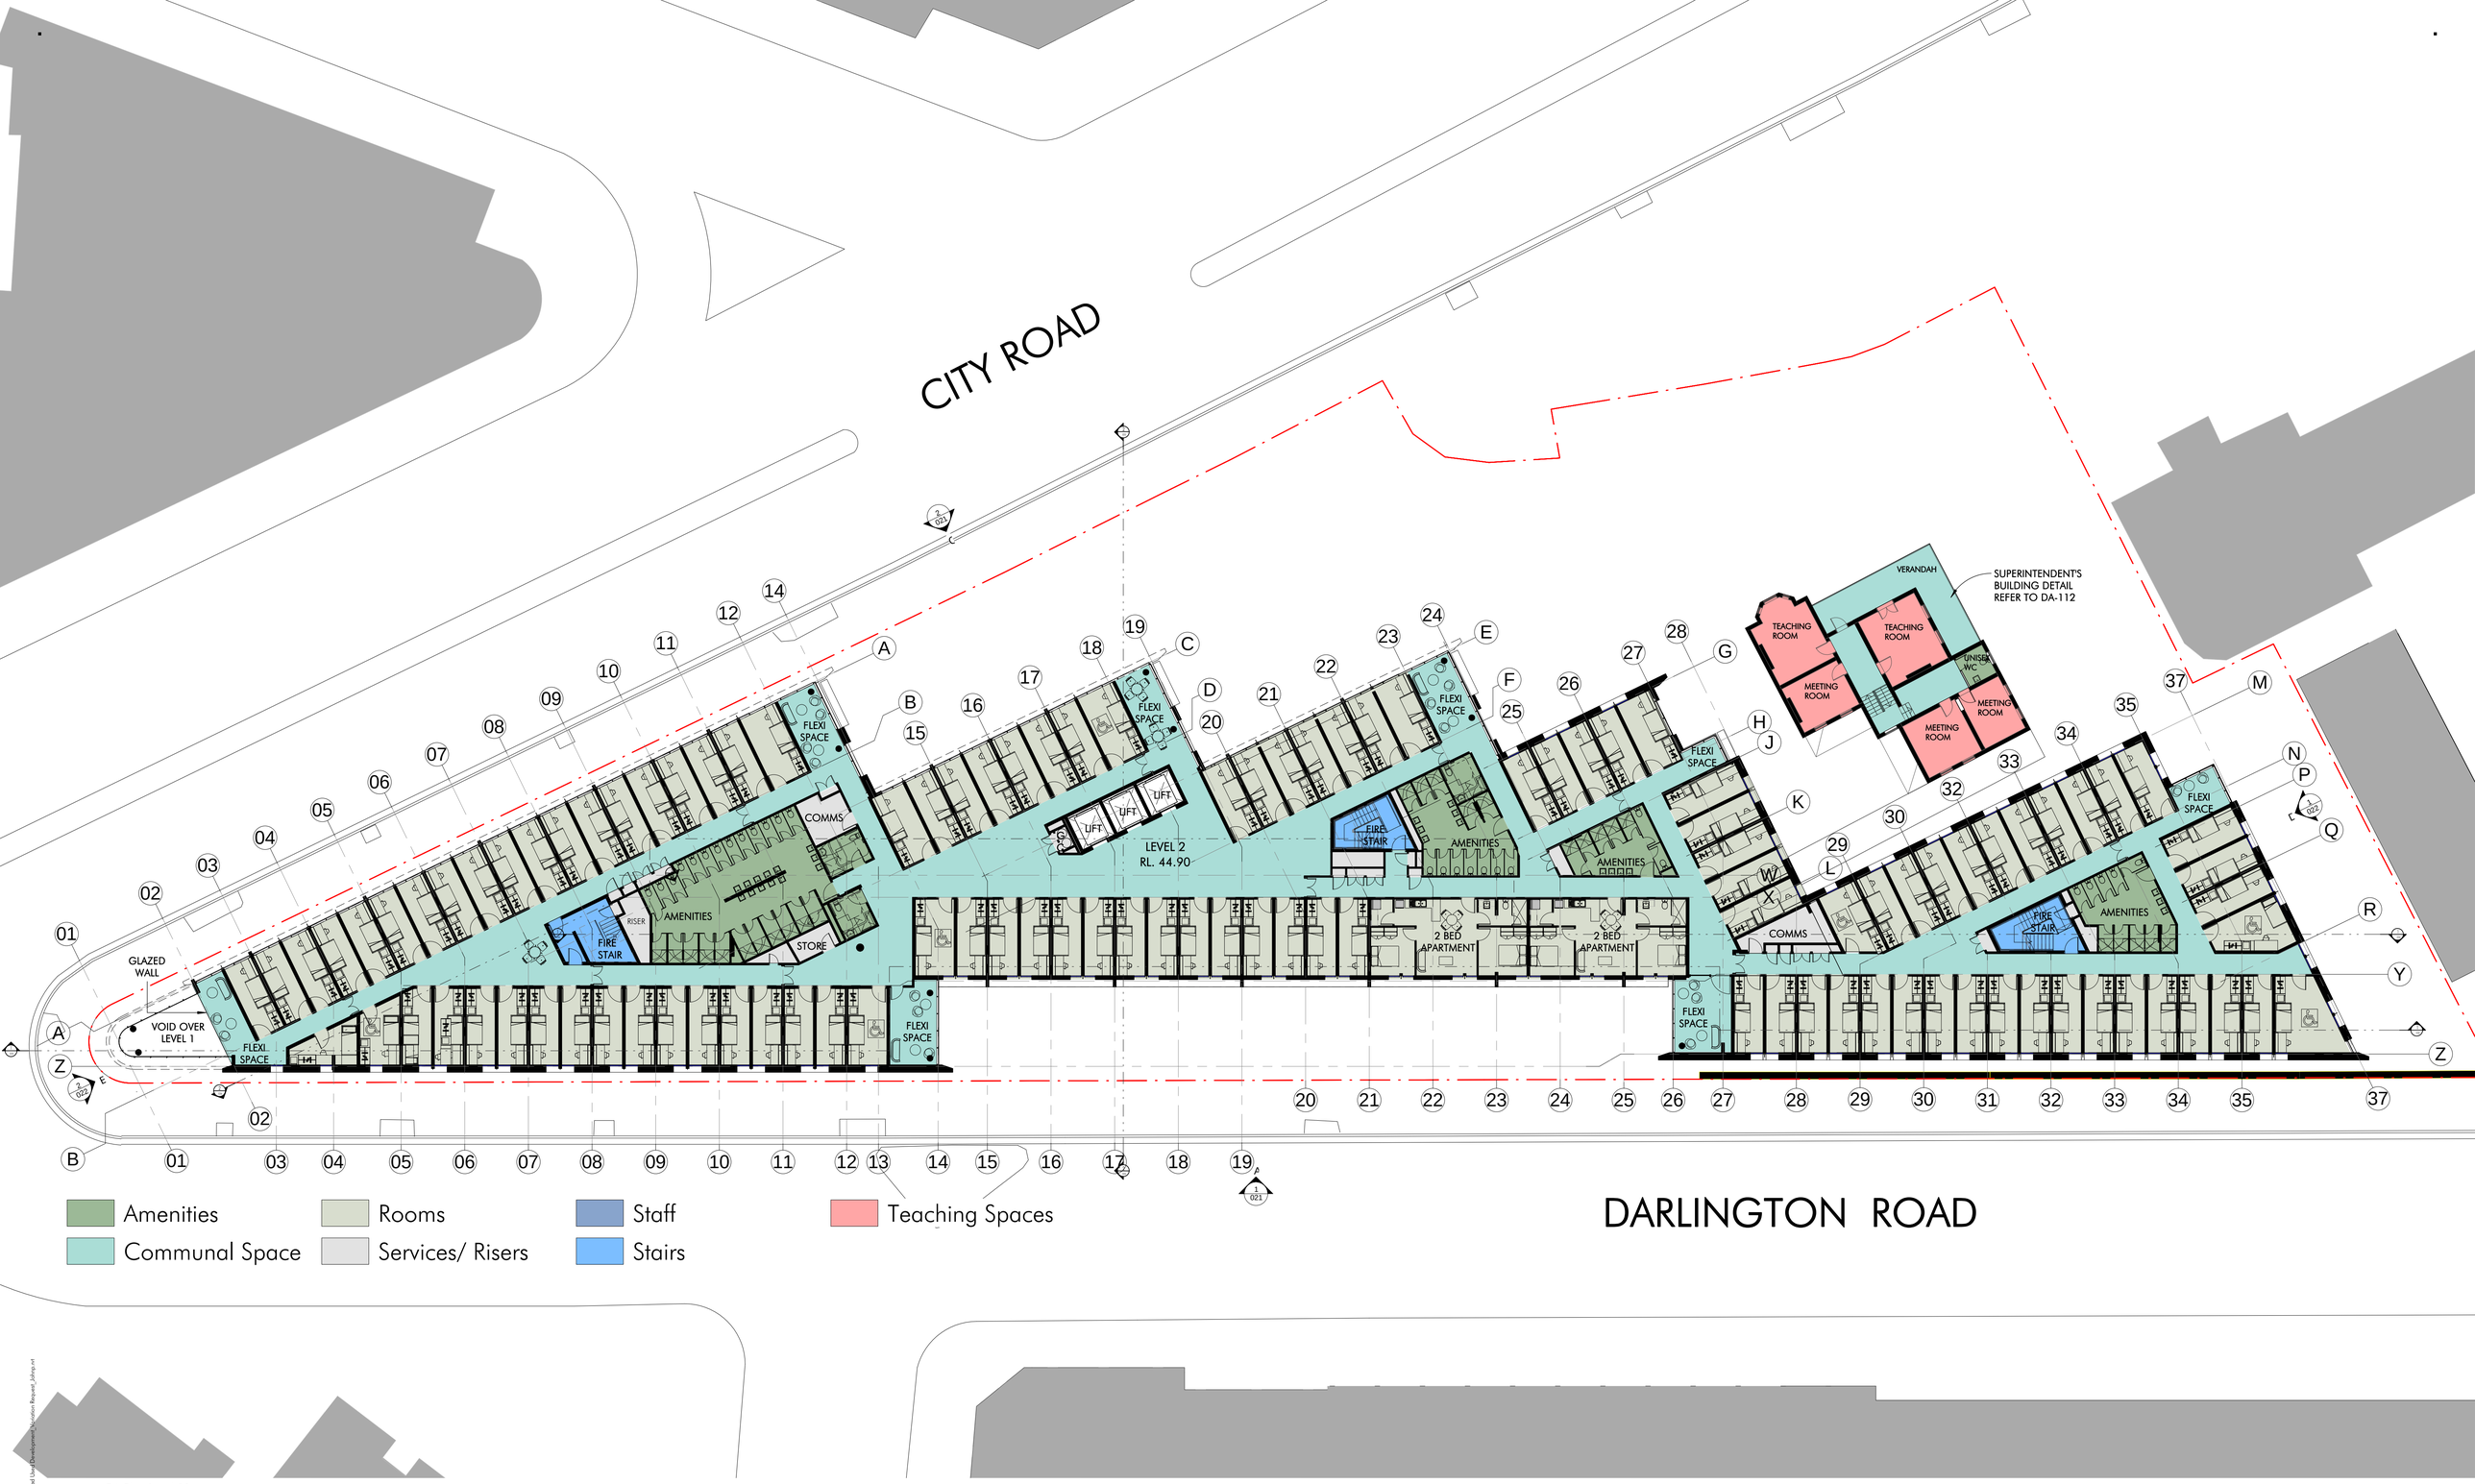

GA Plan Level 02
1 : 200

DA 20170811

Builder and/ or subcontractors shall verify all project dimensions before commencing on-site work or off-site fabrication. Figured dimensions shall take precedence over scaled dimensions. This drawing is copyright and cannot be reproduced in whole or in part or by any medium without the written permission of Nettleton Tribe Partnership Pty Ltd.

Key Plan / North

Issue	Description	Date
2	VERSION 3	11-08-2017
1	VERSION 2	05-07-2017

LEGEND

Building Contractor: -
Address: -

Traffic Consultant: -
Address: -

Accoustic: Acoustic Logic
Address: 9 Sorah St, Mascot, NSW 2020

Fire: JHA Services
Address: L23 101 Miller St, North Sydney, NSW 2060

BIM Consultant: -
Address: -

Developer: -
Address: -

Project Manager: -
Address: -

Town Planner: Urbis
Address: Tower 2, Level 23, Darling Park, 201 Sussex St, Sydney, NSW 2000

Surveyor: Frank M Mason & Co
Address: 2 Winslow St, Milsons Point

Civil: SCP Consulting Pty Ltd
Address: Level 2, Danchen house, 507 Kent St, Sydney, NSW 2000

Mechanical: JHA Services
Address: L23 101 Miller St, North Sydney, NSW 2060

Builder: Richard Crookes Constructions
Address: 214 Willoughby Road, Naremburn, NSW 2065

BCA Certifier: Blackett Maguire + Goldsmith
Address: Suite 2.01, 22-36 Mountain St, Ultimo, NSW 2007

Landscape: Oculus
Address: Level 1, 5 Wilson St, Newtown, NSW 2042

Structural: SCP Consulting Pty Ltd
Address: Level 2, Danchen house, 507 Kent St, Sydney, NSW 2000

Hydraulic: JHA Services
Address: L23 101 Miller St, North Sydney, NSW 2060

Electrical: JHA Services
Address: L23 101 Miller St, North Sydney, NSW 2060

Client
University of Sydney

Project
University of Sydney - Regiment Mixed-Use Redevelopment Project
City Road, Darlington NSW 2008, Australia

Title
Level 02 Floor Plan

Drawn	Scale	Checked	Sheet Size
AK	1:200	ML	A1

Number: 10107_DA012
Issue: 2

Architectural Consultant
nettleton tribe partnership pty ltd ABN 58 161 683 122
117 Willoughby Road, Crows Nest, NSW 2065
t +61 2 9431 6131
e sydney@nettletontribe.com.au w nettletontribe.com.au
nettletontribe

11/08/2017 5:50:26 PM C:\Users\Jokey\Documents\10107-Darlington College and Mixed Use Development\Revit\10107_Darlington_Revit_Jokey.rvt