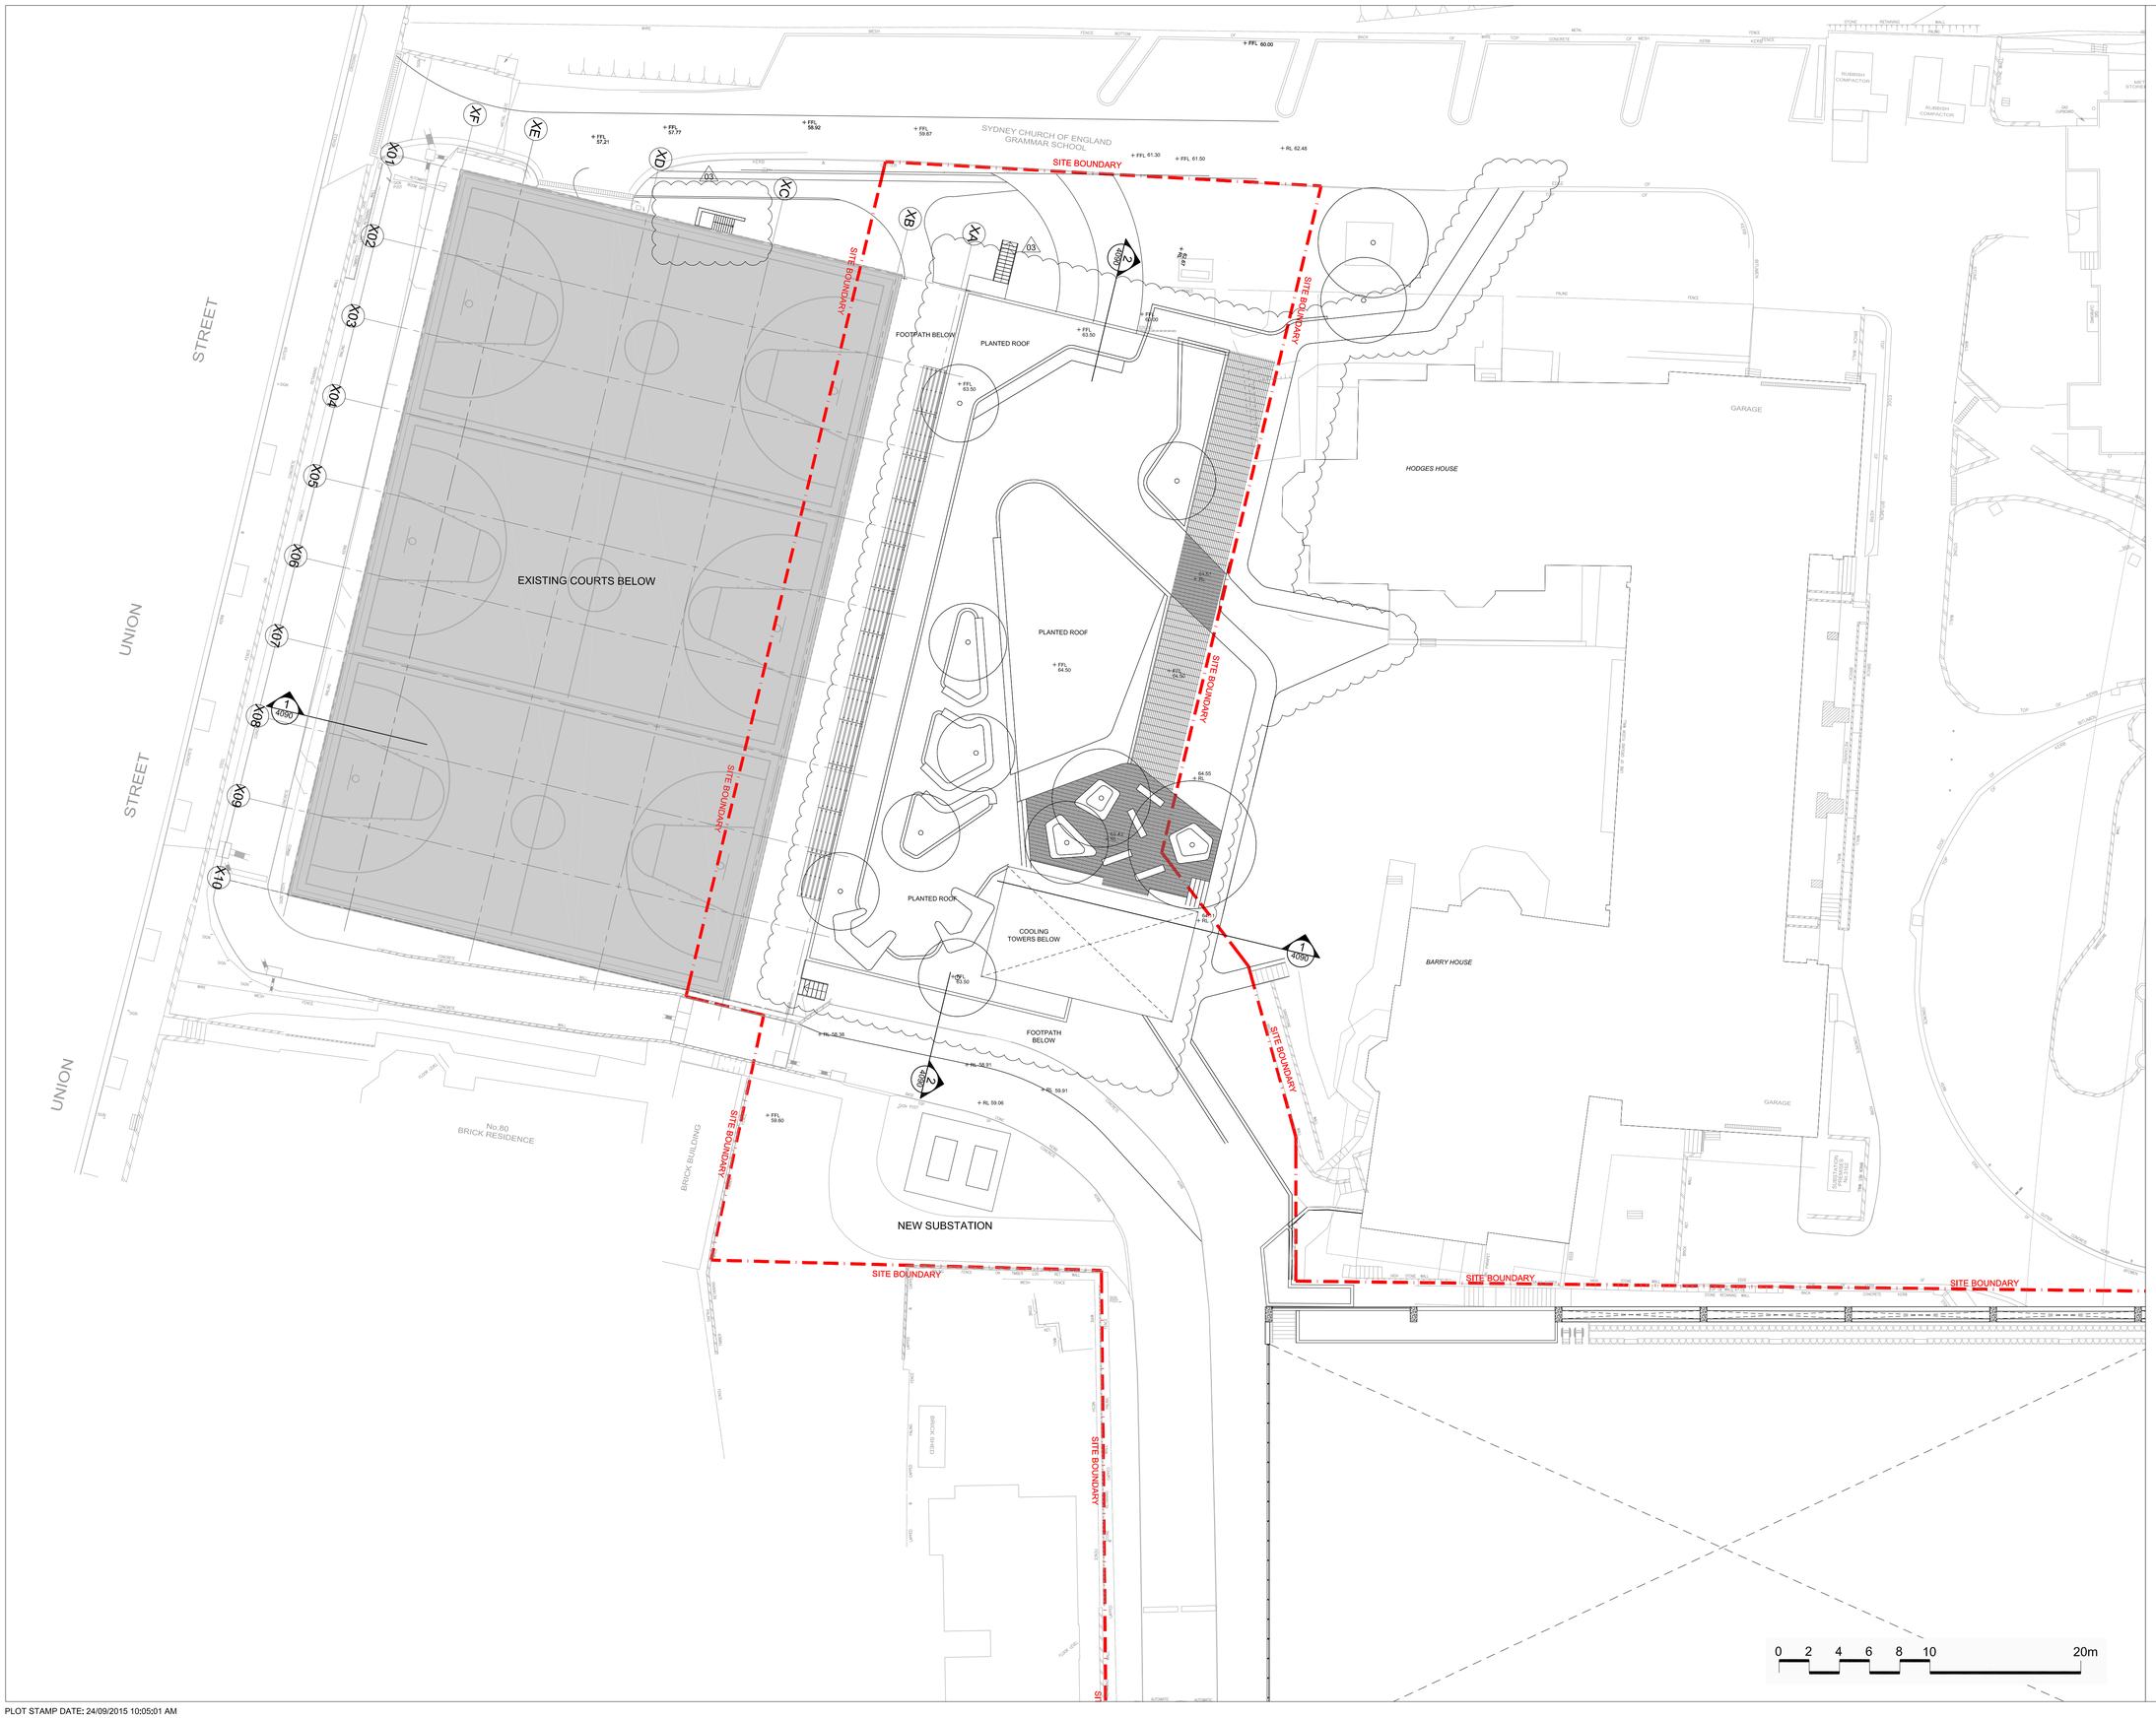

© COPYRIGHT COX ARCHITECTURE PTY LTD

ANY FORM OF REPRODUCTION OF THIS DRAWING IN FULL OR IN PART WITHOUT THE WRITTEN PERMISSION OF THE COX GROUP PTY LTD CONSTITUTES AN INFRINGEMENT OF COPYRIGHT

Rev	Description	Date
01	ISSUED FOR DA SUBMISSION	27.05.2016
02	ISSUED FOR DEVELOPMENT CONDITION	13.07.2016
03	ISSUED IN RESPONSE TO SSD SUBMISSIONS	01.12.2016

Cox Richardson
PO Box Q193, Sydney NSW 1230
Level 6, 155 Clarence Street, Sydney NSW 2000 Australia
T + 61 2 9267 9599 F + 61 2 9264 5844
www.coxarchitecture.com.au

COX

Nominated Architects
John Richardson no. 3162
Russell Lee no. 6367

Consultants

PROJECT MANAGEMENT
NAME: EPM PROJECTS
ADDRESS: SUITE 2, L5, 655 PACIFIC HIGHWAY, ST LEONARDS, NSW 2065
TEL/FAX: 02 9452 8300 / 02 9452 8388

TOWN PLANNER
NAME: ROBINSON URBAN PLANNING
ADDRESS: 83 FLETCHER ST, TAMARAMA, NSW 2026
TEL/FAX: 02 9130 1483 / 02 9130 2992

STRUCTURAL, CIVIL & TRAFFIC ENGINEERS
NAME: TAYLOR THOMSON WHITTING (TTW)
ADDRESS: L3, 48 CHANDOS ST, ST LEONARDS, NSW 2065
TEL/FAX: 02 9439 7288

MECHANICAL, ELECTRICAL, COMMS, LIGHTING & ESD ENGINEERS
NAME: STEENSEN VARMING
ADDRESS: L8, 9 CASTLEREAGH ST, SYDNEY, NSW 2000
TEL/FAX: 02 9967 2200

HYDRAULIC, VERTICAL TRANSPORT & FIRE DETECTION/ PROTECTION ENGINEERS
NAME: ERBAS
ADDRESS: L1, 15 ATCHISON ST, ST LEONARDS, NSW 2065
TEL/FAX: 02 9437 1022

ACOUSTIC ENGINEERS
NAME: WILKINSON MURRAY
ADDRESS: 272 PACIFIC HWY, CROWS NEST, NSW 2065
TEL/FAX: 02 9437 4611

LAND SURVEYOR
NAME: RYGATE SURVEYORS
ADDRESS: SUITE 904, L9, 89 YORK ST, SYDNEY, NSW 2000
TEL/FAX: 02 9202 6800

QUANTITY SURVEYOR
NAME: MBM Pty Ltd
ADDRESS: L7, 68 PITT ST, SYDNEY, NSW 2000
TEL/FAX: 02 9270 1000

GEOTECHNICAL CONSULTANT
NAME: JK GEOTECHNICS
ADDRESS: 115 WICKS RD, MACQUARIE PARK, NSW 2113
TEL/FAX: 02 9888 5000

HERITAGE CONSULTANT
NAME: GODDEN MACKAY LOGAN (GML)
ADDRESS: L6, 372 ELIZABETH ST, SURRY HILLS, NSW 2010
TEL/FAX: 02 9319 4811

LANDSCAPE ARCHITECT
NAME: OCULUS
ADDRESS: L1, 5 WILSON ST , NEWTOWN, NSW 2042
TEL/FAX: 02 9557 5533 / 02 9519 8323

POOL & AQUATICS DESIGN
NAME: GEOFF NINNES FONG & PARTNERS
ADDRESS: 70 CROWN ST, WOOLLOOMOOLOO, NSW 2011
TEL/FAX: 02 9332 5100 / 02 93312963

BCA & ACCESS CONSULTANTS
NAME: PHILIP CHUN
ADDRESS: SUITE 404, 44 HAMPDEN RD, ARTARMON, NSW 2064
TEL/FAX: 02 9412 2322

Client
SYDNEY CHURCH OF ENGLAND GRAMMAR SCHOOL (SHORE)

Project No.
213204

Project
SHORE PHYSICAL EDUCATION CENTRE
BLUE ST, NORTH SYDNEY, NSW, 2060

Drawing Title
BISHOPS GATE ROOF PLAN - RL64.50

Document Control Status:
DEVELOPMENT CONDITION

A1 DRAWING SHEET	**Drawn:** NM
Co-ordinated: NM	**Scale:** 1:200 @ A1
Project Architect: AS	**Date:** 27.05.16
Project Director: RL	**Revision:** 03
Drawing Number: A-DA-2192	**North:**

Cox Architecture Pty Ltd ACN 002 535 891

PLOT STAMP DATE: 24/09/2015 10:05:01 AM