




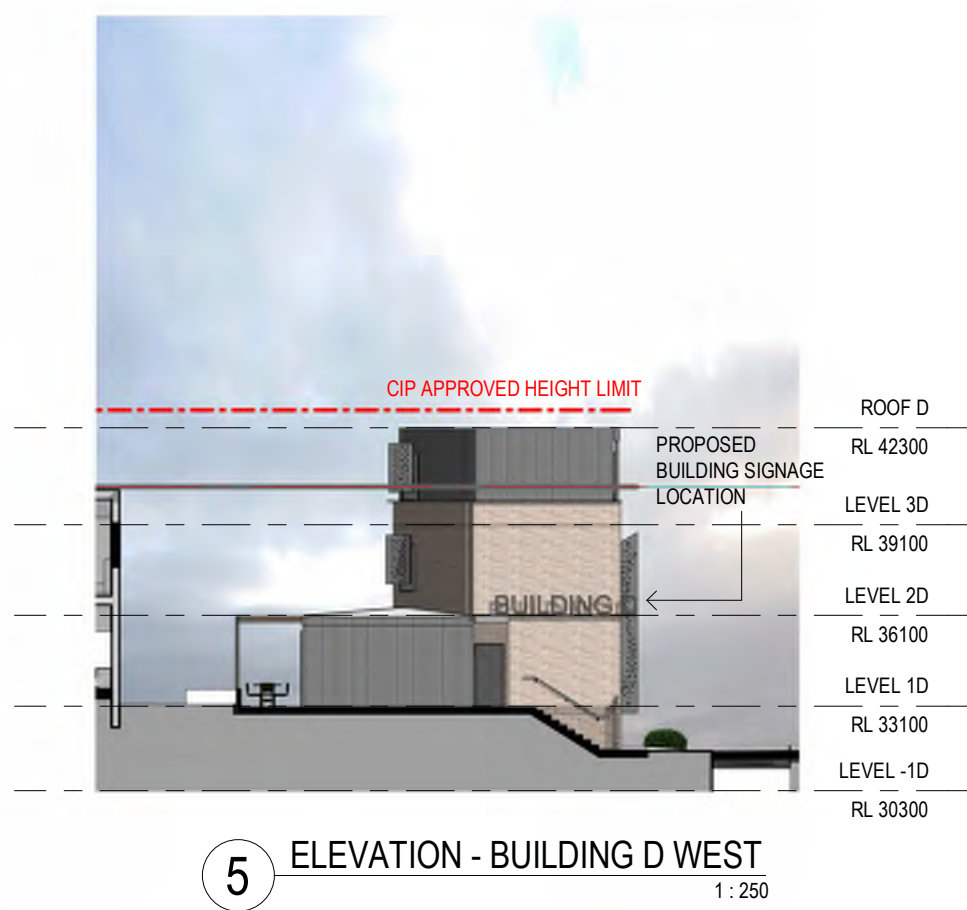


Key		Revisions		Description		Ver	App'd	Client		Architect		Project		Drawing Title		Scale		Drawing No.		Issue	
		1		05/09/16		DRAFT DA SUBMISSION		NZ		VB		79 Myrtle Street Chippendale NSW 2008 AUSTRALIA		ELEVATIONS 1		1 : 250 @A1		DA3100		8	
		2		17/10/16		DRAFT DA SUBMISSION		VB		JW		ph +61 2 9311 8222 fx +61 2 9311 8200									
		3		18/11/16		DRAFT DA SUBMISSION		VB		JW		ABN 53 003 782 250									
		4		29/11/16		SSDA ISSUE		VB		JW		Darlington Road DARLINGTON NSW 2008									
		5		28/11/16		SSDA ISSUE		VB		JW		Proj. No. 14051									
		6		21/03/18		SSDA ISSUE		VB		JW											
		7		14/10/19		REVISED SSDA ISSUE		VB		JW											
		8		05/09/20		REVISED SSDA ISSUE		VB		JW											

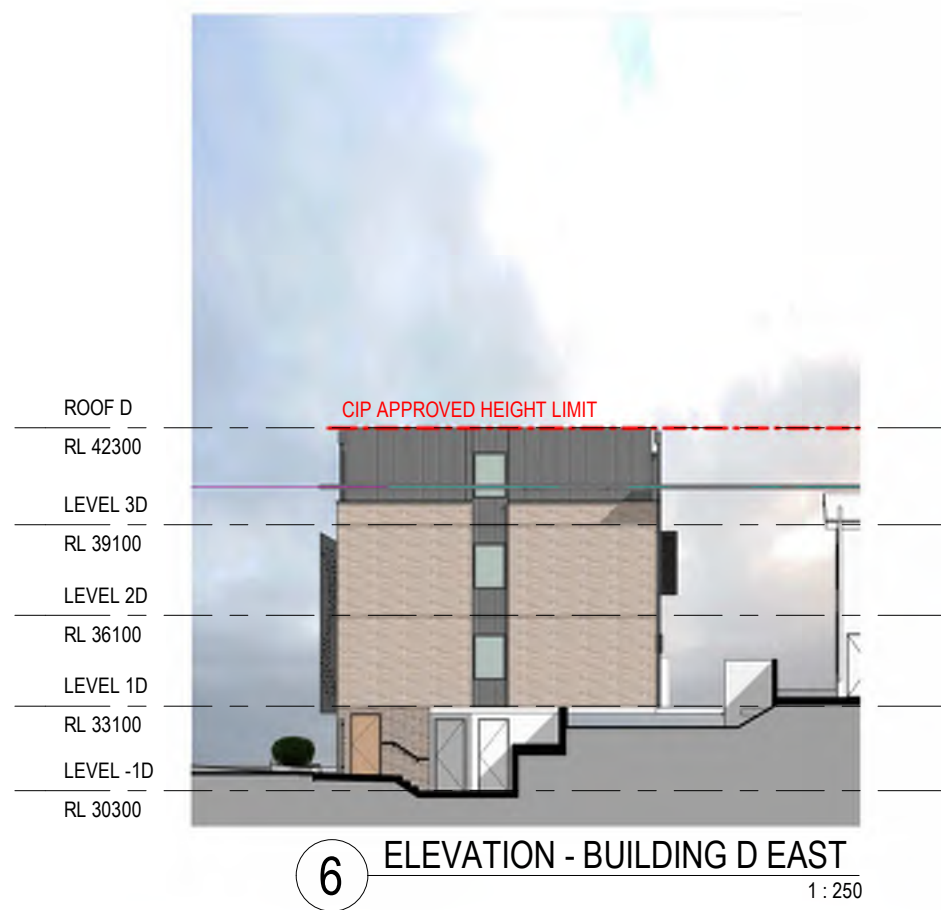


6 ELEVATION - BUILDING B EAST
1:250

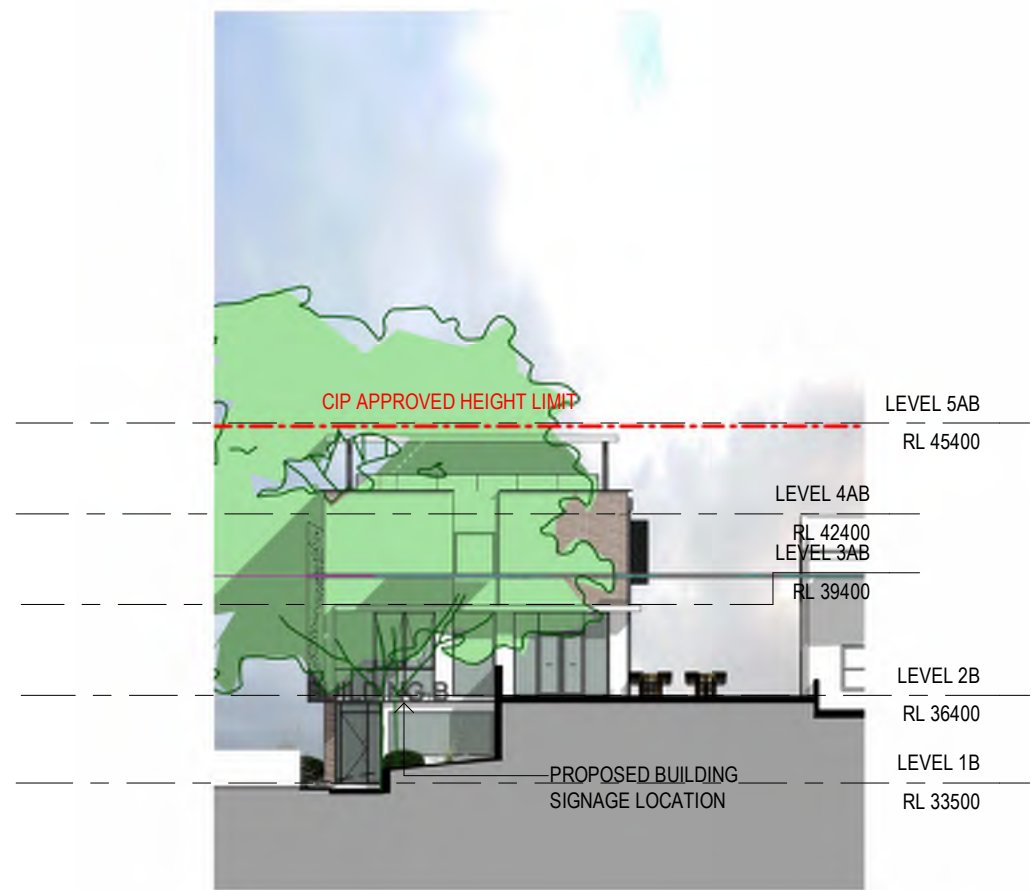

5 ELEVATION - BUILDING B WEST
1:250

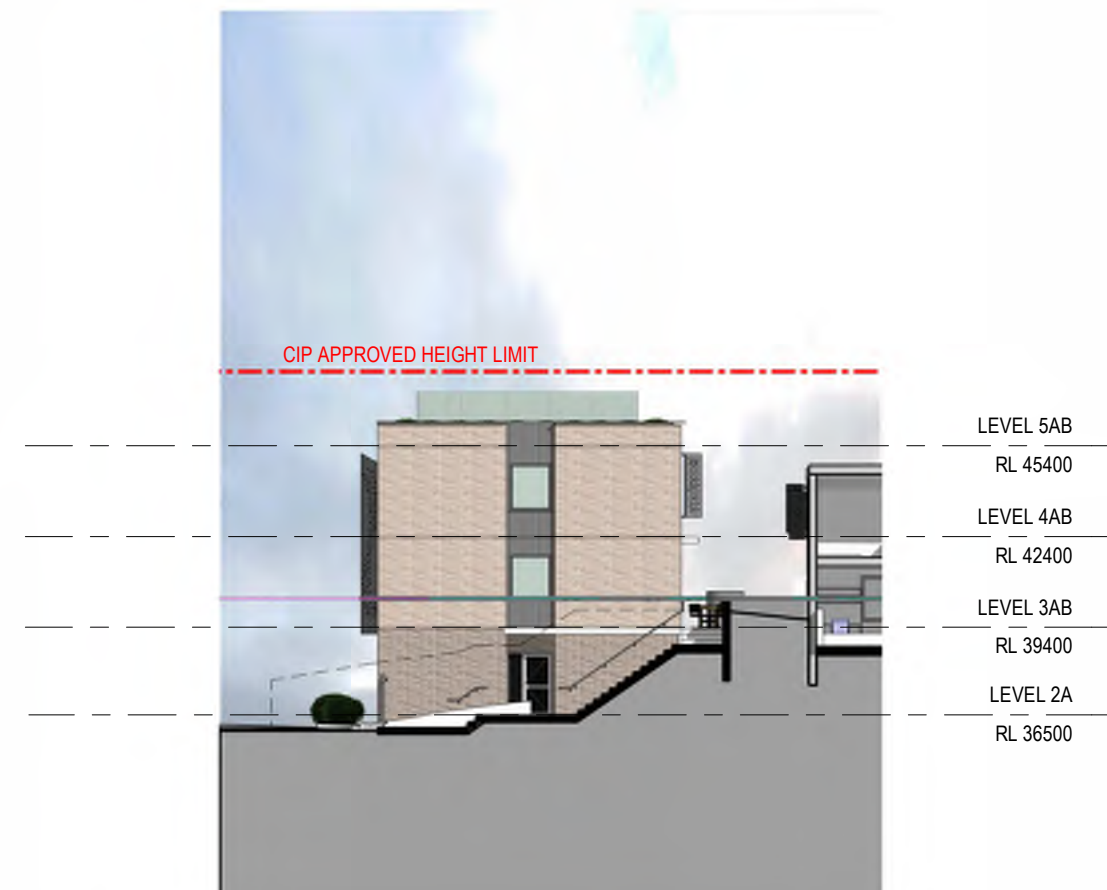

4 ELEVATION - BUILDING A EAST
1:250

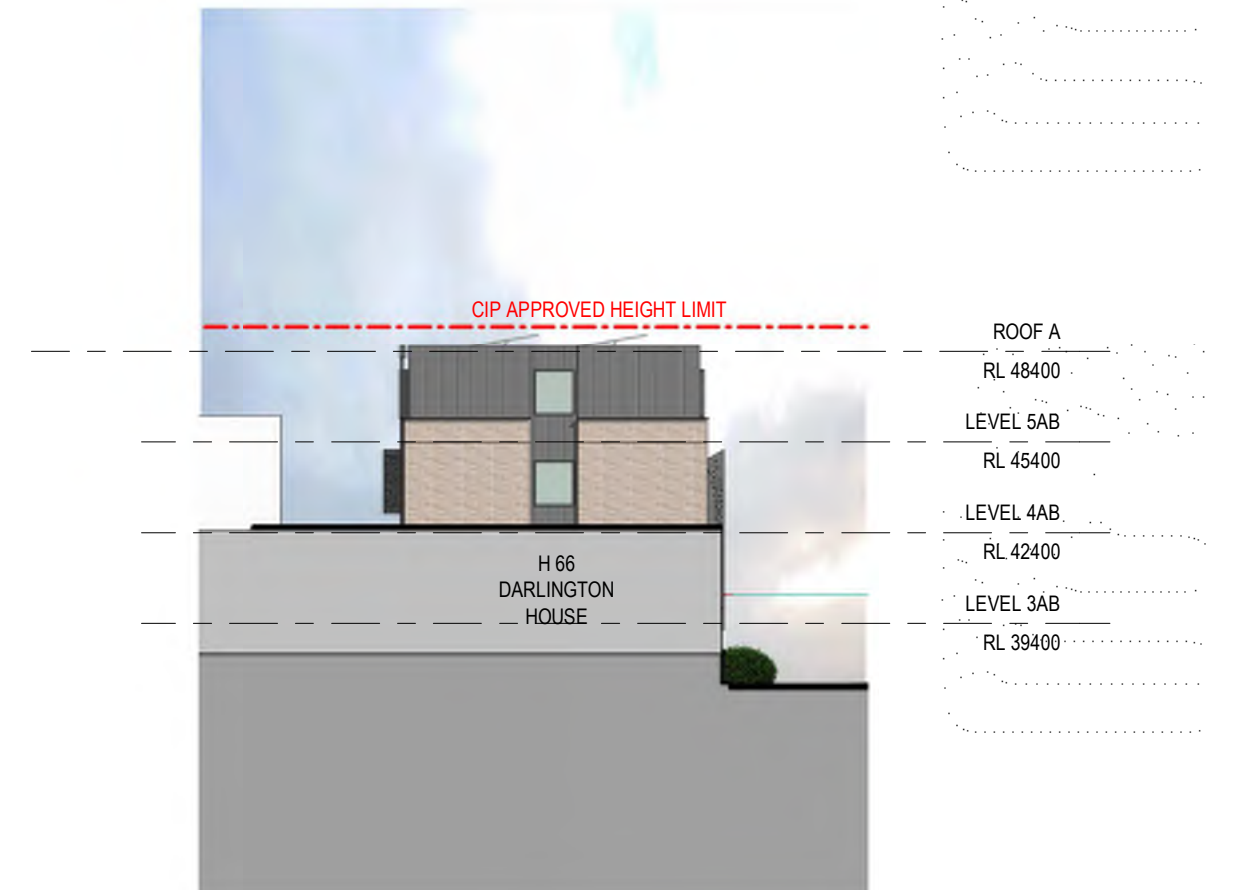


3 ELEVATION - BUILDING A WEST
1:250







2 ELEVATION - NORTH - COURTYARD
1:250



1 ELEVATION - SOUTH - DARLINGTON LANE
1:250

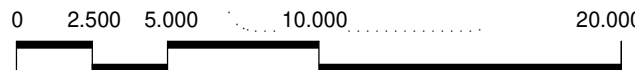Key	Revisions No. Date Description 1 14/10/19 REVISED SSDA ISSUE 2 05/06/20 REVISED SSDA ISSUE Ver App'd VB JW VB JW	Client  THE UNIVERSITY OF SYDNEY	Architect  AJ+C ALLEN JACK+COTTER 79 Myrtle Street Chippendale NSW 2008 AUSTRALIA ph +61 2 9311 8222 fx +61 2 9311 8200 ABN 53 003 782 250	Project DARLINGTON ROAD TERRACES MIXED USE BUILDING ADDITIONS AND ALTERATIONS TO THE DARLINGTON ROAD TERRACES AND PUBLIC DOMAIN IMPROVEMENTS Darlington Road DARLINGTON NSW 2008 Proj. No. 14051	Drawing Title ELEVATIONS 2 Drawing Status NOT FOR CONSTRUCTION	Scale 1 : 250 @A1 Drawing No. DA3101 Issue 2	
------------	--	--	--	--	---	--	---

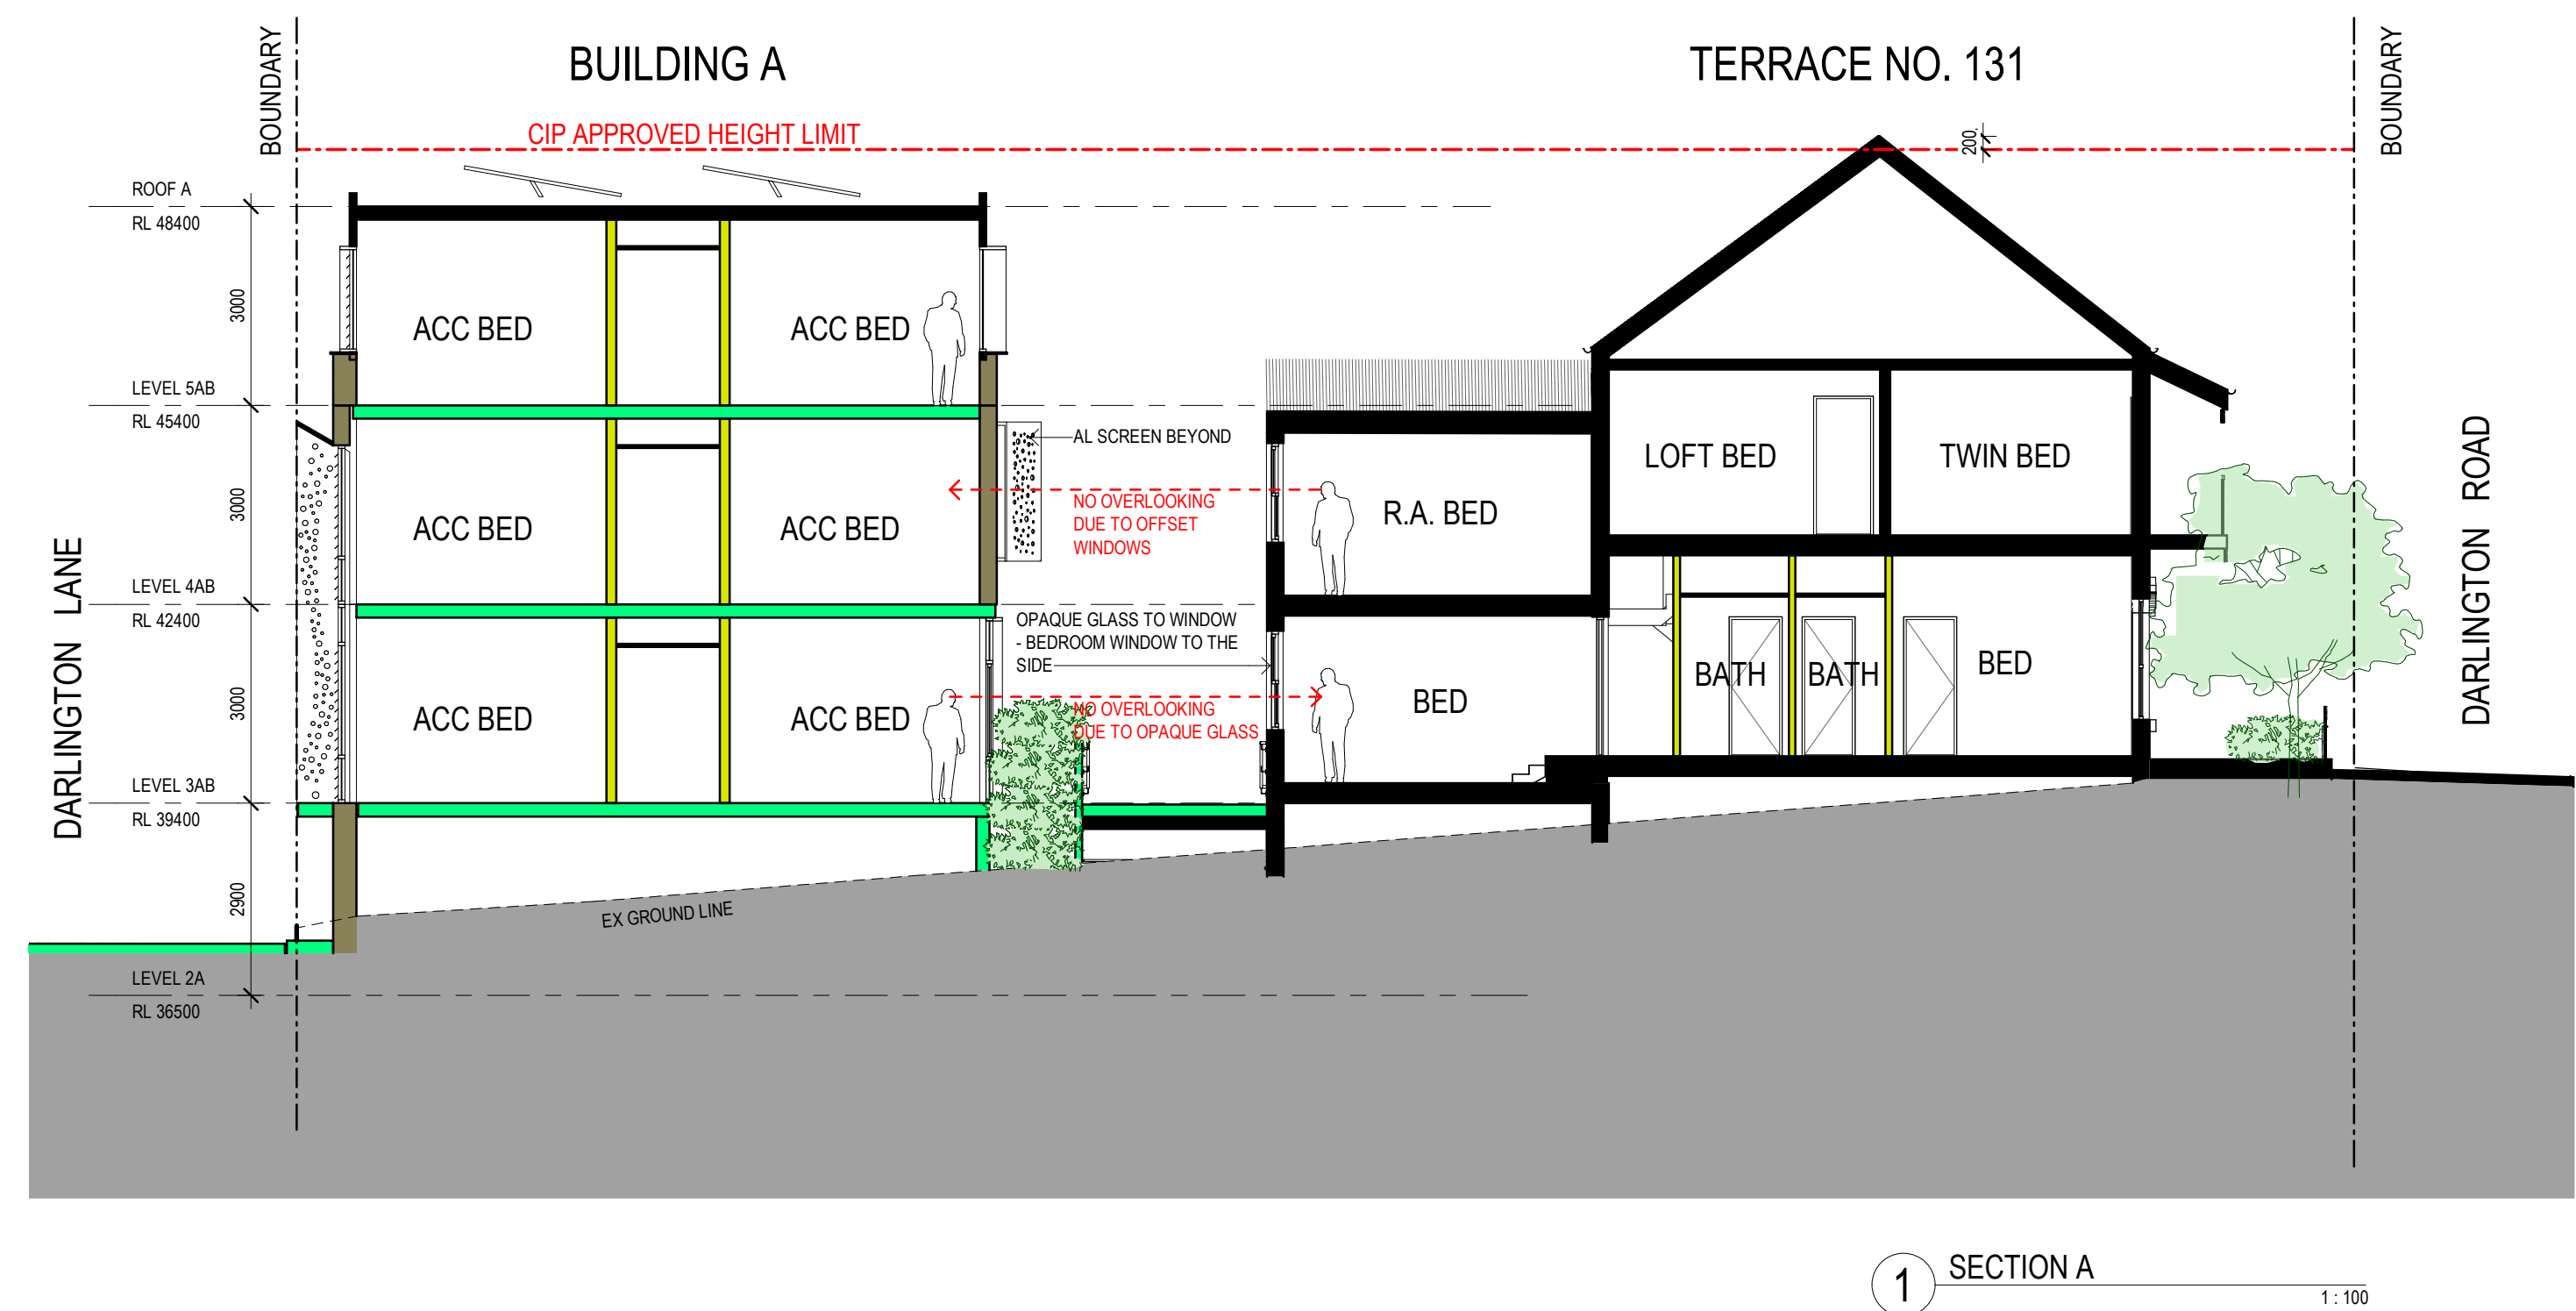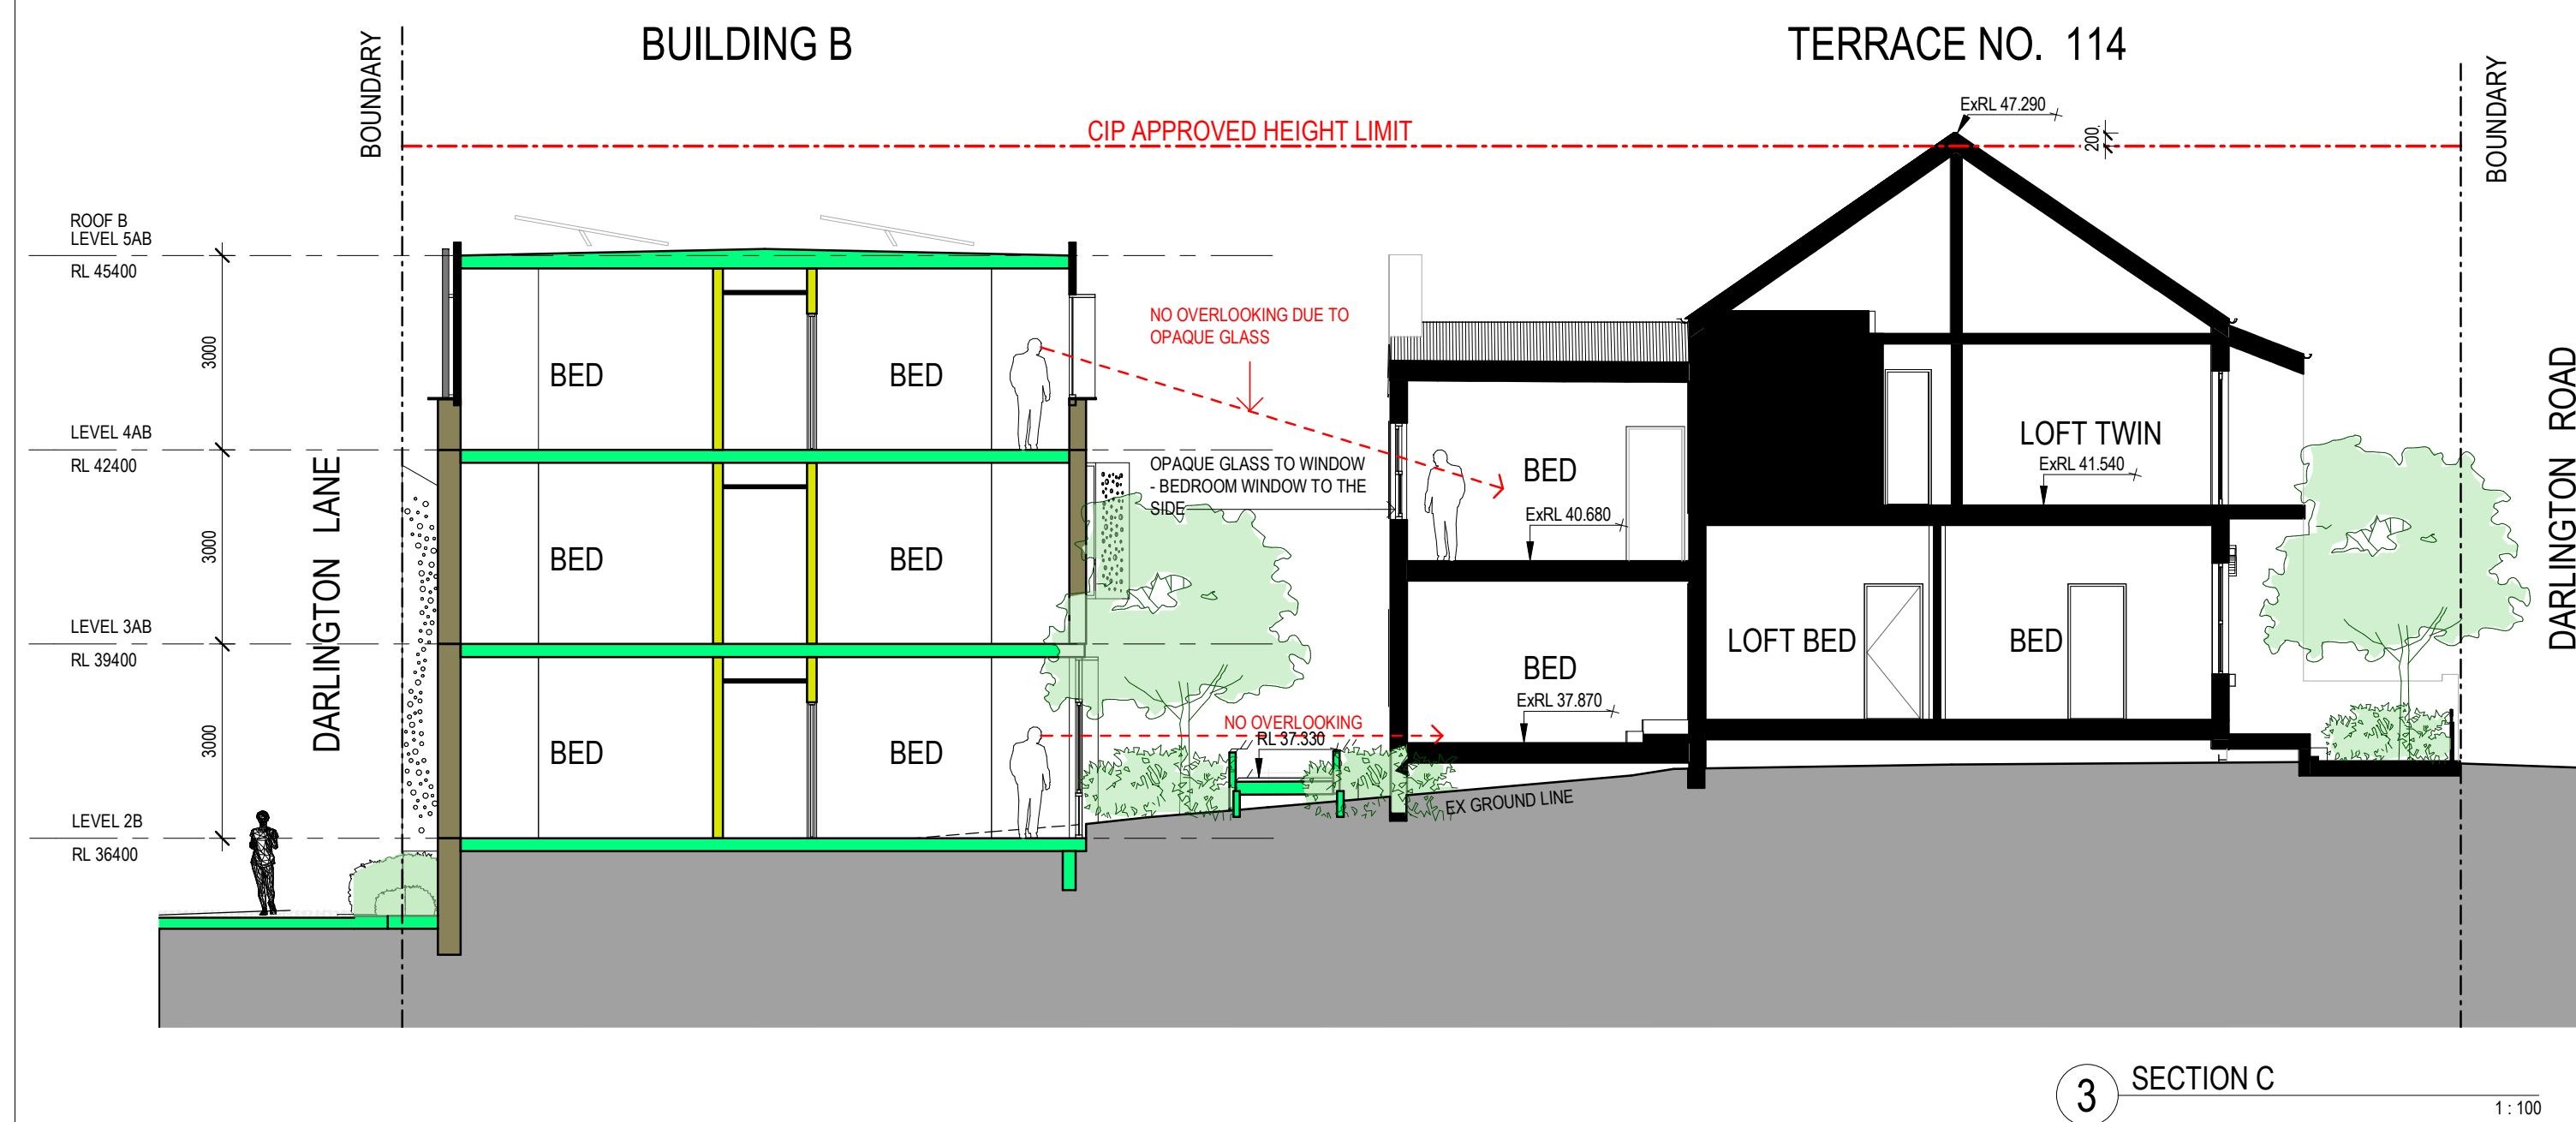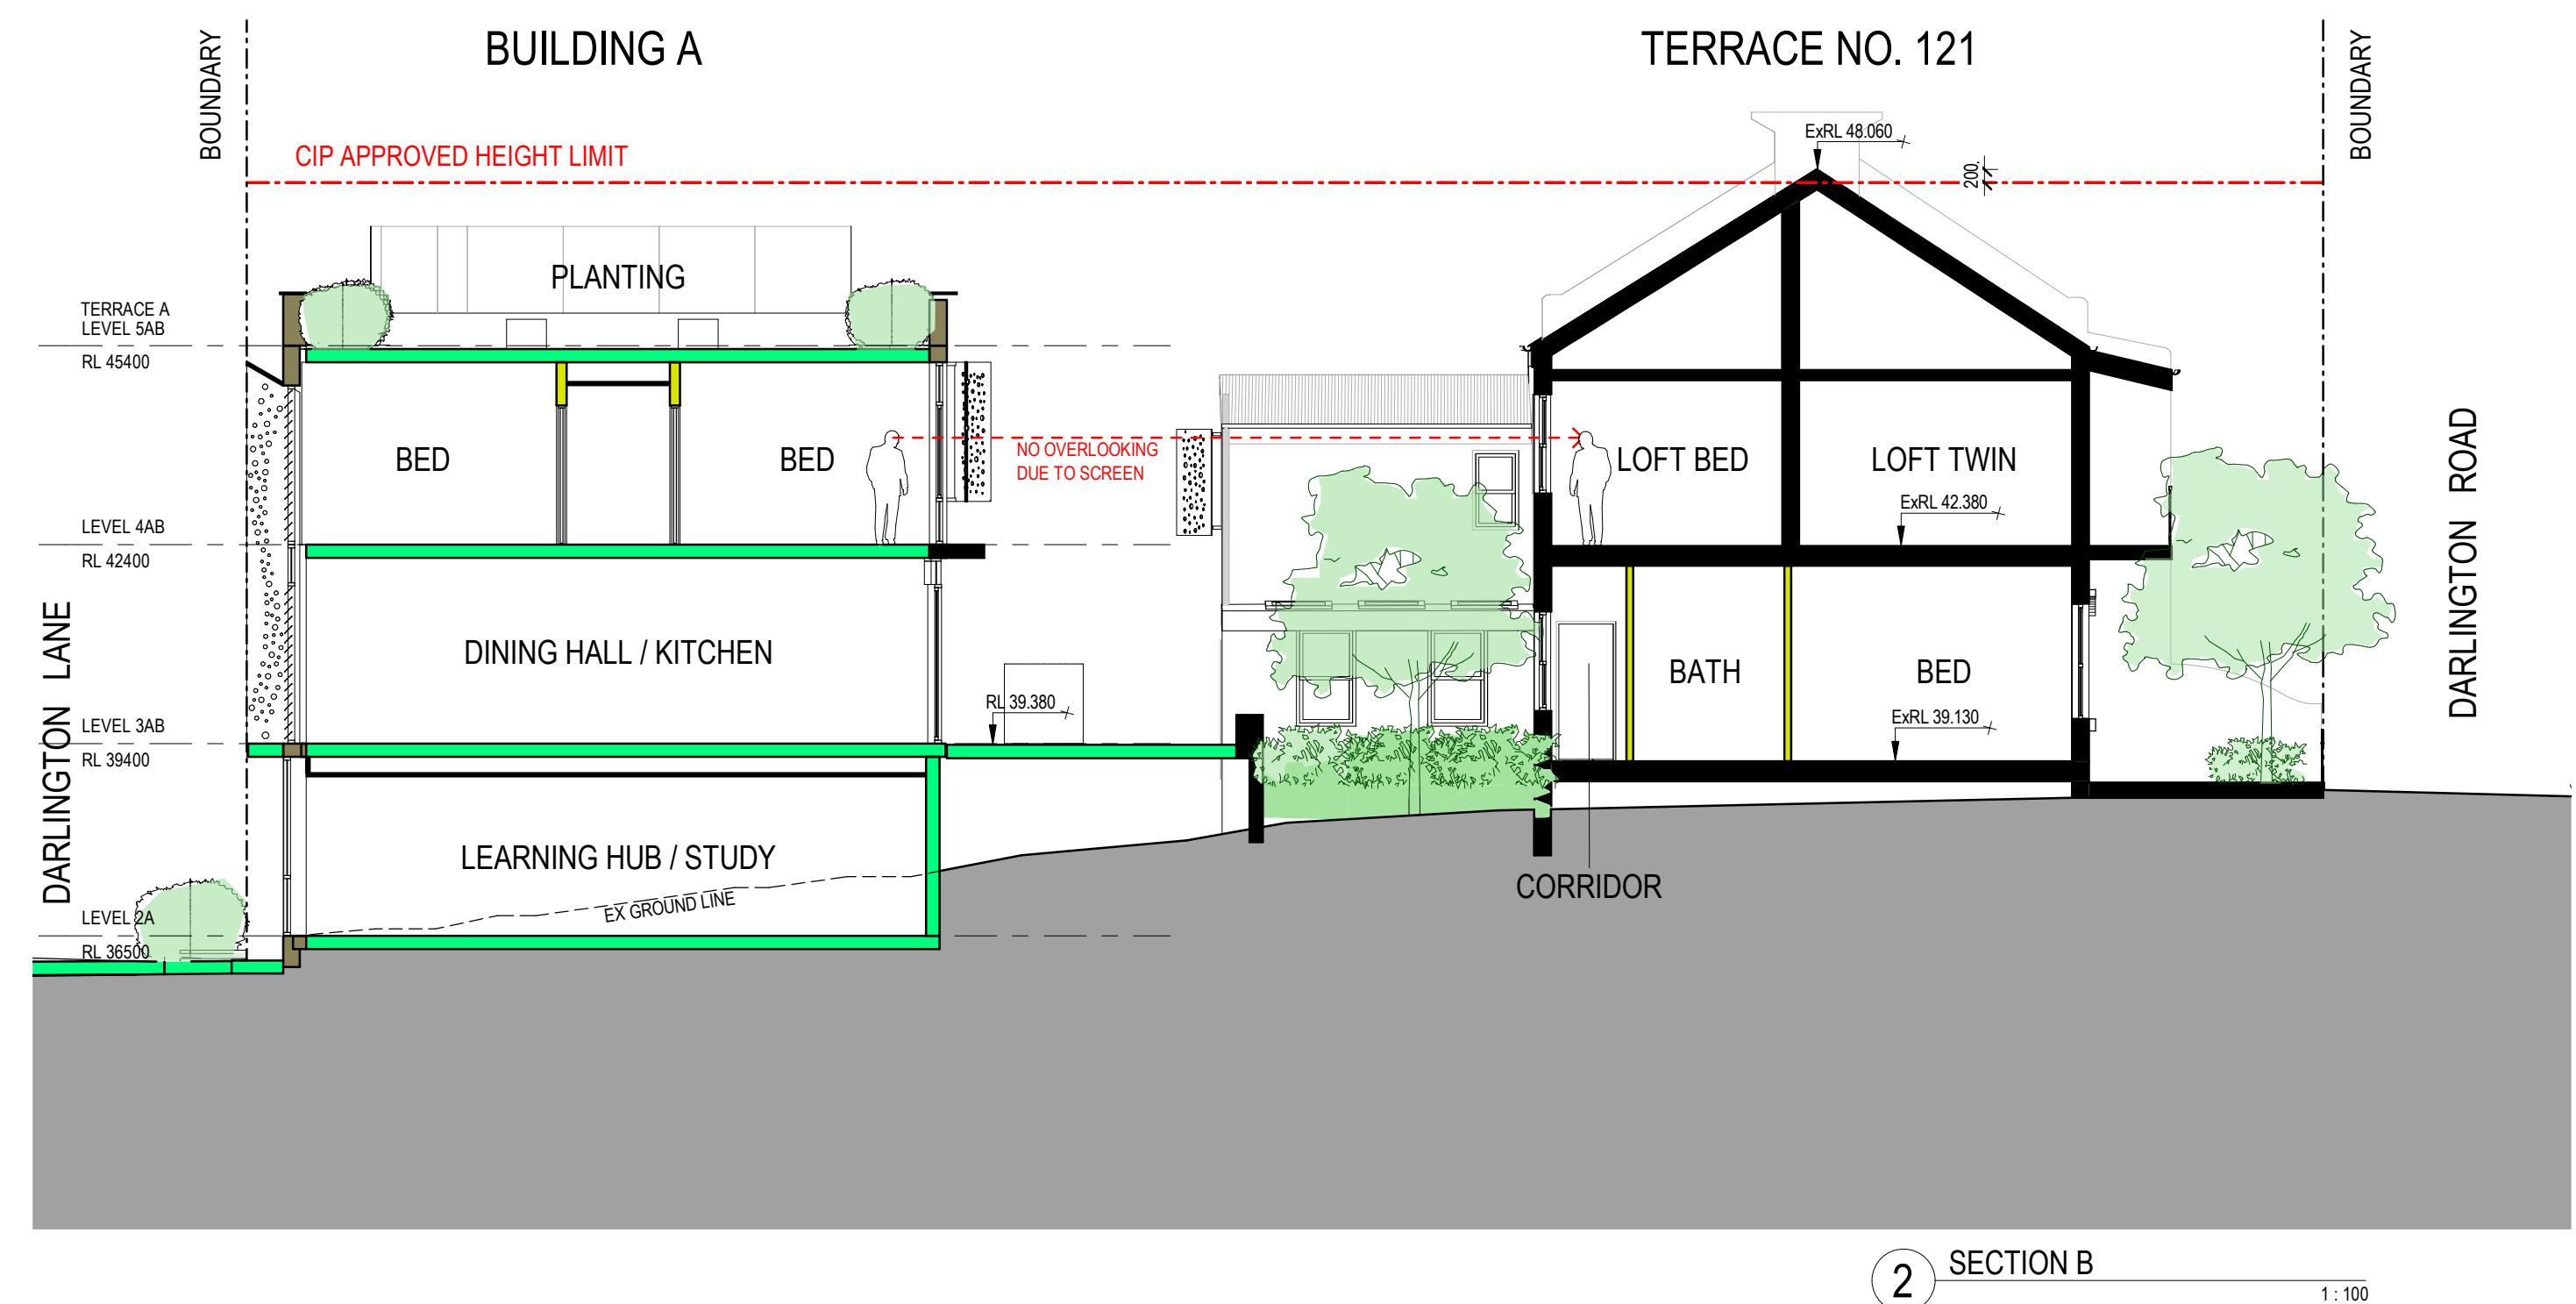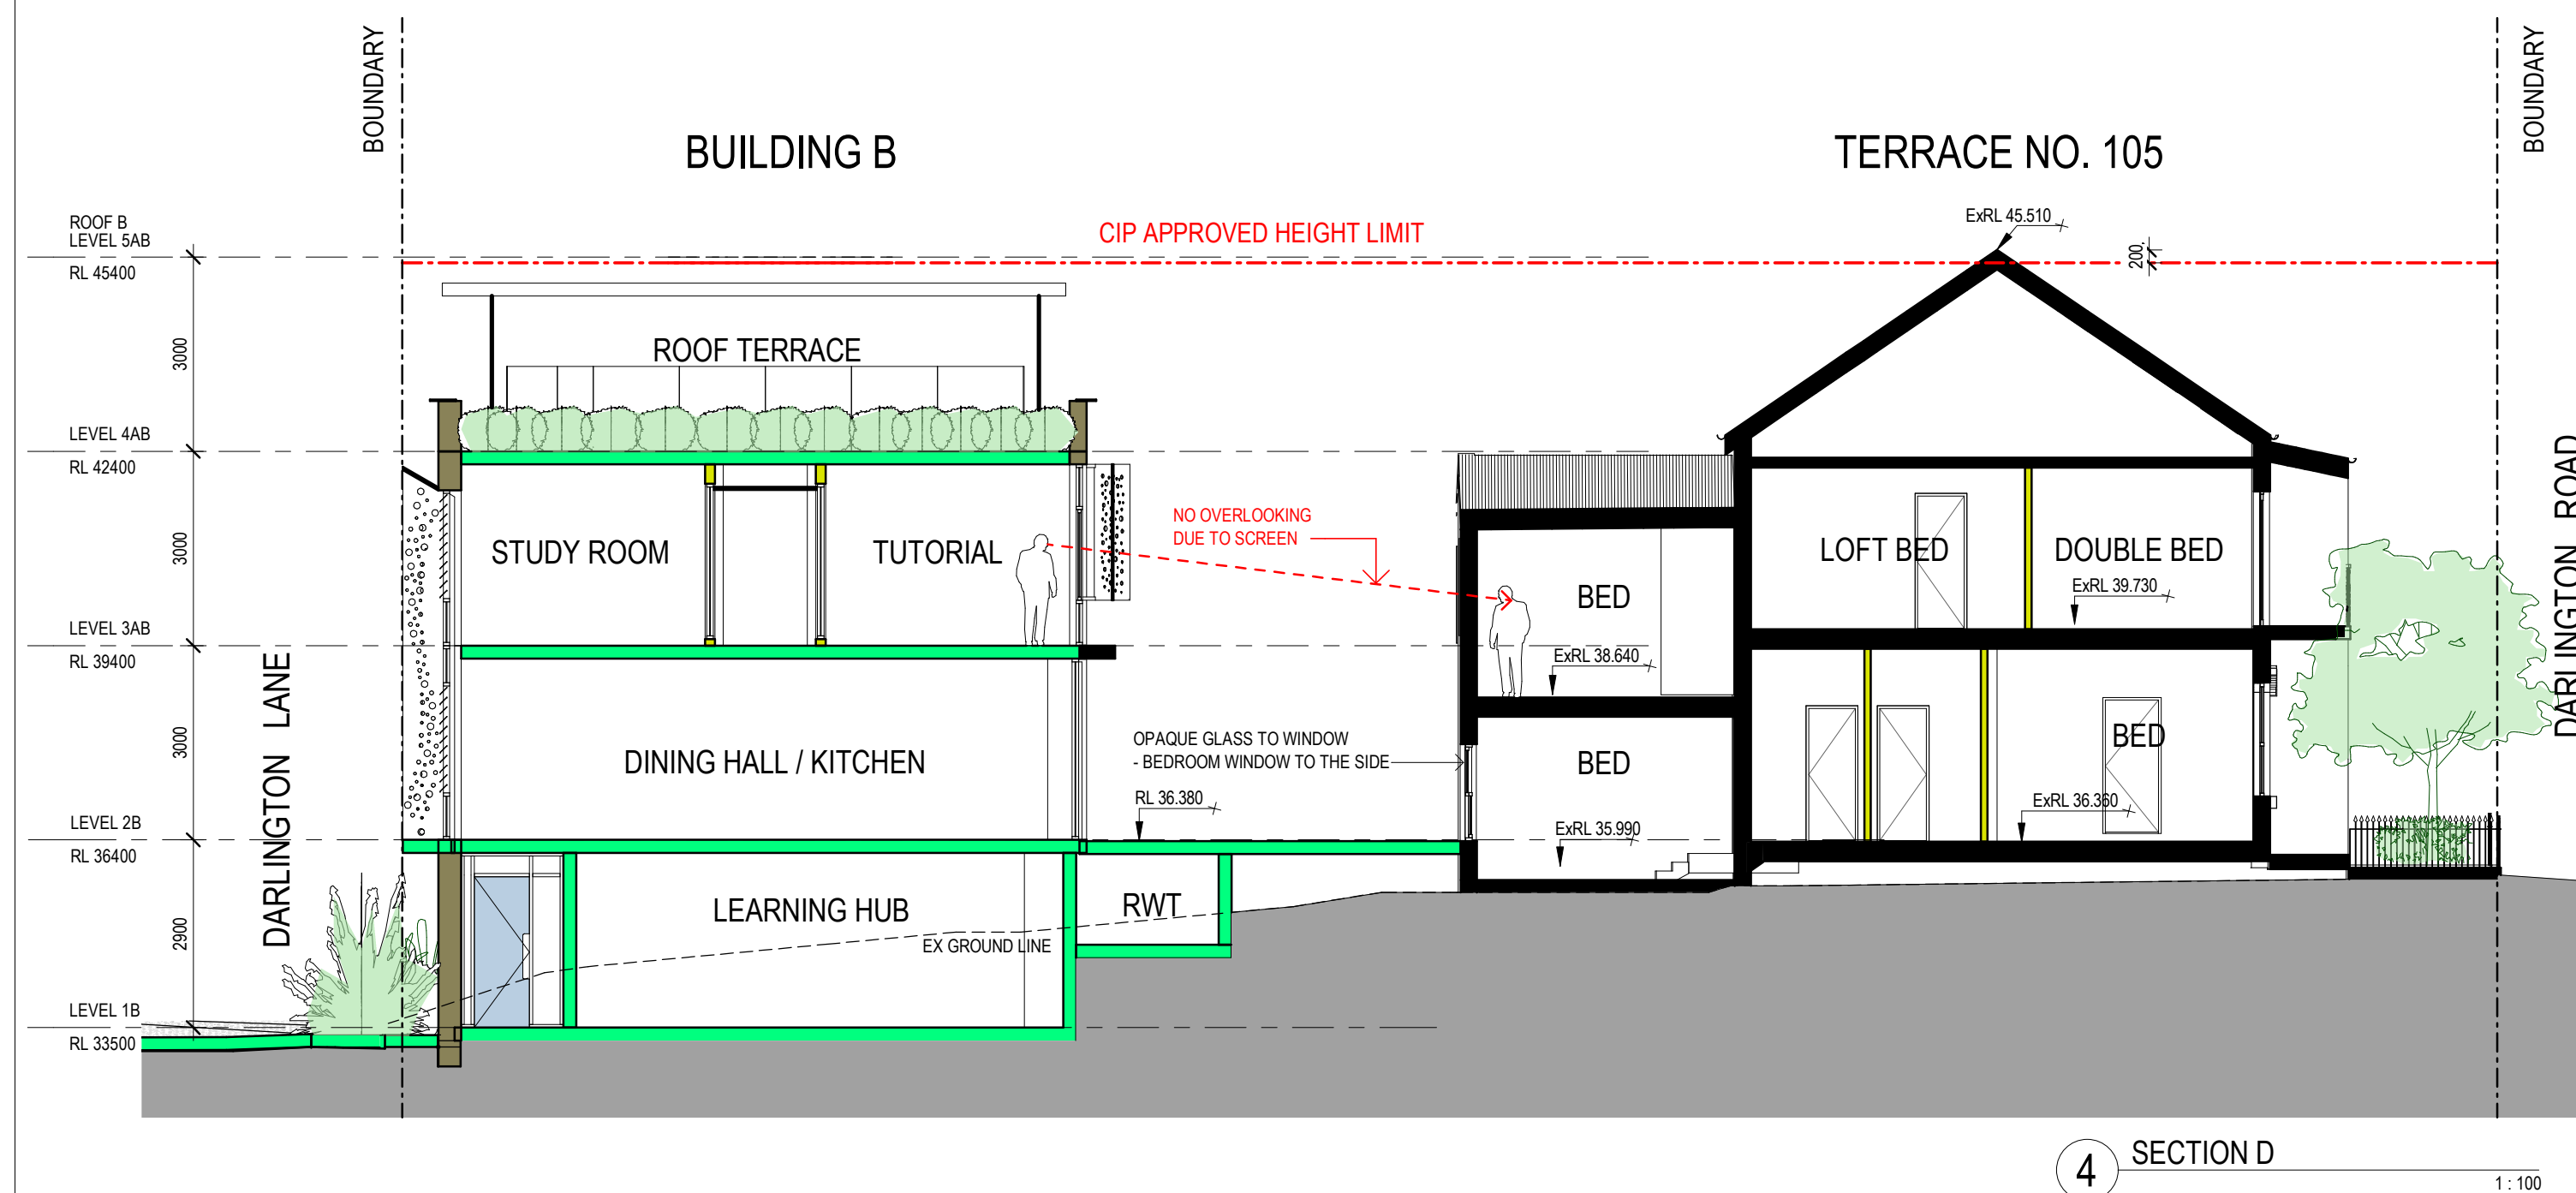Key

Revisions No.	Date	Description	Ver	Appr'd
1	05/09/16	DRAFT DA SUBMISSION	NZ	VB
2	17/10/16	DRAFT DA SUBMISSION	VB	JW
3	18/11/16	DRAFT DA SUBMISSION	VB	JW
4	25/11/16	SSDA ISSUE	VB	JW
5	21/03/18	SSDA ISSUE	VB	JW
6	14/10/19	REVISED SSDA ISSUE	VB	JW
7	05/06/20	REVISED SSDA ISSUE	VB	JW

[illegible][illegible]

Architect

AJ+C
ALLEN JACK+COTTIER

79 Myrtle Street Chippendale NSW 2008 AUSTRALIA
ph +61 2 9311 8222 fx +61 2 9311 8200
ABN 53 003 782 250

Project

**DARLINGTON ROAD TERRACES MIXED
USE BUILDING ADDITIONS AND
ALTERATIONS TO THE DARLINGTON
ROAD TERRACES AND PUBLIC DOMAIN
IMPROVEMENTS**


Darlington Road DARLINGTON
NSW 2008

Proj. No. 14051


Drawing Title
SECTION A,B,C & D

Drawing Status
NOT FOR CONSTRUCTION

Scale	Drawing No.	Issue
1 : 100 @A1	DA3201	7

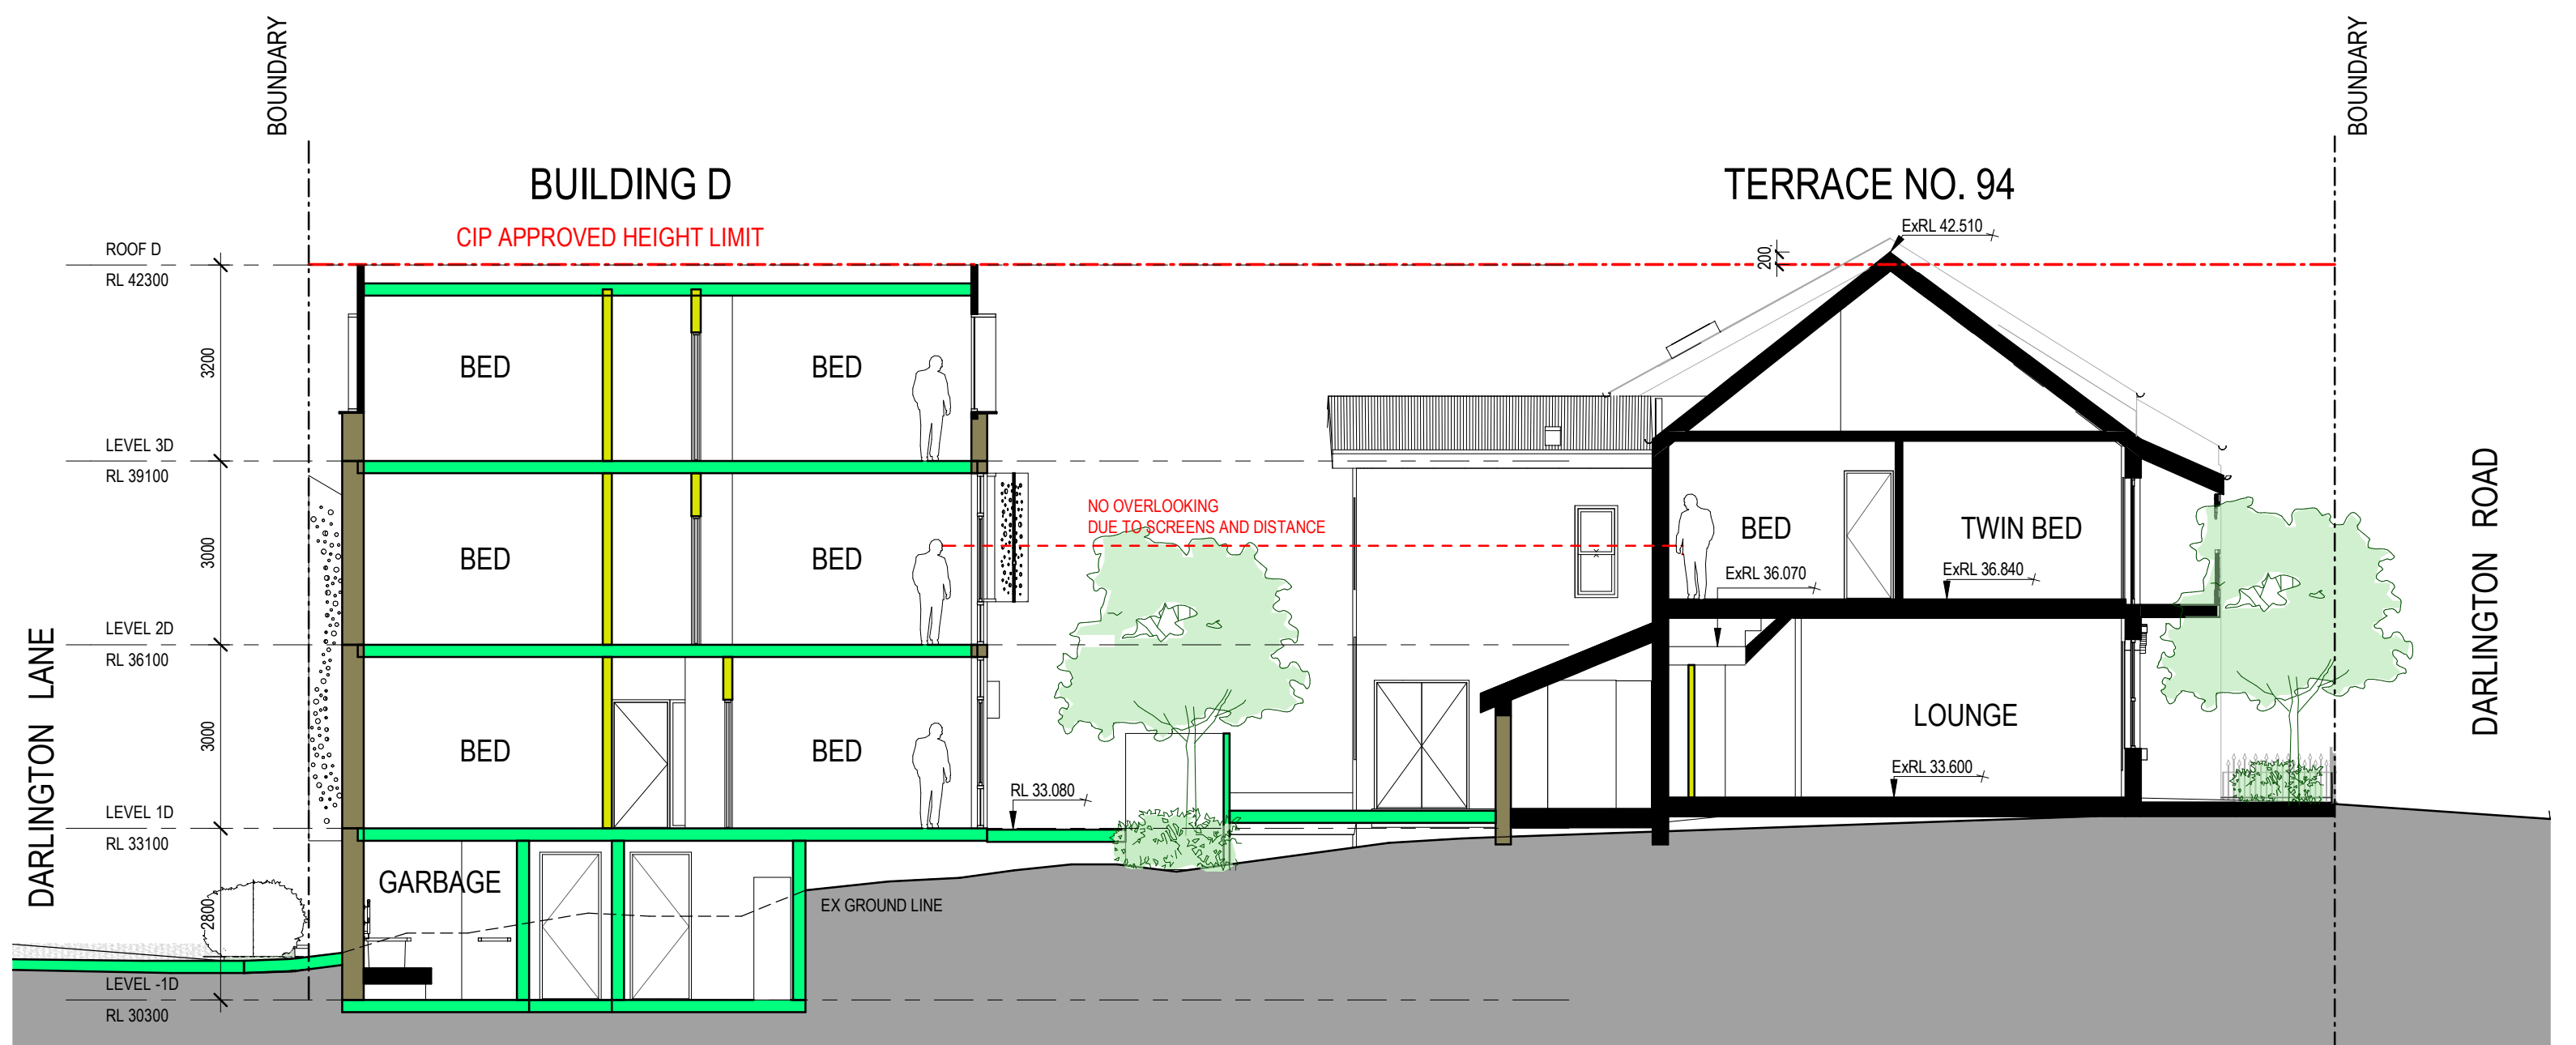

2 SECTION F 1:100

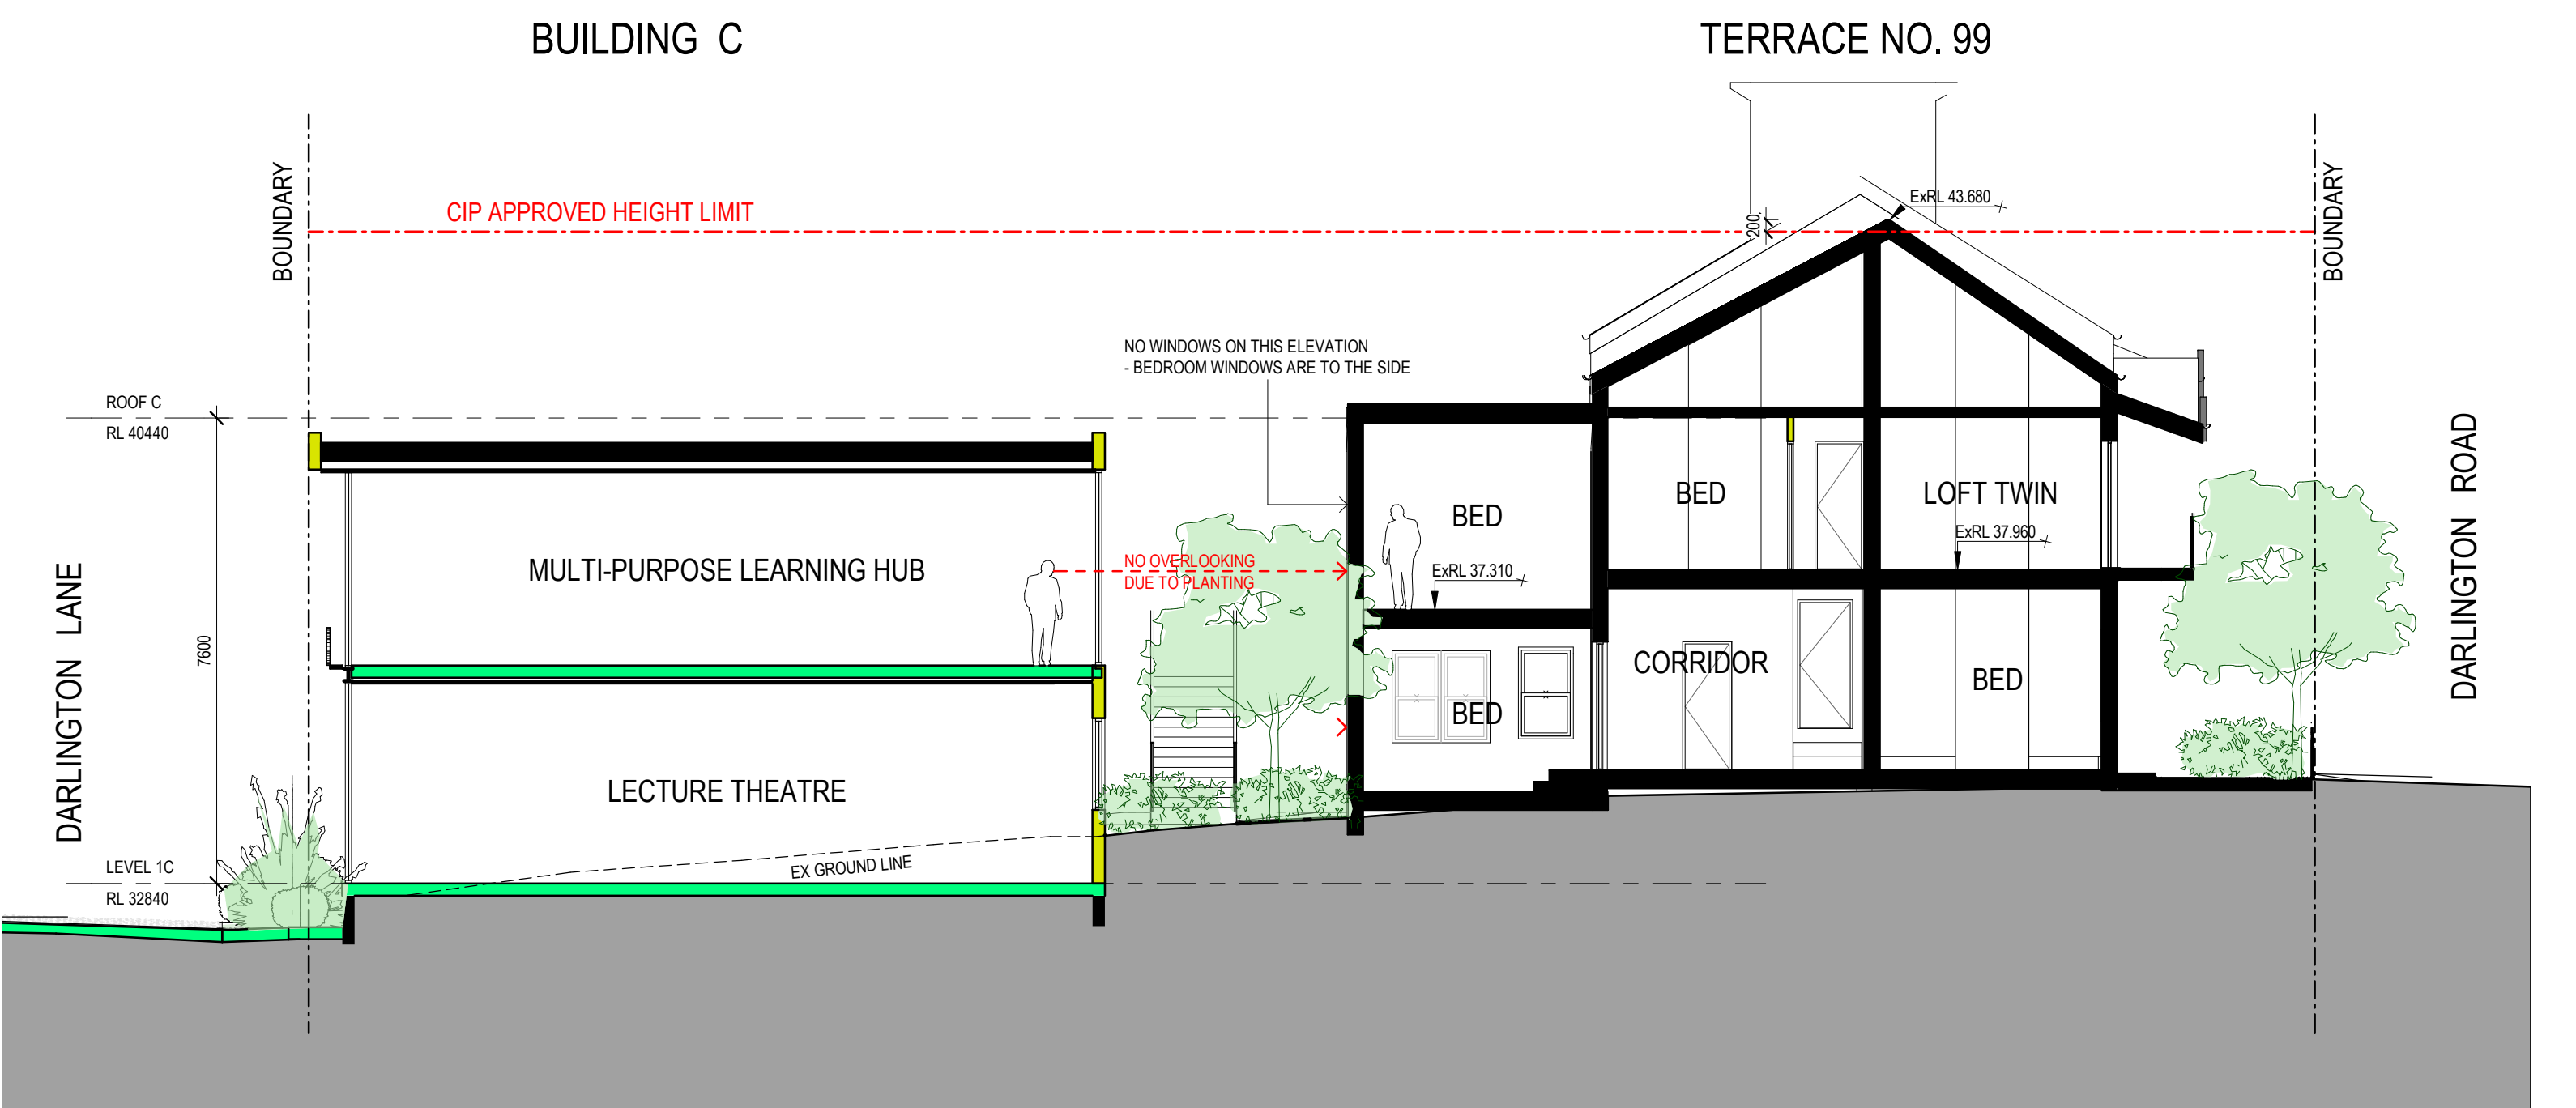

1 SECTION E 1:100

Key	Revisions		Client		Architect		Project		Drawing Title		Scale		Drawing No.		Issue	
	No.	Date	Description	Ver	App'd											
	1	05/09/16	DRAFT DA SUBMISSION	NZ	VB	 THE UNIVERSITY OF SYDNEY	 AJ+C ALLEN JACK-COTTIER	DARLINGTON ROAD TERRACES MIXED USE BUILDING ADDITIONS AND ALTERATIONS TO THE DARLINGTON ROAD TERRACES AND PUBLIC DOMAIN IMPROVEMENTS	SECTION E & F	Drawing Status NOT FOR CONSTRUCTION	1 : 100 @A1	DA3202	7			
	2	17/10/16	DRAFT DA SUBMISSION	VB	JW											
	3	19/11/16	DRAFT DA SUBMISSION	VB	JW											
	4	25/11/16	SSDA ISSUE	VB	JW											
	5	21/03/18	SSDA ISSUE	VB	JW											
	6	14/10/19	REVISED SSDA ISSUE	VB	JW											
7	05/06/20	REVISED SSDA ISSUE	VB	JW												
					79 Myrtle Street Chippendale NSW 2008 AUSTRALIA ph +61 2 9311 8222 fx +61 2 9311 8200 ABN 53 003 782 250											



1 Darlington Lane - Building A View



2 Darlington Lane - Building B View

Key	Revisions					Client	Architect	Project	Drawing Title	Scale	Drawing No.	Issue
	No.	Date	Description	Ver	App'd							
	1	14/10/19	REVISED SSDA ISSUE	VB	JW							
	2	05/06/20	REVISED SSDA ISSUE	VB	JW		 79 Myrtle Street Chippendale NSW 2008 AUSTRALIA ph +61 2 9311 8222 fx +61 2 9311 8200 ABN 53 003 782 250	DARLINGTON ROAD TERRACES MIXED USE BUILDING ADDITIONS AND ALTERATIONS TO THE DARLINGTON ROAD TERRACES AND PUBLIC DOMAIN IMPROVEMENTS Darlington Road DARLINGTON NSW 2008 Proj. No. 14051	PERSPECTIVE VIEWS - sheet 1		DA4201	2
								Darlington Road DARLINGTON NSW 2008 Proj. No. 14051	Drawing Status NOT FOR CONSTRUCTION			



1 Darlington Lane - View from Building D



2 Internal Courtyard View at Building B

Key	Revisions					Client	Project	Architect	Drawing Title	Scale	Drawing No.	Issue
	No.	Date	Description	Ver	App'd							
	1	14/10/19	REVISED SSDA ISSUE	VB	JW							
2	05/06/20	REVISED SSDA ISSUE	VB	JW							DA4202	2



THE UNIVERSITY OF SYDNEY



79 Myrtle Street Chippendale NSW 2008 AUSTRALIA
ph +61 2 9311 8222 fx +61 2 9311 8200
ABN 53 003 782 250

DARLINGTON ROAD TERRACES MIXED USE BUILDING ADDITIONS AND ALTERATIONS TO THE DARLINGTON ROAD TERRACES AND PUBLIC DOMAIN IMPROVEMENTS

Darlington Road DARLINGTON NSW 2008

Proj. No. 14051


PERSPECTIVE VIEWS - sheet 2

NOT FOR CONSTRUCTION

1A - AUSTRAL BRICKS
BOWRAL SIMMENTAL
SILVER



1B - AUSTRAL BRICKS
BOWRAL BLUE

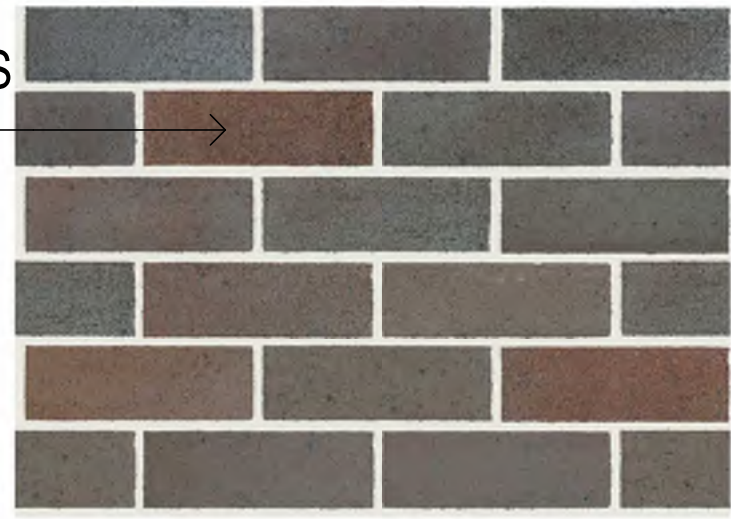

① FACE BRICKWORK WALLS




② GLASS CURTAIN WALL WITH FROSTED IMAGERY




③ DARK ANODISED ALUMINIUM WINDOW FRAMES
WITH FROSTED LOWER PANELS



⑥ EXTERNAL LOUVRES BLINDS
TO NORTHERN FACADE OF STAIRS

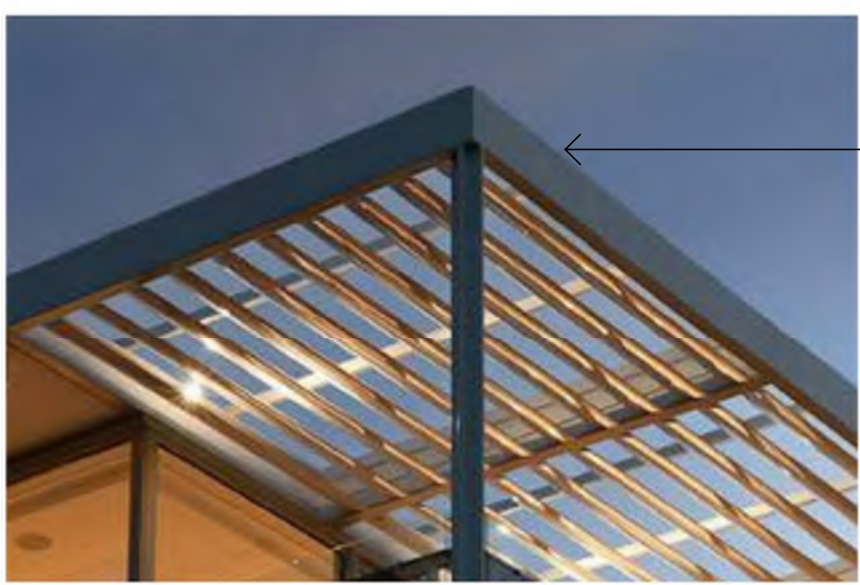


④ STEEL FRAME
WITH LOUVRED CANOPY
TO ROOF TERRACES

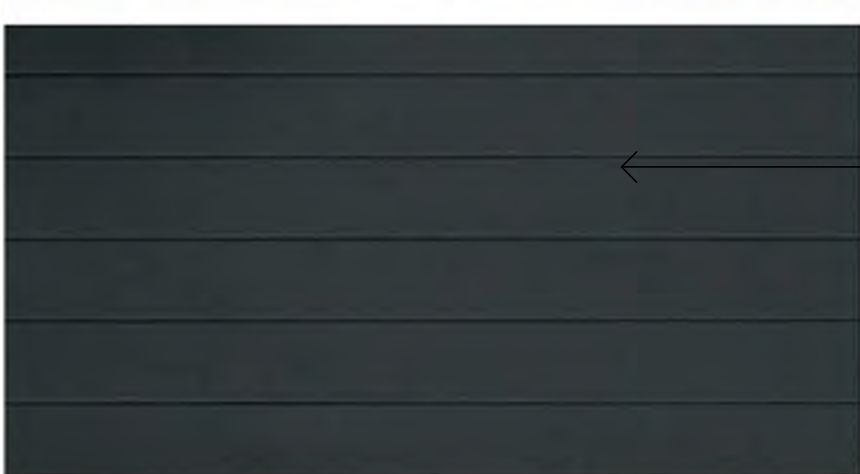

⑤ AXON OR SIMILAR
EXTERNAL PANELLED
WALL CLADDING




⑦ STEEL FRAME WINDOW SURROUNDS

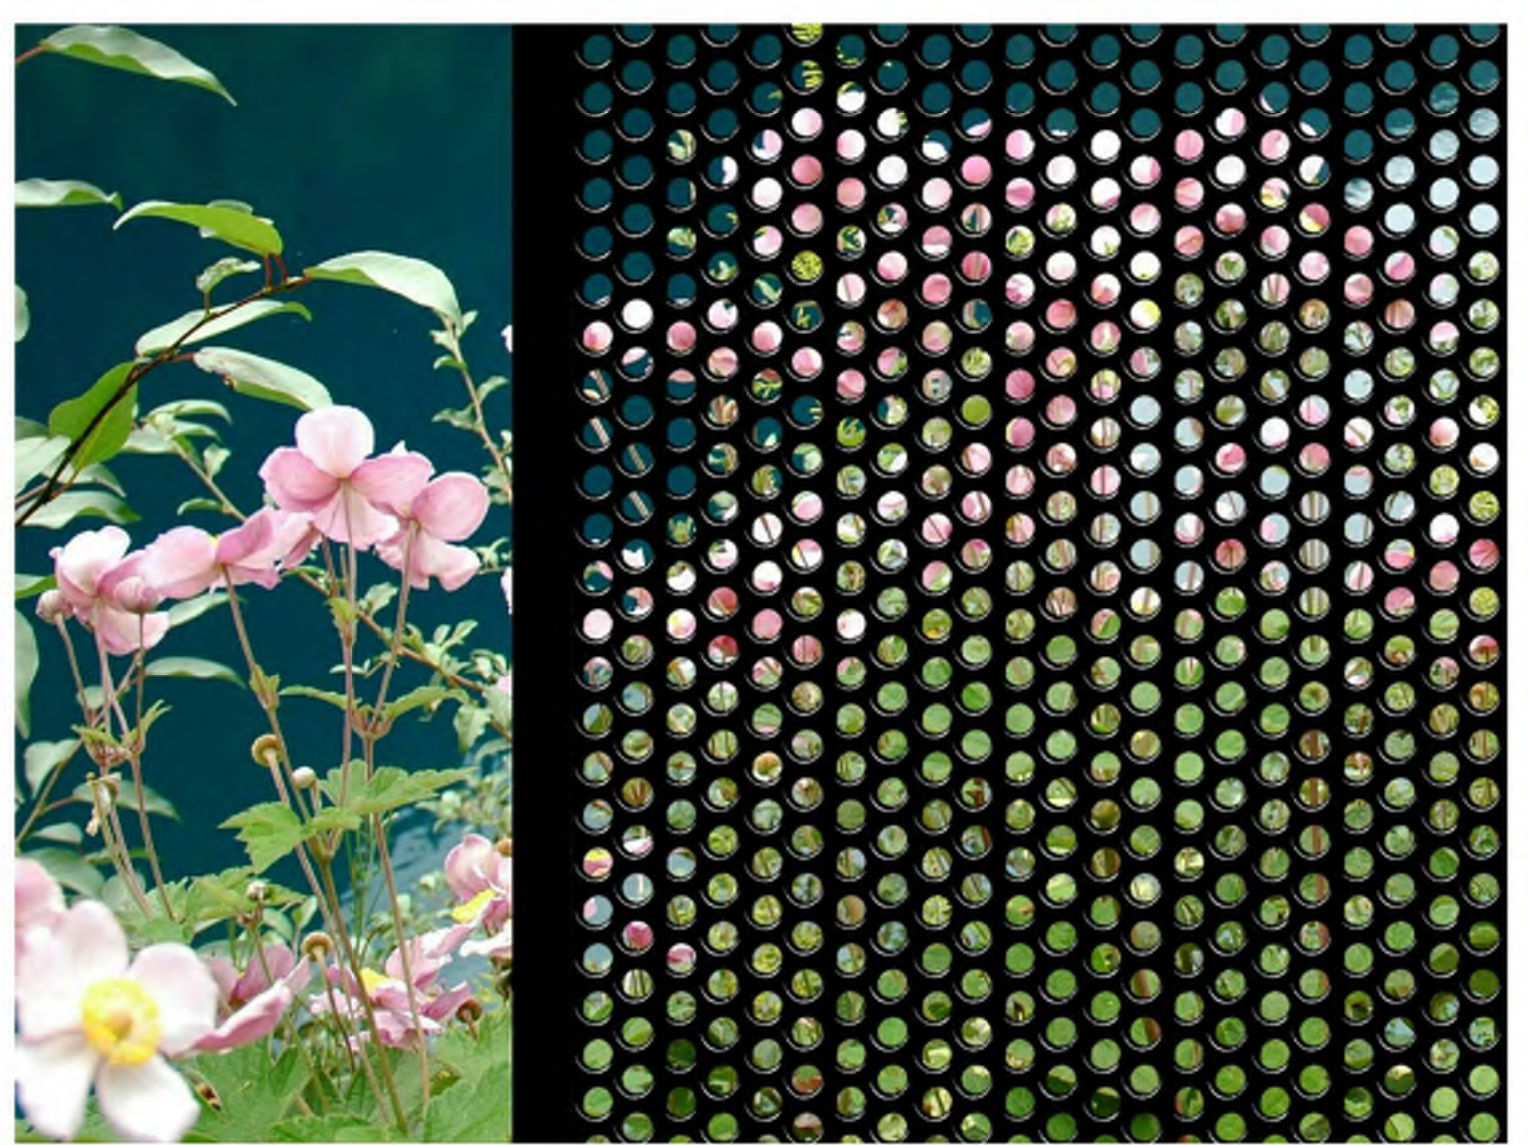

⑧ PERFORATED STEEL WINDOW SCREENS TO NORTH FOR
PRIVACY



⑨ SIMMENTAL SILVER BRICKWORK
WITH LOT SIGNAGE

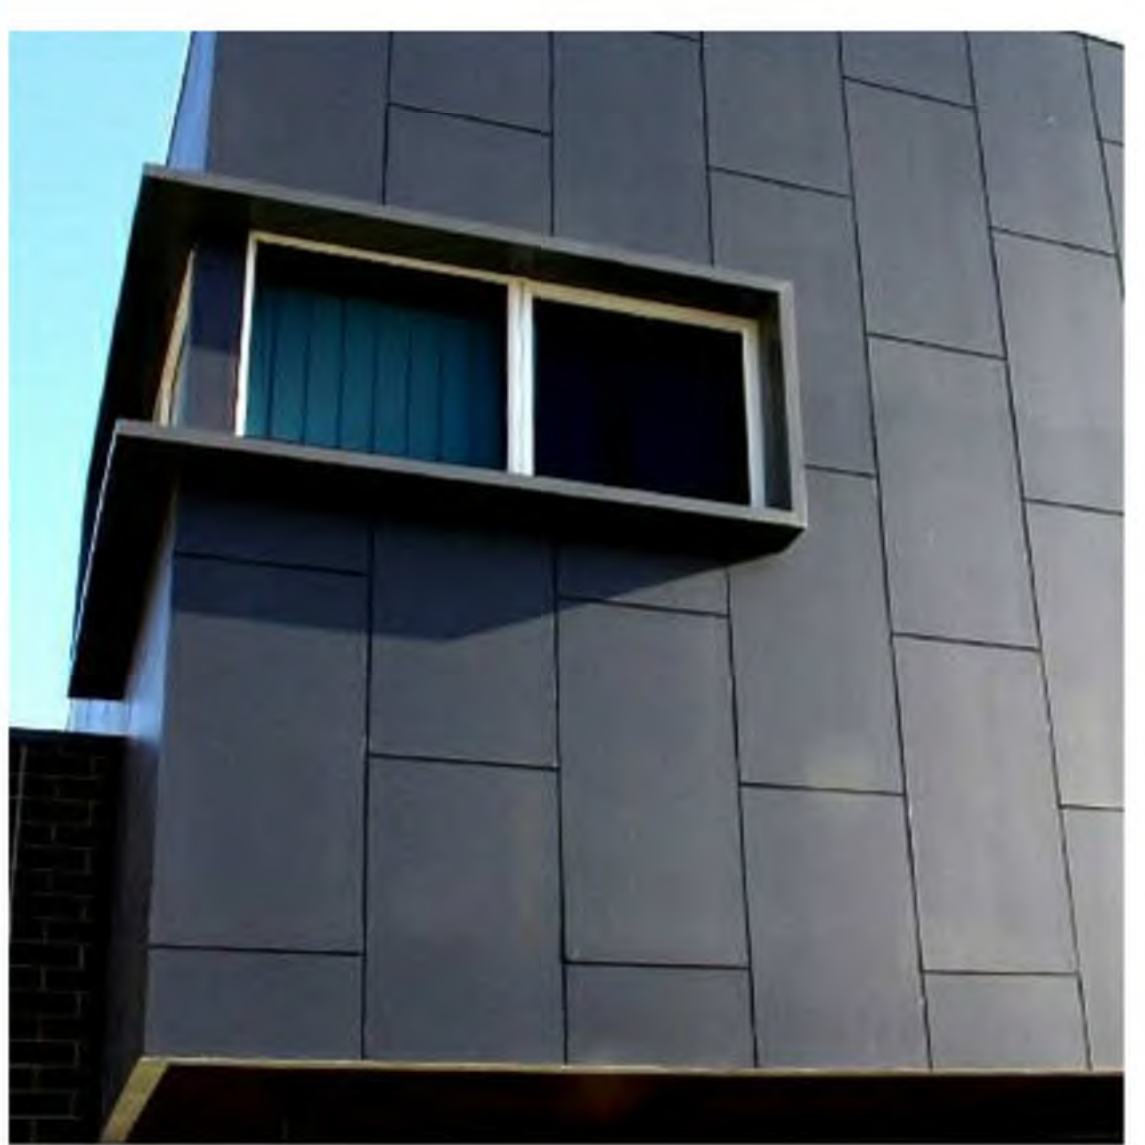

⑩ SCYON WALL CLADDING WITH
FRAMED WINDOWS

Key	Revisions	Description	Ver	App'd	Client	Architect	Project	Drawing Title	Scale	Drawing No.	Issue
	No.	Date									
	1	05/09/16	DRAFT DA SUBMISSION	NZ	VB		DARLINGTON ROAD TERRACES MIXED USE BUILDING ADDITIONS AND ALTERATIONS TO THE DARLINGTON ROAD TERRACES AND PUBLIC DOMAIN IMPROVEMENTS Darlington Road DARLINGTON NSW 2008 Proj. No. 14051	MATERIALS BOARD		DA5100	6
	2	17/10/16	DRAFT DA SUBMISSION	VB	JW						
	3	22/11/16	DRAFT DA SUBMISSION	VB	JW						
	4	25/11/16	SSDA ISSUE	VB	JW						
	5	14/10/19	REVISED SSDA ISSUE	VB	JW						
	6	05/06/20	REVISED SSDA ISSUE	VB	JW						
										Drawing Status	
										NOT FOR CONSTRUCTION	