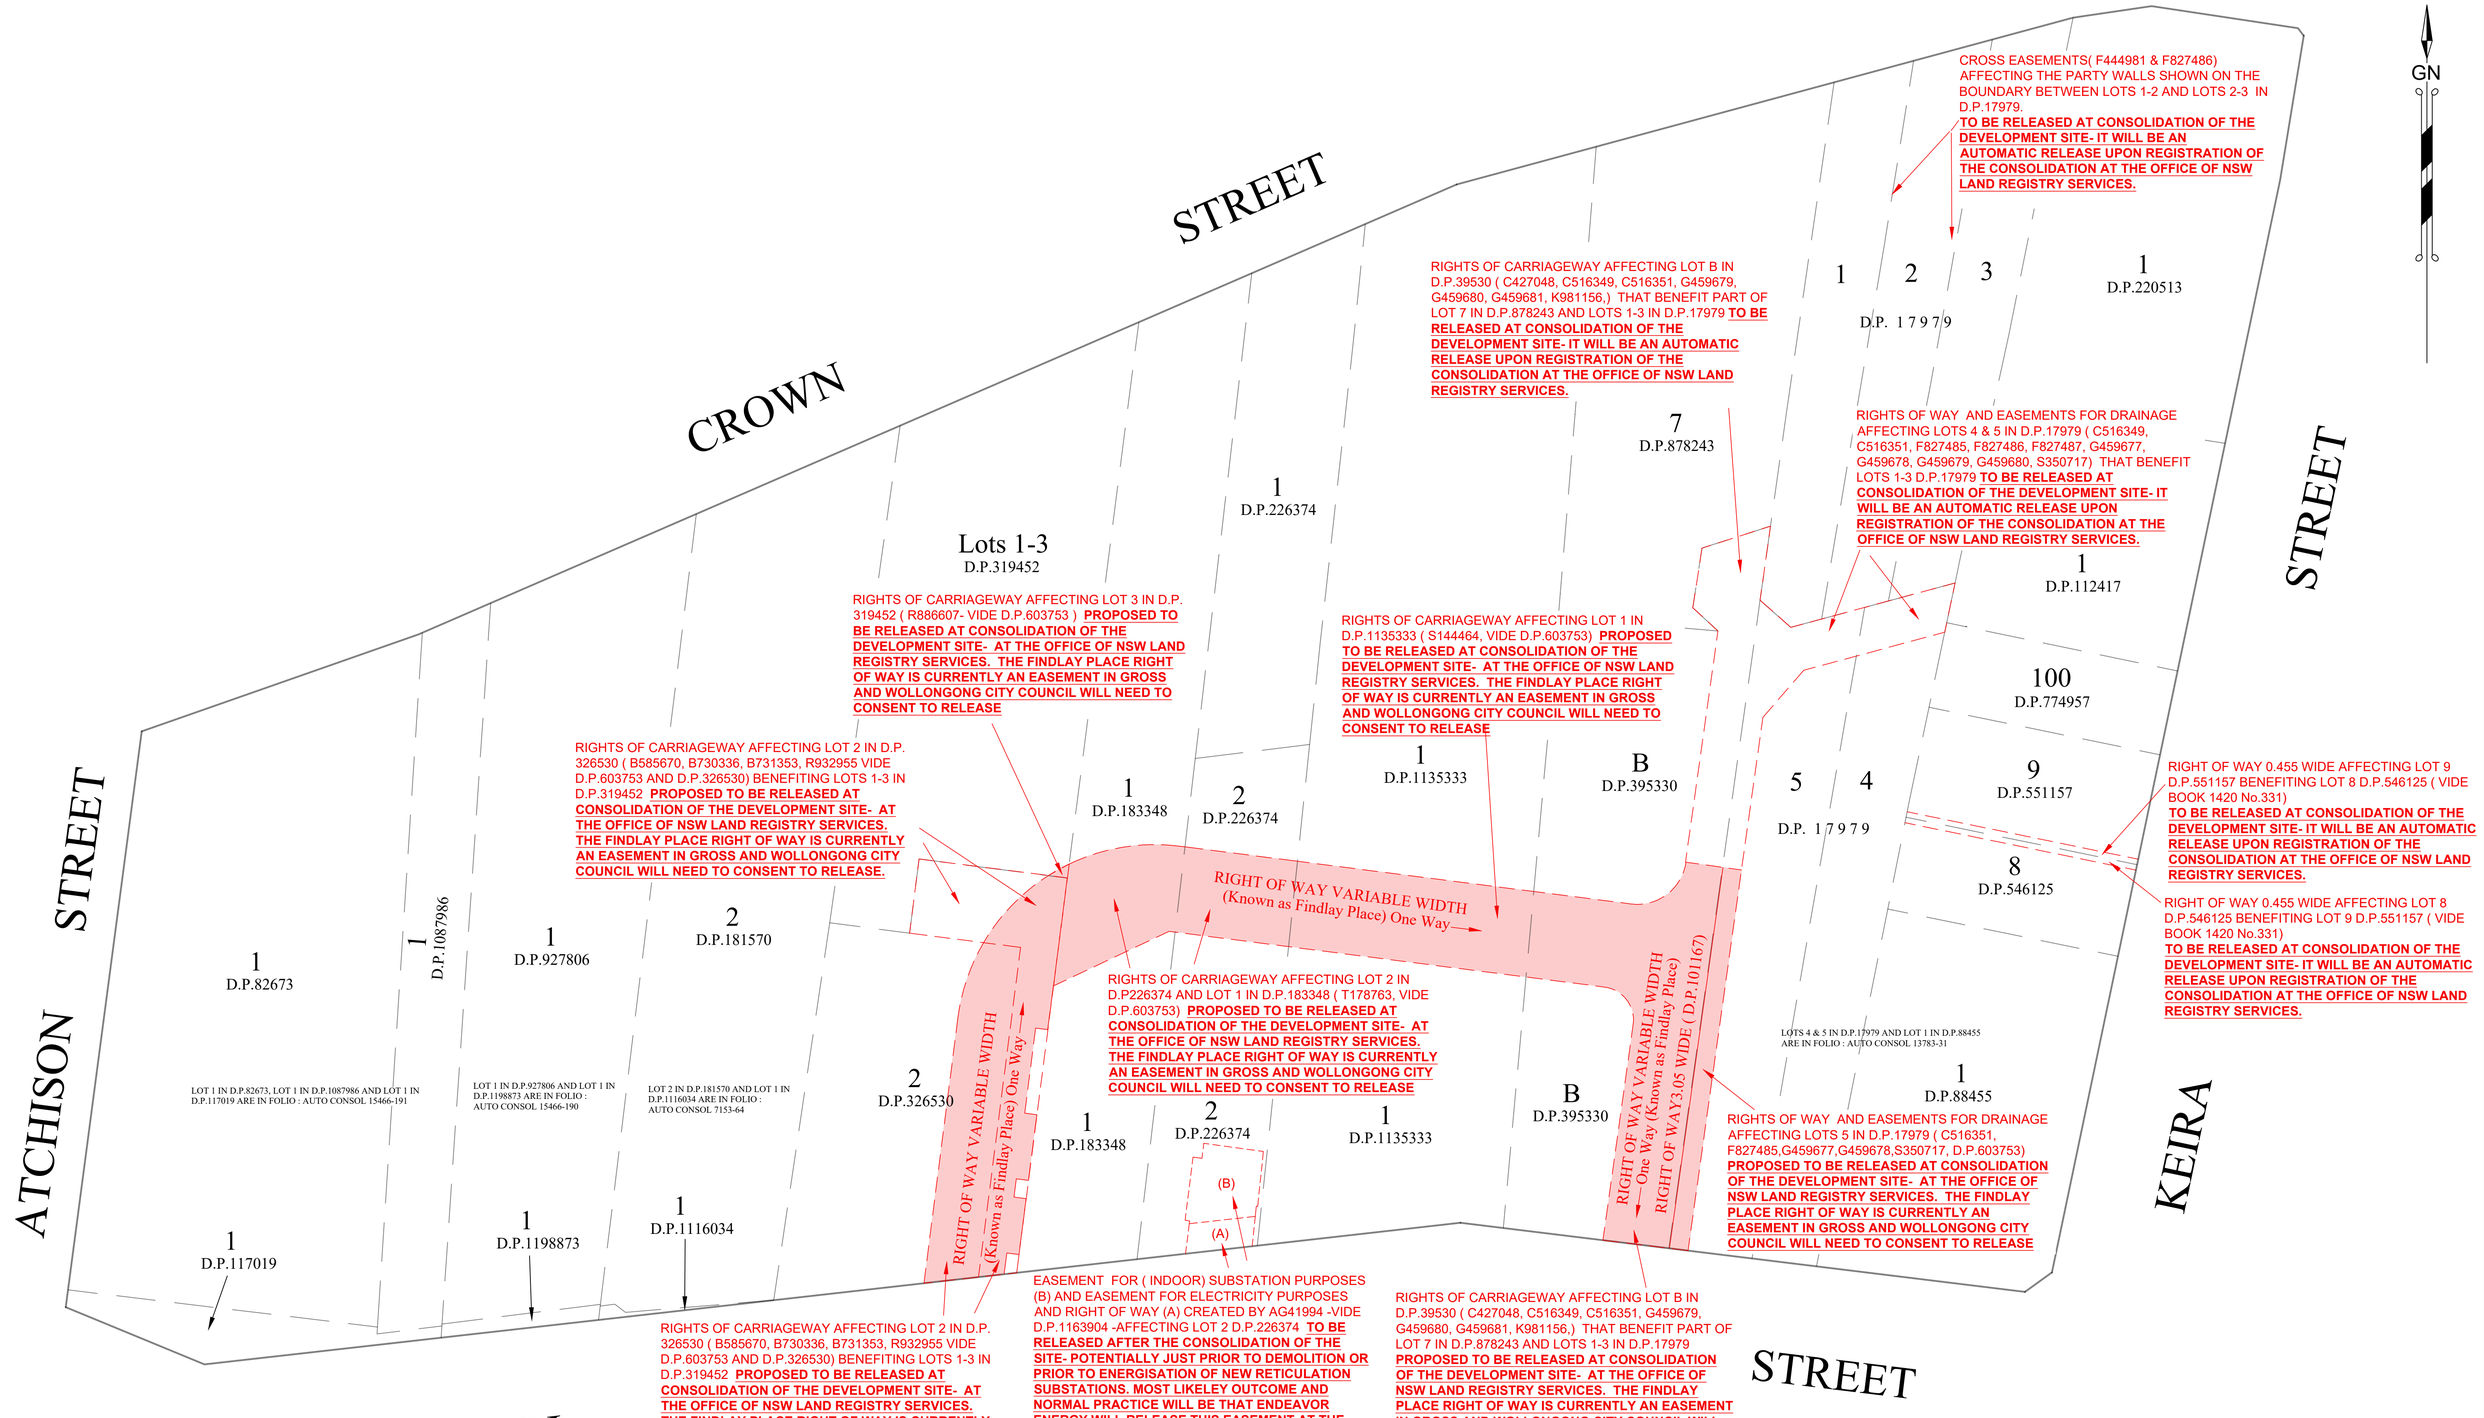

Rev.	Reason for Issue or Amendment	Date	Drawn	Checked	Surveyed
0	Issued for Information	21/07/2025	NB/AW	AW	

MASTERS SURVEYING
G07b 35 Crown Street, Wollongong NSW 2500 P 1300 245 427 mastersurveying.com.au
Brisbane Gladstone Mackay Rockhampton Wollongong CADASTRAL CONSTRUCTION ENGINEERING

Project: WIN Grand	Masters Job No: 67868		Scale: 1:250 at A1
Title: Existing Affecting Easements And Proposed Timing For Release	Level Datum: AHD	Origin: BY OTHERS	Co-ord System: NA
Client: Level 33	Masters Drawing No: 67868 -2	Revision: 0	Sheet: 1 of 1