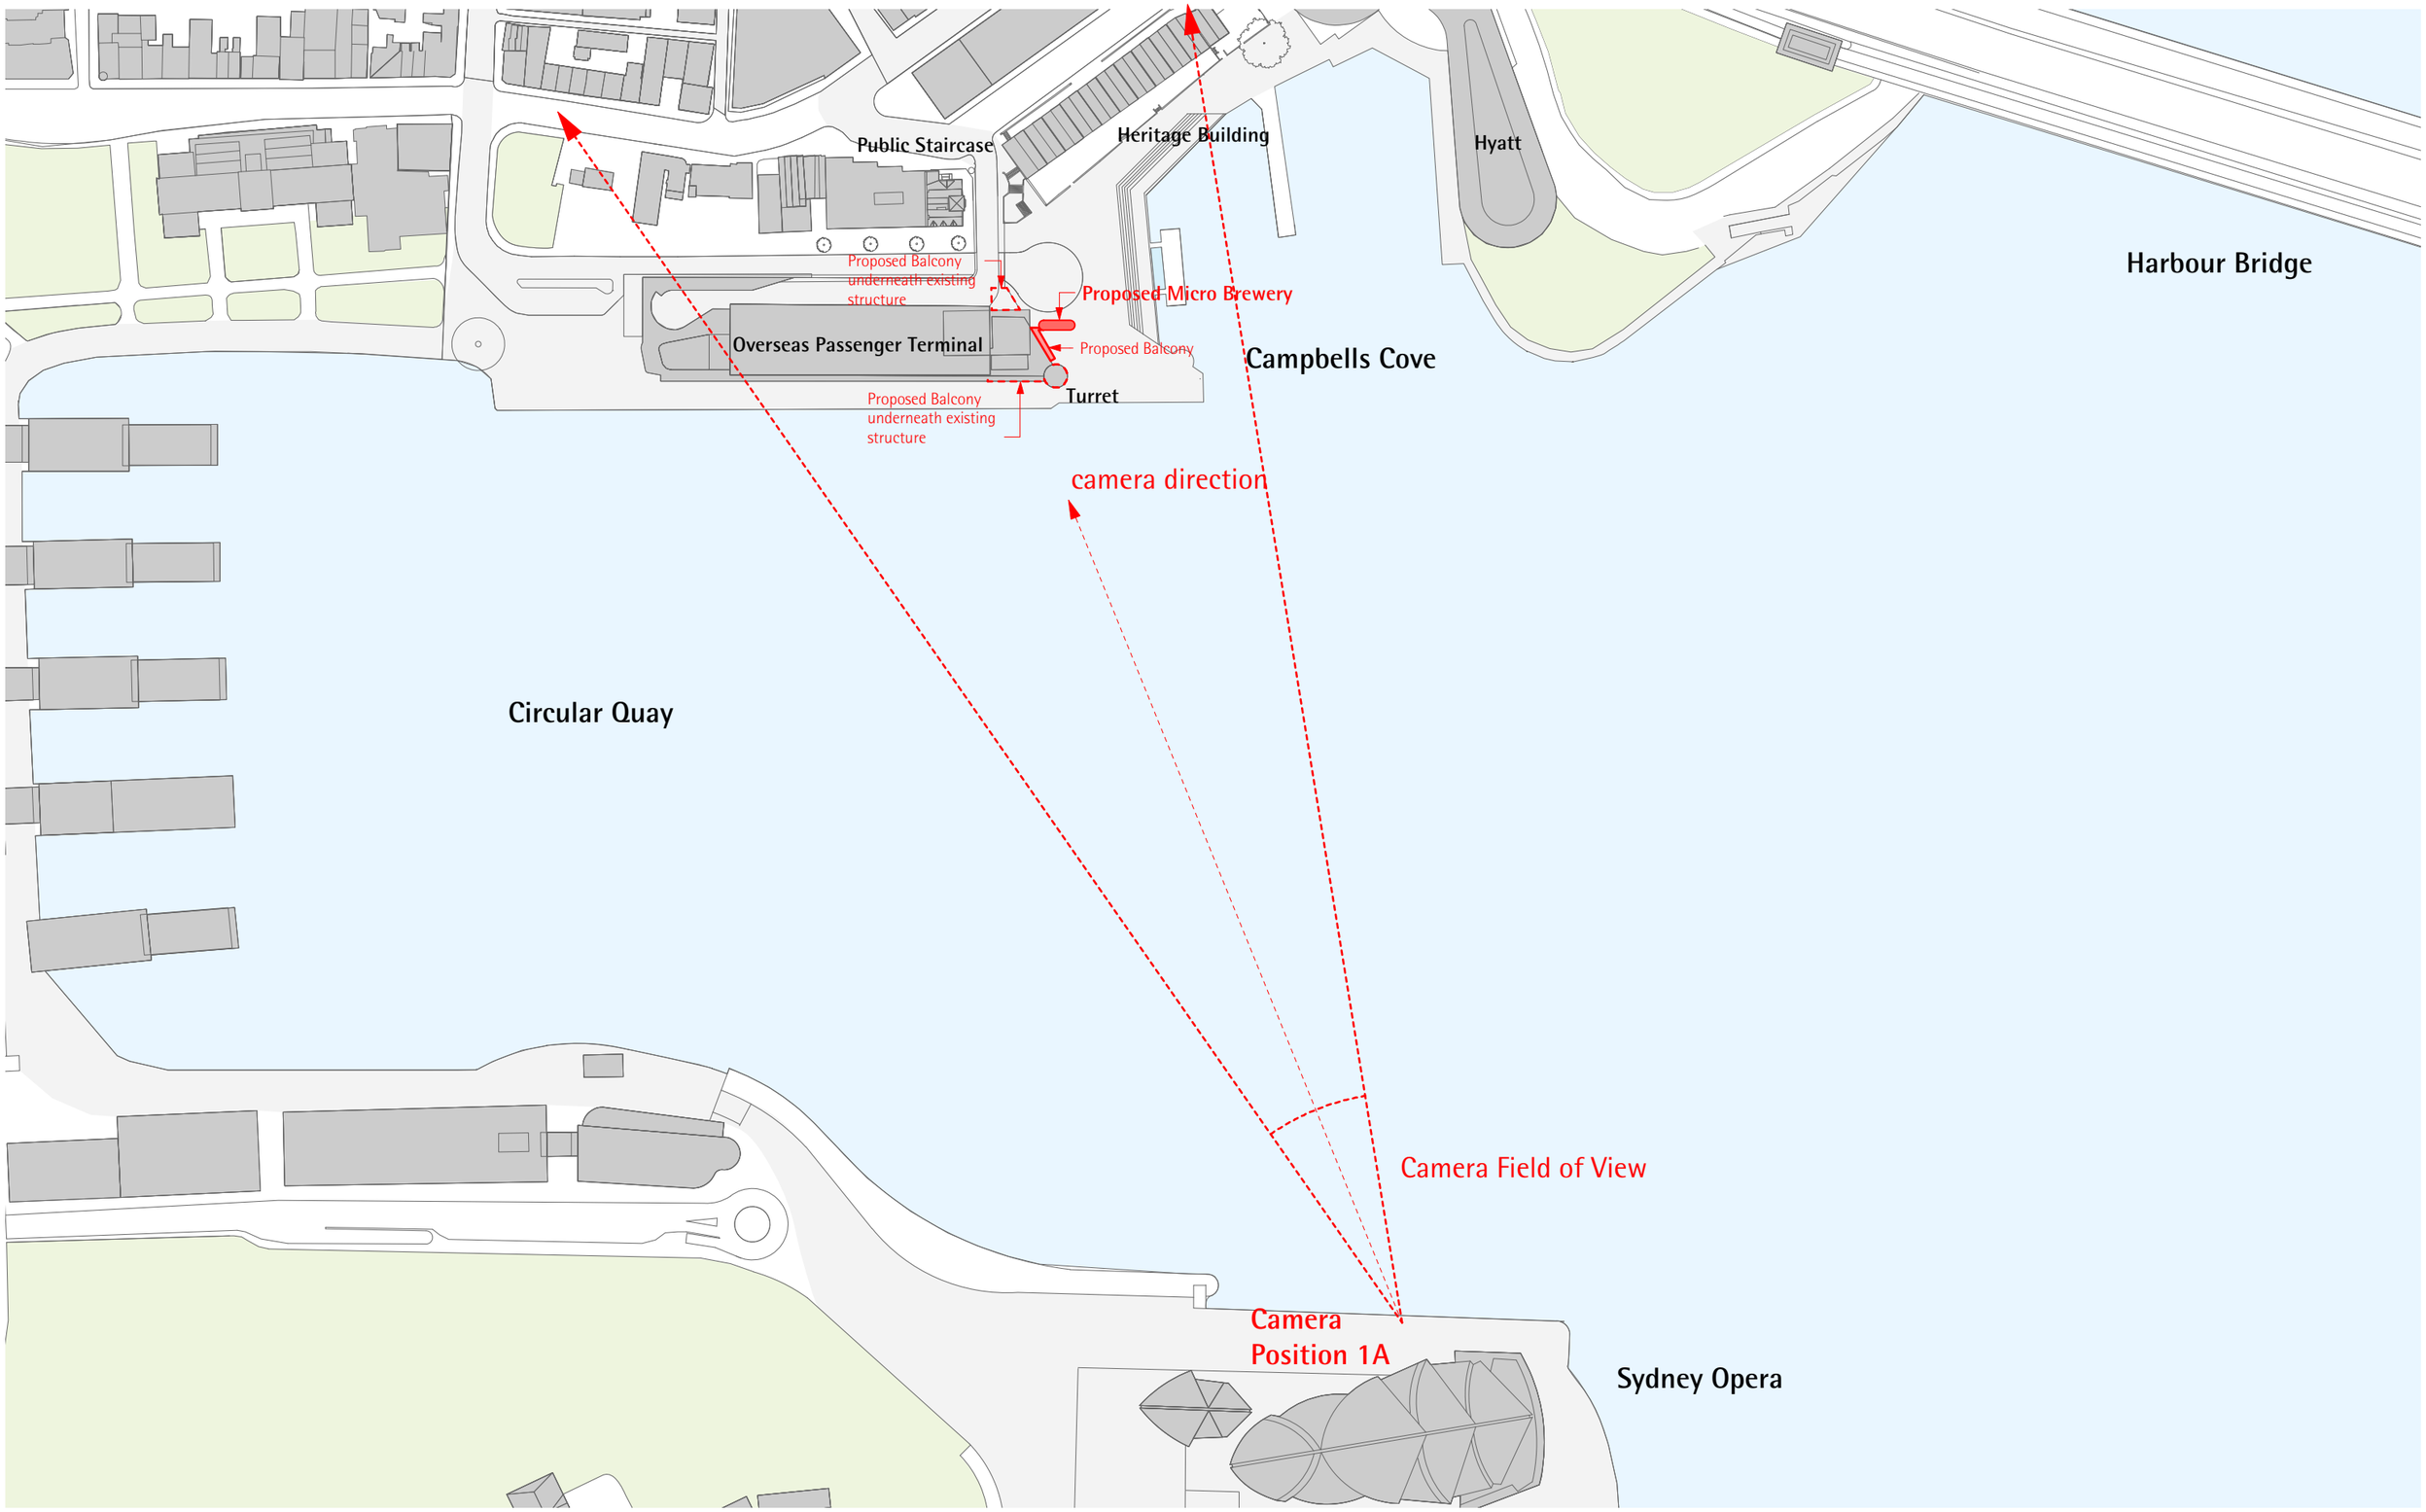

_collinsandturner

architect

collins and turner pty ltd

studio 17 151 foveaux street
surry hills nsw 2010 australia
telephone +612 9356 3217
info@collinsandturner.com
collinsandturner.com

registered architect in nsw
penelope collins arb 7342

notes

01 do not scale; dimensions govern
02 all dimensions are in millimeters
03 all dimensions to be verified on site
04 collins and turner are to be notified of any discrepancies

scale bar

12.5 25 62.5 125m

rev	date	issued	note
A	24.08.16	SK	Issued for SSD

client
mantle group
187 wellington road
east brisbane qld 4169
(07) 3456 1500

lionco
level 7 68 york street
sydney nsw 2000
(02) 8284 3805

project manager
ridgmill
suite 3, 29 mcdougall street
milton qld 4064
(07) 3368 4911

key plan

north

project

Tenancy 5
Overseas Passenger Terminal
Circular Quay West

copyright collinsandturner 2015

drawing title

View Impact Analysis
View 1A Plan-Opera House

scale 1:2500@A3
date july 2016
drawn by cb

drawing number+ revison

257_ADA_083 A