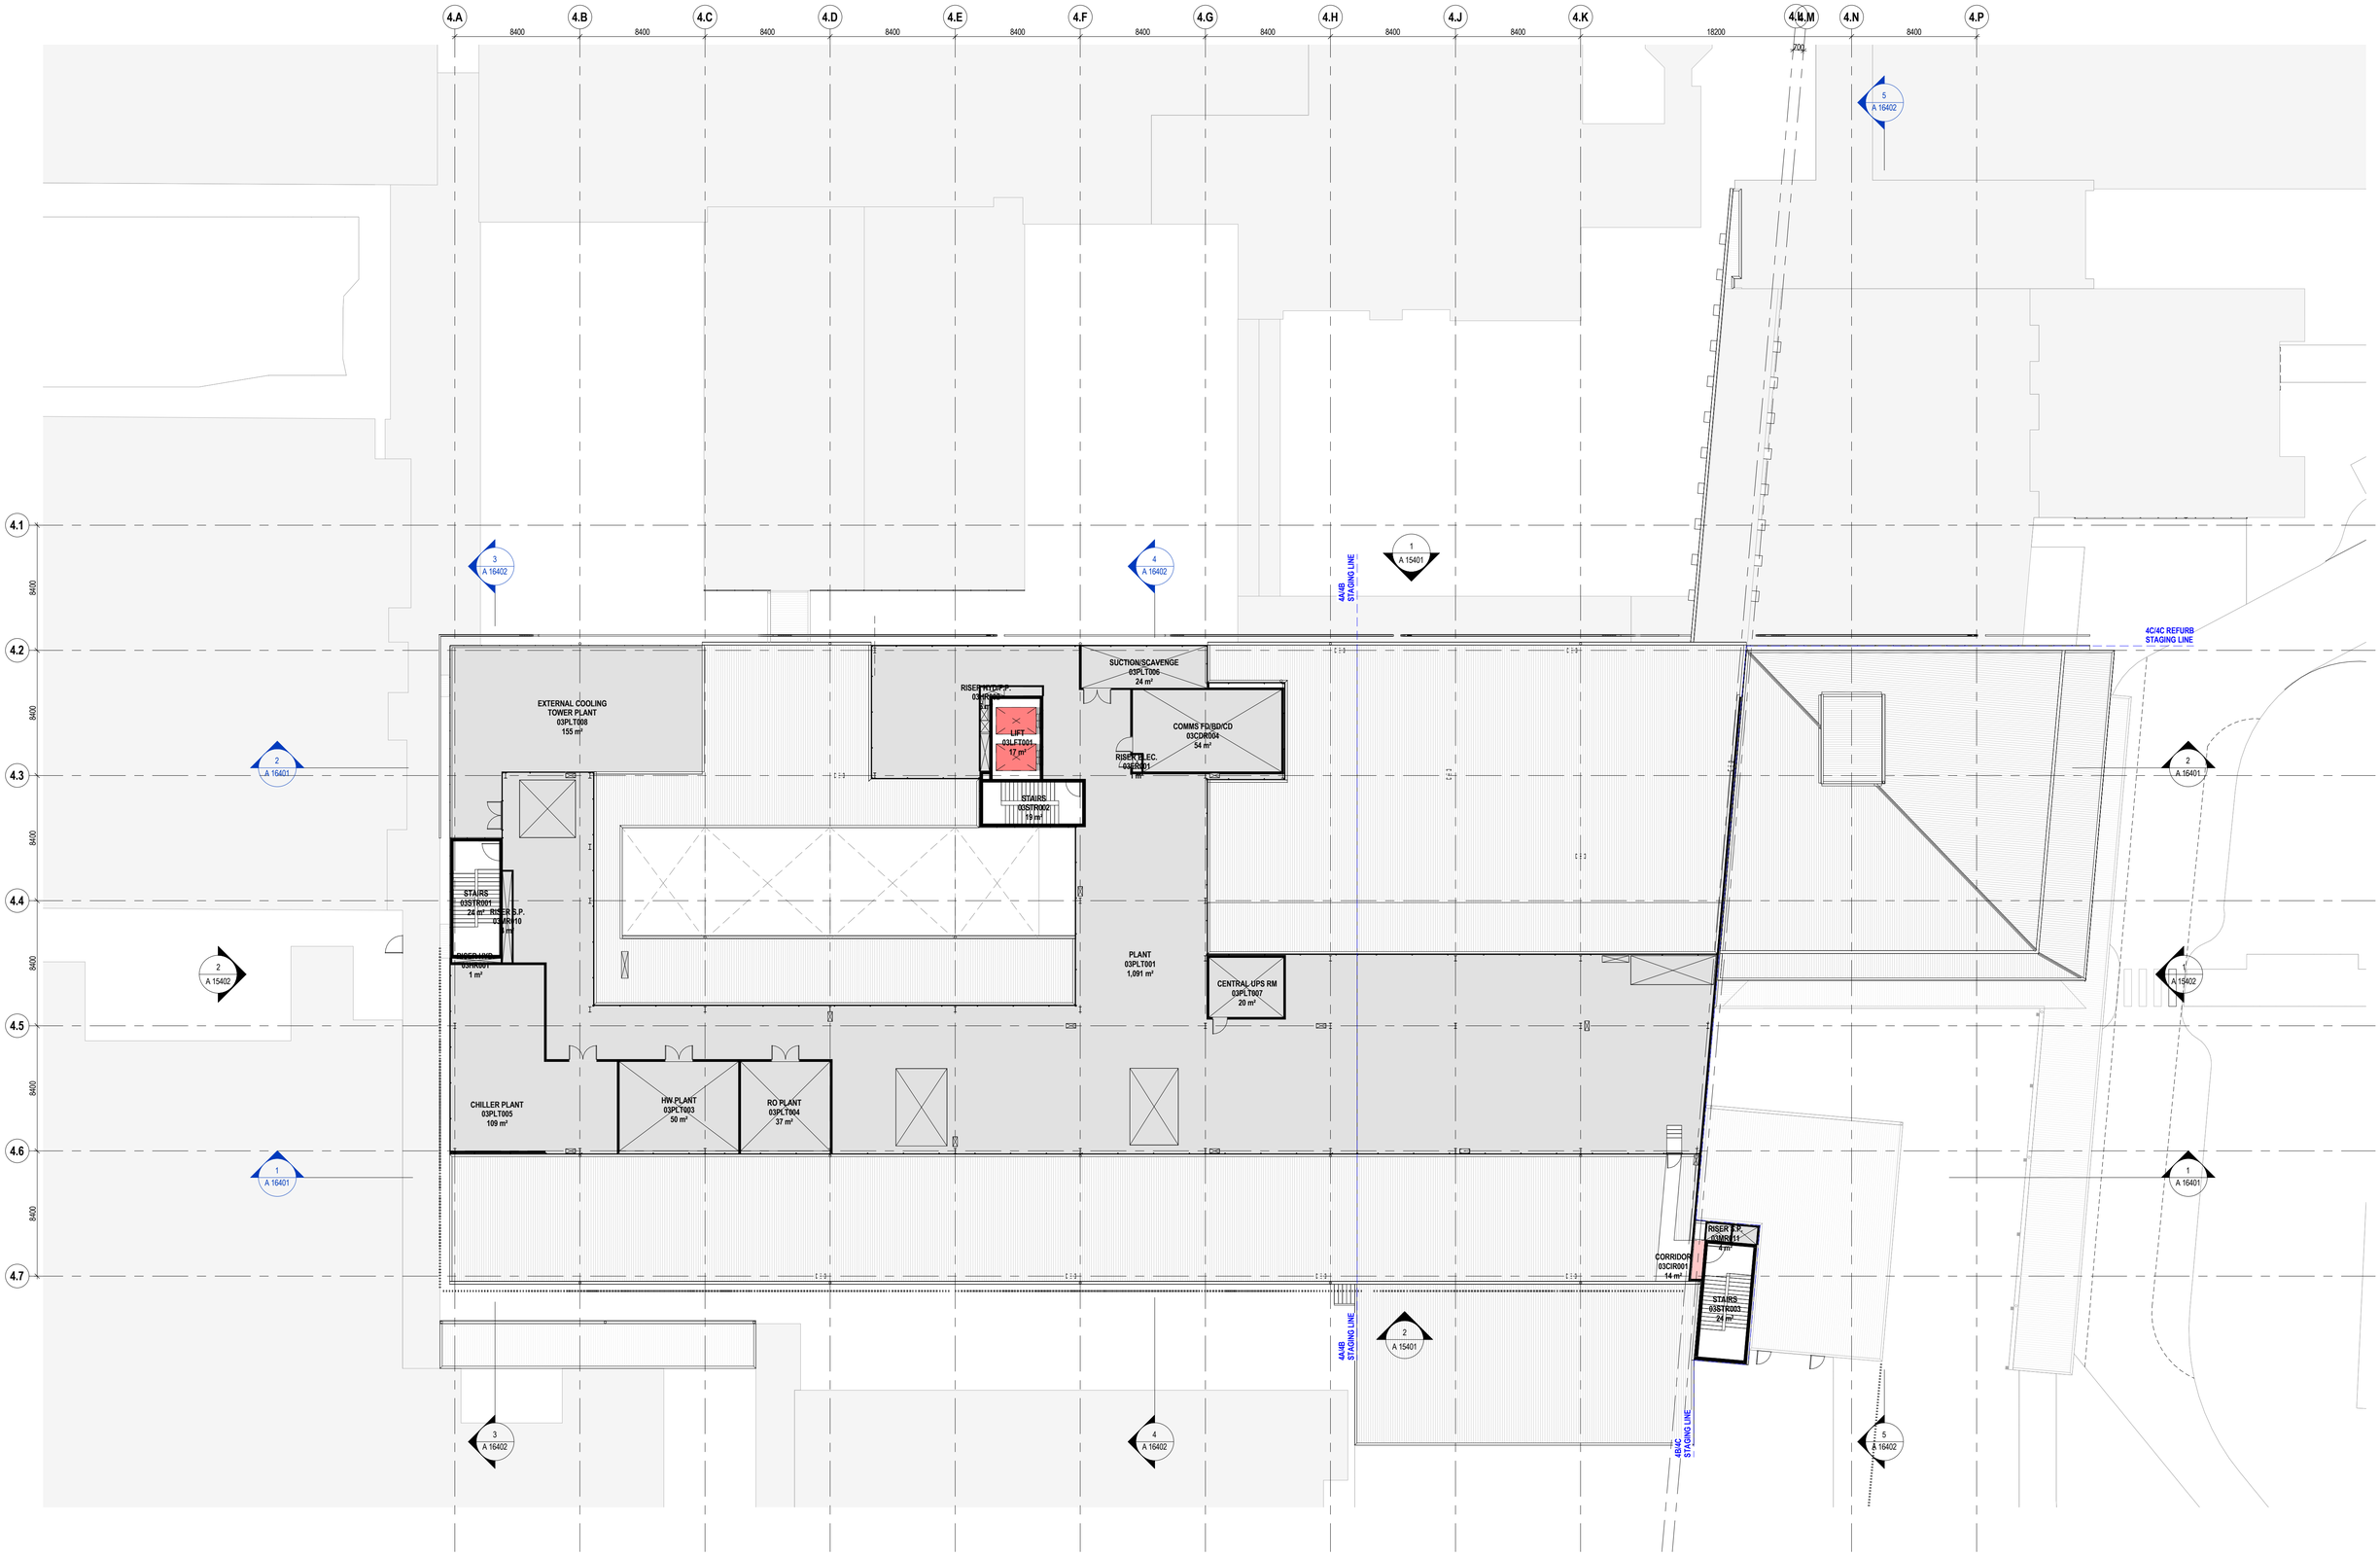

11/18/2016 1:10:06 PM C:\rvt\2016\269054-A-Stage4-Shell_Gavin.Crump@hdrinc.com.rvt

REV	DATE	DESCRIPTION	DWN	CHK
6	20/10/16	ISSUED FOR INFORMATION	GC	DJM
7	25/10/16	ISSUED FOR INFORMATION	GC	DJM
8	28/10/16	ISSUED FOR INFORMATION	GC	DJM
9	02/11/16	ISSUED FOR INFORMATION	GC	DJM
10	04/11/16	ISSUED FOR INFORMATION	GC	DJM
11	07/11/16	ISSUED FOR INFORMATION	GC	DJM
12	09/11/16	ISSUED FOR INFORMATION	GC	DJM
13	18/11/16	ISSUED FOR SD/ISSD DRAFT	GC	DJM

KEY:

TRUE NORTH

0 1000 4000 8000
1:200mm

KEY PLAN:

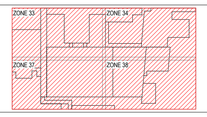

PROJECT MANAGER: TSA MANAGEMENT
LEVEL 16, 207 KENT STREET
SYDNEY, NSW 2000
P: 02 9276 1400
F: 02 9276 1420
headoffice@tsamanagement.com.au

CLIENT: DUBBO BASE HOSPITAL
MYALL STREET
DUBBO, NSW 2830
P: 02 6809 6809
F: 02 6882 9034

CLIENT: HEALTH INFRASTRUCTURE
LEVEL 6, 77 PACIFIC HIGHWAY
NORTH SYDNEY, NSW 2059
P: 02 9978 5427
F: 02 8904 1377
martin.cook@hinfra.health.nsw.gov.au

ARCHITECT: HDR RICE DAUBNEY
Level 1, 110 Walker Street, North Sydney, NSW, 2060
+61299562666 | hdrricedaubney.com | hdrinc.com
The Rice Daubney Group NSW P/L as trustee for The Rice Daubney Trading Trust.
ABN 56880304993

PRELIMINARY

PROJECT: DHS Redevelopment Stage 3A

DRAWING TITLE: GENERAL ARRANGEMENT
STAGE 4 - THIRD FLOOR

SCALE: 1 : 200 @ A1

PROJECT NUMBER: 269055
DRAWING NUMBER: A 11303
REVISION: 13