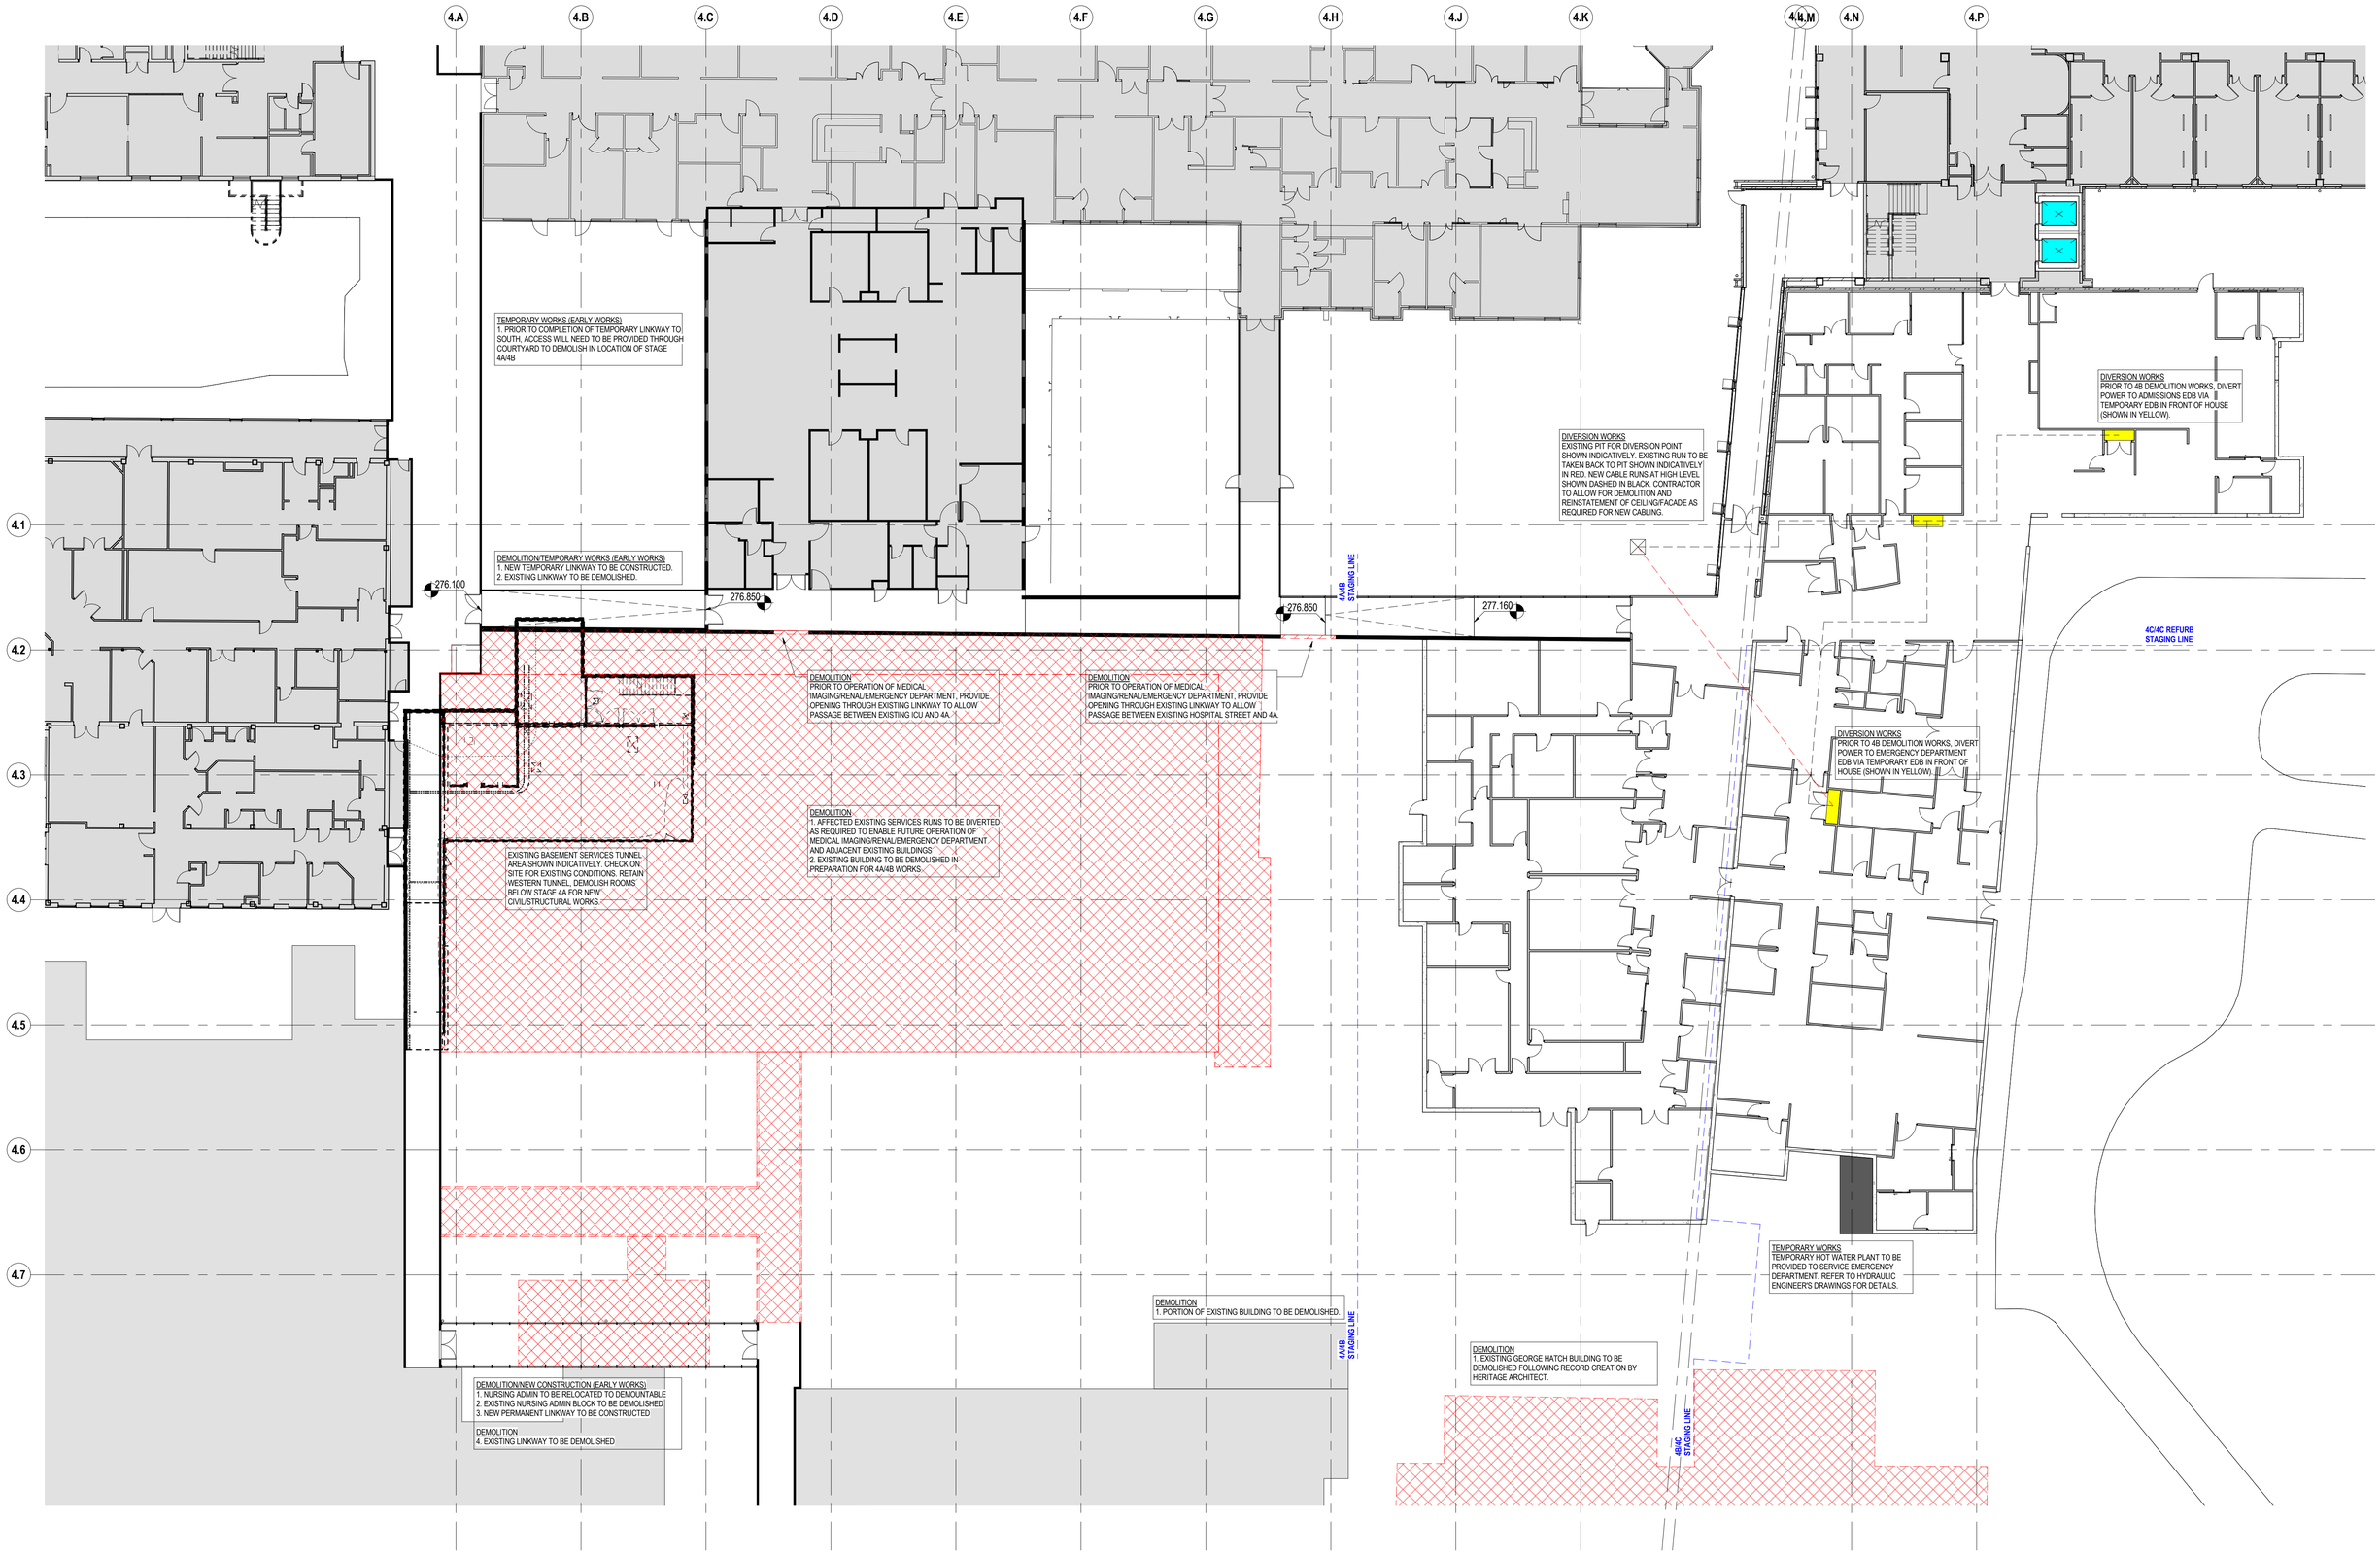

PRELIMINARY

11/18/2016 1:02:22 PM C:\rvt\2016\269054-A-Stage4-Shell_Gavin.Crump@hdrinc.com.rvt

REV	DATE	DESCRIPTION	DWN	CHK
1	06/10/16	ISSUED FOR INFORMATION	GC	DJM
2	11/10/16	ISSUED FOR INFORMATION	GC	DJM
3	14/10/16	ISSUED FOR INFORMATION	GC	DJM
4	01/11/16	ISSUED FOR INFORMATION	GC	DJM
5	04/11/16	ISSUED FOR INFORMATION	GC	DJM
6	09/11/16	ISSUED FOR INFORMATION	GC	DJM
7	18/11/16	ISSUED FOR SD/SSD DRAFT	GC	DJM

KEY: TRUE NORTH

0 1000 4000 8000
1:200mm

KEY PLAN:

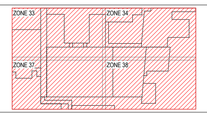

PROJECT MANAGER: TSA MANAGEMENT
LEVEL 16, 207 KENT STREET
SYDNEY, NSW 2000
P: 02 9276 1400
F: 02 9276 1420
headoffice@tsamanagement.com.au

CLIENT: DUBBO BASE HOSPITAL
MYALL STREET
DUBBO, NSW 2830
P: 02 6809 6809
F: 02 6882 9034

CLIENT: HEALTH INFRASTRUCTURE
LEVEL 6, 77 PACIFIC HIGHWAY
NORTH SYDNEY, NSW 2059
P: 02 9978 5427
F: 02 8904 1377
martin.cook@hinfra.health.nsw.gov.au

ARCHITECT: HDR RICE DAUBNEY
Level 1, 110 Walker Street, North Sydney, NSW, 2060
+61299562666 | hdrricedaubney.com | hdrinc.com
The Rice Daubney Group NSW P/L as trustee for The Rice Daubney Trading Trust.
ABN 56880304993

PROJECT: DHS Redevelopment Stage 3A

DRAWING TITLE: DEMOLITION PLANS GROUND FLOOR - STAGE 4A

SCALE: 1 : 200 @ A1

PROJECT NUMBER: 269055

DRAWING NUMBER: A 09003A

REVISION: 7