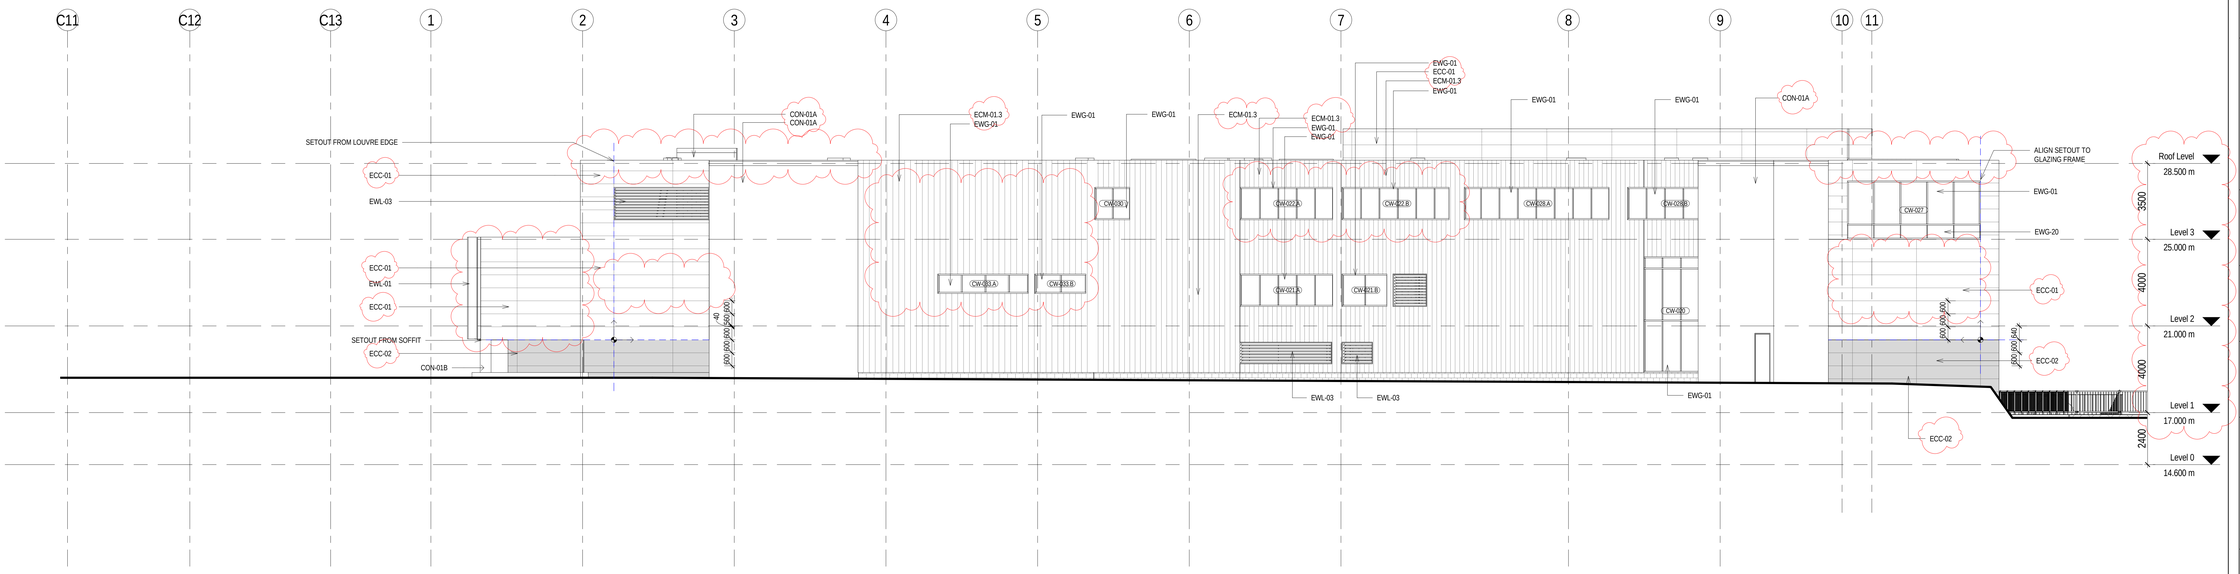

1 SOUTHERN ELEVATION - OVERALL

1 : 100

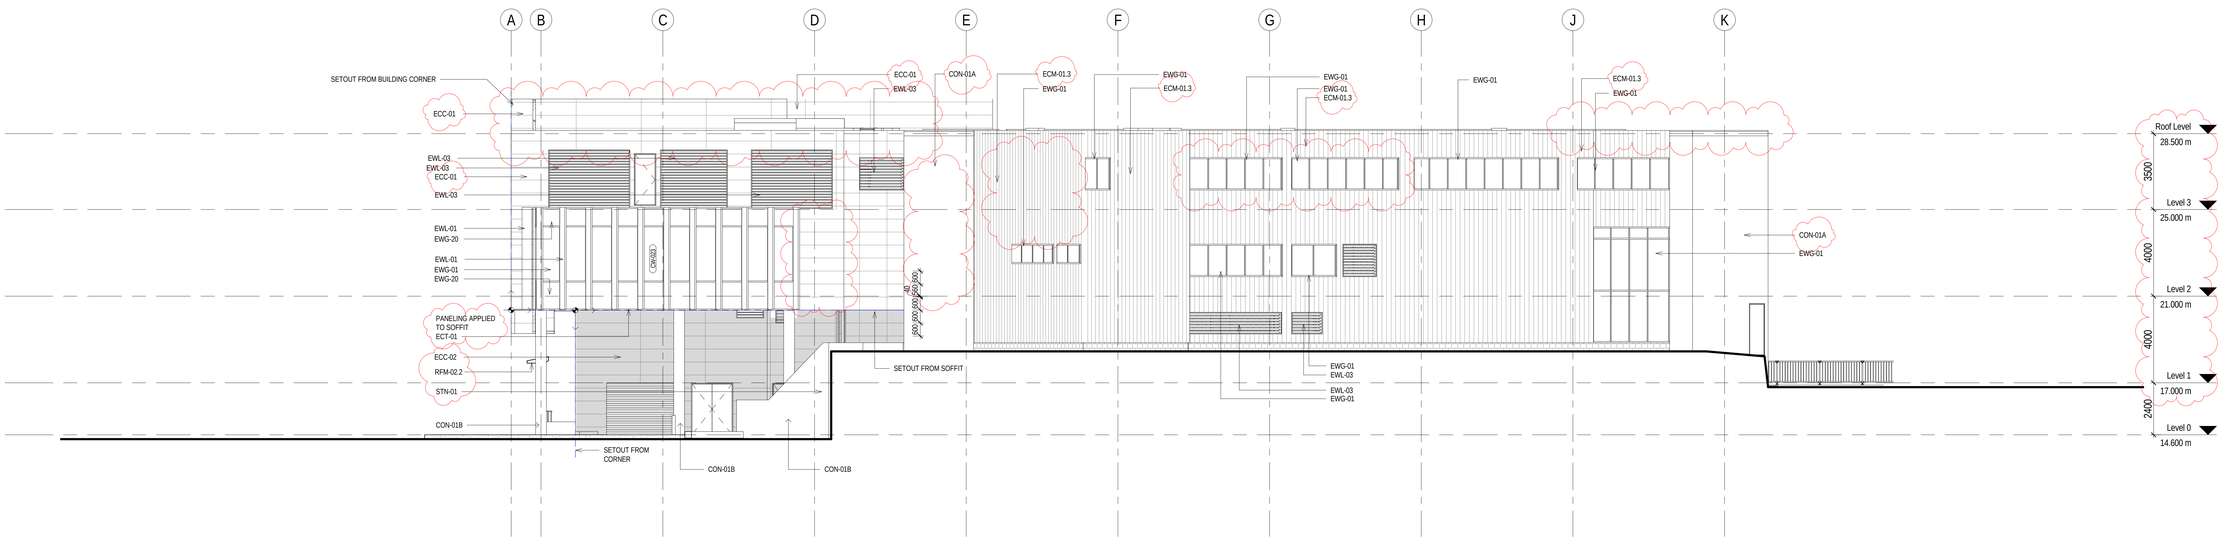

2 WESTERN ELEVATION - OVERALL

1 : 100

CON-01A...	OFF-FORM CONCRETE FINISH - CLASS 2 (NATURAL FINISH)
CON-01B...	OFF-FORM CONCRETE FINISH - CLASS 2 (DARK STAIN FINISH)
ECC-01...	CEMENTITIOUS COMPOSITE CLADDING (NATURAL FINISH)
ECC-02...	CEMENTITIOUS COMPOSITE CLADDING (DARK STAIN FINISH)
ECM-01.3...	METAL SHEET CLADDING LONGLINE PROFILE (COLORBOND WALLABY FINISH)
ECT-01...	METAL SHEET CLADDING WITH APPLIED TIMBER LOOK FINISH
EWG-01...	CLEAR FINISH FAÇADE GLAZING
EWG-20...	COLOUR BACK FAÇADE GLAZING
EWL-01...	VERTICAL SUNSHADE LOUVRES COLORBOND SHALE GREY FINISH
EWL-02...	VERTICAL SUNSHADE LOUVRES COLORBOND SHALE GREY FINISH WITH BLUE ACCENT STRIP
EWL-03...	EXTERNAL FIXED LOUVRES COLOURBOND MONUMENT FINISH
EWS-01...	EXTERNAL PERFORATED IMAGE FEATURE SCREEN BLUE FINISH
RFM-02.2...	FLAT PLATE PROFILE METAL ROOF SHEETING COLORBOND MONUMENT FINISH
STN-01...	STONE RETAINING WALL TO MATCH PRECINCT CHARACTER STONE WALLS

REFER ARCHITECTURAL SPECIFICATION FOR DETAILS

REFERENCE MAP

CLIENT :

STRUCTURAL, CIVIL & SERVICES ENGINEER :

COST CONSULTANT:

PROJECT MANAGER:

NOTES:

0 2 4 8m

1:100

DISCLAIMER

USE FIGURED DIMENSIONS ONLY DO NOT SCALE FROM DRAWING CHECK & VERIFY ALL DIMENSIONS ON SITE BEFORE FABRICATION OR SET OUT.

This drawing is diagrammatic and shows general arrangements. Any information involving measurement of the works shall be taken from documented dimensions on the architectural and structural drawings, workshop drawings by others and conditions on site. The works shall comply with the contract conditions and Statutory Regulations.

All rights reserved. This work is copyright and cannot be reproduced or copied in any form or by any means graphic, electronic or mechanical, including photocopying without the written permission of Populous architects in association. Any licence, expressed or implied, to use this document for any purpose whatsoever is restricted to the terms of the agreement or implied agreement between Populous and the instructing party.

THIS DRAWING IS AN UNCONTROLLED COPY. UNLESS NOTED OTHERWISE.

REV	DESCRIPTION	DATE
A	FOR INFORMATION	05.08.16
B	FOR INFORMATION	08.08.16
C	FOR INFORMATION	19.08.16
D	FOR DA ISSUE	09.09.16
E	FOR TENDER ISSUE	17.10.16
F	FOR INFORMATION	17.02.17
G	FOR DA ISSUE	22.02.17
H	FOR DA ISSUE	23.02.17
J	60% DESIGN DOCUMENTATION	21.03.17
K	60% DESIGN DOCUMENTATION	06.04.17
L	60% DESIGN DOCUMENTATION	02.05.17
M	60% DESIGN DOCUMENTATION	04.05.17
N	60% DESIGN DOCUMENTATION	19.05.17
P	FOR INFORMATION	11.10.17
Q	85% DESIGN DOCUMENTATION	13.10.17
R	100% DESIGN DOCUMENTATION	13.12.17
1	ISSUED FOR CONSTRUCTION	28.02.18
2	ISSUED FOR CONSTRUCTION	08.08.18
S	PLANNING SUBMISSION	04.10.18
T	PLANNING SUBMISSION	08.10.18

ARCHITECT:

POPULOUS

ABN 50 072 861 993
SYDNEY

93 Shepherd Street
Chippendale, NSW 2008
AUSTRALIA
t: +61(0) 2 8244 3450
f: +61(0) 7 3839 9188

www.populous.com
E-mail: sport.au@populous.com

PROJECT

NSWRL CENTRE OF EXCELLENCE
SITE 18, DAWN FRASER AVE, OLYMPIC PARK

SHEET TITLE

SOUTH - WEST
ELEVATIONS

PROJECT NUMBER	REVIEWED
16-7416-00	AB
COORDINATED	APPROVED
JR	
SCALE 100% @ A0	NORTH POINT
1 : 100	

PHASE	DRAWING NUMBER	REVISION
CD	AD.31.00.002	T

© Copyright POPULOUS 2016

Original Sheet Size A0 -1189 x 841mm