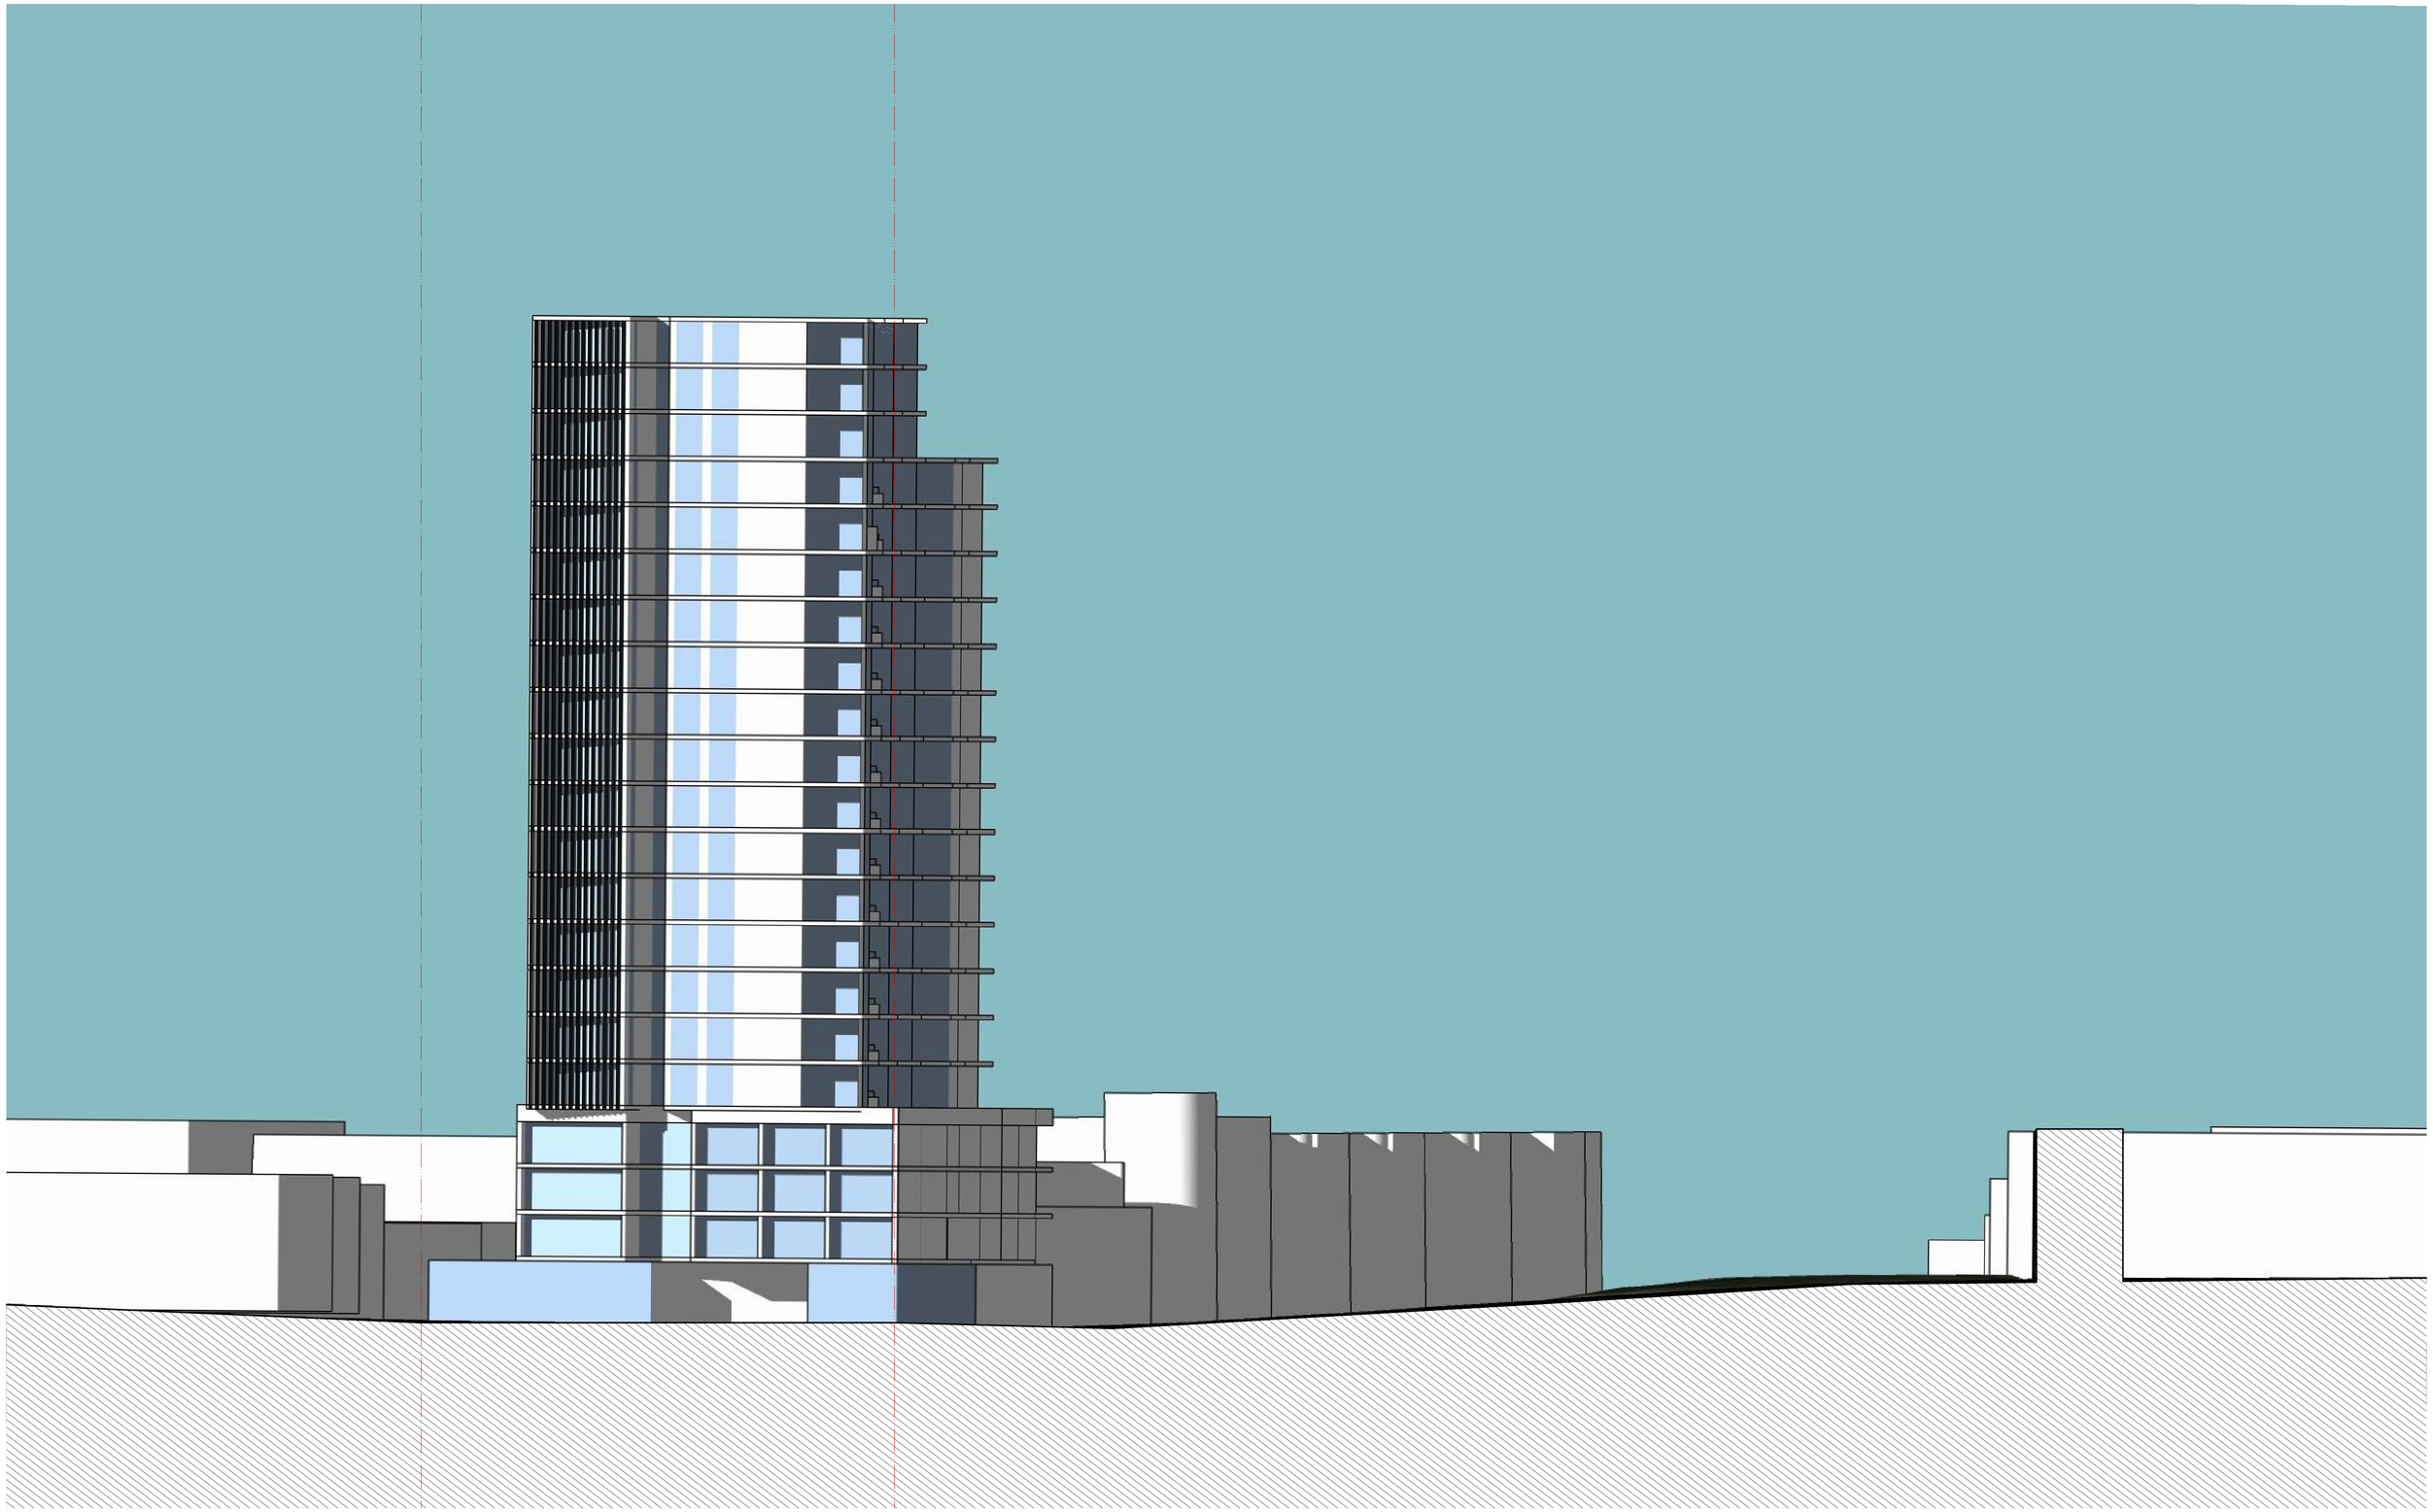

NOTES

THIS DRAWING IS THE COPYRIGHT © OF TURNER. NO REPRODUCTION WITHOUT PERMISSION. UNLESS NOTED OTHERWISE THIS DRAWING IS **NOT FOR CONSTRUCTION**. ALL DIMENSIONS AND LEVELS ARE TO BE CHECKED ON SITE PRIOR TO THE COMMENCEMENT OF WORK. INFORM TURNER OF ANY DISCREPANCIES FOR CLARIFICATION BEFORE PROCEEDING WITH WORK. DRAWINGS ARE NOT TO BE SCALED. USE ONLY FIGURED DIMENSIONS. REFER TO CONSULTANT DOCUMENTATION FOR FURTHER INFORMATION.

DLCS Quality Endorsed Company ISO 9001:2008, Registration Number 20476
Nominated Architect: Nicholas Turner 6695, ABN 86 064 084 911

CLIENT

Watpac Construction
Level 5 8 Australia Ave Sydney Olympic Park
NSW 2127

Project Title

Redfern Social Housing
Gibbons Street Redfern NSW 2005

Drawing Title

GA Elevation
North Elevation

Rev.	Date	Approved by	Revision Notes

Scale	Project No.	Drawn by	North
1:200 @A1, 50%@A3	16032	XX	
Status	Dwg No.	Rev	
For Information	SK-250-001	8	

TURNER

L7 **ONE** Oxford Street
Darlinghurst NSW 2010
Australia

T +61 2 8668 0000
F +61 2 8668 0088
turnerstudio.com.au