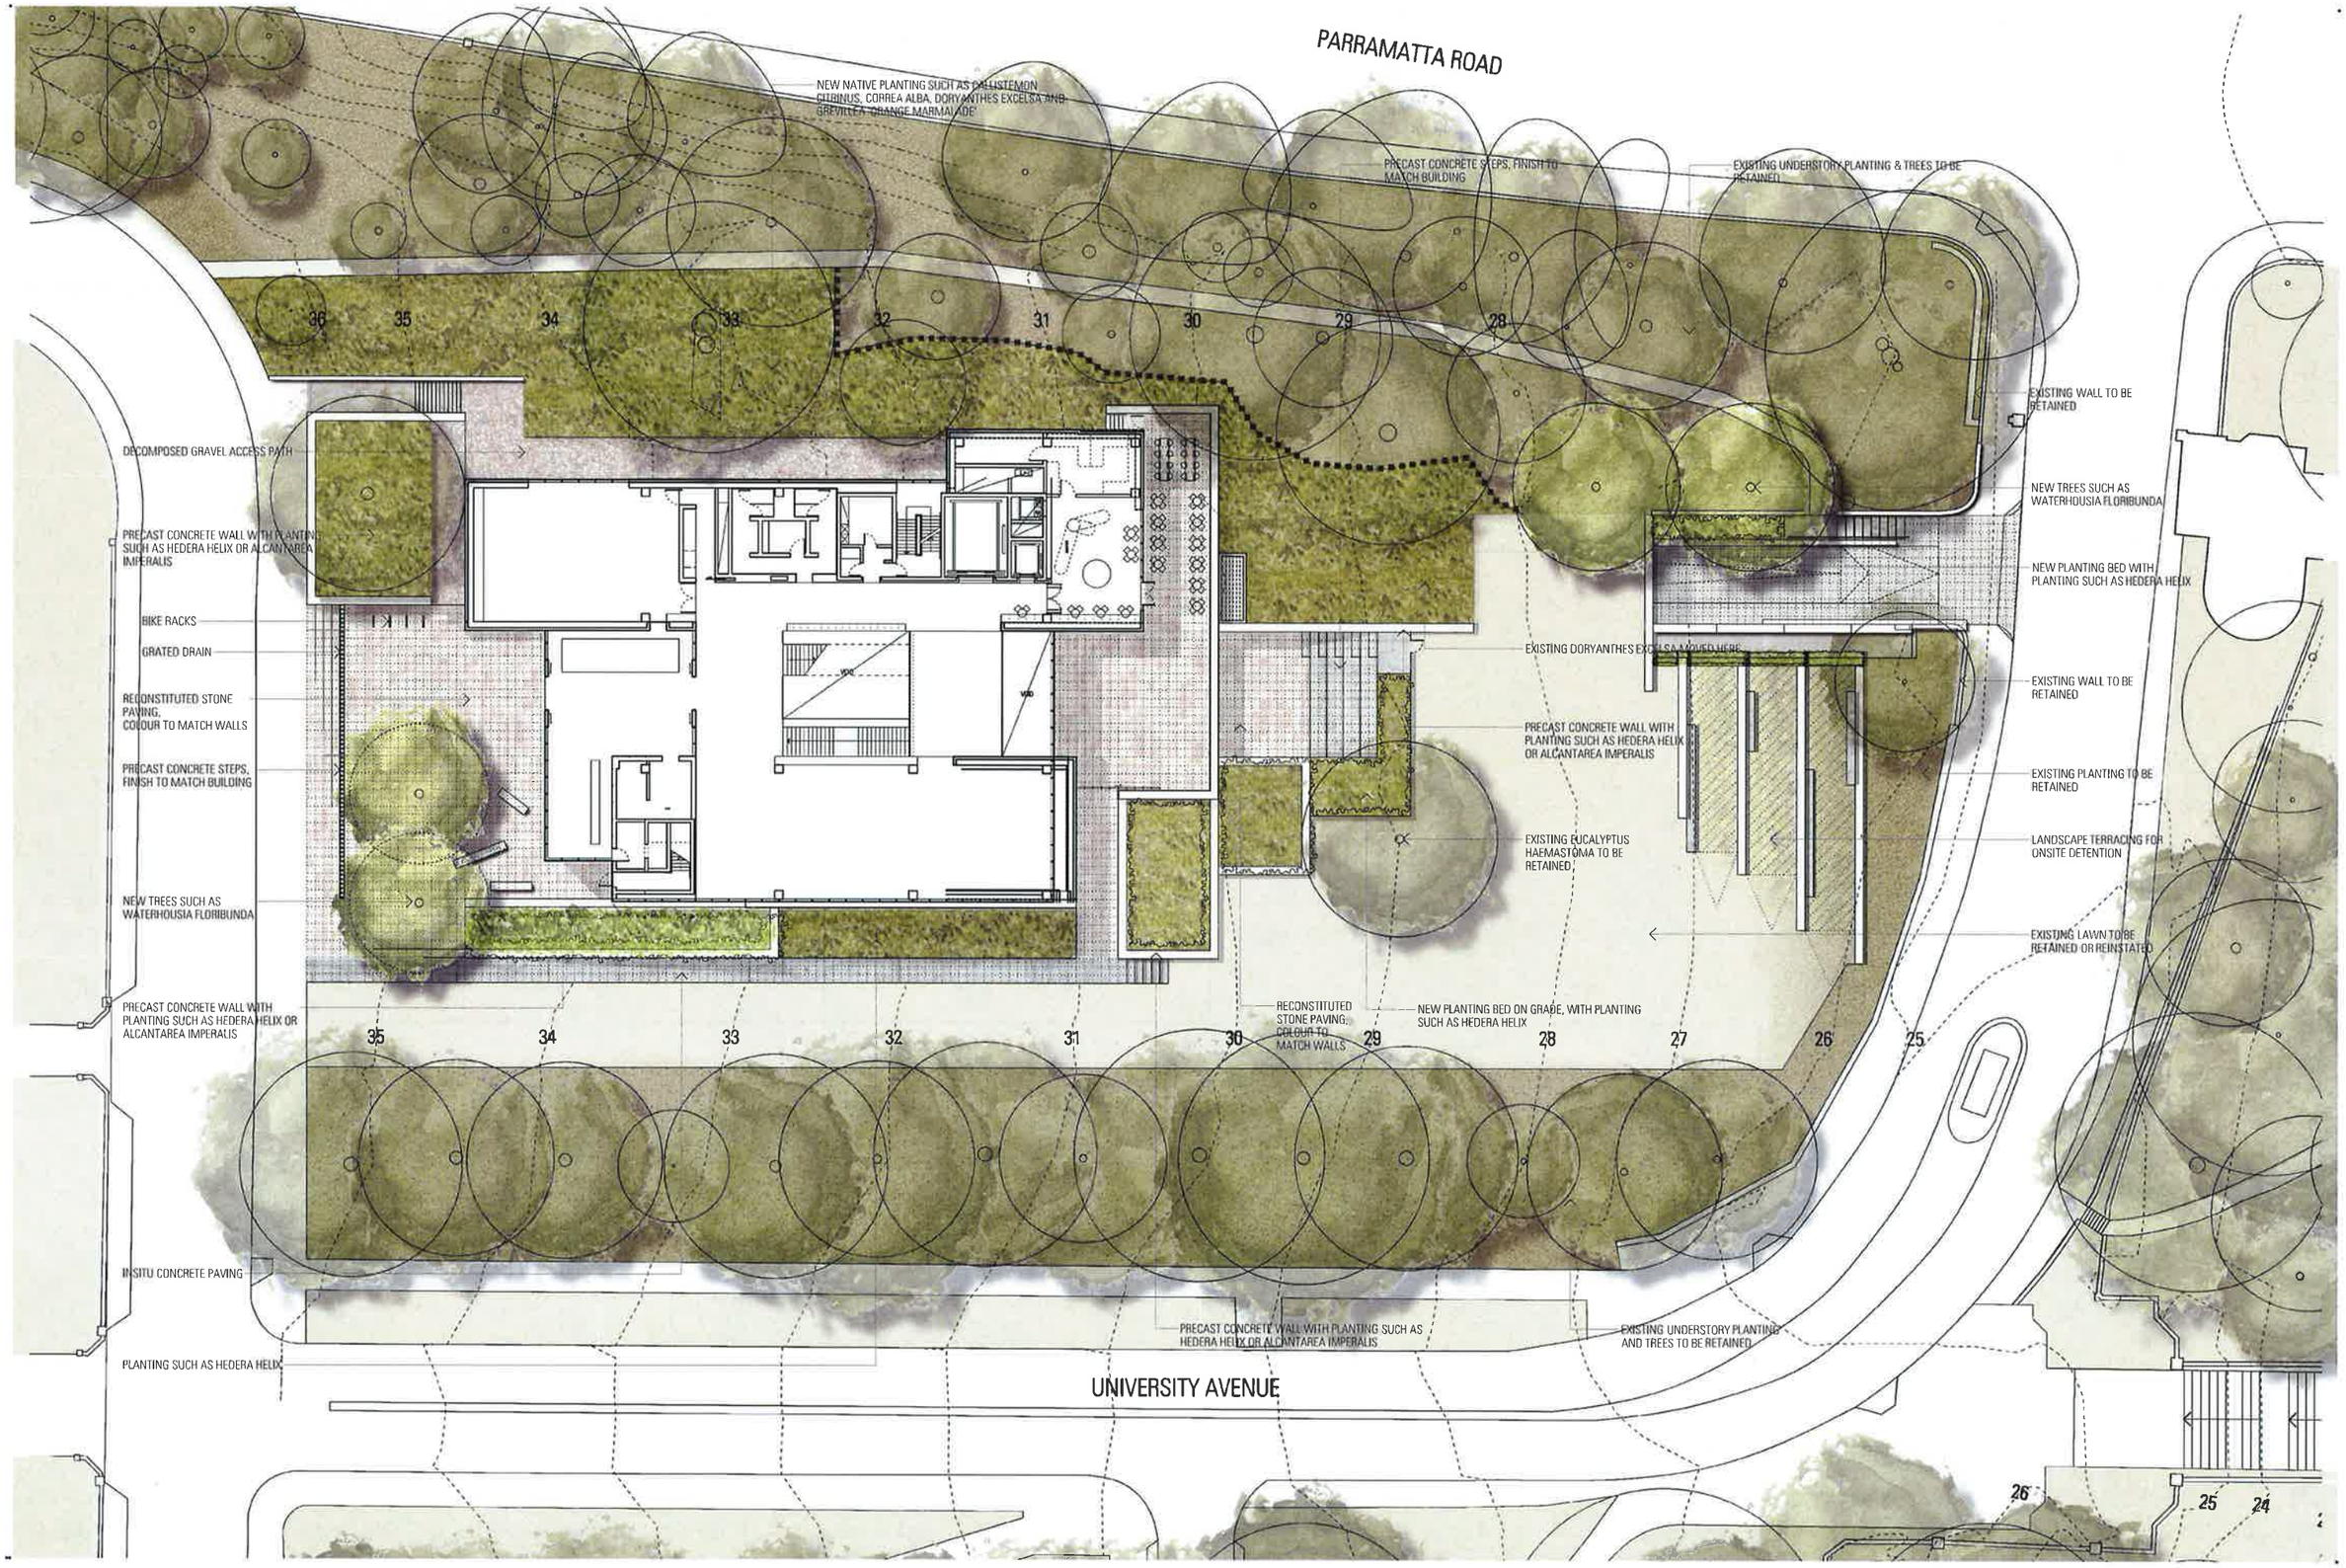

Rev	App	Ckd	Revision or Reason for Issue	Date
03	KL	DW	Coordination Issue	17/03/2017
01	KL	DW	Schematic Design	31/03/2017
02	KL	DW	Development Application	05/05/2017

Legend

Structural & Civil
ARUP
10/102 Kent St
Sydney NSW 2000
02 9320 9320

Building Services
ARUP
10/102 Kent St
Sydney NSW 2000
02 9320 9320

Hydraulic Engineering
ARUP
10/102 Kent St
Sydney NSW 2000
02 9320 9320

ESD & Facades
Steensen Varming
Level 8, 8 Castlereagh St
Sydney NSW 2000
02 9267 2000

Arborist
ArboSafe
1300 272 671
enquiries@arborsafe.com.au

Town Planner
MG Planning
Suite 1.4, 135 Victoria Rd
Drummoyne NSW 2047
02 9713 3118

Accessibility
Philip Chun
Suite 404, 44 Hampden Rd
Artarmon NSW 2064
02 9412 2322

HCA
Graham DILA
Level 3, No 10 Bridge St
Sydney NSW 2000
02 8355 346

Key Plan

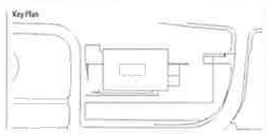

Scale / North Point

1:200 @ A1, 1:400 @ A3

0 2 4 6 10m

General Notes

Do not scale from drawing. Use marked dimensions. To be read in conjunction with all other Consultant's drawings. The Architect to be immediately notified of any discrepancies. Copyright on this drawing retained by the Architect.

Architect
JPW
JOHNSON PILTON WALKER

Johnson Pilton Walker Pty Ltd ACN 095 778 888
Level 10 Plaza Building Australia Square 55 Pitt Street Sydney
New South Wales 2000 Australia

Telephone +61 2 9259 5800
Facsimile +61 2 9259 5999
Email jpw@jpw.com.au

Project Title
UNIVERSITY OF SYDNEY
CHAU CHAK WING MUSEUM

Client
The University of Sydney
Sydney
NSW
2006

Drawing Title
LANDSCAPE PLAN

Project Number
15037

Documentation Stage
DA

Drawing Number
JPW-DA-L-0500

Revision
02