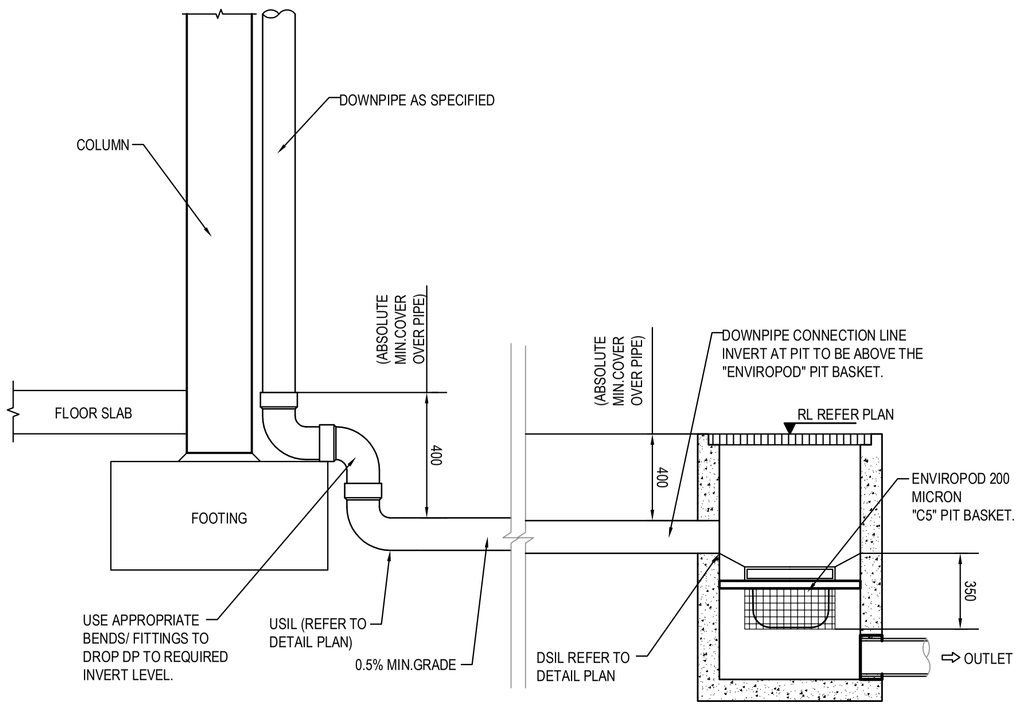

SCHEMATIC SECTION ENVIROPOD 200 SERIES
TYPICAL ROOF CONNECTION PIT AT COLUMN LOCATIONS

SCALE 1:20

NOTE: TO ENSURE THAT THE CORRECT CONFIGURATION OF THE "ENVIROPOD" PITS IS ACHIEVED, REFER TO INVERT LEVELS ON THE DETAIL PLANS. THESE INVERTS WILL ENSURE CORRECT COVER AND CONFIGURATION IS ACHIEVED.

PROPOSED RETAINING WALL TO STRUCTURAL ENGINEERING DETAILS
EXISTING RETAINING WALL TO BE DEMOLISHED
EXISTING NO FINES KEYSTONE WALL TO REMAIN
EASEMENT STORMWATER DRAINAGE BY OTHERS
PROVIDE 5m WIDE KERB OPENING AT RL72.25 FOR OVERLAND FLOW
RL70.047 Ø525 39.42m 0.5% RL69.85
RL70.195 Ø450 29.03m 0.5% RL70.05
RL71.75 Ø225 29.17m 1.34% RL71.36
RL71.00 Ø375 23m 0.5% RL70.885
RL70.28 Ø450 17.2m 0.5% RL70.20
RL70.41 Ø375 23.07m 0.5% RL70.29
RL71.09 Ø375 22.73m 3% RL70.41
RL70.7 Ø375 29.26m 1.37% RL70.30
RL70.82 Ø225 20m 0.5% RL70.72
RL71.70 Ø225 30m 1% RL71.40
DRIVEWAY
CARPARK
LOADING DOCK
PIT E1
PIT E2
DOWN PIPES CONNECTION TO PIT 'F-3'
DOWN PIPES CONNECTION TO PIT 'F-4'

NOTE:
- ALL DOWNPIPES FROM CONVENTIONAL ROOF DRAINAGE TO CONNECT TO PIPES WITH 'ENVIROPOD 200 MICRON' PIT BASKET.
- THE DOWNPIPES ARE TO CONNECT ABOVE THE 'ENVIROPOD' PIT BASKET AS PER TYPICAL DETAIL ON DWG. C101.
- ALL SURFACE INLET PITS TO BE FITTED WITH 'ENVIROPOD' PIT BASKETS.

FFL RL72.90

FOR DRAWING CONTINUATION REFER 16875_DA_C103

FOR DRAWING CONTINUATION REFER 16875_DA_C102

0 4 8 12 16 20m
4 3 2 1
SCALE 1:200

DETAIL PLAN - SHEET 1 OF 4

SCALE: 1:200

FOR DA ONLY

SURVEY INFORMATION
SURVEYED BY CRAIG & RHODES
DATUM: AHD
ORIGIN OF LEVELS: PM31592 RL3.621

REVISION	AMENDMENT	DRAWN	DESIGNED	DATE
01	ISSUED FOR DEVELOPMENT APPLICATION	JL	TC	04/10/2016

Client: FRASERS PROPERTY
Architect: FRASERS PROPERTY

This drawing and design remains the property of Henry & Hymas and may not be copied in whole or in part without the prior written approval of Henry & Hymas.

Level 5,
79 Victoria Avenue
Chatswood NSW 2067
Telephone +61 2 9417 8400
Facsimile +61 2 9417 8337
Email email@hhconsult.com.au
Web www.henryandhymas.com.au
henry&hymas

Project: LOT 3 IN LOT 5 DP1212087, BURILDA CLOSE, WETHERILL PARK
TWO STAGED SPECULATIVE WAREHOUSE/INDUSTRIAL FACILITY

Title: DETAIL PLAN
SHEET 1 OF 4

Drawn	Designed	Date
J.Liu	T.Chan	SEP 2016
Checked	Approved	Scale
T.Dempsey	A.Francis	1:200 @ A1

Drawing number: 16875_DA_C101
Revision: 01