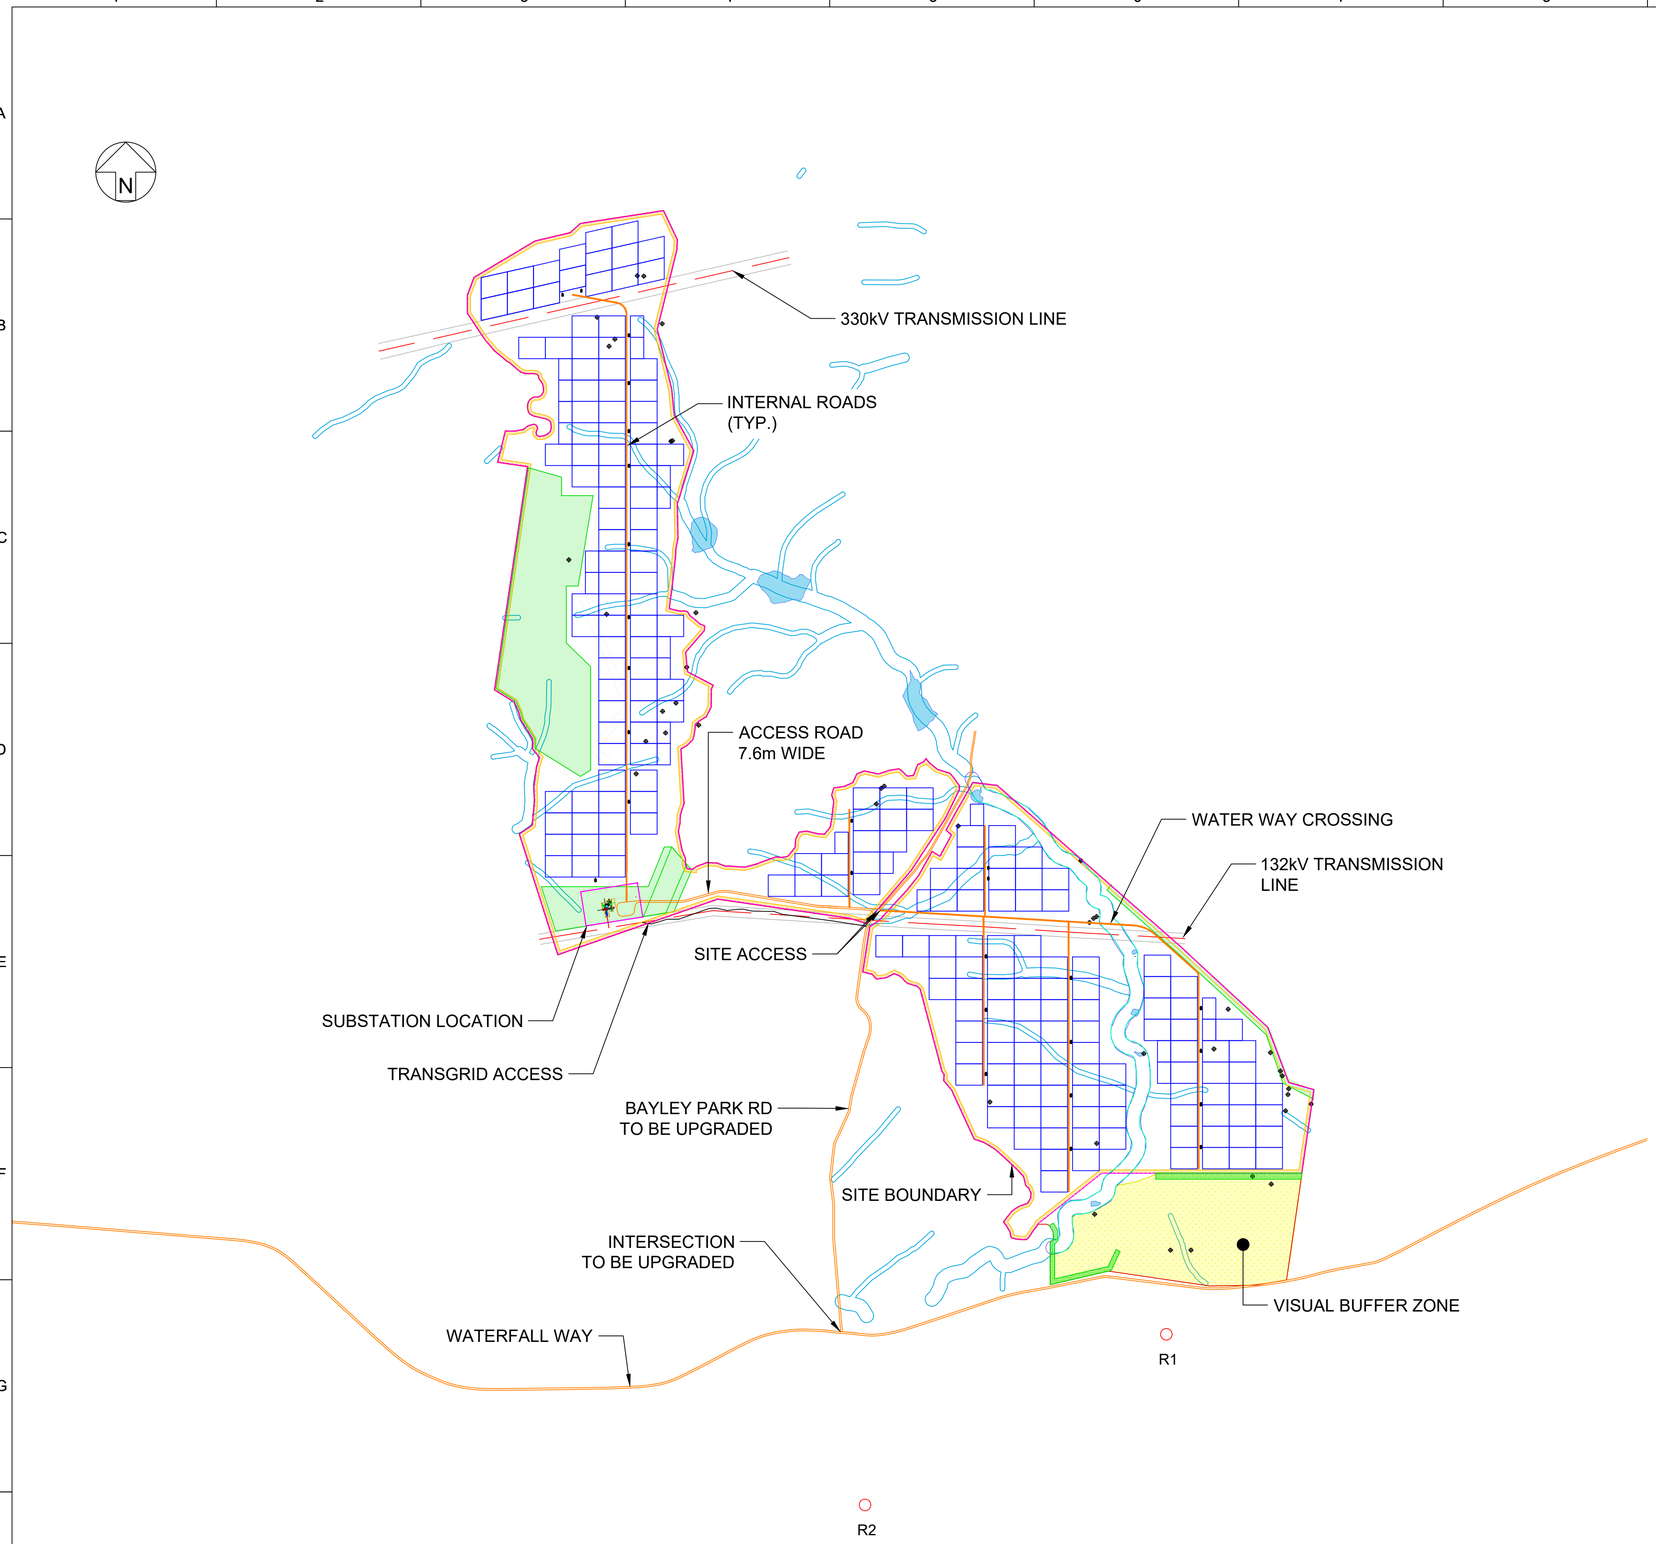

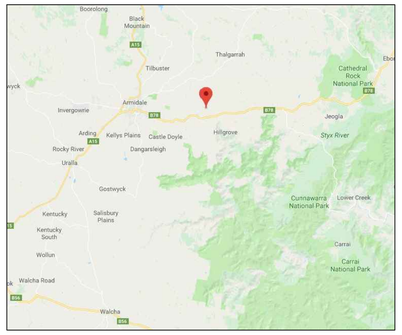

VICINITY MAP

LEGEND

- SITE BOUNDARY
- FENCE
- 15m TRAFFICABLE DEFENDABLE SPACE
- RETAINED VEGETATION
- WATERCOURSE
- SITE DAM
- POWERLINE
- POWERLINE EASEMENT
- VISUAL BUFFER ZONE
- ACCESS ROAD 7.6m MIN.
- MAINTENANCE ROAD
- INVERTER STATION
- STANDARD BLOCK
  AZIMUTH: 9°
  QTY: 205 + 22 HALF BLOCKS
  DC CAPACITY: 143.34MW
- SENSITIVE RECEIVER
- ABORIGINAL HERITAGE SITE
- VEGETATION SCREEN (6m HIGH)

NOTES:

- ALL ROADS TO SUBSTATION MIN. WIDTH 7.6M, MIN. INTERNAL TURNING RADIUS 8M.
- BAYLEY PARK RD TO BE UPGRADED
- BAYLEY PARK RD / WATERFALL WAY INTERSECTION TO BE UPGRADED

Clenergy
Innovating renewable energy

THIS DOCUMENT IS THE PROPERTY OF ZAPD ENERGY AND NEITHER THIS DOCUMENT NOR ANY INFORMATION CONTAINED HEREIN MAY BE RELEASED OR TRANSFERRED WITHOUT THE WRITTEN CONSENT OF ZAPD ENERGY.

LOCATION:
AUSTRALIA
-30.5181, 151.8560

METZ SOLAR FARM
SITE LAYOUT

REV. NO.	REVISION DESCRIPTION	DATE
DRAFT		

APPROVALS

DESIGNED	ALAN WEIST
DRAWN	ALAN WEIST
CHECKED	ANWAR MOHAMMED
APPROVED	

ZAPD ENERGY

DRAWING SCALE	NTS
SHEET SIZE	A1
PROJECT NO.	METZSF
DRAWING NO.	G-2.0