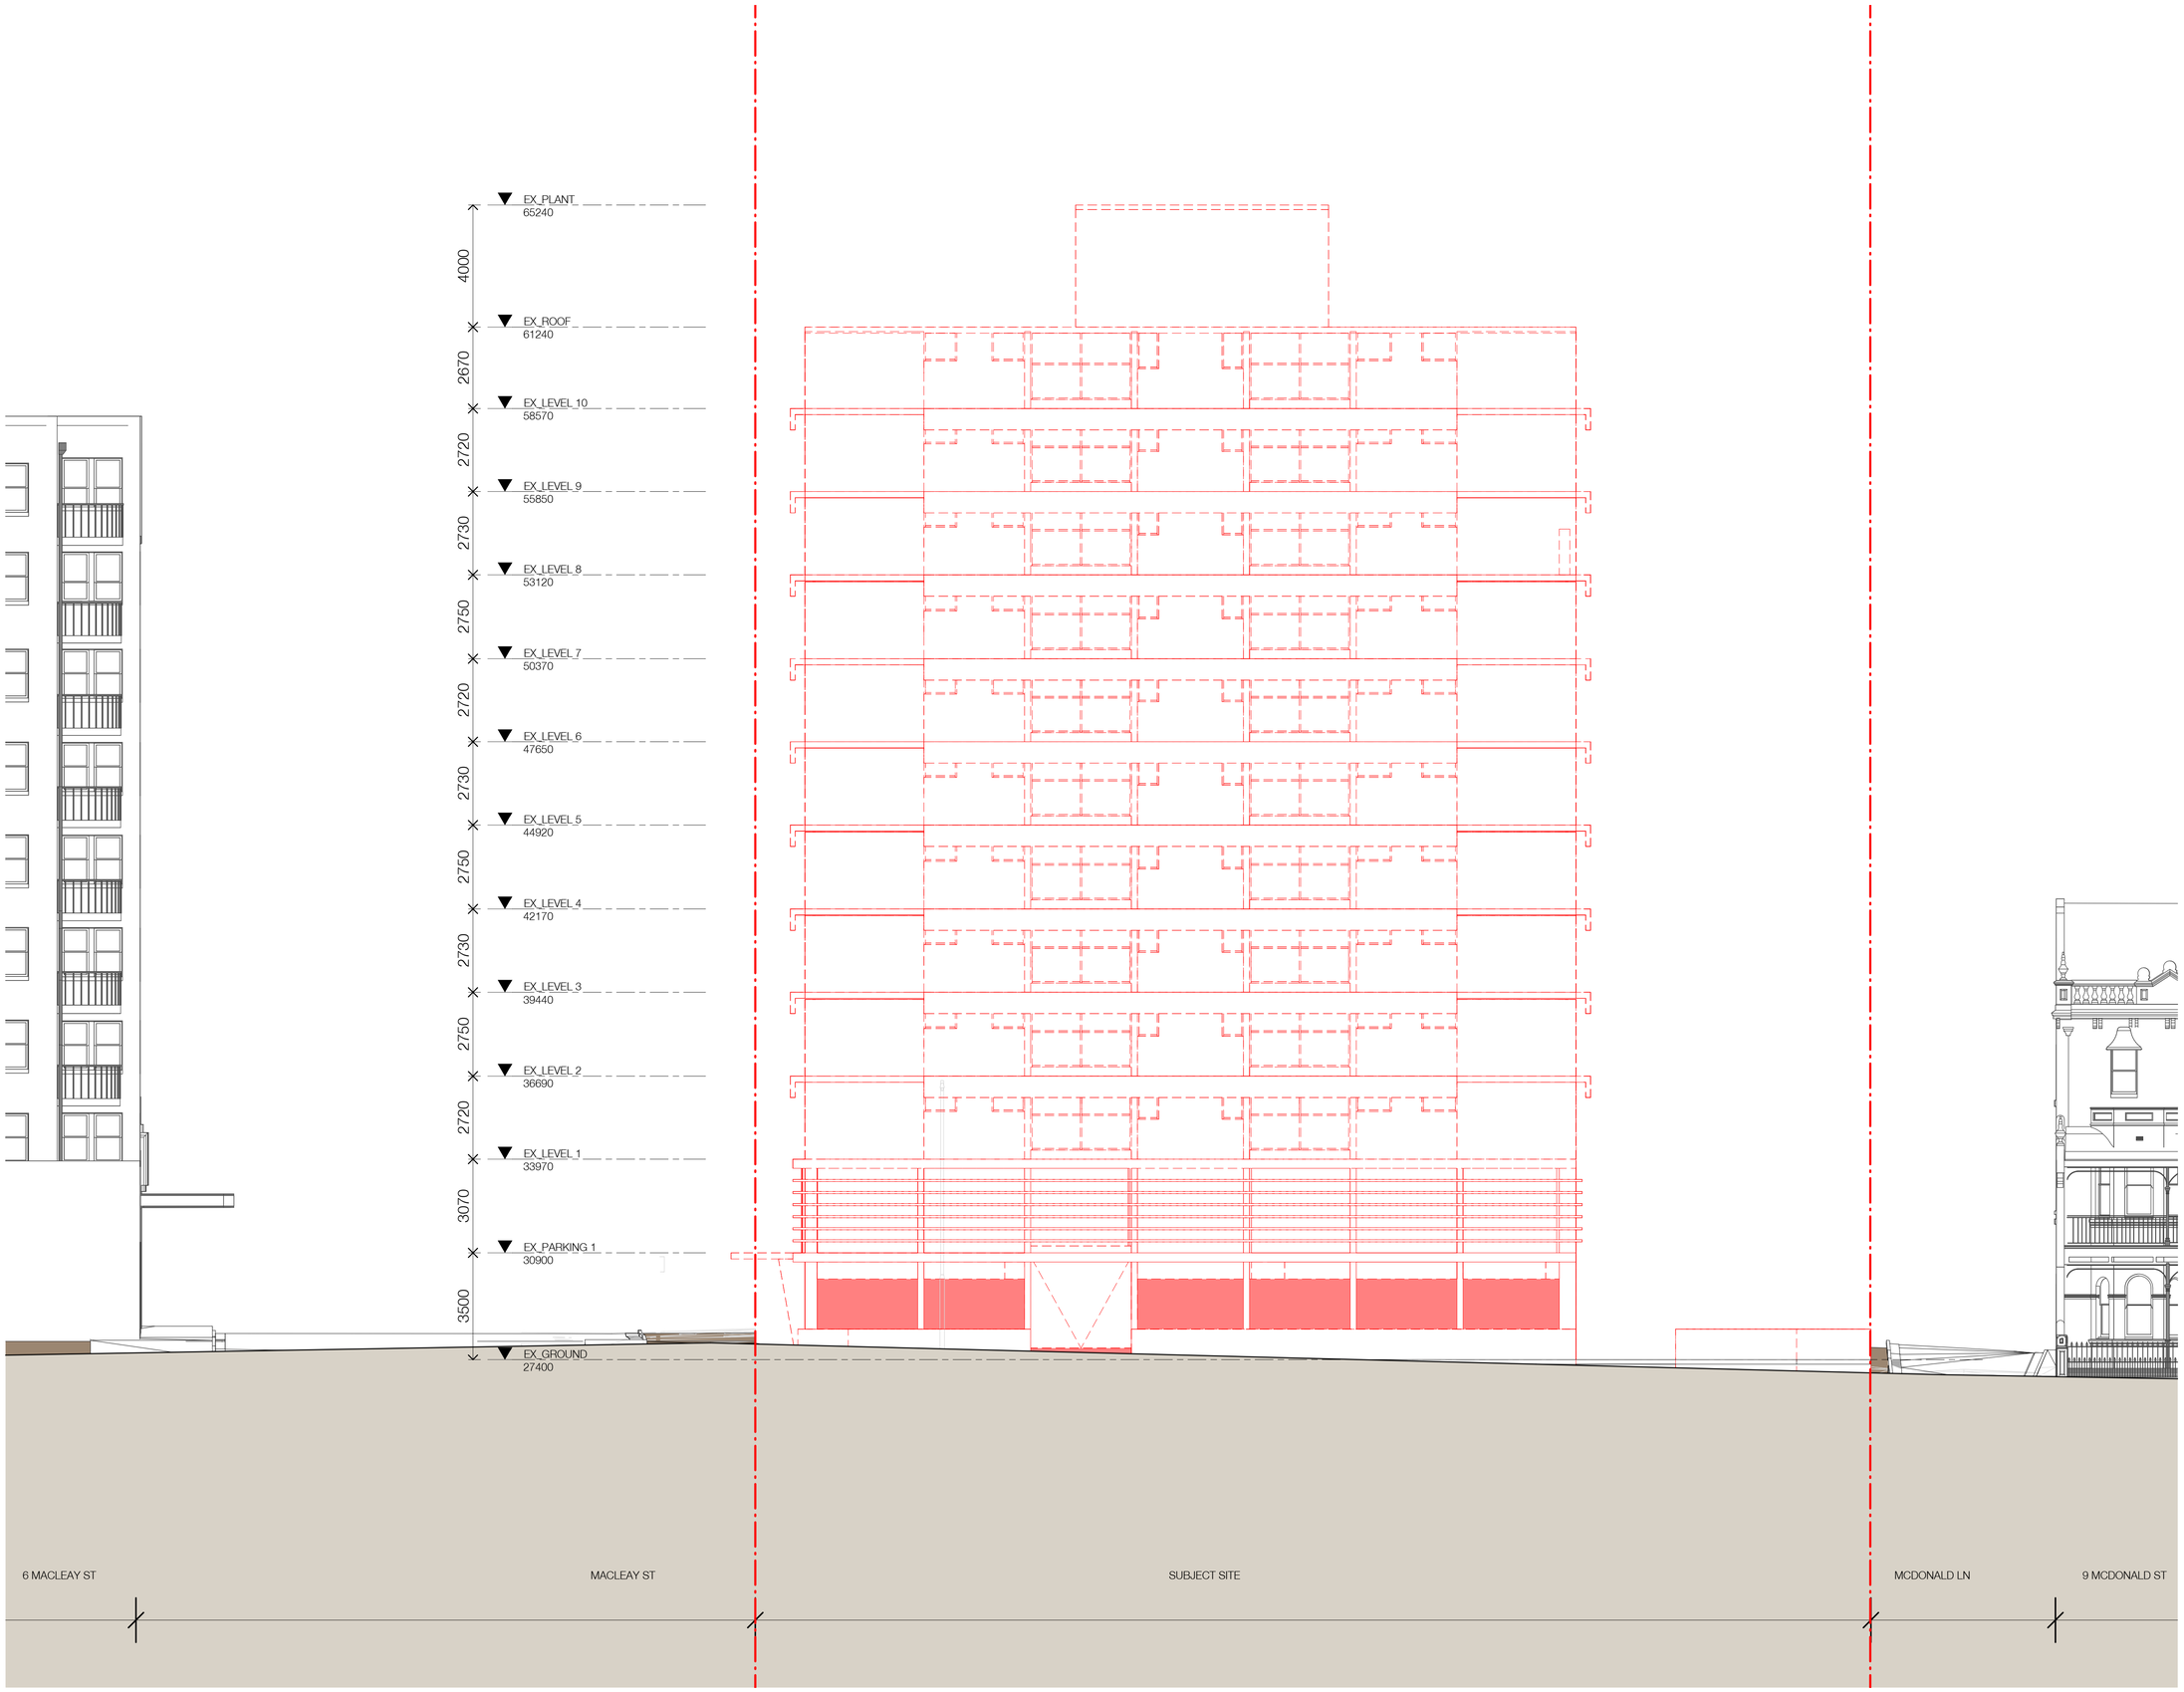

1 DEMOLITION ELEVATION NORTH
1 : 100

In accepting and utilising this document the recipient agrees that SJB Architecture (NSW) Pty. Ltd. ACN 081 094 724 T/A SJB Architects, retain all common law, statutory law and other rights including copyright and intellectual property rights. The recipient agrees not to use this document for any purpose other than its intended use; to waive all claims against SJB Architects resulting from unauthorised changes; or to reuse the document on other projects without prior written consent from SJB Architects. Under no circumstances shall transfer of this document be deemed a sale. SJB Architects makes no warranties of fitness for any purpose. The Builder/Contractor shall verify job dimensions prior to any work commencing. Use figured dimensions only. Do not scale drawings.
Nominated Architects: Adam Haddow-7188 | John Pradel-7004

INDICATIVE

Rev	Date	Revision	By	Chk.
5	08.08.2025	FOR INFORMATION	JM	DM

Client
TIME & PLACE

Project
MACLEAY STREET

45-53 MACLEAY STREET
POTTS POINT NSW

Drawing Name
DEMOLITION ELEVATION

0 2 4 10m
1:200 @A1

Date	Scale	Sheet Size
08.08.2025	1 : 100	@ A1

Drawn	Chk.
Author	Checker

Job No.	Drawing No.	Revision
6253-A	DA-0203	/ 5

SJB Architects
Level 2, 490 Crown St
Surry Hills NSW
2010 Australia
T 61 2 9380 9911
www.sjb.com.au