



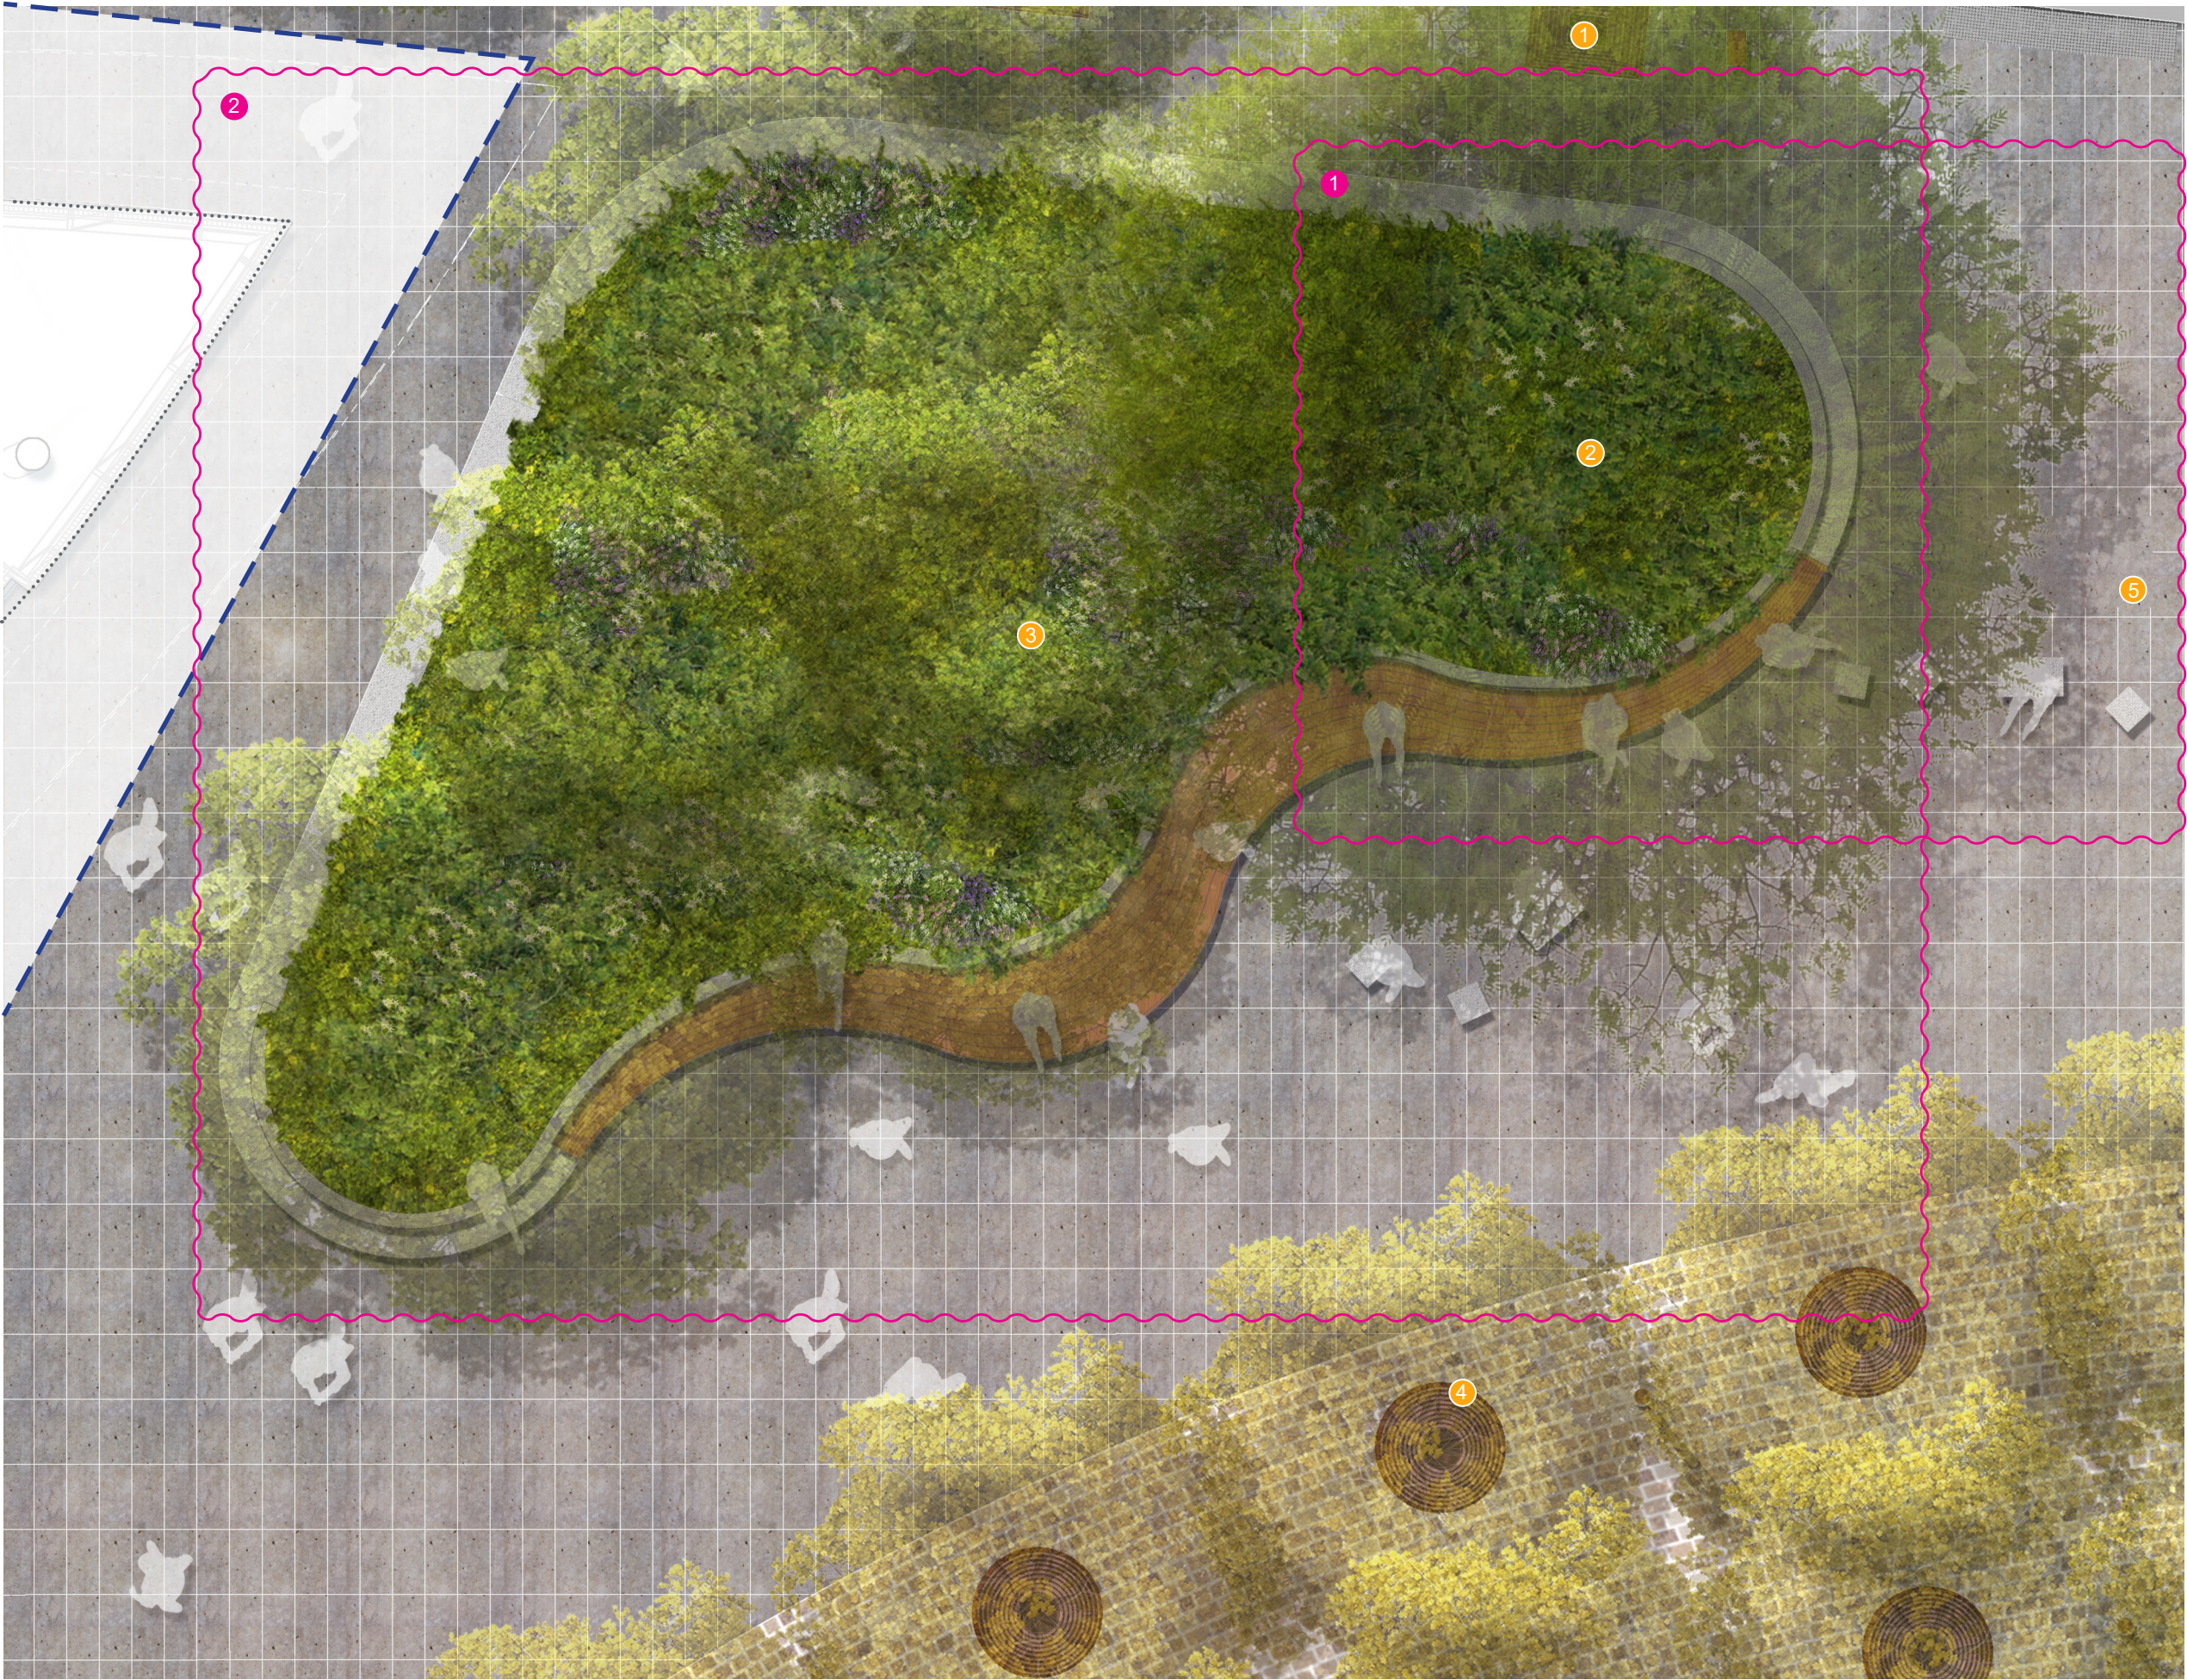


- LEGEND**
- Development application by others
(Works not in public domain scope)
 - Awning over
 - 1 *Harpullia pendula* street tree planting
 - 2 *Ficus* sp. signature fig tree planting
 - 3 *Corymbia maculata* / *Angophra costata* tree planting
 - 4 *Waterhousea floribunda* "Green Avenue"
 - 5 Concrete seating / Vehicle deterrents

Proposed Modifications


- Amendment cloud
- 1 Relocated Fig tree to North raised planter
- 2 Change geometry of raised planter/reduce raised planter timber top and remove timber backrest

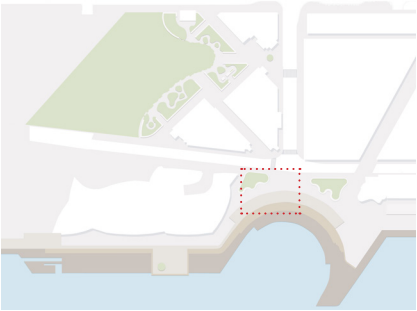

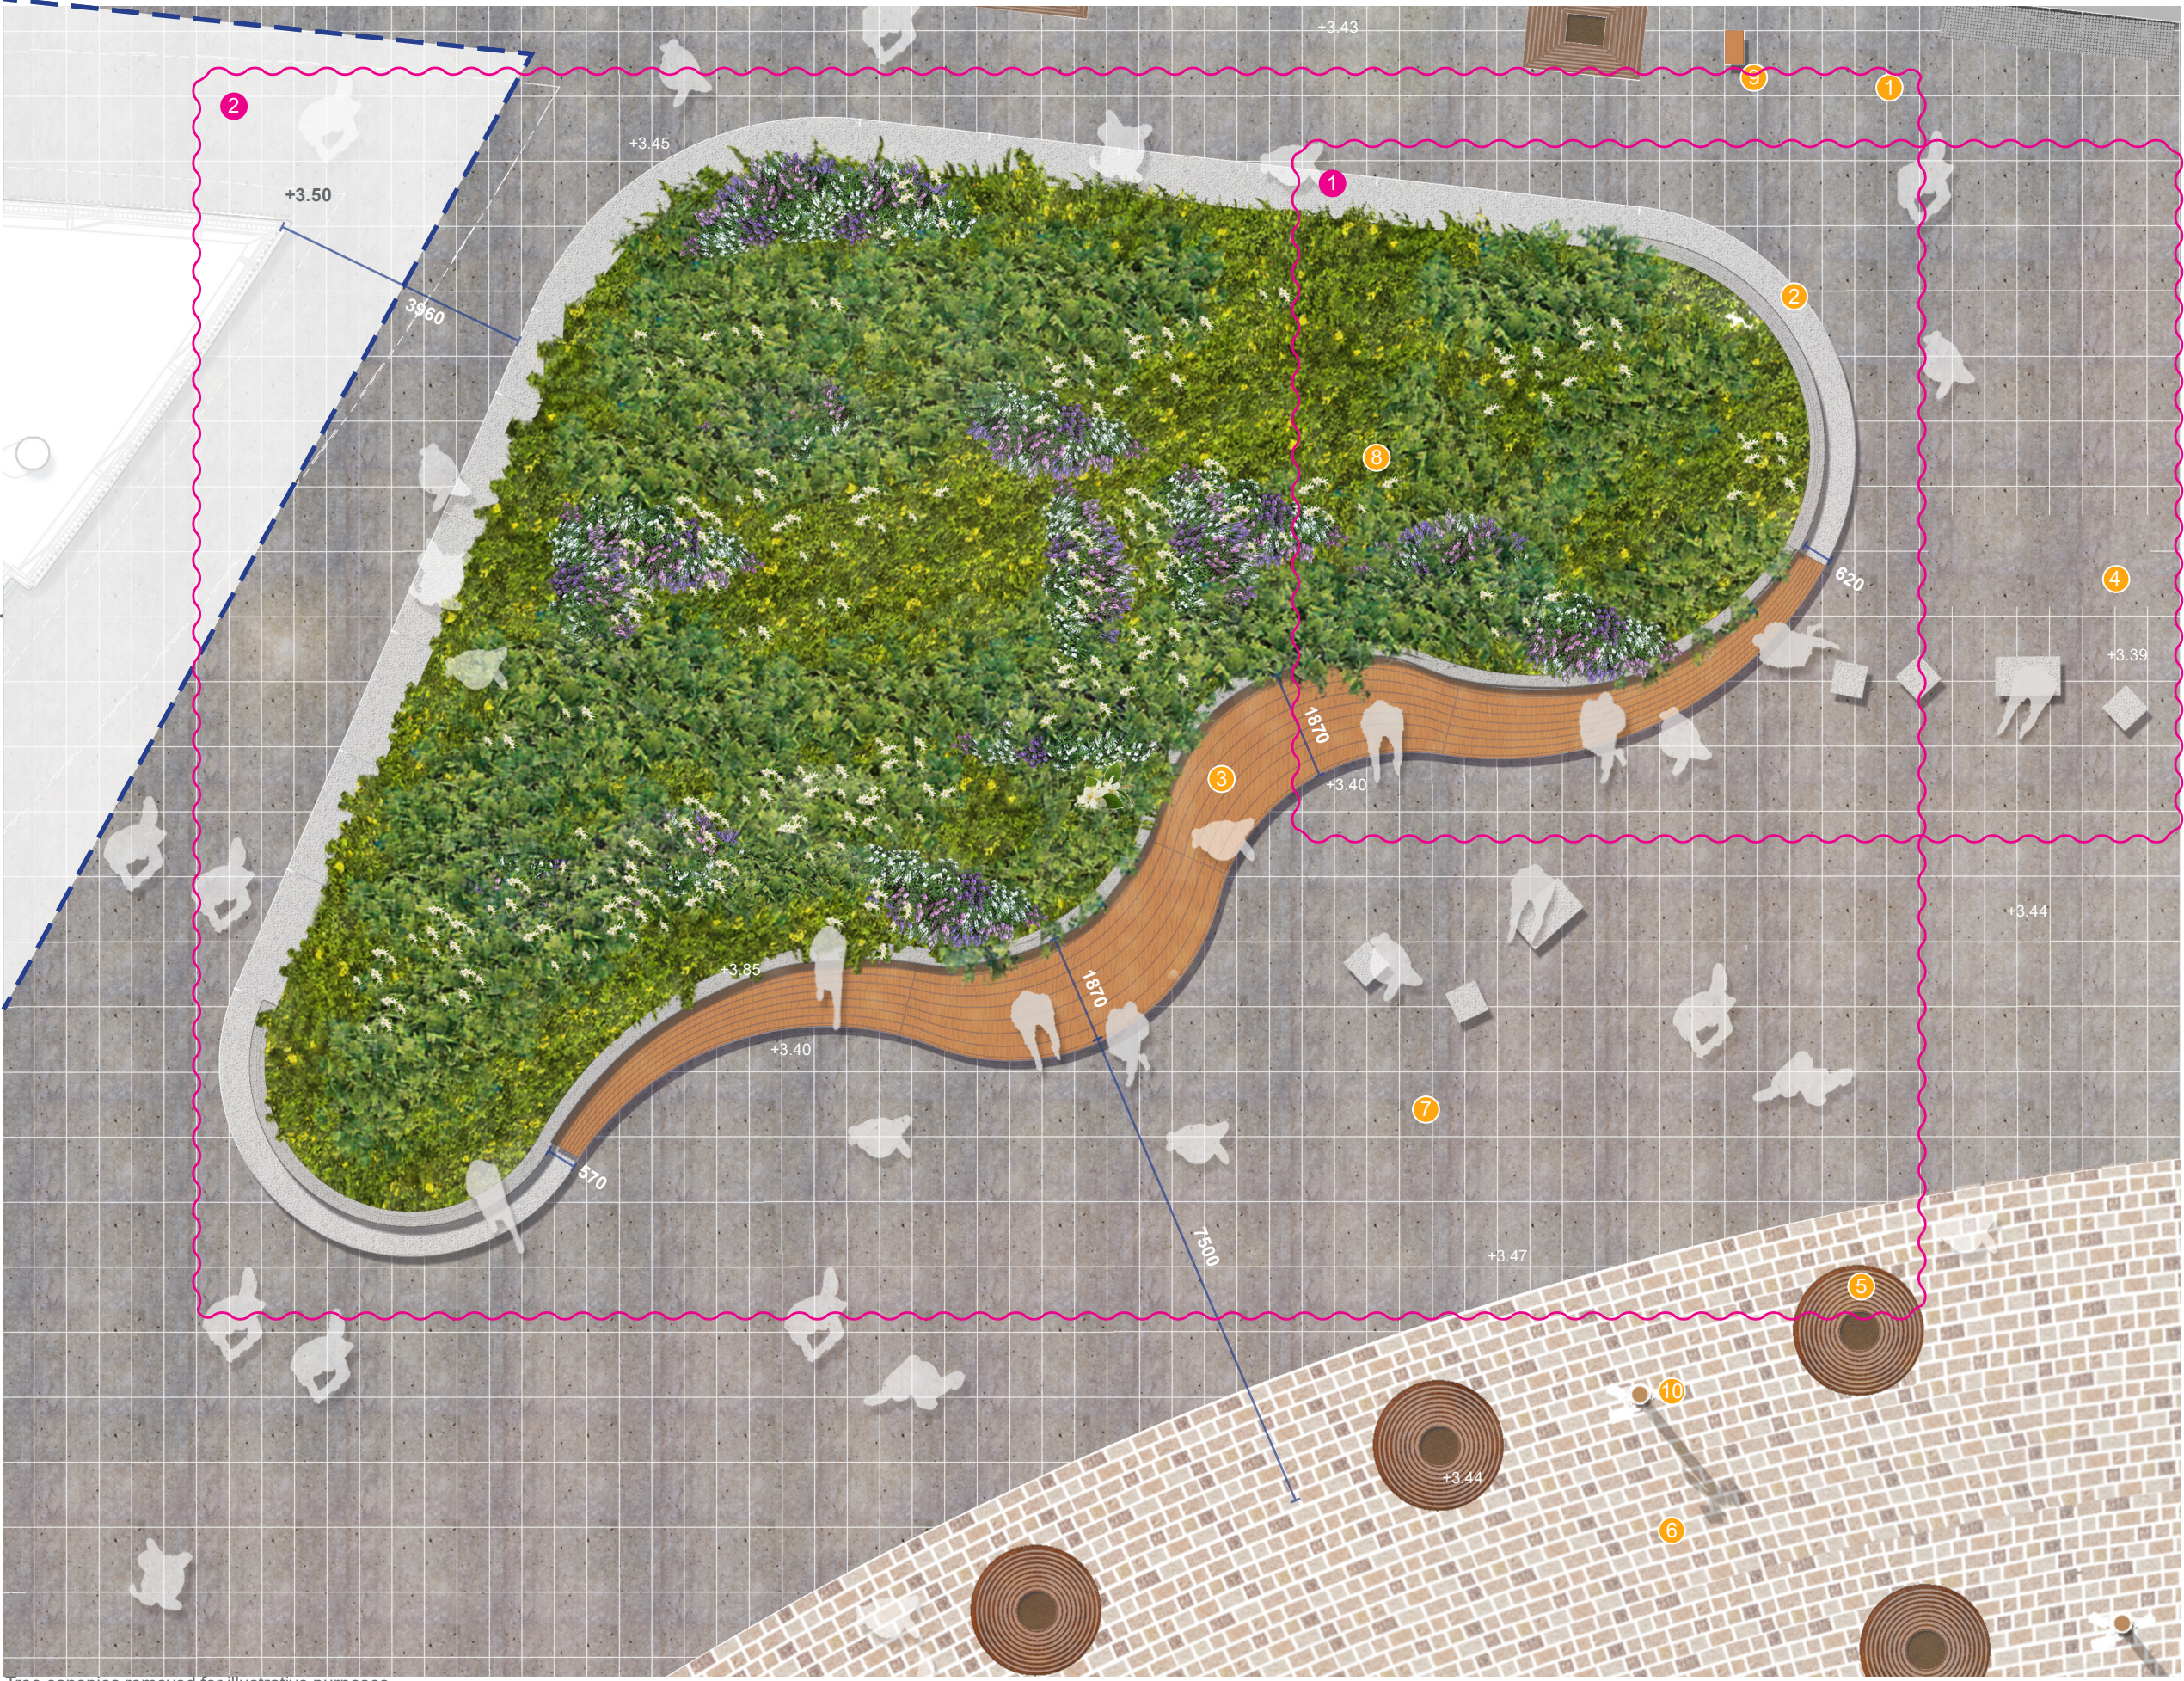

- LEGEND**
- Development application by others
(Works not in public domain scope)
 - Awning over
 - 1 City of Sydney granite paving
 - 2 Raised precast concrete planter
 - 3 Timber lounge and seat
 - 4 Concrete seating / Vehicle deterrents
 - 5 Cast iron tree grate with uplights
 - 6 Porphyry paving
 - 7 Watermans Cove granite paver
 - 8 Cove raised planter garden
 - 9 Signage - refer to signage pack
 - 10 Waterfront light pole - refer lighting package

- Proposed Modifications**
- Amendment cloud
 - 1 Relocated Fig tree to North raised planter
 - 2 Change geometry of raised planter/reduce raised planter timber top and remove timber backrest

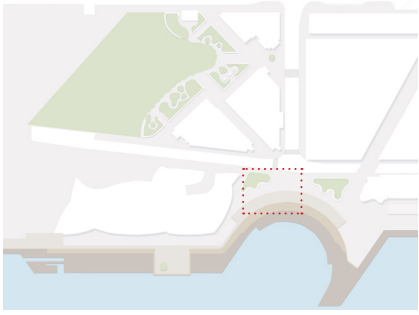

Project
BARANGAROO STAGE 1B
PUBLIC DOMAIN
Modification S4.55

grant associates
67 Tras Street
Singapore 079006
T: +65 6221 3596
E: info@grant-associates.uk.com

lendlease
Level 14, Tower Three,
International Towers Sydney
Exchange Place,
300 Barangaroo Avenue
Barangaroo NSW 2000
T: +612 9236 6111


Scale
1:100@A3
0 1 2 4m

Drawing Title
**WATERMANS COVE
RAISED PLANTER DETAIL
PLAN - NO TREES**
Drawn
SS

Drawing Number
BAR-418-DA-WC-DP02
Checked
MW


Revision
Rev A
Rev B
Rev C

Date
17/04/2019
08/05/2019
09/05/2019

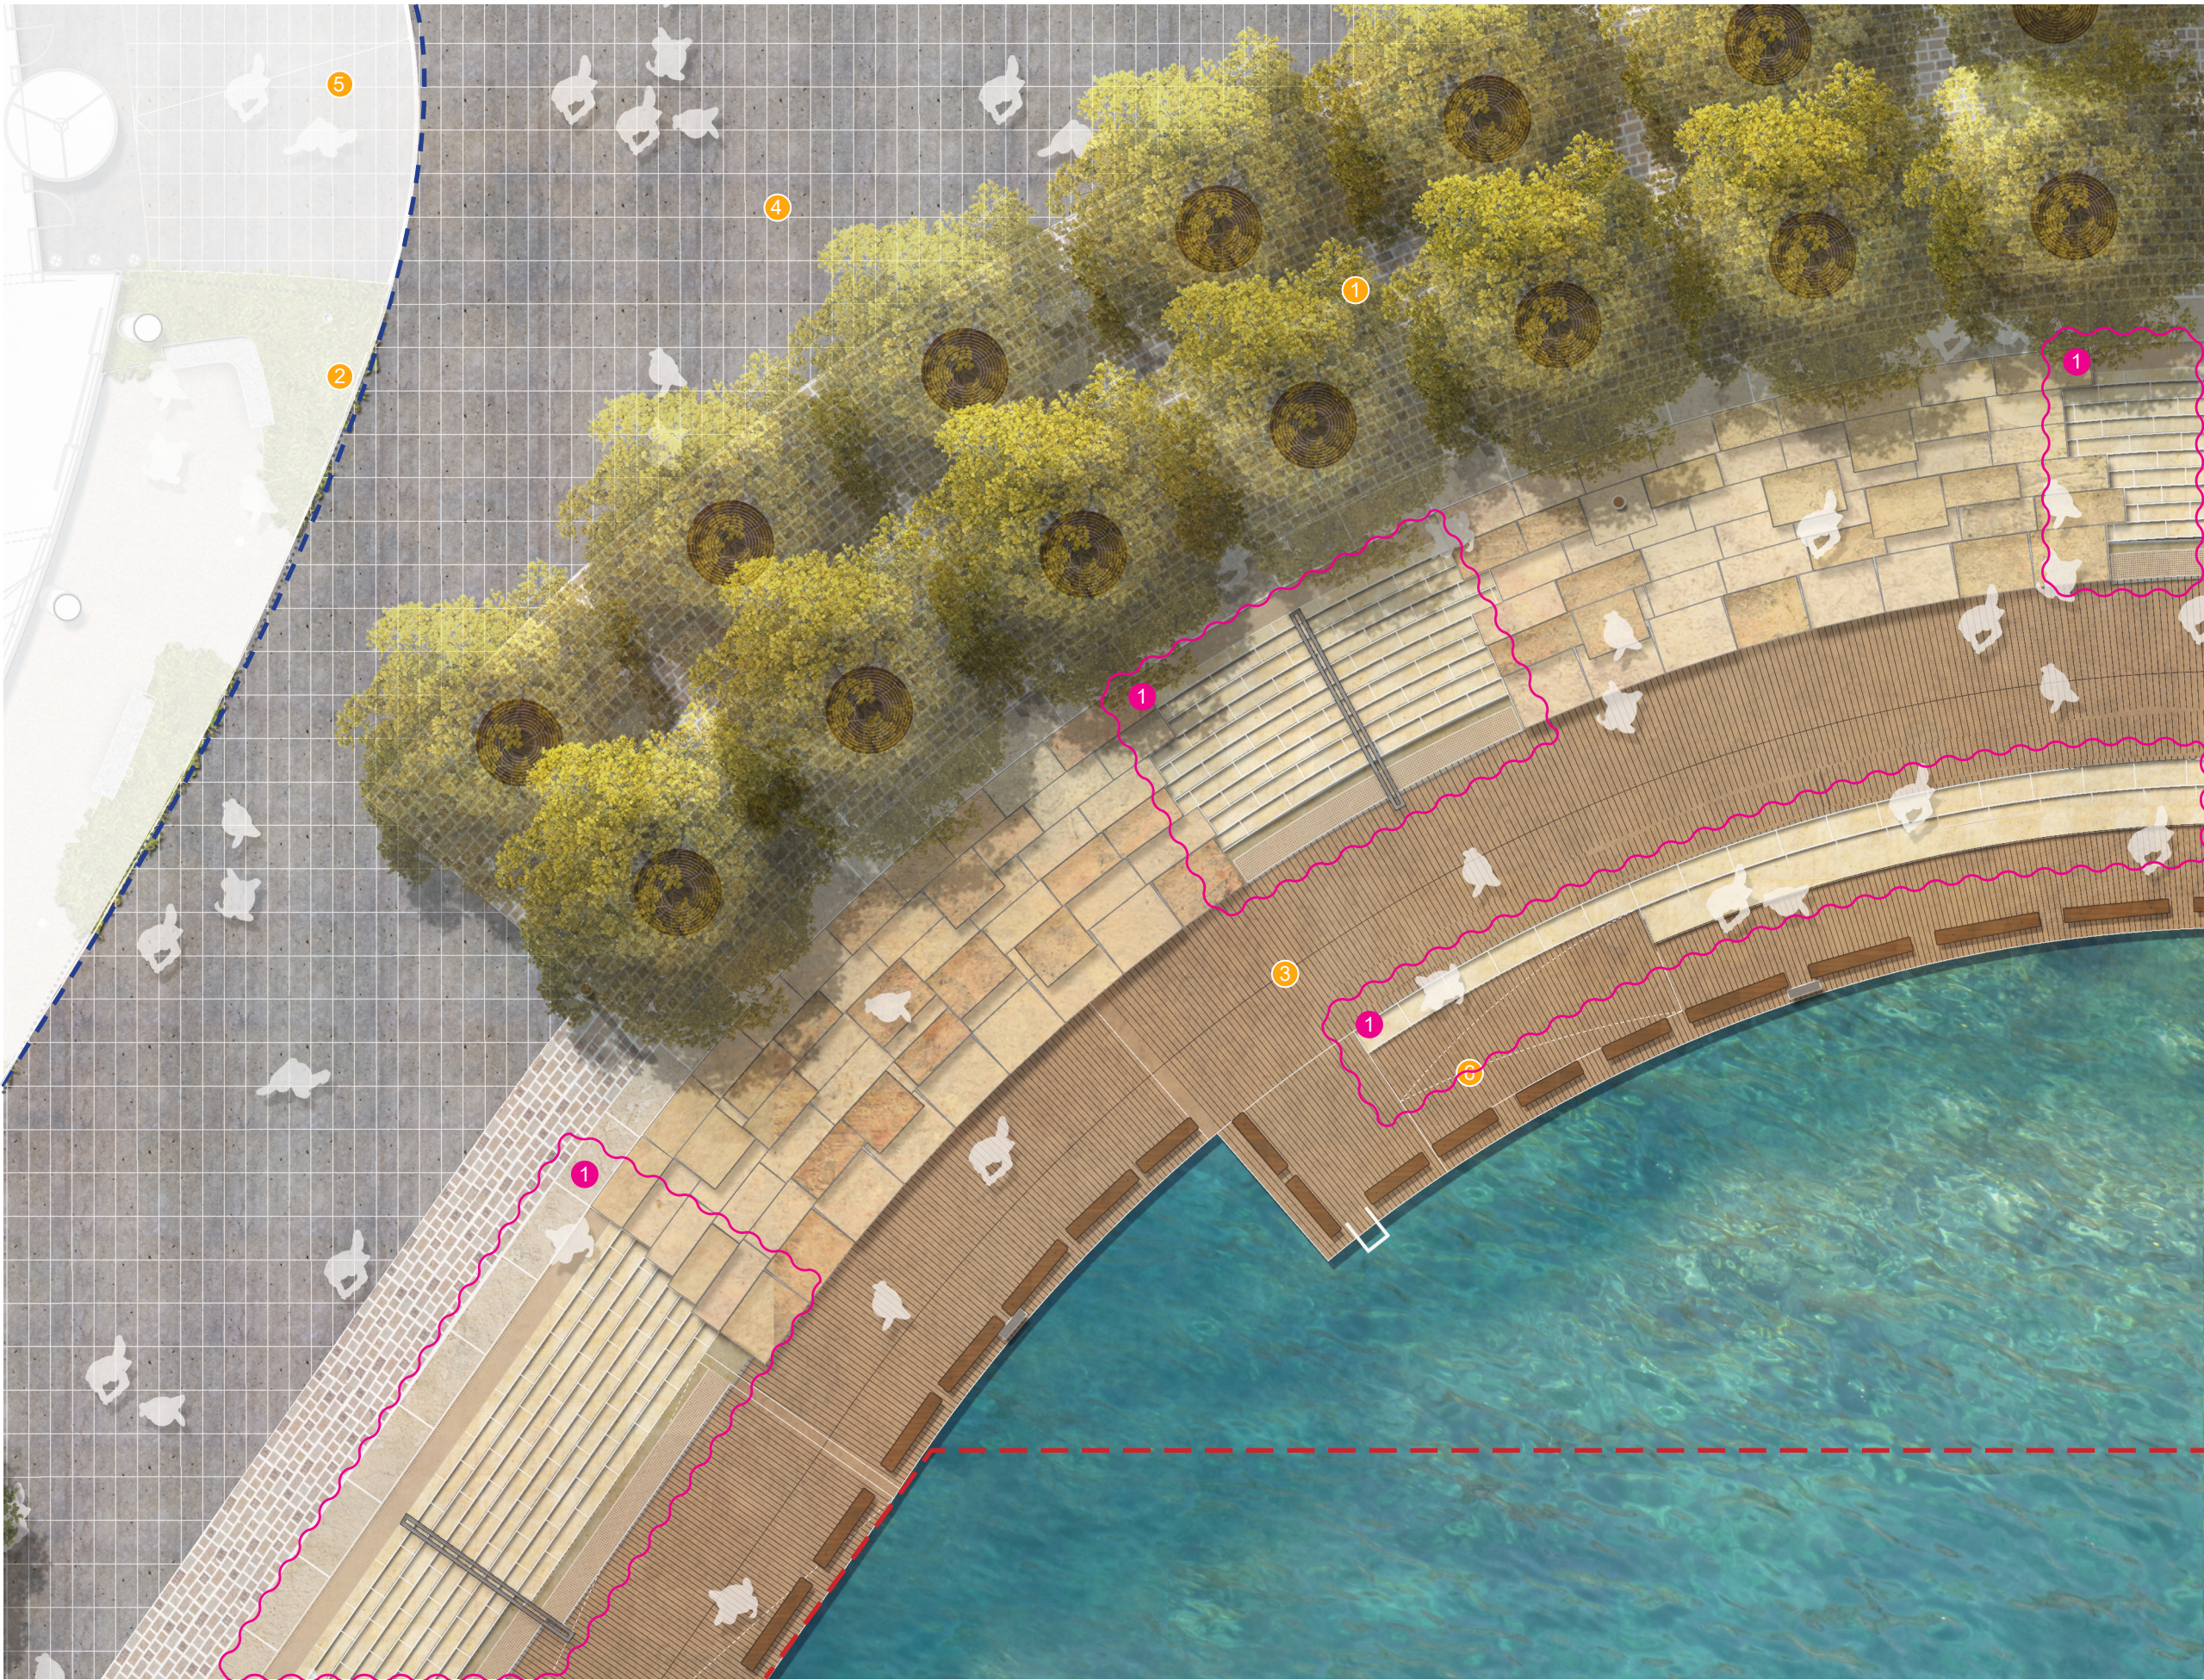

- LEGEND**
- Development application boundary
 - Development application by others
(Works not in public domain scope)
 - 1 Waterhousea floribunda "Green Avenue"
 - 2 Crown Resort Hotel terrace shrub planting
 - 3 Timber deck
 - 4 Watermans Cove granite paver
 - 5 Crown Resort Hotel entry
 - 6 Access ramp to lower level

- Proposed Modifications**
- Amendment cloud
 - 1 Stone stairs changed to concrete

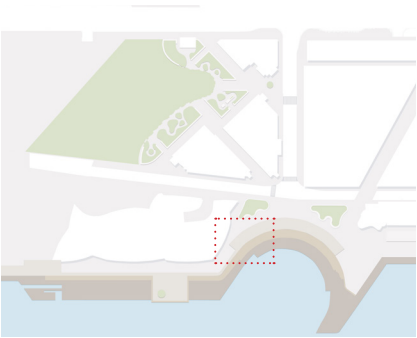

Project
BARANGAROO STAGE 1B
PUBLIC DOMAIN
Modification S4.55

grant associates
67 Tras Street
Singapore 079006
T: +65 6221 3596
E: info@grant-associates.uk.com

lendlease
Level 14, Tower Three,
International Towers Sydney
Exchange Place,
300 Barangaroo Avenue
Barangaroo NSW 2000
T: +612 9236 6111

Scale
1:150@A3
0 1 2 4m




Drawing Title
WATERMANS COVE
TERRACED SEATING DETAIL
PLAN - TREES
Drawn
SS

Drawing Number
BAR-418-DA-WC-DP03
Checked
MW

Revision
Rev A
Rev B
Rev C

Date
17/04/2019
08/05/2019
09/05/2019

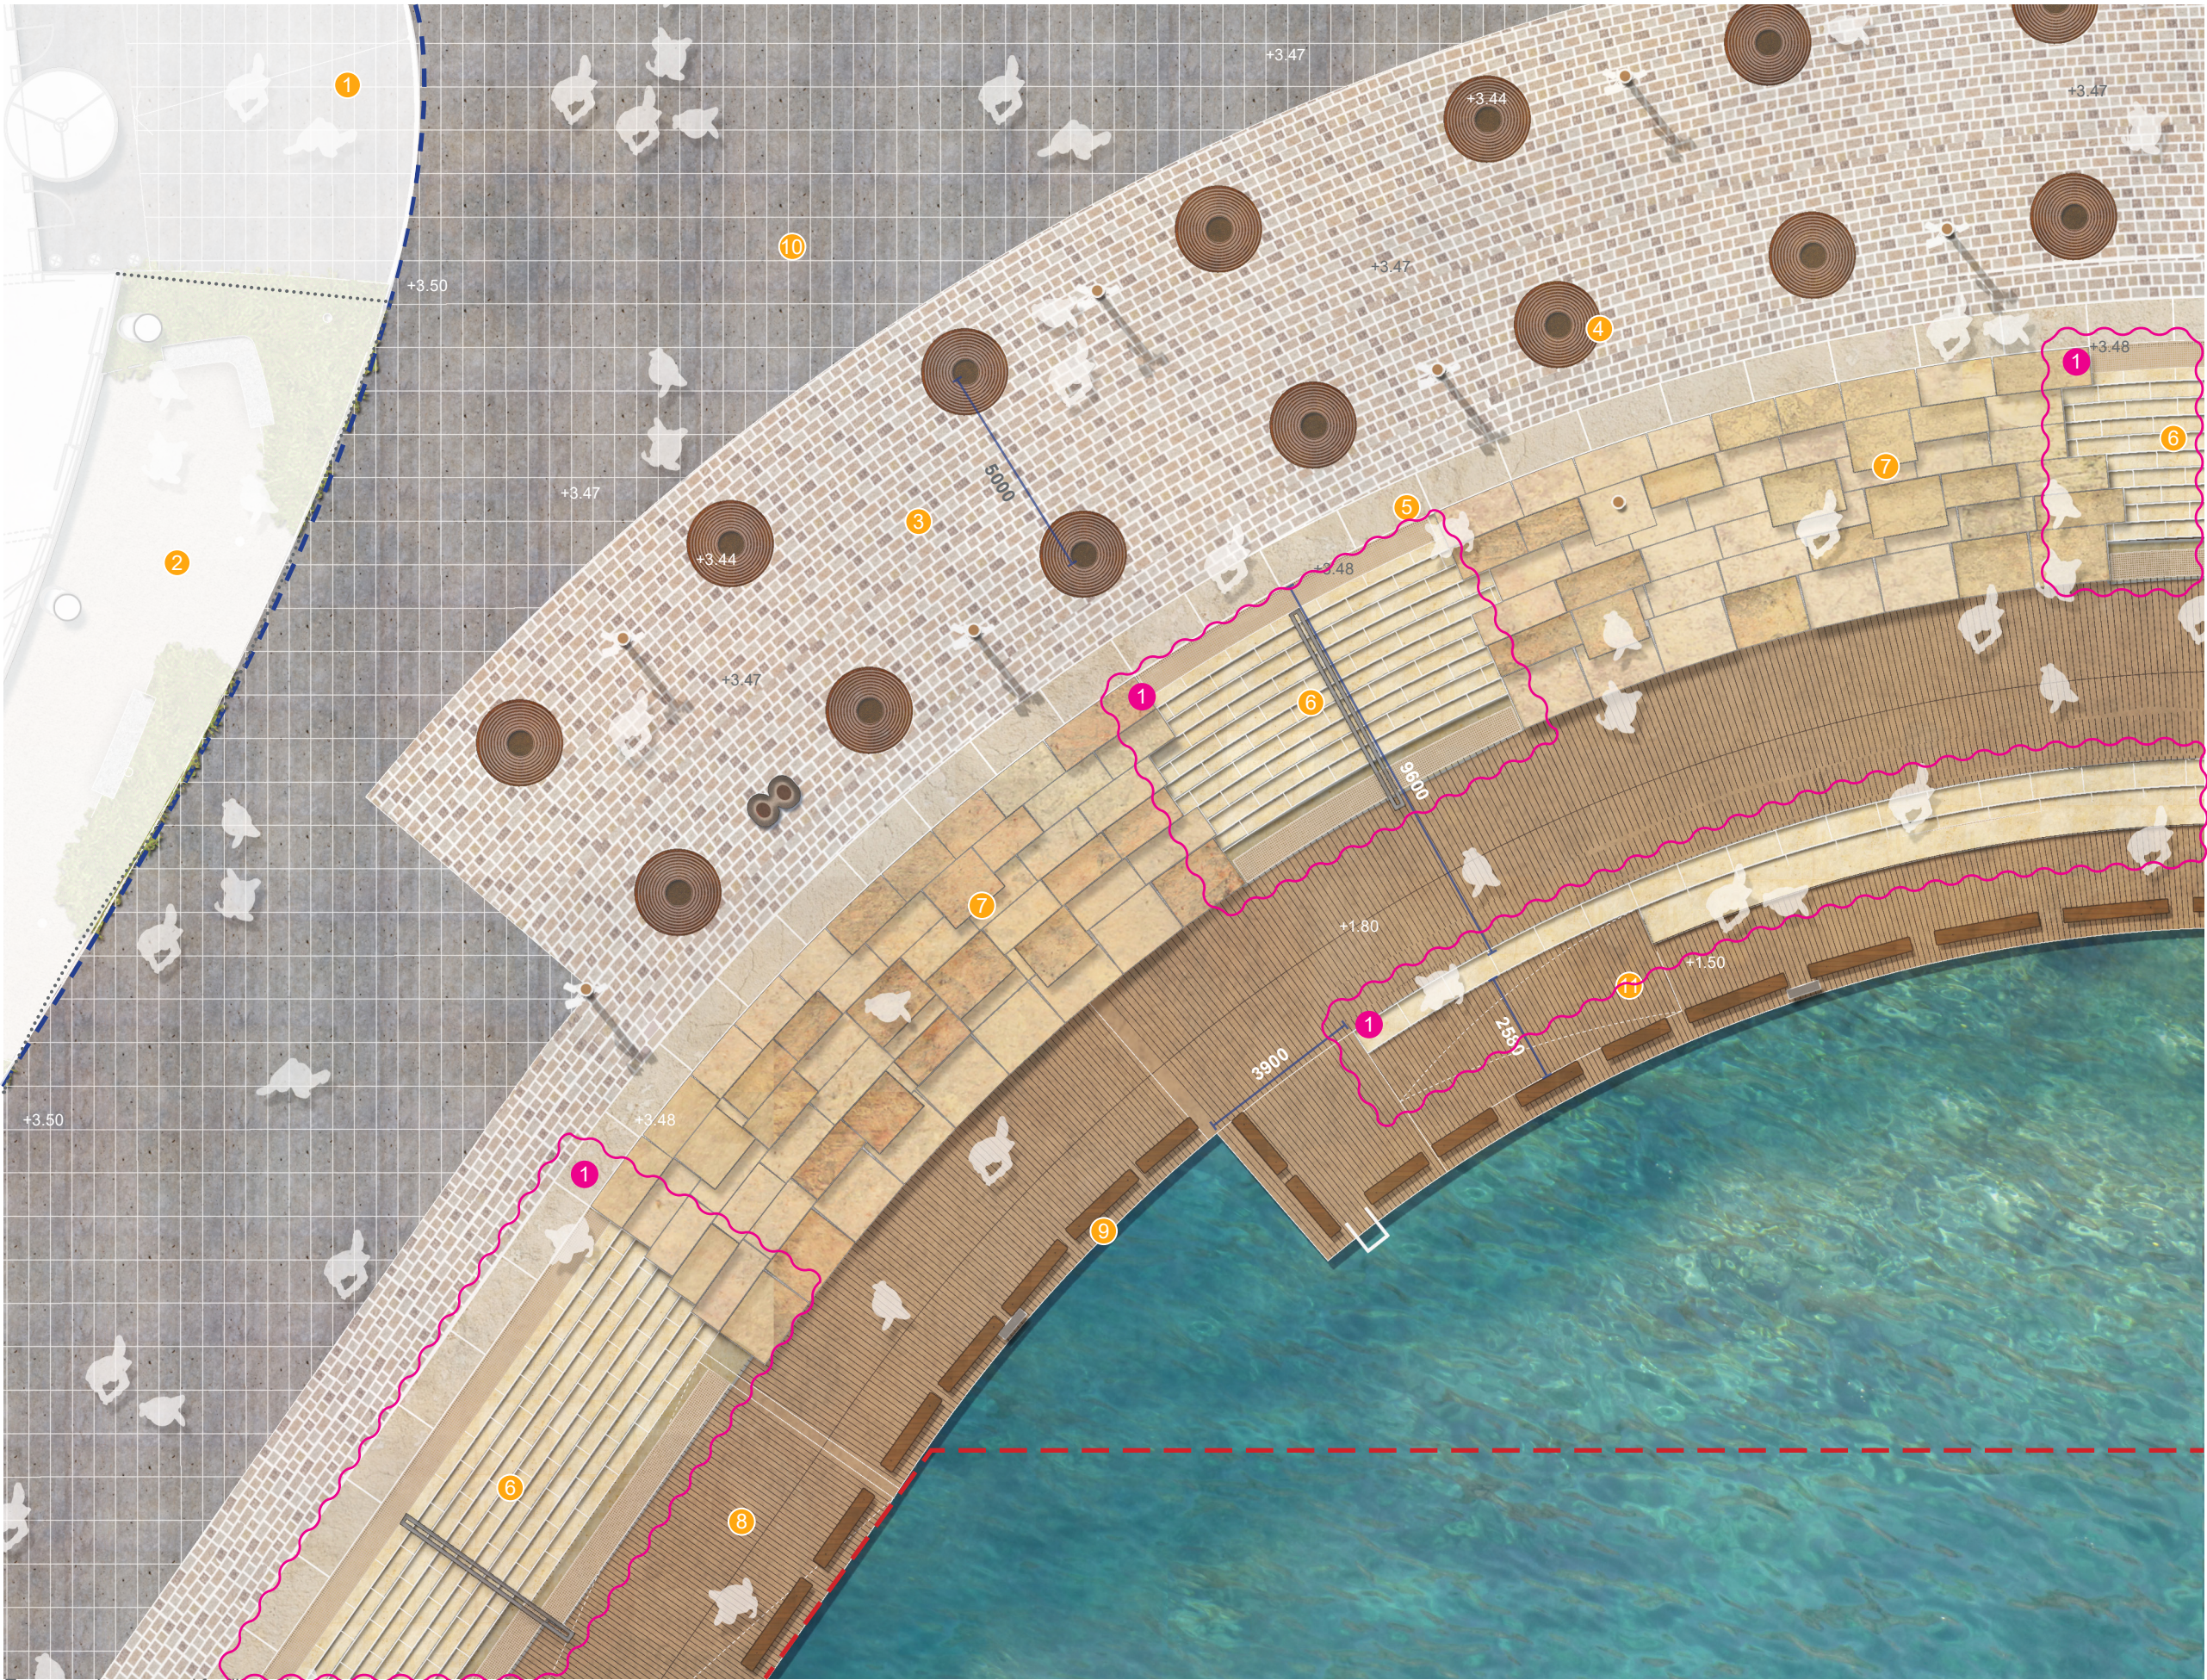

Tree canopies removed for illustrative purposes


LEGEND

- Development application boundary
- Development application by others
(Works not in public domain scope)

- 1 Entry to Crown Resort Hotel
- 2 Crown Resort Hotel licensed seating area
- 3 Porphyry paving
- 4 Cast iron tree grate with uplights
- 5 Sandstone flush edge
- 6 Concrete steps and bronze hand rail
- 7 Sandstone seating terraces
- 8 Timber ramp to Wulugul Walk
- 9 Timber baulk
- 10 Watermans Cove granite paver
- 11 Access ramp to lower level

Proposed Modifications

- Amendment cloud
- 1 Stone stairs changed to concrete

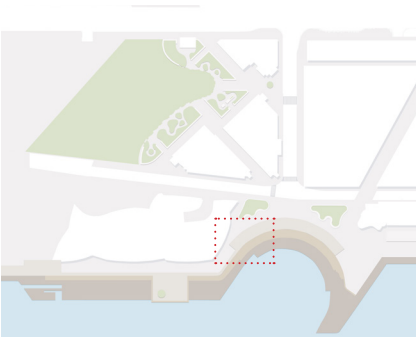

Project
BARANGAROO STAGE 1B
PUBLIC DOMAIN
Modification S4.55

grant associates
67 Tras Street
Singapore 079006
T: +65 6221 3596
E: info@grant-associates.uk.com

lendlease
Level 14, Tower Three,
International Towers Sydney
Exchange Place,
300 Barangaroo Avenue
Barangaroo NSW 2000
T: +612 9236 6111

Scale
1:150@A3
0 1 2 4m



Drawing Title
**WATERMANS COVE
TERRACED SEATING DETAIL
PLAN - NO TREES**
Drawn
SS

Drawing Number
BAR-418-DA-WC-DP04
Checked
MW

Revision
Rev A
Rev B
Rev C

Date
17/04/2019
08/05/2019
09/05/2019






LEGEND

- 1 Barangaroo Avenue
- 2 Barangaroo Avenue raised pedestrian crossing
- 3 Cove paving granite paver
- 4 Watermans Quay raised pedestrian crossing
- 5 Raised planter/seat
- 6 Porphyry paving
- 7 Concrete blocks / vehicle deterrents
- 8 Underground heat exchange infrastructure pits
- 9 "Removeable" concrete blocks

Proposed Modifications

- Amendment cloud
- 1 Change to raised pedestrian crossing
- 2 Deletion of pedestrian crossing
- 3 Relocated Fig tree to North raised planter
- 4 Change geometry of raised planter/reduce raised planter timber top and remove timber backrest

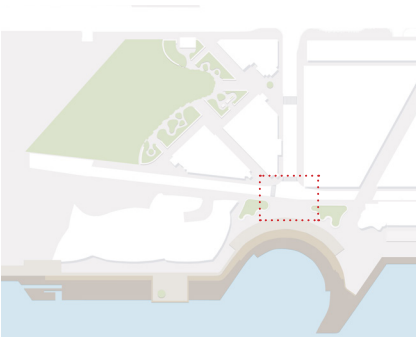

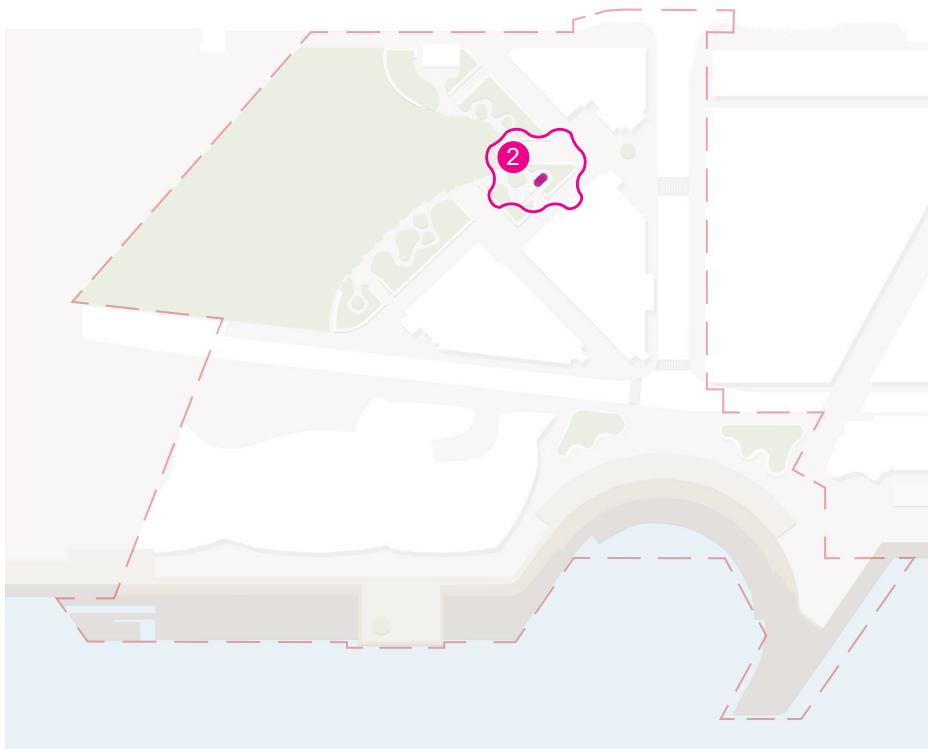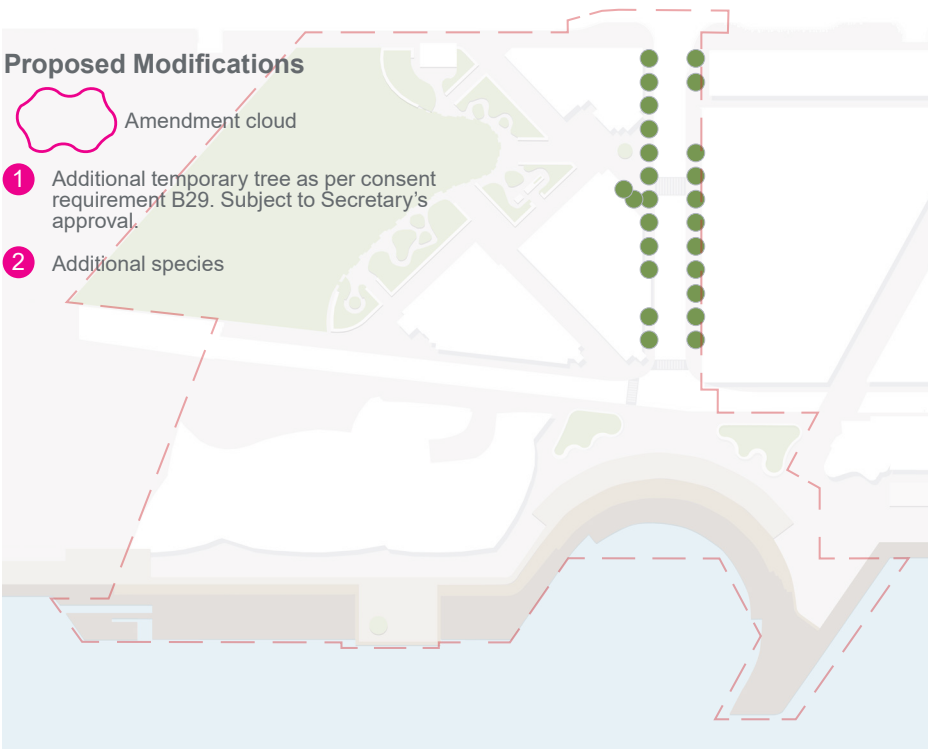

WATERMANS QUAY
Elaeocarpus eumundi - Smooth Leaved Quandong



BARANGAROO AVENUE
Harpullia pendula - Tulipwood



HICKSON PARK/BARANGAROO BENCH
Angophora hispida - Dwarf Apple



Proposed Modifications

-  Amendment cloud
- 1** Additional species for Barangaroo Bench planter
- 2** Additional species for Fern Garden



BARANGAROO BENCH
Lepidosperma gladiatum - Gladiator



FERN GARDEN
Blechnum nudum - Fishbone Fern



FERN GARDEN
Blechnum patersonii - Strap water fern



FERN GARDEN
Asplenium australasicum - Birdsnest fern



FERN GARDEN
Xanthorrhoea johnsonii



Proposed Modifications

-  Amendment cloud
-  Additional species for Fern Garden



FERN GARDEN
Cheilanthes austrotenuifolia - Rock fern



FERN GARDEN
Ficinia nodosa - Knobby club-rush



FERN GARDEN
Dicksonia antarctica - Tree fern



FERN GARDEN
Doryanthes excelsa



FIG RAISED PLANTER GARDEN
Trachelospermum jasminoides - Star jasmine



COVE RAISED PLANTER GARDEN
Banksia spinulosa var. *spinulosa* - Birthday candles

Proposed Modifications

 Amendment cloud

1 Additional species for ove raised planter garden

