


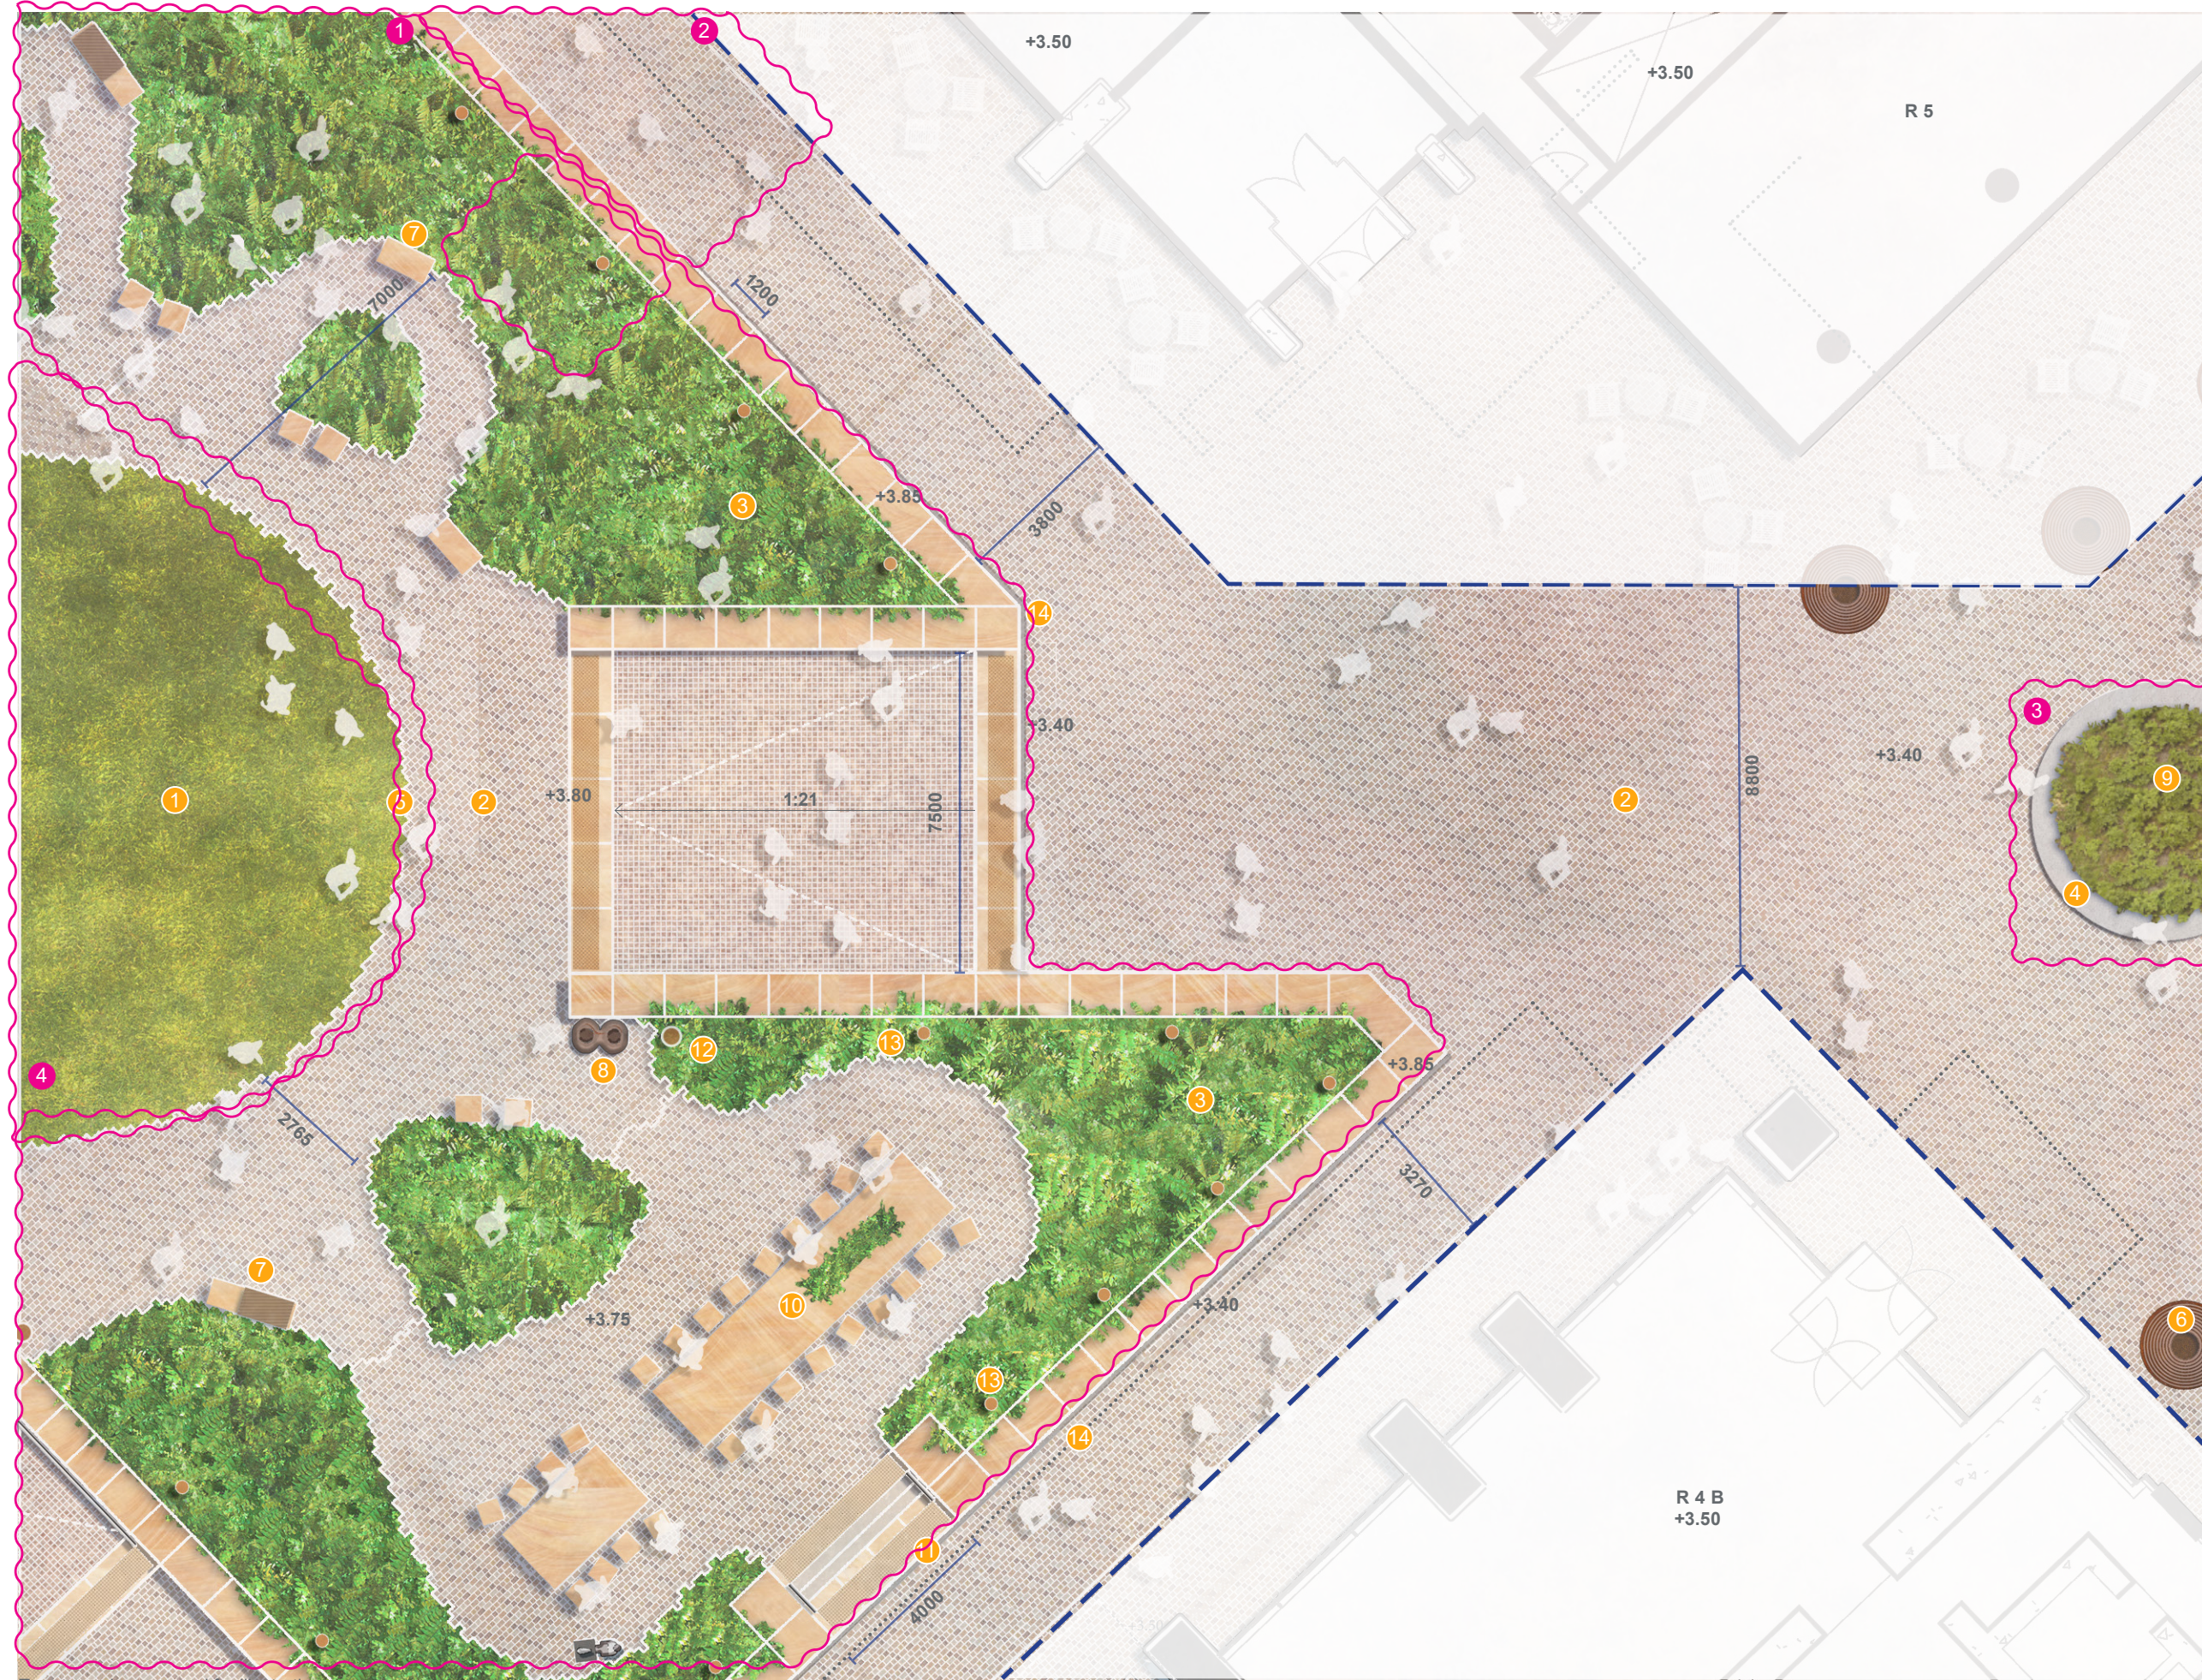

Tree canopies removed for illustrative purposes

LEGEND

- Development application by others
(Works not in public domain scope)
- Awning over
- 1 Hickson park lawn
- 2 Porphyry paving
- 3 Fern garden
- 4 Raised concrete "Fig" seat
- 5 Lawn and porphyry edge transition
- 6 Circular cast iron tree grate
- 7 Hickson park sandstone seats
- 8 Hickson park bins
- 9 Understorey planting
- 10 Barangaroo Bench
- 11 Stairs to park
- 12 Hickson Park pole top light
- 13 Hickson Park bollard light
- 14 Brick slot drain

Proposed Modifications

- Amendment cloud

- 1 Increase planting area within the park, change of geometry and move 1no. access stairs.
- 2 Remove ramp and sandstone wall due to proposed Hickson Road levels
- 3 Remove timber top for Watermans Quay raised planter seating
- 4 Levels changed due to proposed Hickson Road levels



Project
BARANGAROO STAGE 1B
PUBLIC DOMAIN
Modification S4.55

grant associates
67 Tras Street
Singapore 079006
T: +65 6221 3596
E: info@grant-associates.uk.com

lendlease
Level 14, Tower Three,
International Towers Sydney
Exchange Place,
300 Barangaroo Avenue
Barangaroo NSW 2000
T: +612 9236 6111

Scale
1:150@A3
0 1 2 4m



Drawing Title
HICKSON PARK SOUTH
ENTRY DETAIL PLAN - NO
TREES
Drawn
SS

Drawing Number
BAR-418-DA-HP-DP04
Checked
MW

Revision
Rev A
Rev B
Rev C


Date
17/04/2019
08/05/2019
09/05/2019



- LEGEND**
- Development application by others
(Works not in public domain scope)
 - Awning over
 - 1 Hickson park lawn
 - 2 Low sandstone raised planter/seating wall
 - 3 Low sandstone park edge
 - 4 Park entry ramp
 - 5 Porphyry paving
 - 6 R4A Porte cochere
 - 7 Hickson park sandstone seats
 - 8 City of Sydney granite paving
 - 9 Concrete seat / vehicle deterrent
 - 10 *Ficus sp.* signature tree
 - 11 Wind mitigation tree plating
 - 12 Tree belt park planting
 - 13 Porte cochere crossover approved under One Sydney development application

Proposed Modifications

- Amendment cloud
- 1 Increase planting area within the park, change of geometry and remove 1no. access stairs.
- 2 Remove porphyry paving to City of Sydney transition as per consent requirement B23
- 3 Sandstone paving strip changed to City of Sydney paving along Hickson Park
- 4 Sandstone bollards changed to concrete
- 5 Additional smart pole

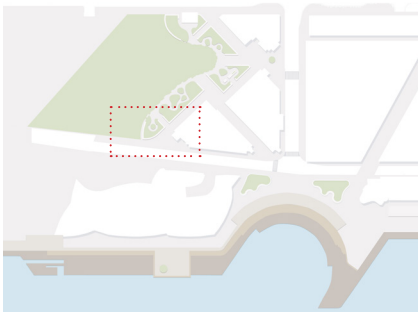



Tree canopies removed for illustrative purposes

LEGEND

- Development application by others
(Works not in public domain scope)
- Awning over
- 1 Hickson Park lawn
- 2 Porphyry paving
- 3 R4A Porte cochere
- 4 City of Sydney granite paving
- 5 Drinking fountain
- 6 Fern garden
- 7 Sandstone "Fig" seat
- 8 Lawn and porphyry edge transition
- 9 Porphyry circular paving
- 10 Hickson park sandstone seats
- 11 Hickson park bins
- 12 Fig tree understorey planting
- 13 Precinct signage - refer signage pack
- 14 Hickson park pole top light
- 15 Hickson park bollard light
- 16 Porte cochere crossover approved under
One Sydney development application
- 17 Concrete seat / Vehicle deterrent

Proposed Modifications

- Amendment cloud
- 1 Increase planting area within the park, change of geometry and remove 1no. access stairs.
- 2 Remove porphyry paving to City of Sydney transition as per consent requirement B23
- 3 Sandstone paving strip changed to City of Sydney paving along Hickson Park
- 4 Sandstone bollards changed to concrete
- 5 Additional smart pole



Project
BARANGAROO STAGE 1B
PUBLIC DOMAIN
Modification S4.55

grant associates
67 Tras Street
Singapore 079006
T: +65 6221 3596
E: info@grant-associates.uk.com

lendlease
Level 14, Tower Three,
International Towers Sydney
Exchange Place,
300 Barangaroo Avenue
Barangaroo NSW 2000
T: +612 9236 6111

Scale
1:150@A3
0 1 2 4m

Drawing Title
**HICKSON PARK WEST ENTRY
DETAIL PLAN - NO TREES**

Drawn
SS

Drawing Number
BAR-418-DA-HP-DP06

Checked
MW

Revision
Rev A
Rev B
Rev C

Date
17/04/2019
08/05/2019
09/05/2019



Tree canopies removed for illustrative purposes


LEGEND

- 1 Barangaroo Avenue
- 2 Temporary vehicle turn around ramp
- 3 City of Sydney standard bench
- 4 Hickson park
- 5 Small concrete seat / vehicle deterrents
- 6 Large concrete seat / vehicle deterrent
- 7 City of Sydney granite paving
- 8 City of Sydney standard bins
- 9 Drainage
- 10 Sandstone low wall

Proposed Modifications

Amendment cloud

- 1 Sandstone paving strip changed to City of Sydney paving along Hickson Park
- 2 Sandstone bollards changed to concrete
- 3 Additional smart pole

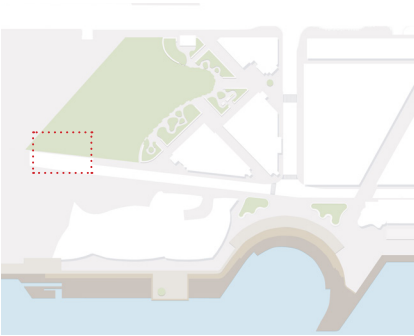

Project
BARANGAROO STAGE 1B
PUBLIC DOMAIN
Modification S4.55

grant associates
67 Tras Street
Singapore 079006
T: +65 6221 3596
E: info@grant-associates.uk.com

lendlease
Level 14, Tower Three,
International Towers Sydney
Exchange Place,
300 Barangaroo Avenue
Barangaroo NSW 2000
T: +612 9236 6111

Scale
1:150@A3
0 1 2 4m



Drawing Title
**HICKSON PARK BOLLARD
STRATEGY**

Drawn
SS

Drawing Number
BAR-418-DA-HP-DP06A

Checked
MW

Revision
Rev A
Rev B
Rev C


Date
17/04/2019
08/05/2019
09/05/2019




- LEGEND**
- 1 Existing Hickson road trees
 - 2 Low sandstone raised planter wall
 - 3 *Ficus sp.* signature fig tree planting
 - 4 Fern garden
 - 5 Soil (for tree planting) above basement slab
 - 6 Stage 1B basement slab
 - 7 Amenities and park storage building
 - 8 City of Sydney standard cycle racks
 - 9 Concrete seating / Vehicle deterrents

Proposed Modifications

- Amendment cloud
- 1 Sandstone paving strip changed to City of Sydney paving along Hickson Park
- 2 Sandstone bollards changed to concrete
- 3 Levels changed due to proposed Hickson

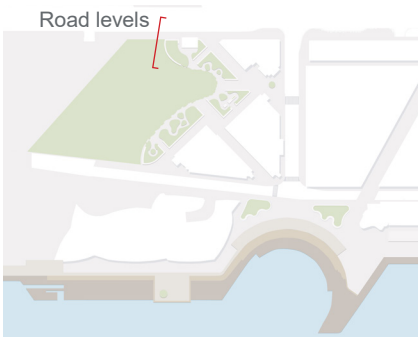

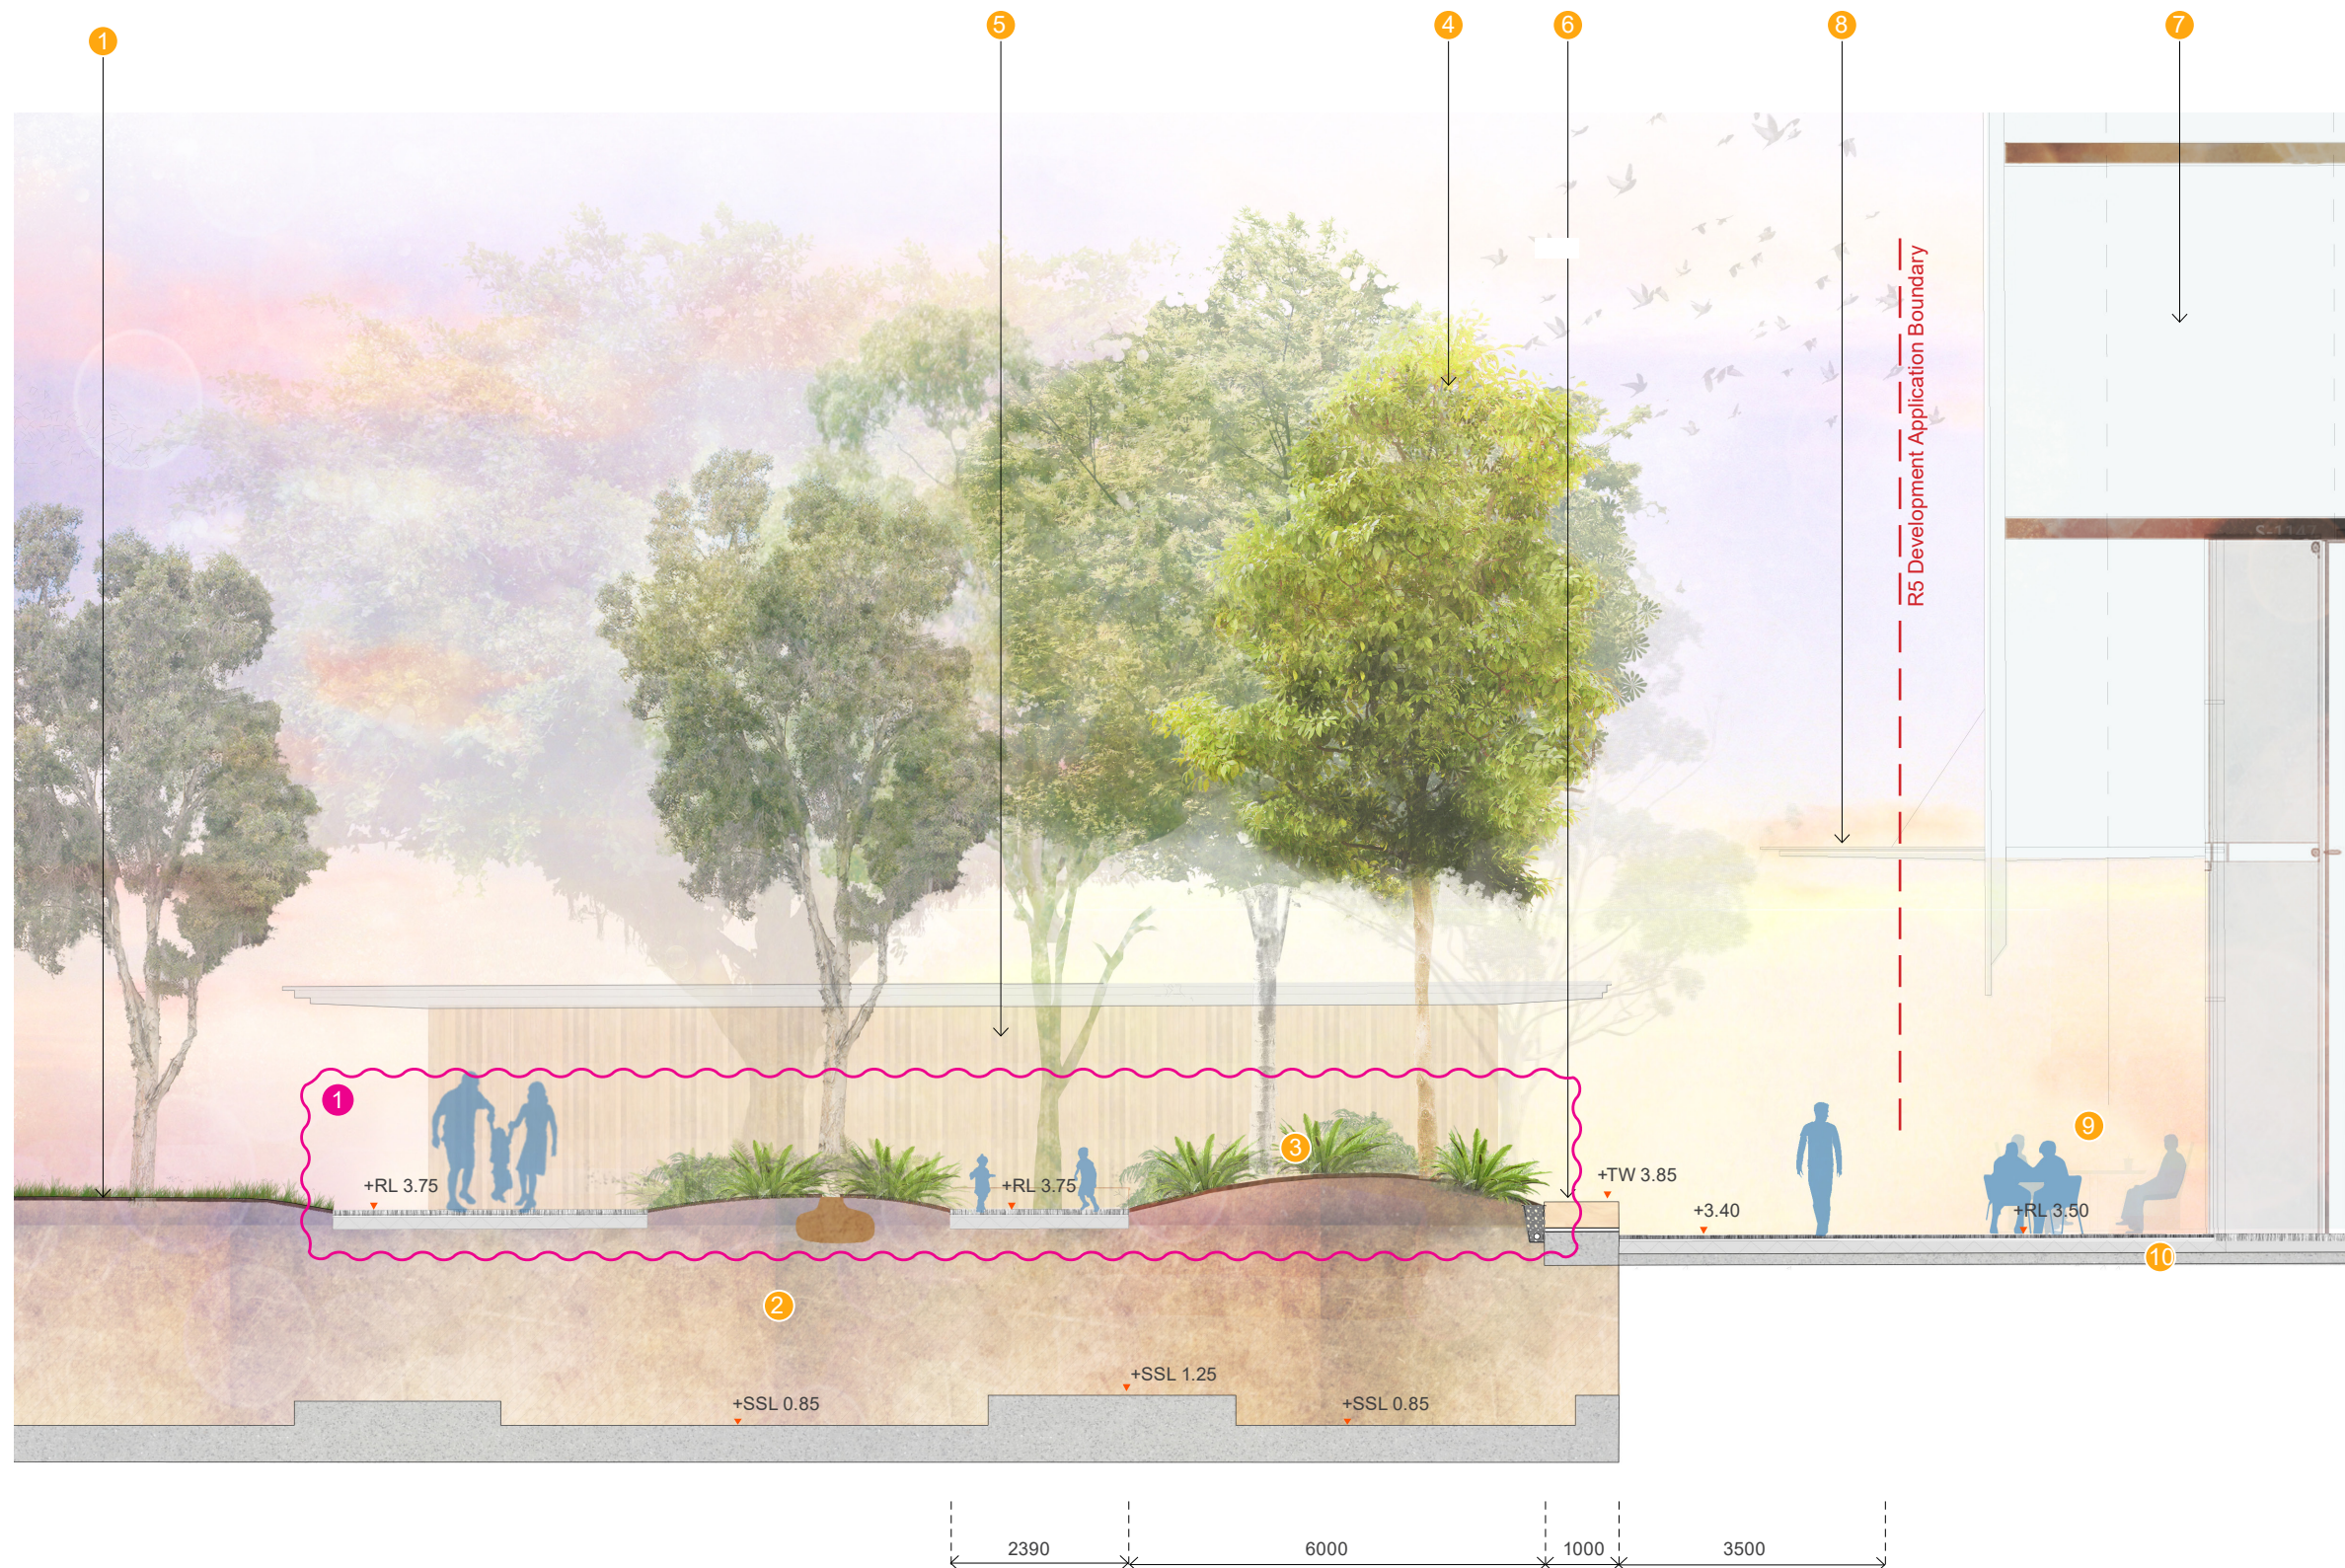

LEGEND

- 1 Hickson park lawn
- 2 Soil (for tree planting) above basement slab
- 3 Tree belt understorey planting
- 4 Wind mitigation tree planting
- 5 Amenities and park storage building
(not part of this DA)
- 6 Low sandstone wall edge
- 7 R5
- 8 R5 glass awning
- 9 R5 dining terrace
- 10 R5 basement slab

Proposed Modifications

- Amendment cloud

- 1 Increase planting area within the park and change of geometry.





LEGEND

- 1 Hickson park tree planting
- 2 Stage 1B basement slab
- 3 Barangaroo bench
- 4 Wind mitigation tree planting
- 5 Fern garden
- 6 R4B
- 7 Sandstone park edge
- 8 Porphyry paving
- 9 R4B licensed seating area
- 10 R4B glass awning

Proposed Modifications

- Amendment cloud

- 1 Increase planting area within the park and change of geometry.





LEGEND

- 1 Hickson park tree planting
- 2 Porphyry paving
- 3 Soil (for tree planting) over basement slab
- 4 Barangaroo bench
- 5 Tree belt planting
- 6 Fern garden
- 7 Wind mitigation tree planting
- 8 Pre-cast concrete steps to park
- 9 R4A
- 10 Stage 1 B basement slab
- 11 R4A glass awning



Proposed Modifications

Amendment cloud

- 1 Increase planting area within the park and change of geometry.
- 2 Stone stairs changed to concrete



Stage 1B Development Application Boundary

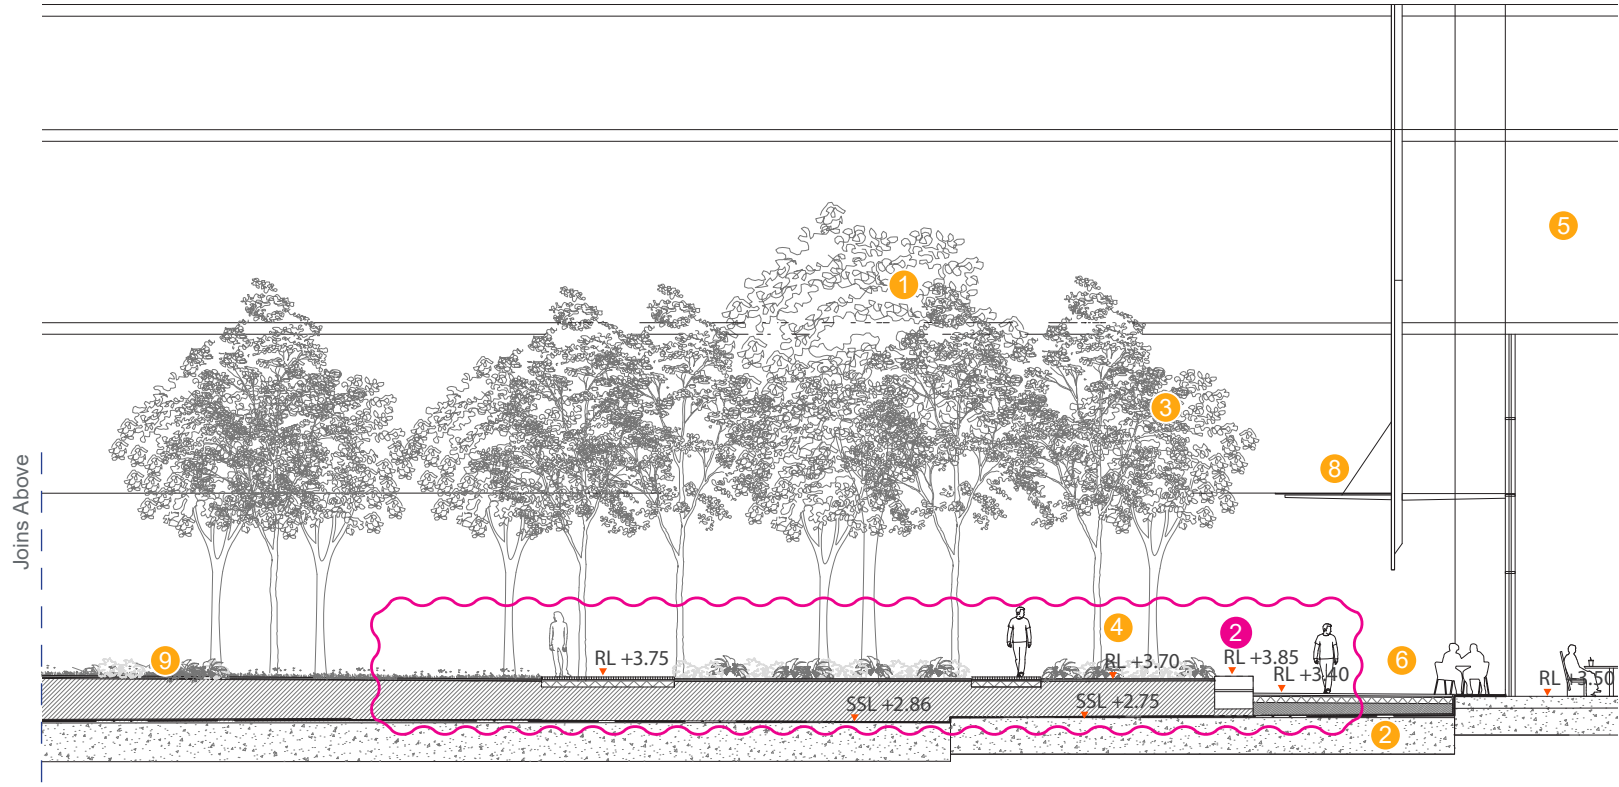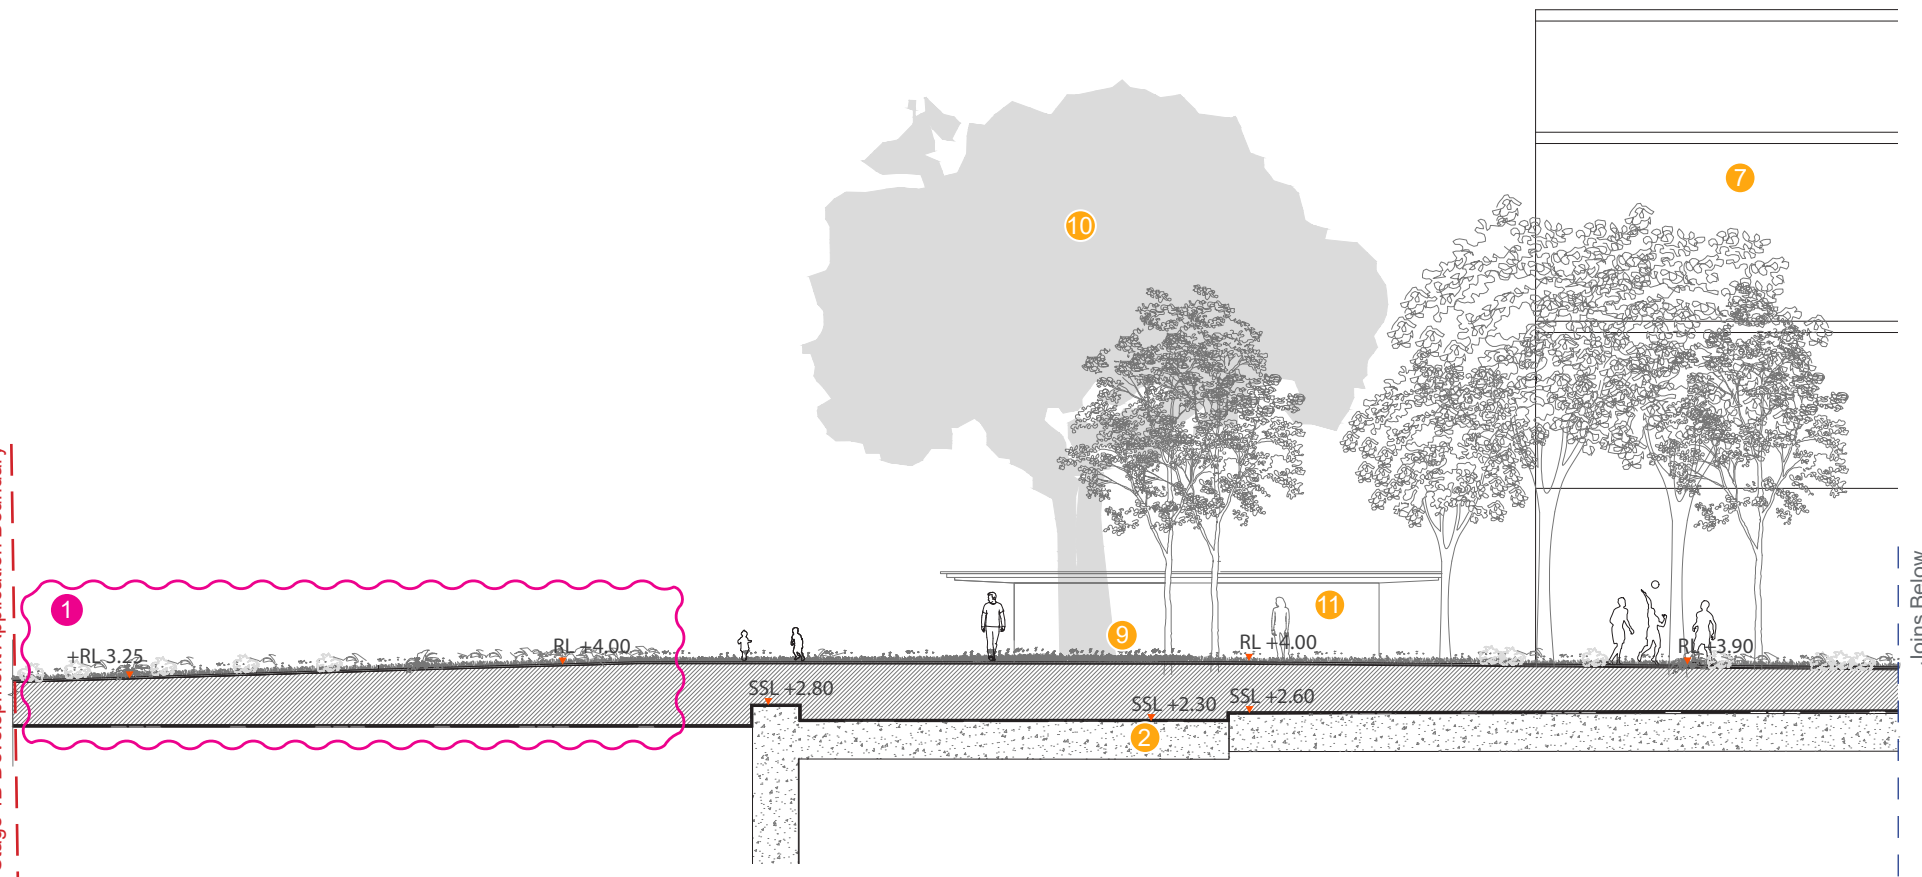




LEGEND

- 1 Tree belt planting
- 2 Stage 1B basement slab
- 3 Wind mitigation tree planting
- 4 Fern garden
- 5 R4A
- 6 Porphyry paving
- 7 R5 behind
- 8 R4A glass awning
- 9 Hickson Park lawn
- 10 Signature Fig tree
- 11 Amenities block (not part of this DA)

Proposed Modifications

- Amendment cloud
- 1 Levels changed due to proposed Hickson Road levels
- 2 Increase planting area within the park, change of geometry and remove 1no. access stairs.

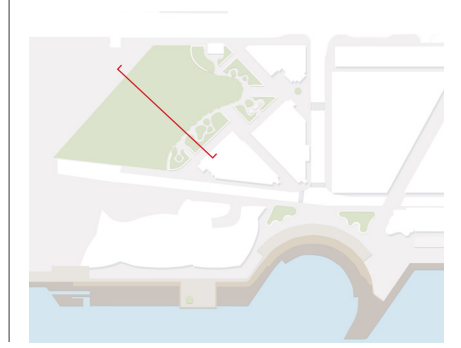

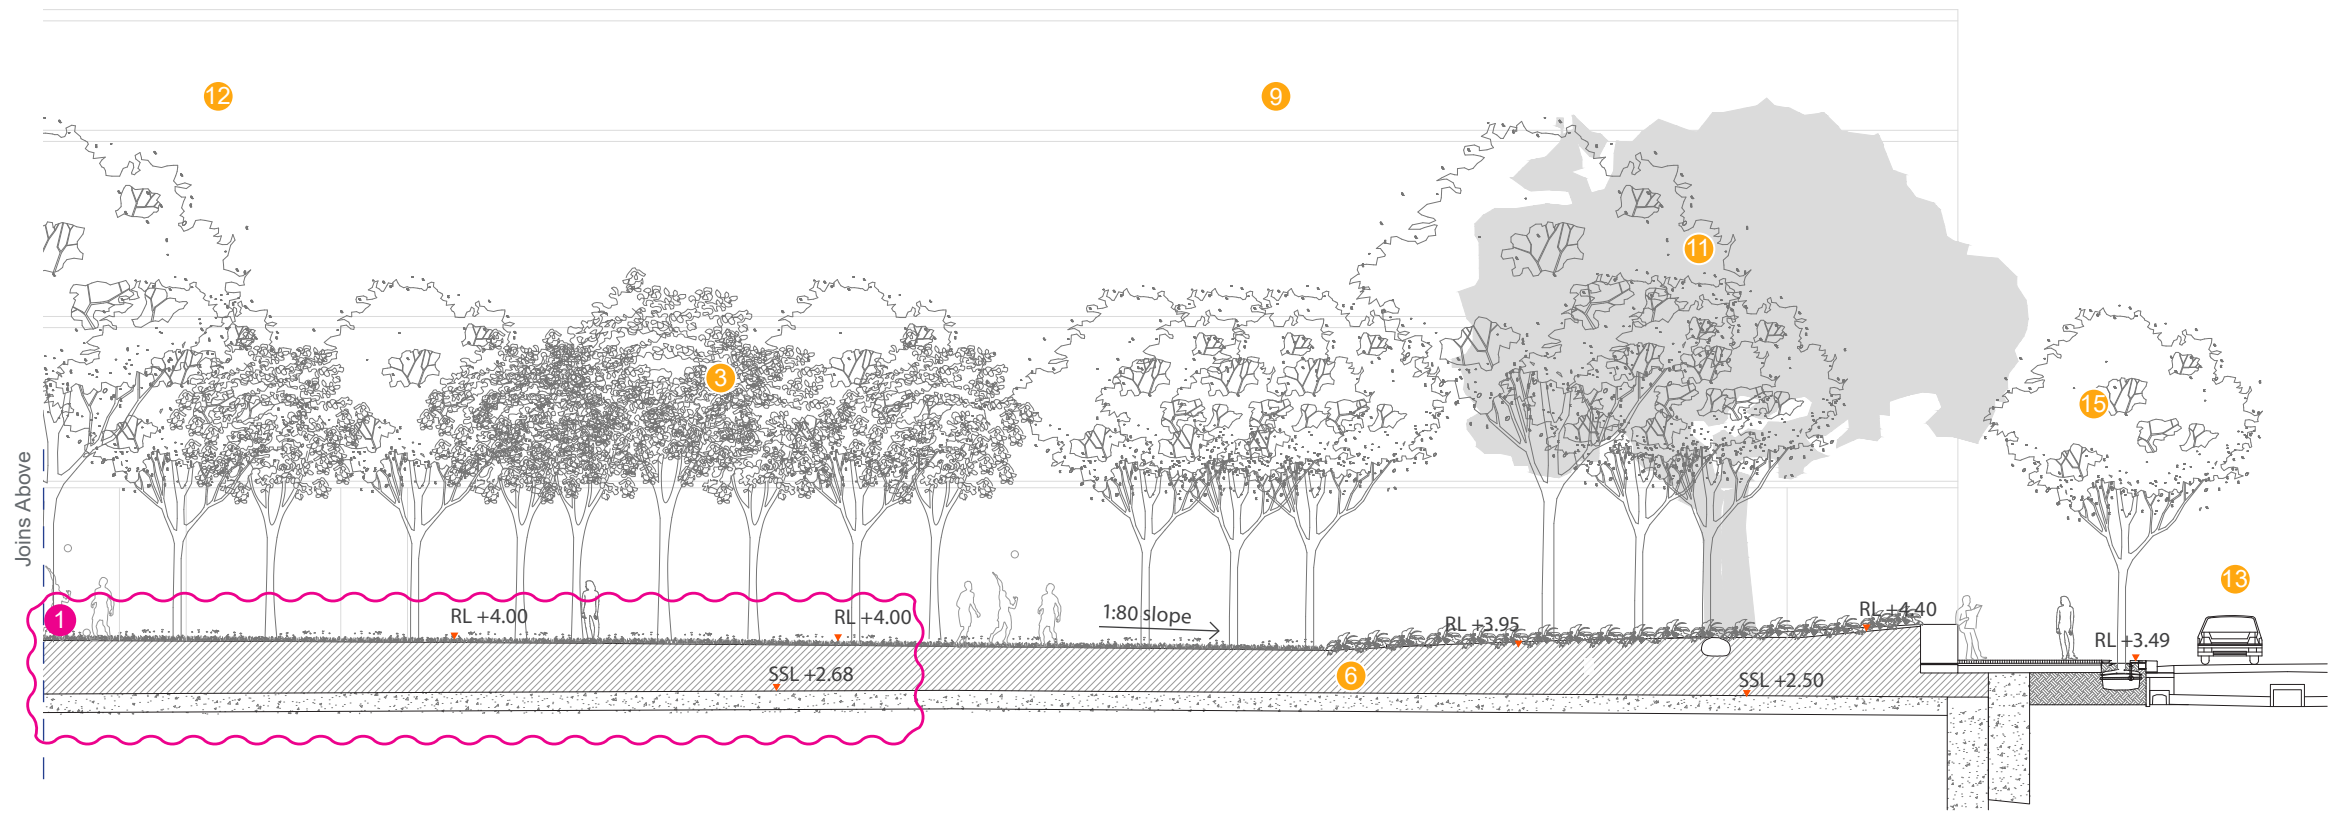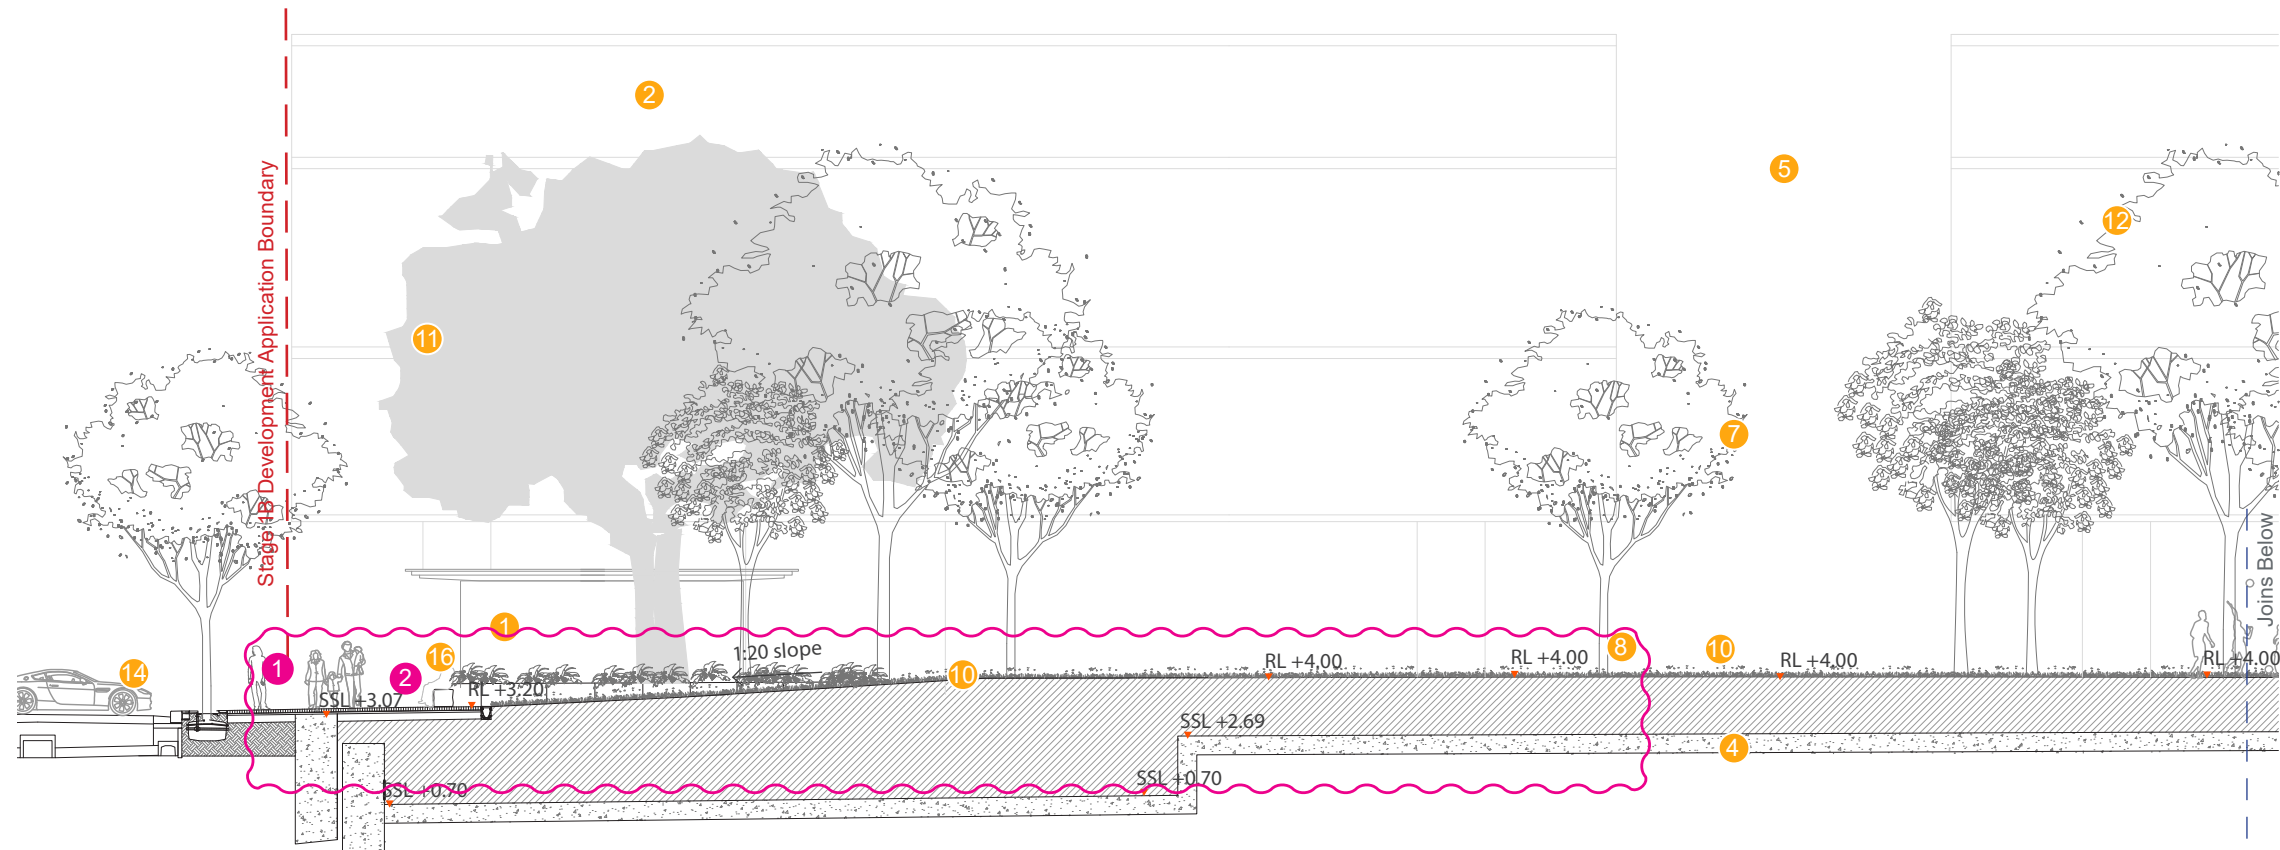

LEGEND



- 1 Amenities building (not part of this DA)
- 2 R5
- 3 Tree belt planting
- 4 Stage 1B basement slab
- 5 Connection to Watermans Quay
- 6 min 1200mm soil
- 7 Wind mitigation tree planting
- 8 Fern garden
- 9 R4A
- 10 Hickson Park lawn
- 11 Signature Fig tree
- 12 R4B
- 13 Barangaroo Avenue
- 14 Hickson Road
- 15 *Harpullia pendula*
- 16 Concrete seating / Vehicle deterrent

Proposed Modifications

 Amendment cloud

- 1 Levels changed due to proposed Hickson Road levels
- 2 Sandstone bollards changed to concrete



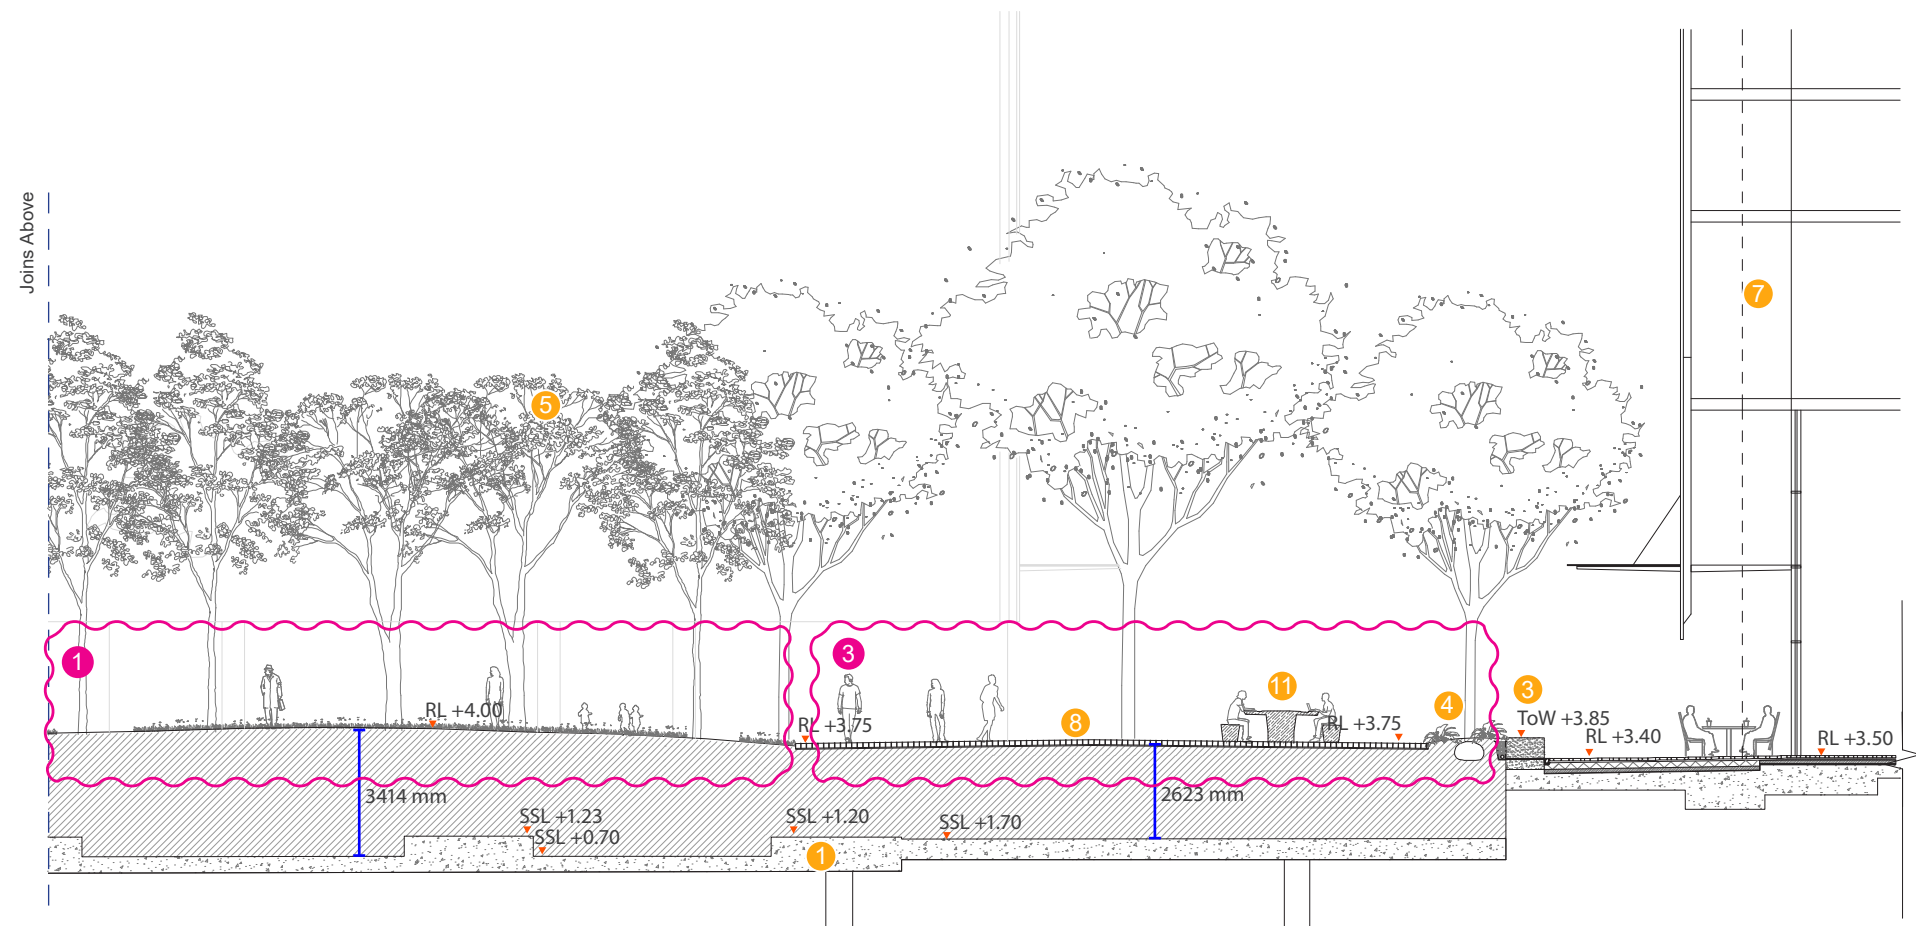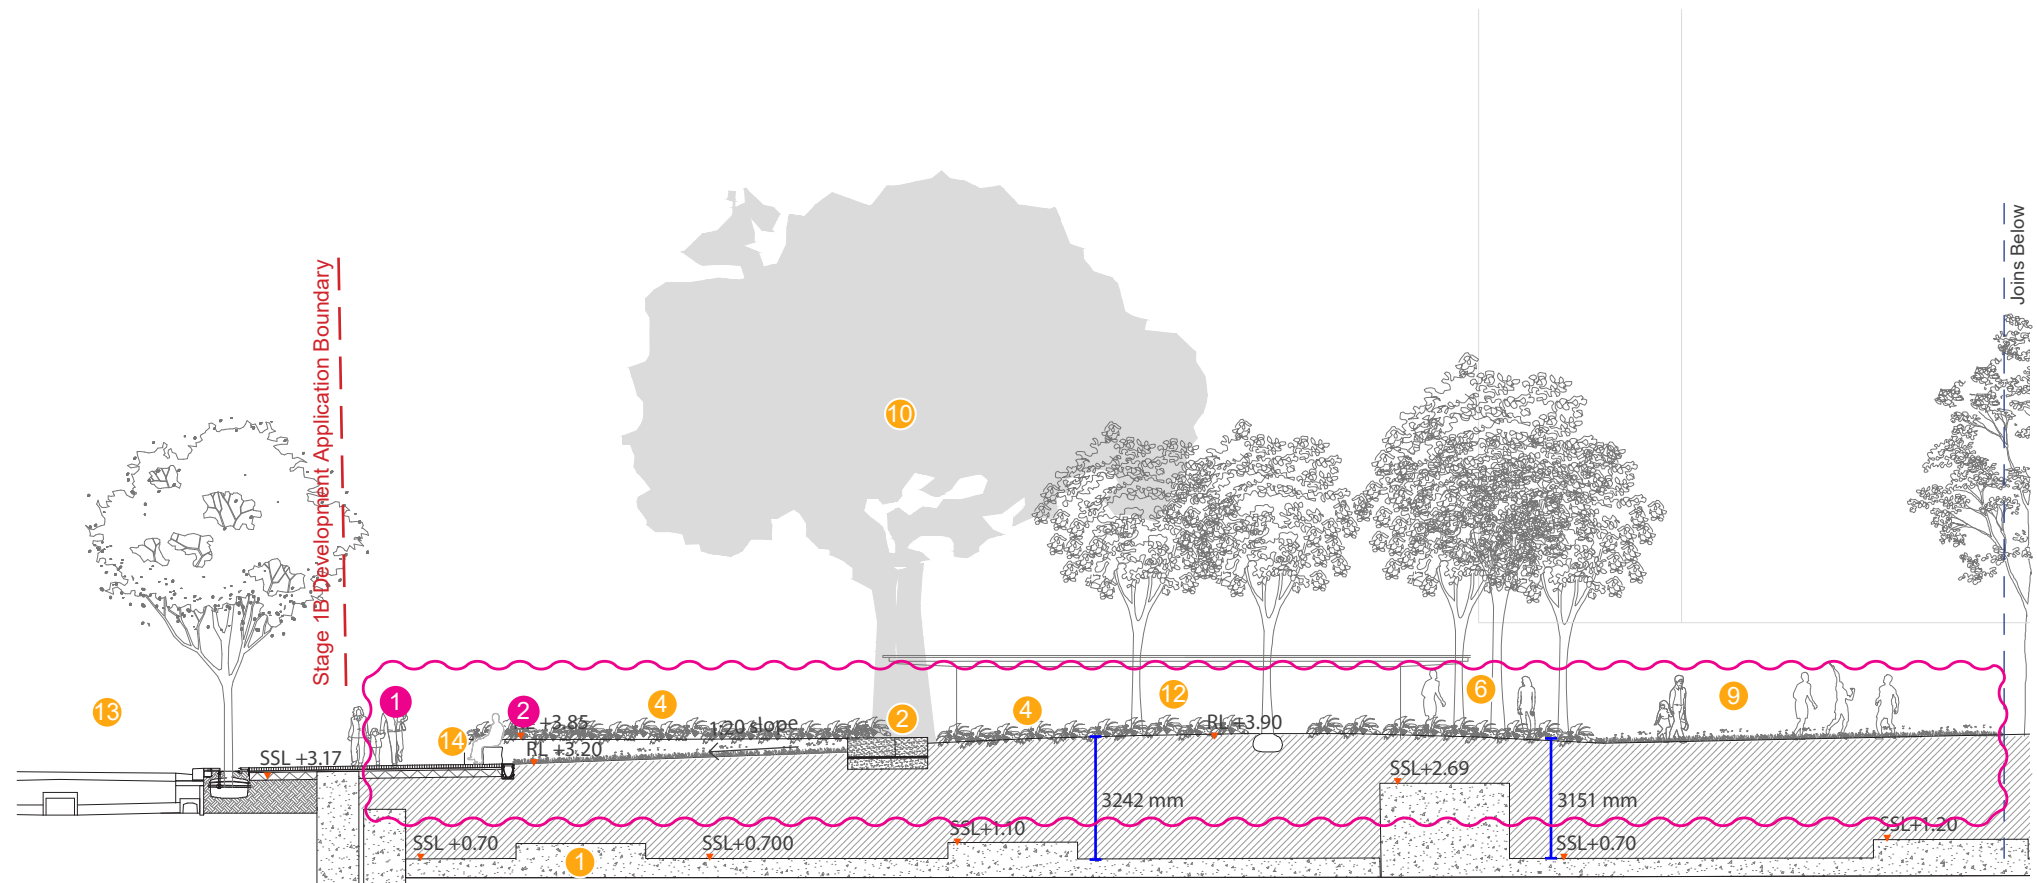

LEGEND

- 1 Stage 1B basement slab
- 2 Low sandstone edge
- 3 Wind mitigation tree planting
- 4 Fern garden
- 5 R4B
- 6 Porphyry paving
- 7 R5
- 8 R4B glass awning
- 9 Hickson park lawn
- 10 Signature Fig tree
- 11 Barangaroo bench
- 12 Amenities block (not part of this DA)
- 13 Hickson Road
- 14 Concrete seating / Vehicle deterrent


Proposed Modifications

Amendment cloud

- 1 Levels changed due to proposed Hickson Road levels
- 2 Sandstone bollards changed to concrete
- 3 Increase planting area within the park and change of geometry.




- LEGEND**
- 1 Stage 1B basement slab
 - 2 Low sandstone edge
 - 3 Wind mitigation tree planting
 - 4 Fern garden
 - 5 Porphyry paving
 - 6 R5
 - 7 Hickson park lawn
 - 8 Amenities block (not part of this DA)

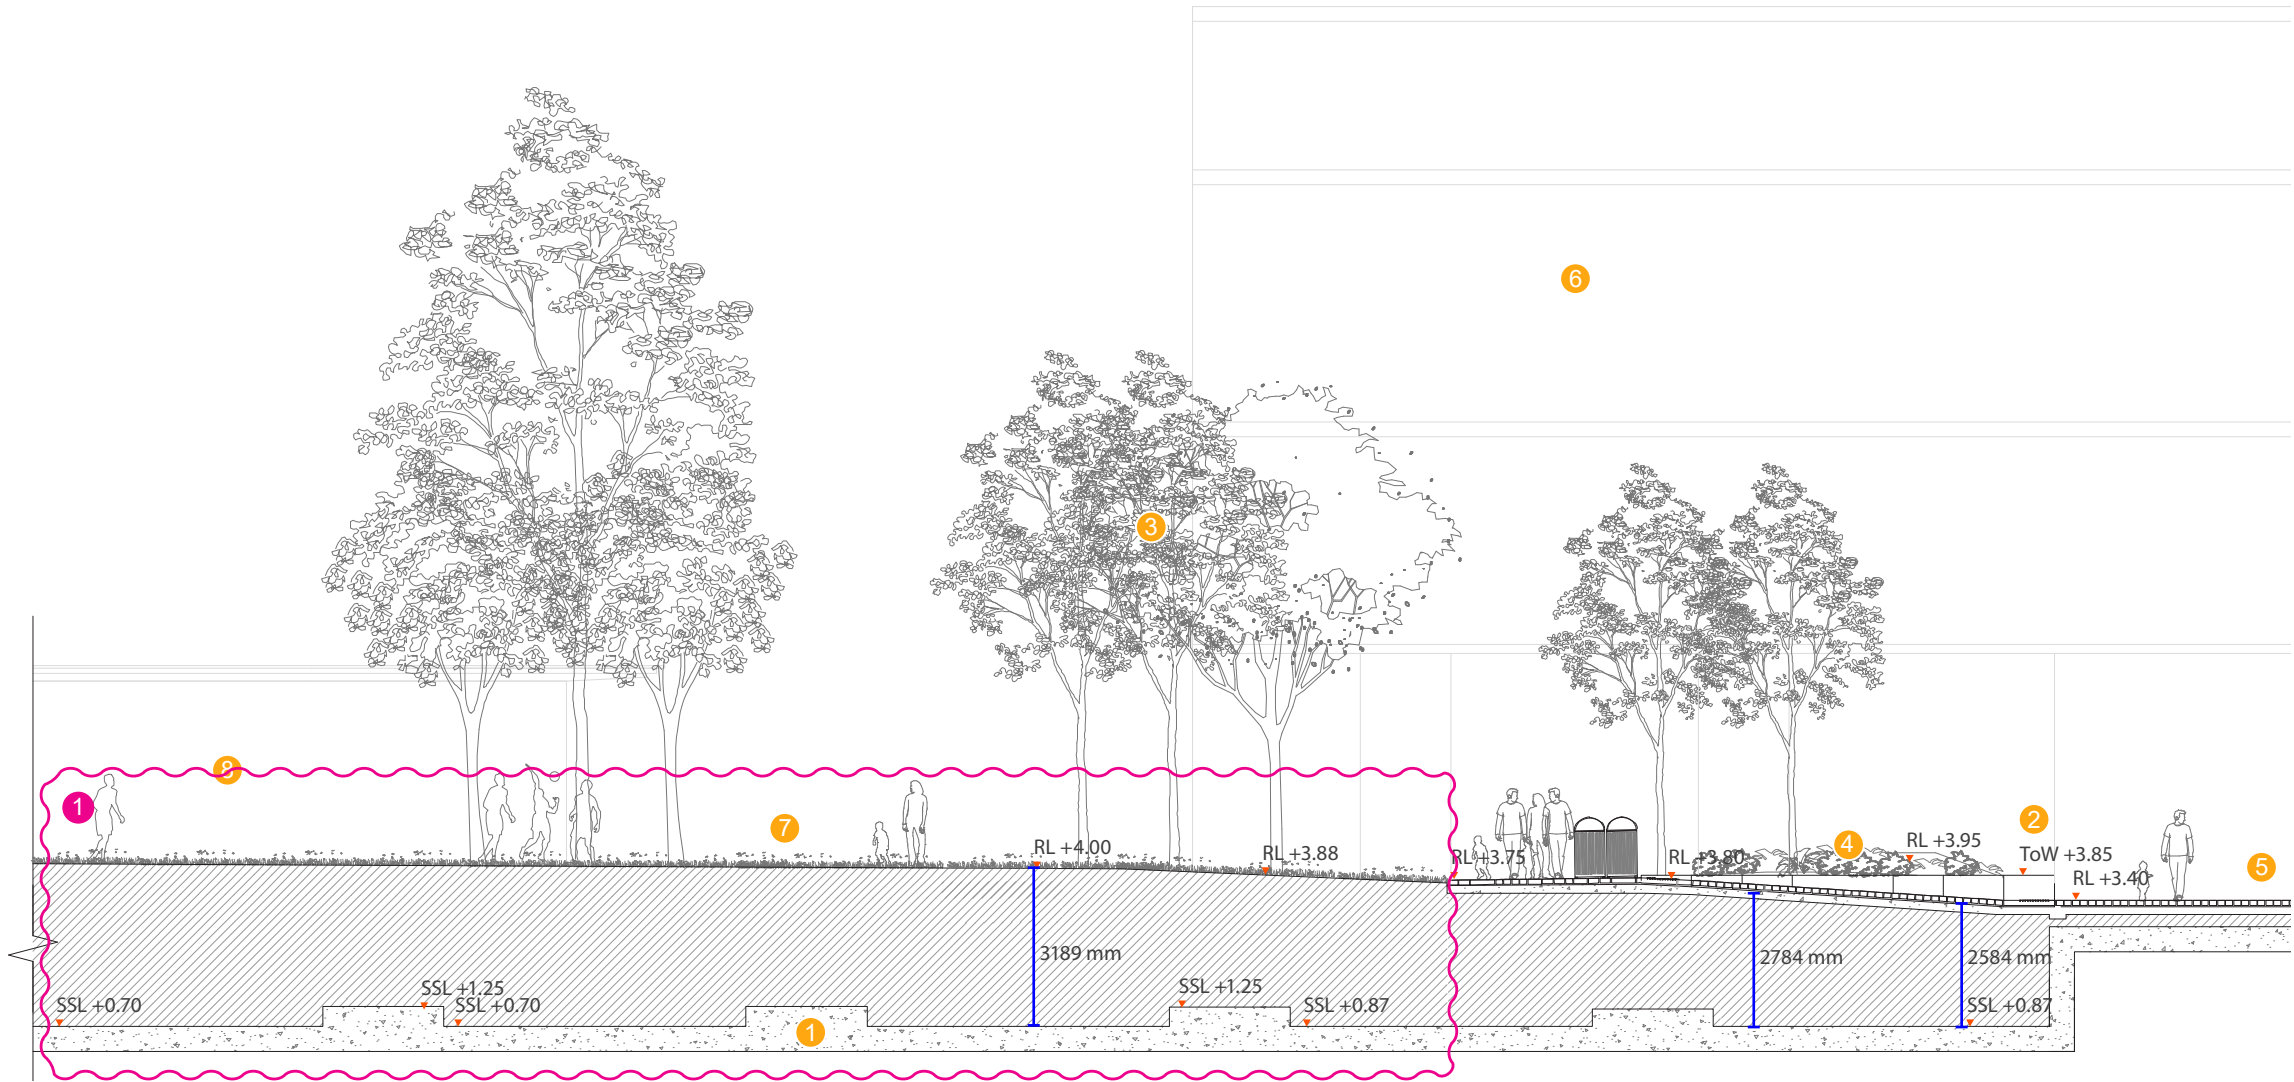


Proposed Modifications

Amendment cloud

1 Levels changed due to proposed Hickson Road levels

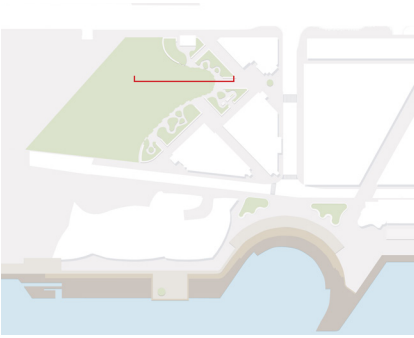

- LEGEND**
- 1 Stage 1B basement slab
 - 2 Low sandstone edge
 - 3 Wind mitigation tree planting
 - 4 Fern garden
 - 5 Porphyry paving
 - 6 R5
 - 7 Hickson park lawn
 - 8 Signature Fig tree
 - 9 Amenities block (not part of this DA)

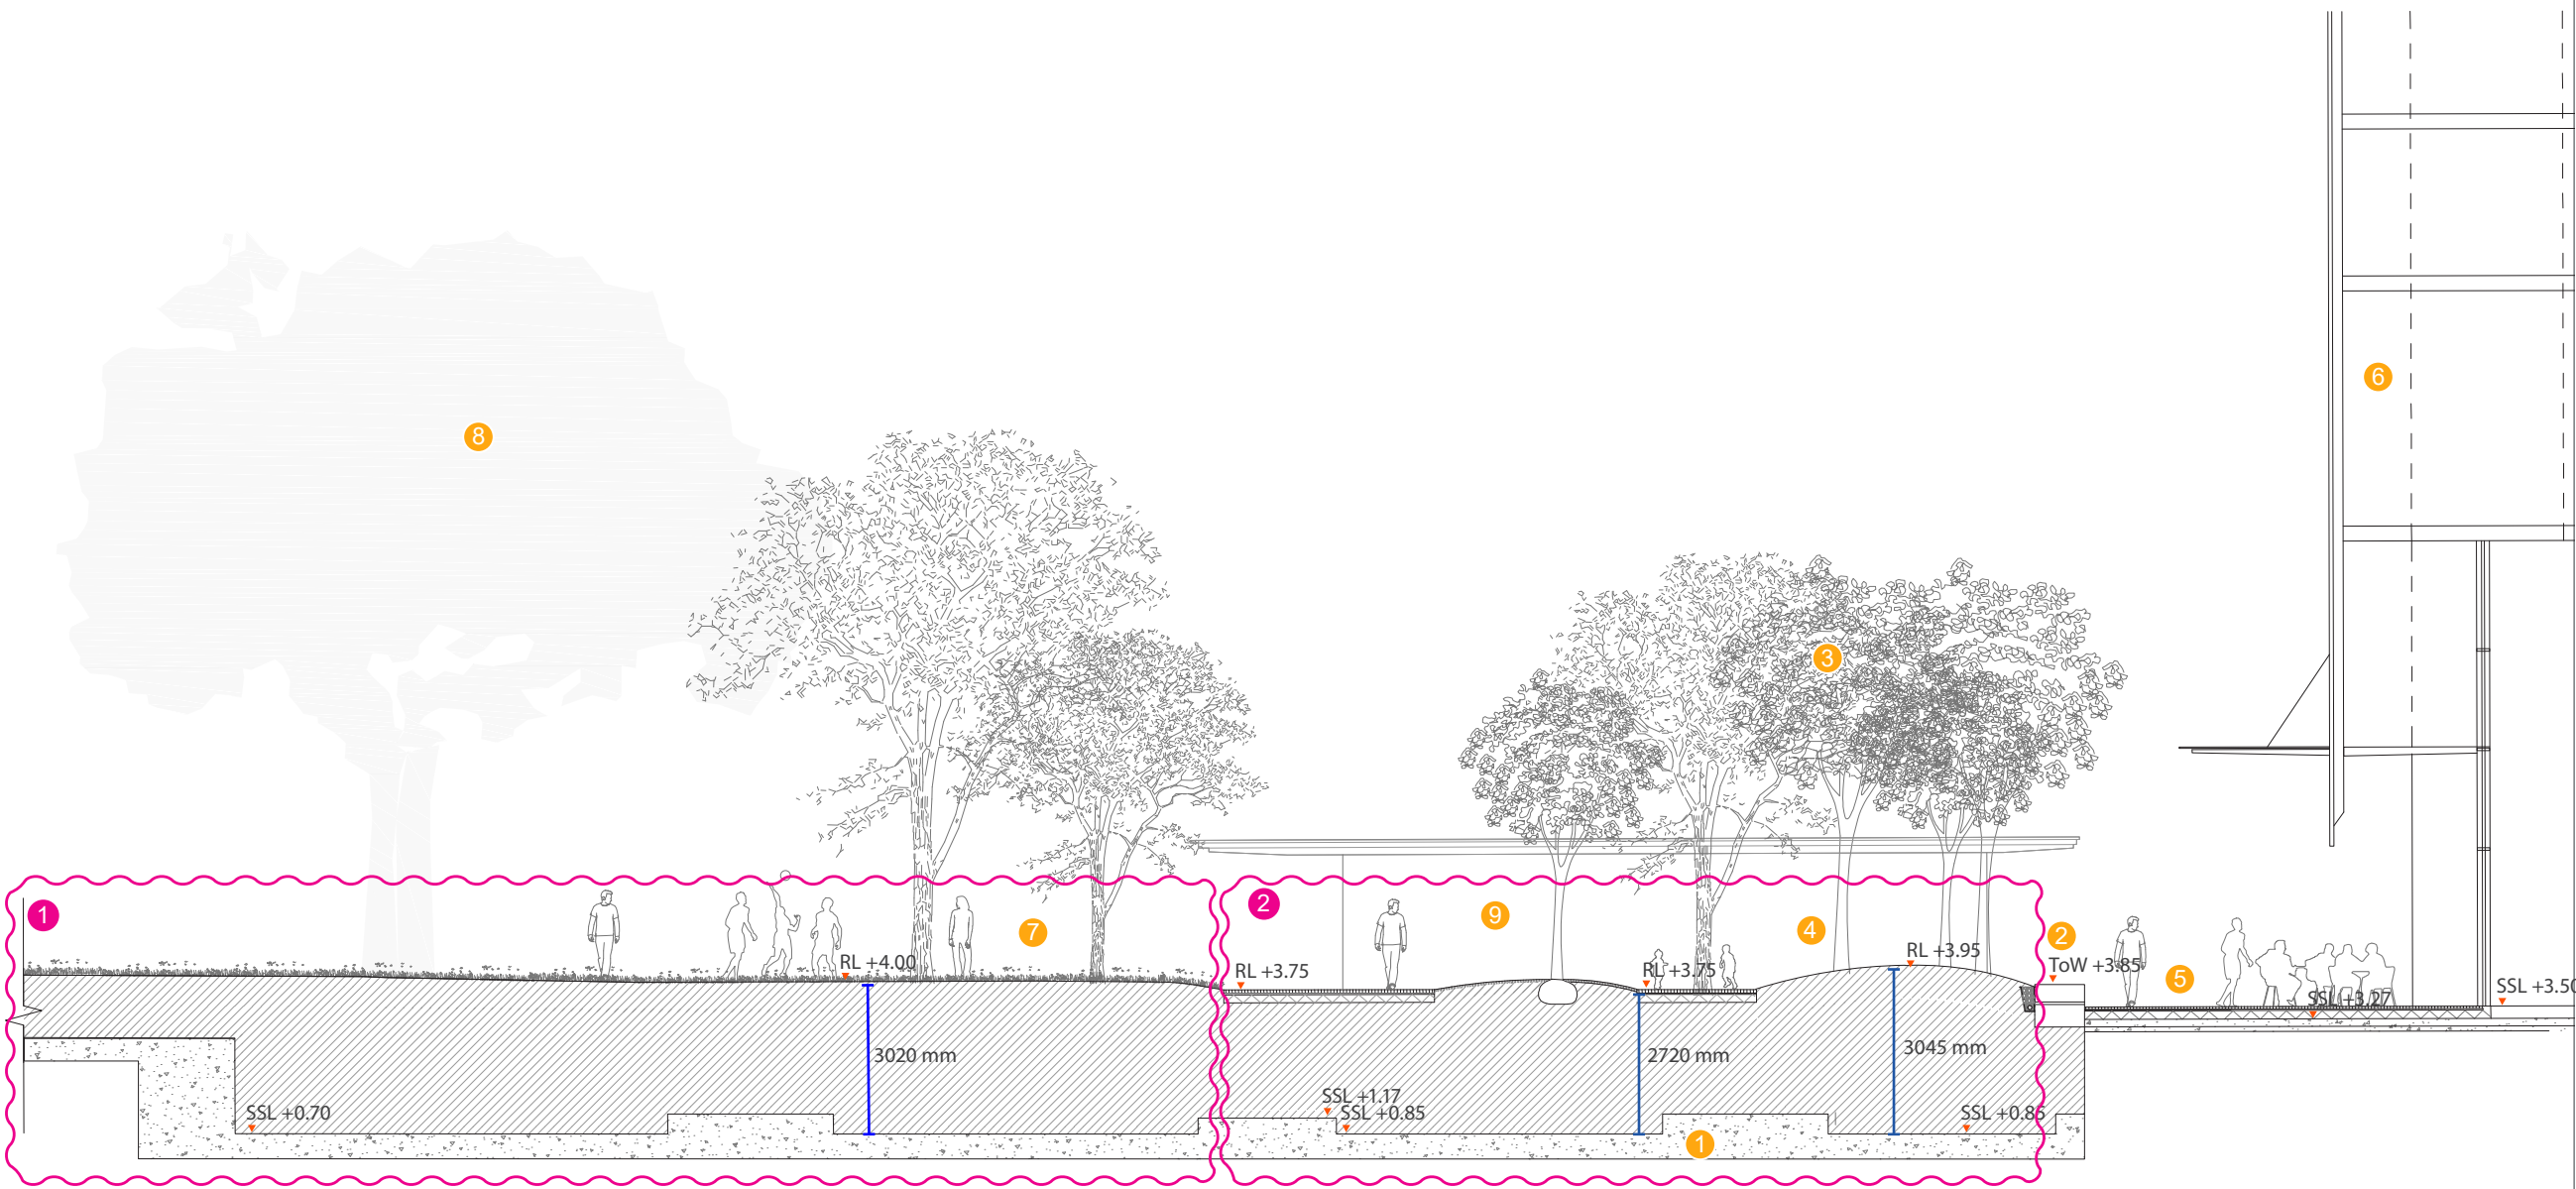

Proposed Modifications

Amendment cloud

- 1 Levels changed due to proposed Hickson Road levels
- 2 Increase planting area within the park and change of geometry.



Project
BARANGAROO STAGE 1B
PUBLIC DOMAIN
Modification S4.55

grant associates
67 Tras Street
Singapore 079006
T: +65 6221 3596
E: info@grant-associates.uk.com

lendlease
Level 14, Tower Three,
International Towers Sydney
Exchange Place,
300 Barangaroo Avenue
Barangaroo NSW 2000
T: +612 9236 6111

Scale
1:150@A3
0 1 2 4m


Drawing Title
HICKSON PARK SECTION
I-I
Drawn
SS

Drawing Number
BAR-418-DA-HP-SE09
Checked
MW


Revision
Rev A
Rev B
Rev C

Date
17/04/2019
08/05/2019
09/05/2019

- LEGEND**
- 1 Stage 1B basement slab
 - 2 Low sandstone edge
 - 3 Wind mitigation tree planting
 - 4 Fern garden
 - 5 Porphyry paving
 - 6 R5
 - 7 Hickson park lawn
 - 8 Signature Fig tree
 - 9 Amenities block (not part of this DA)
 - 10 Low sandstone raised planter wall

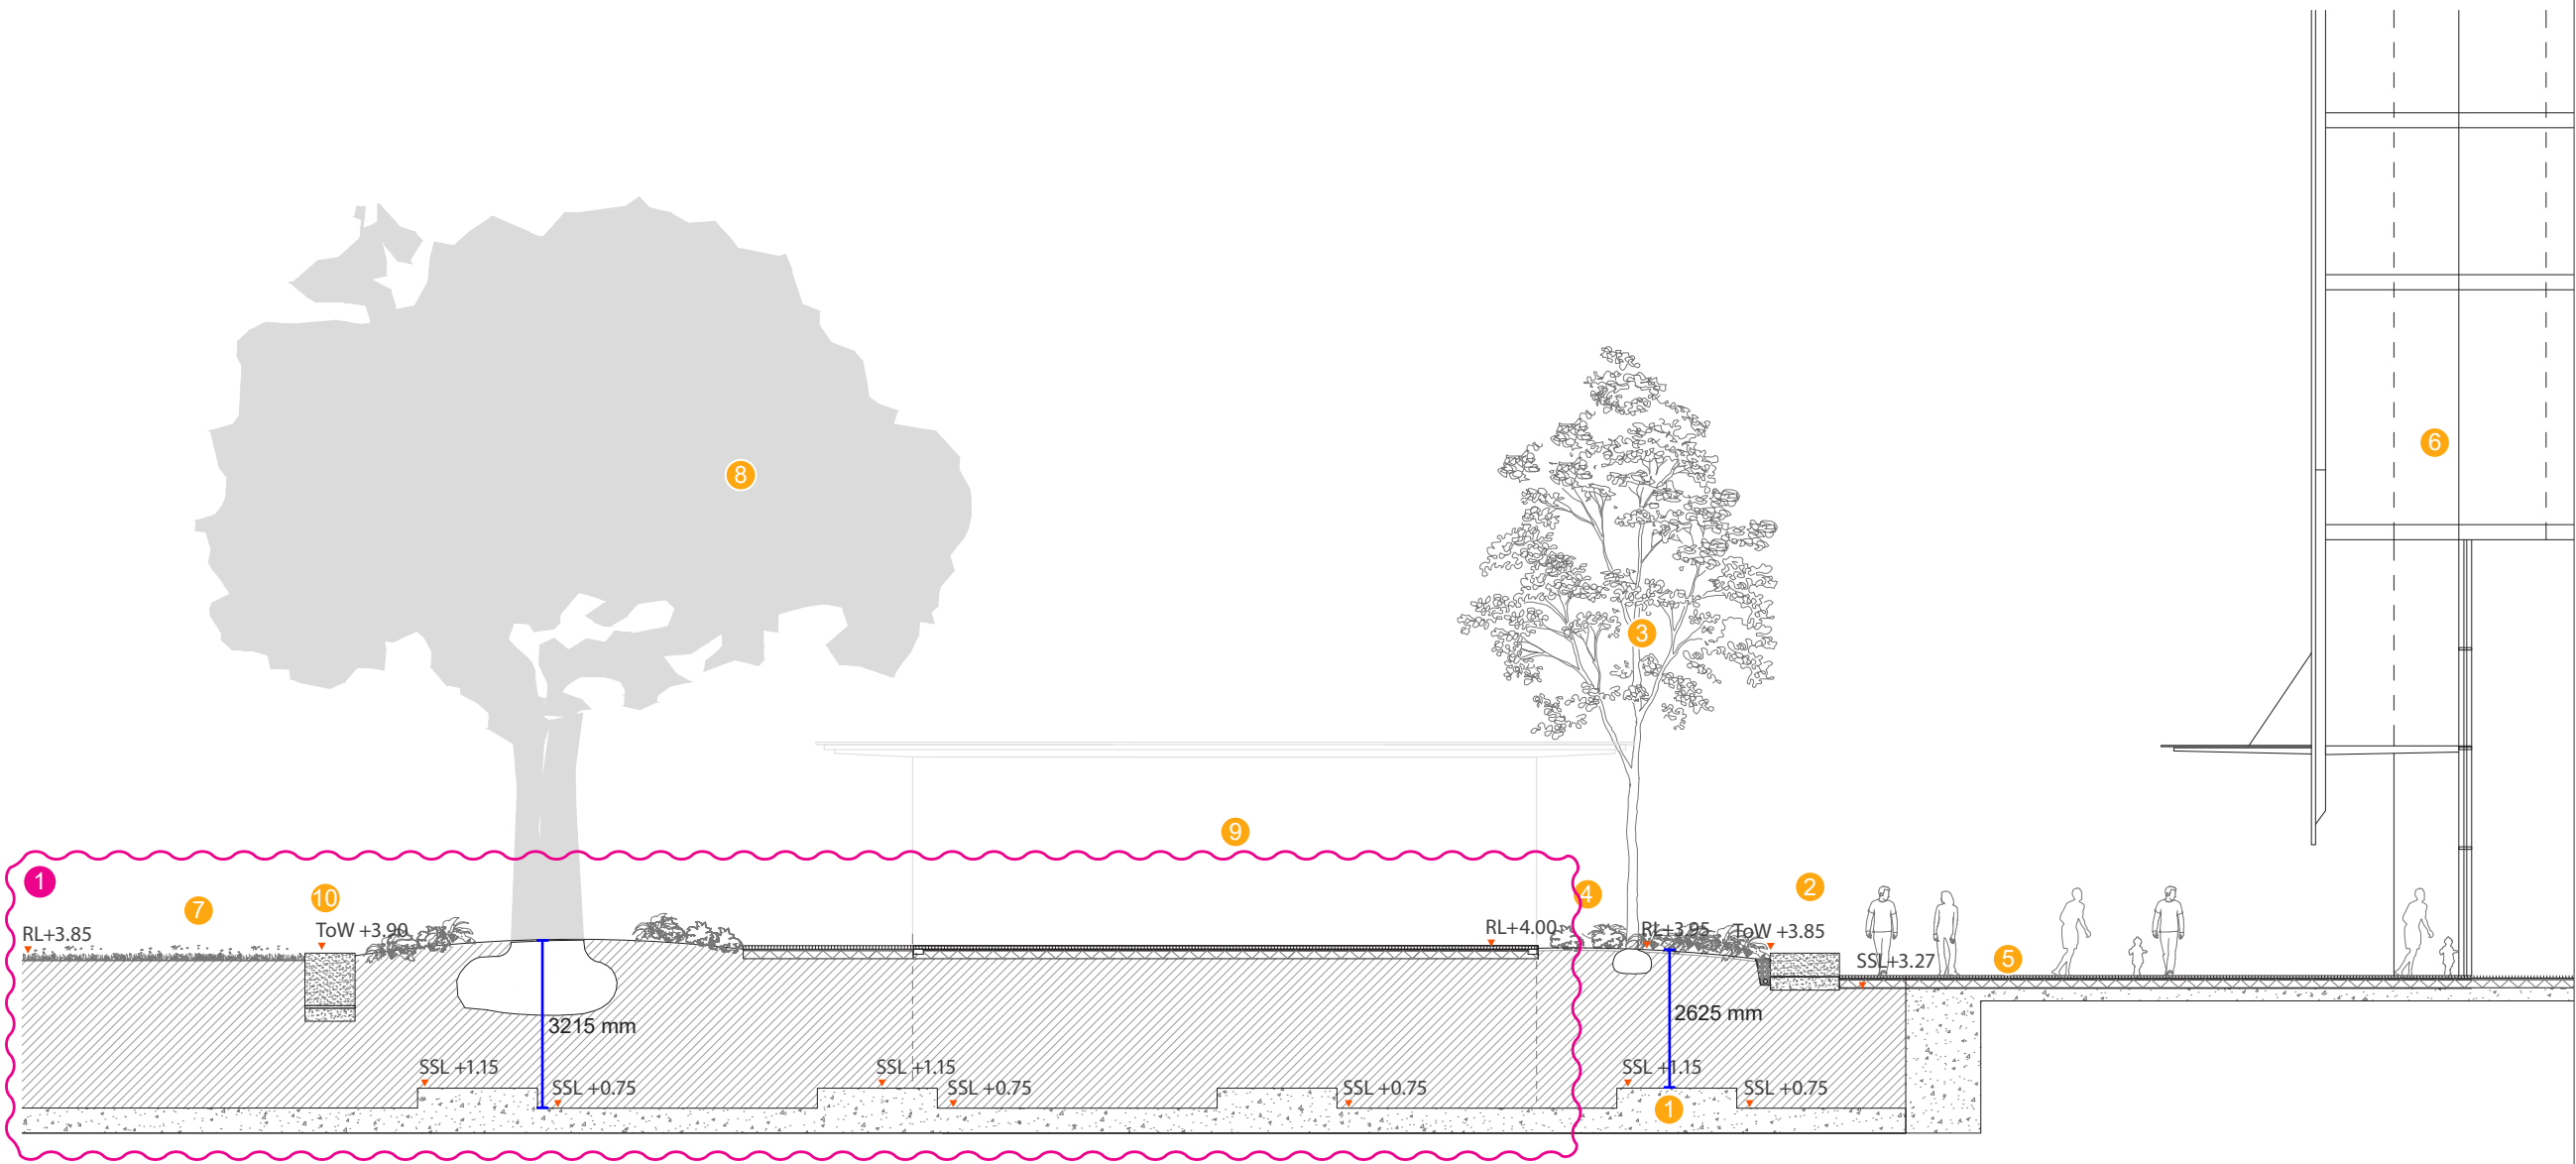

- Proposed Modifications**
- Amendment cloud
 - 1 Levels changed due to proposed Hickson Road levels

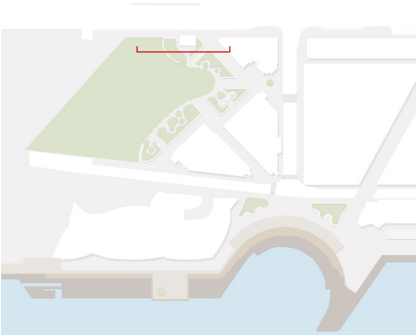

Project
BARANGAROO STAGE 1B
PUBLIC DOMAIN
Modification S4.55

grant associates
67 Tras Street
Singapore 079006
T: +65 6221 3596
E: info@grant-associates.uk.com

lendlease
Level 14, Tower Three,
International Towers Sydney
Exchange Place,
300 Barangaroo Avenue
Barangaroo NSW 2000
T: +612 9236 6111

Scale
1:150@A3
0 1 2 4m



Drawing Title
HICKSON PARK SECTION
J-J

Drawn
SS


Drawing Number
BAR-418-DA-HP-SE10

Checked
MW

Revision
Rev A
Rev B
Rev C

Date
17/04/2019
08/05/2019
09/05/2019


- LEGEND**
- 1 Stage 1B basement slab
 - 2 Low sandstone edge
 - 3 Wind mitigation tree planting
 - 4 Fern garden
 - 5 Porphyry paving
 - 6 R5
 - 7 Hickson park lawn
 - 8 Amenities block (not part of this DA)

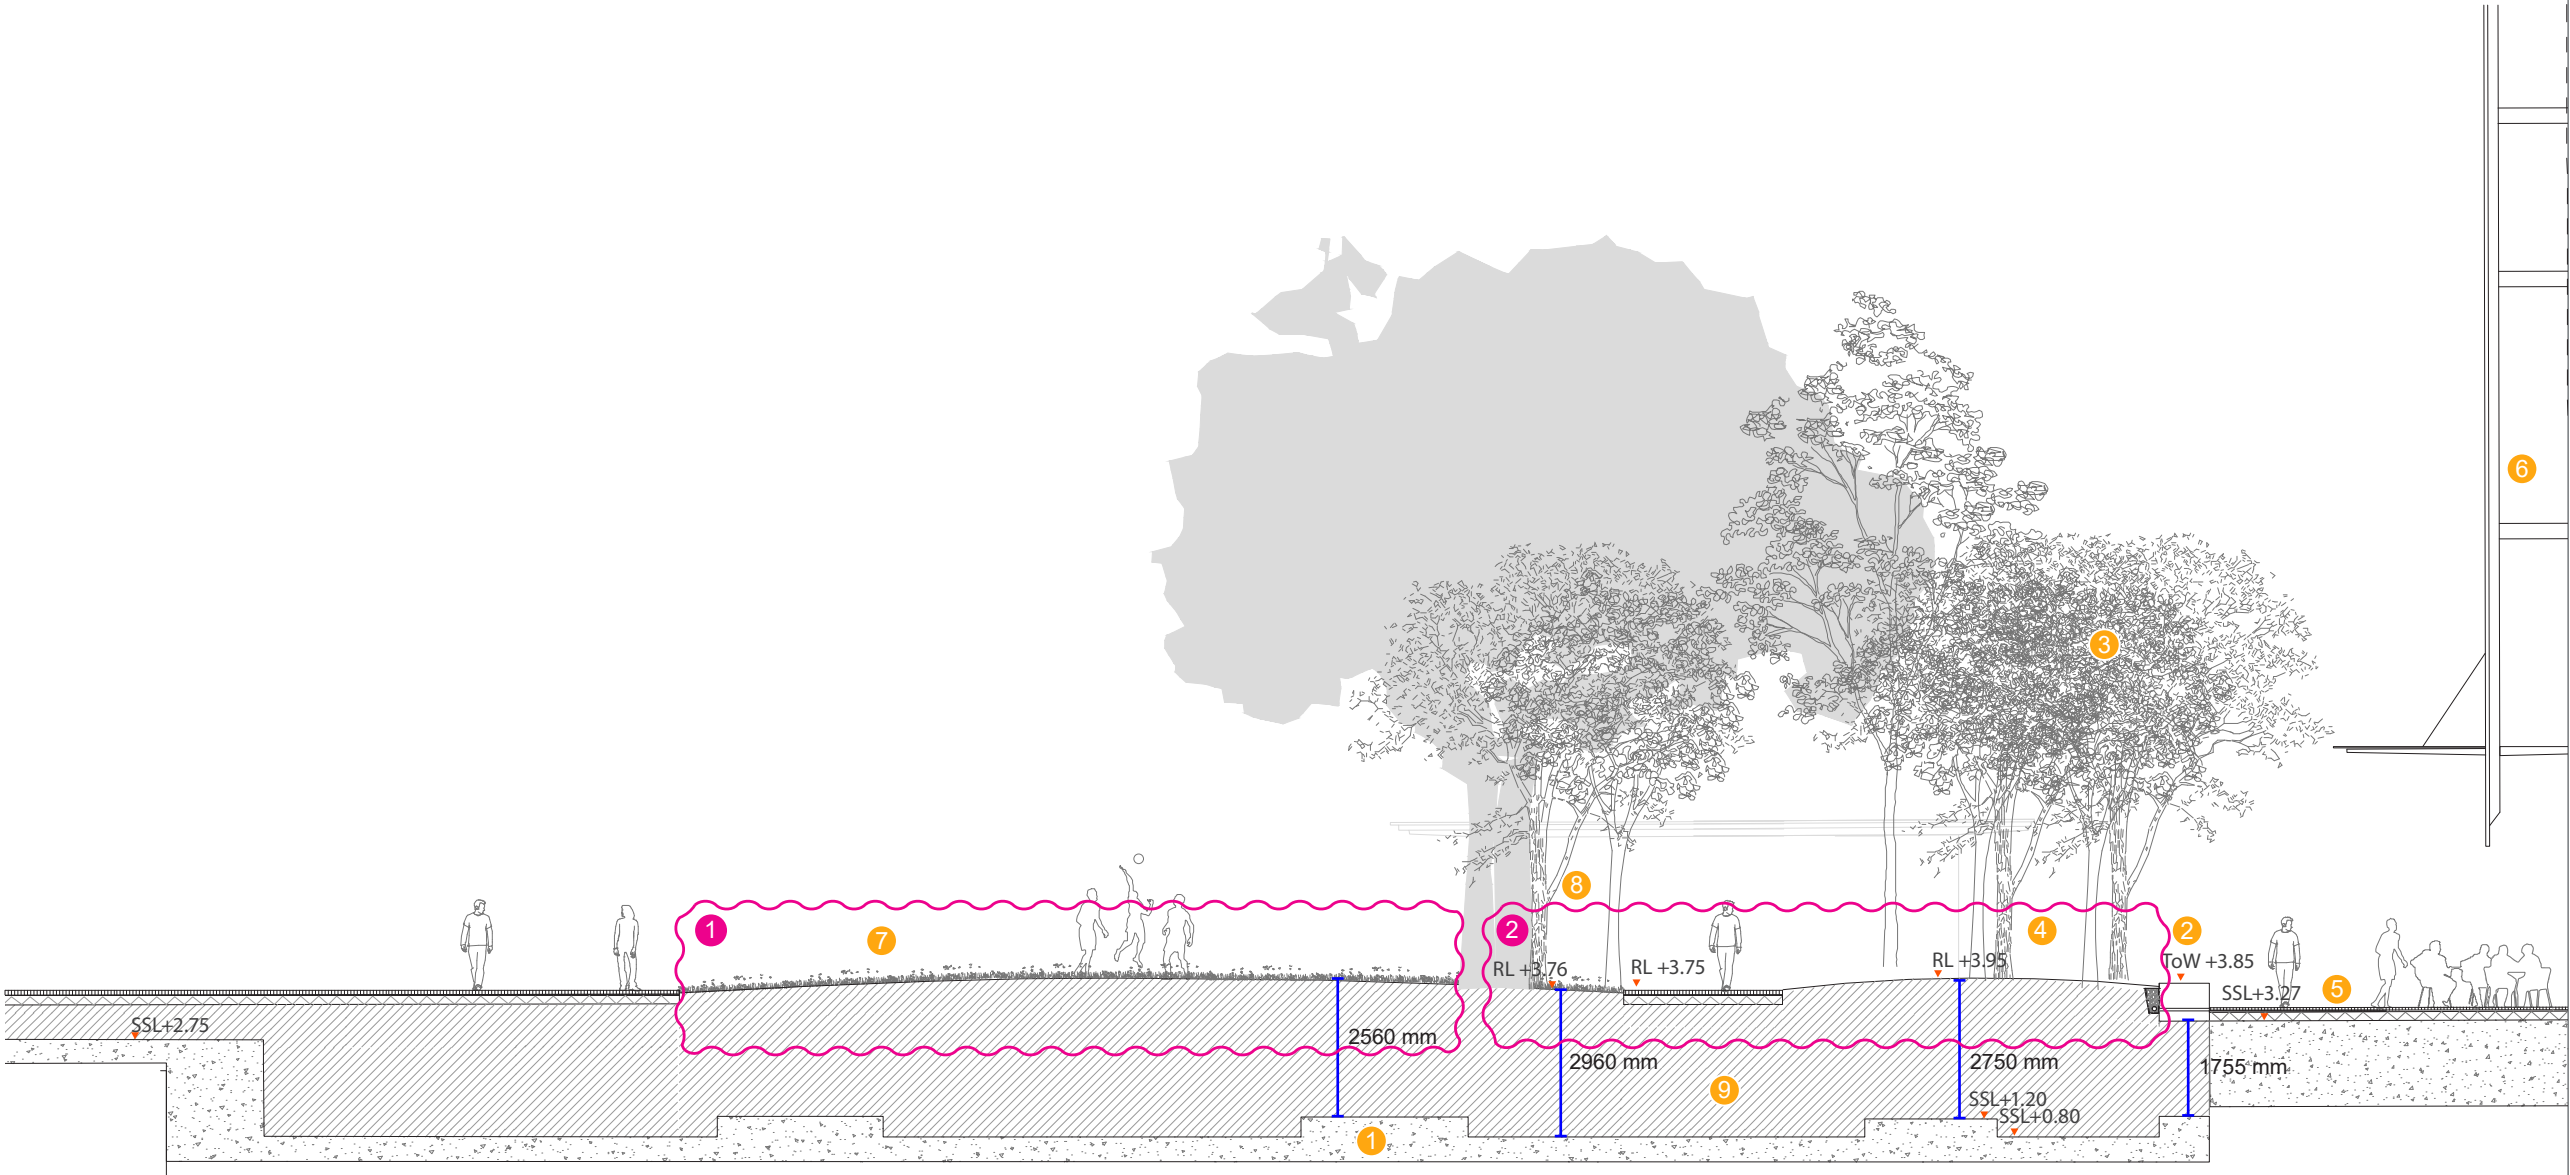

Proposed Modifications

Amendment cloud

- 1 Levels changed due to proposed Hickson Road levels
- 2 Increase planting area within the park and change of geometry.

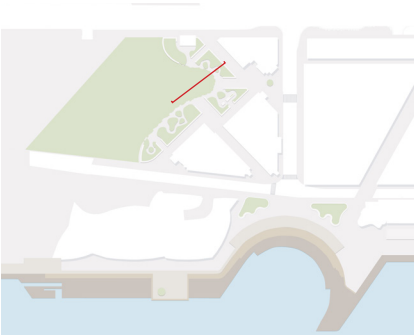

Project
BARANGAROO STAGE 1B
PUBLIC DOMAIN
Modification S4.55

grant associates
67 Tras Street
Singapore 079006
T: +65 6221 3596
E: info@grant-associates.uk.com

lendlease
Level 14, Tower Three,
International Towers Sydney
Exchange Place,
300 Barangaroo Avenue
Barangaroo NSW 2000
T: +612 9236 6111

Scale
1:150@A3
0 1 2 4m



Drawing Title
HICKSON PARK SECTION
K-K

Drawn
SS


Drawing Number
BAR-418-DA-HP-SE11

Checked
MW

Revision
Rev A
Rev B
Rev C

Date
17/04/2019
08/05/2019
09/05/2019


- LEGEND**
- 1 Stage 1B basement slab
 - 2 Low sandstone edge
 - 3 Wind mitigation tree planting
 - 4 Fern garden
 - 5 Porphyry paving
 - 6 Hickson park lawn
 - 7 Signature Fig tree
 - 8 Amenities block (not part of this DA)

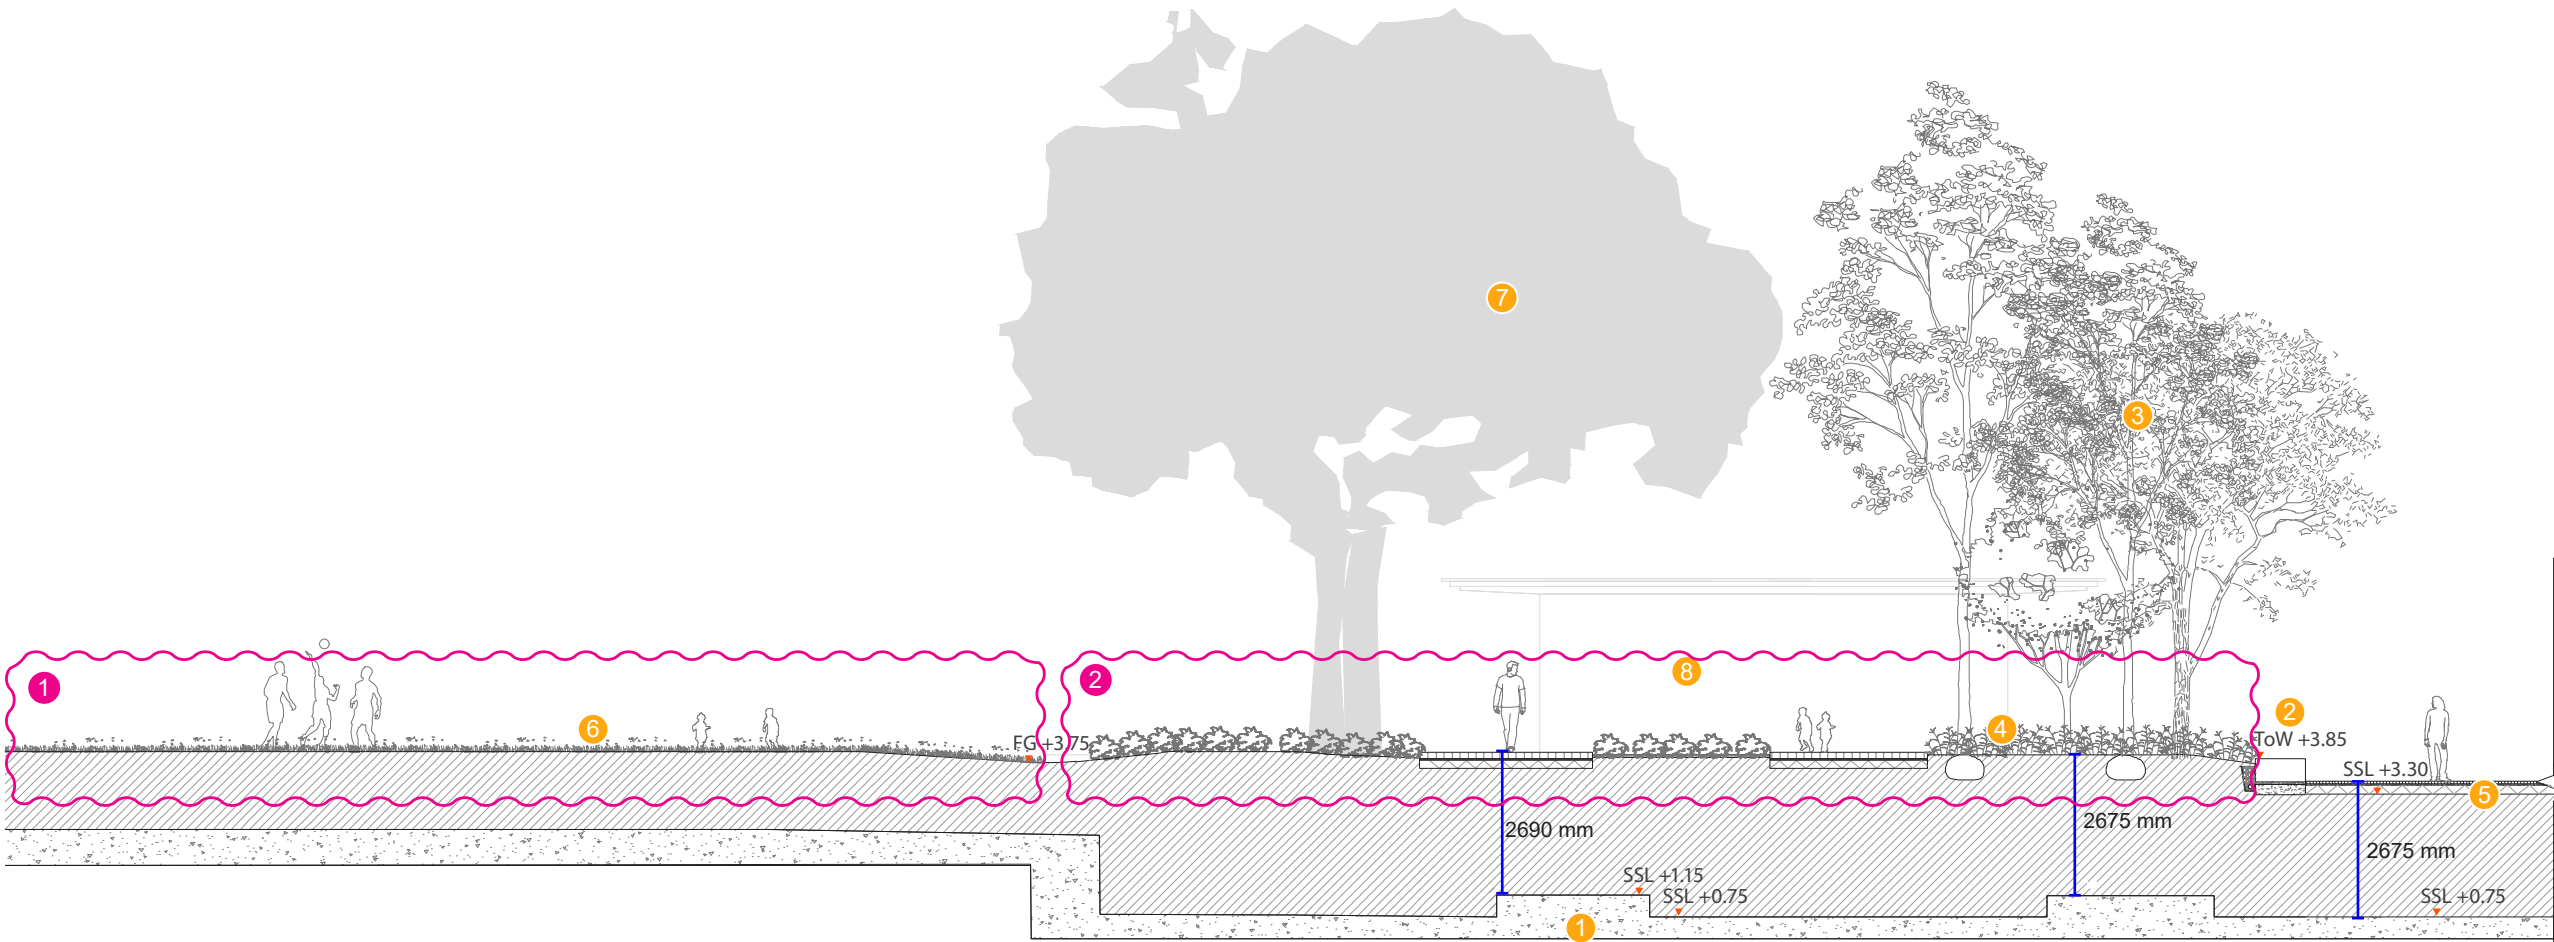


Proposed Modifications

 Amendment cloud

- 1 Levels changed due to proposed Hickson Road levels
- 2 Increase planting area within the park and change of geometry.

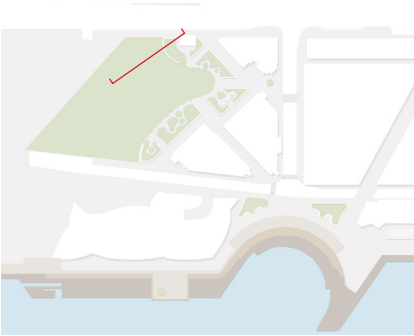

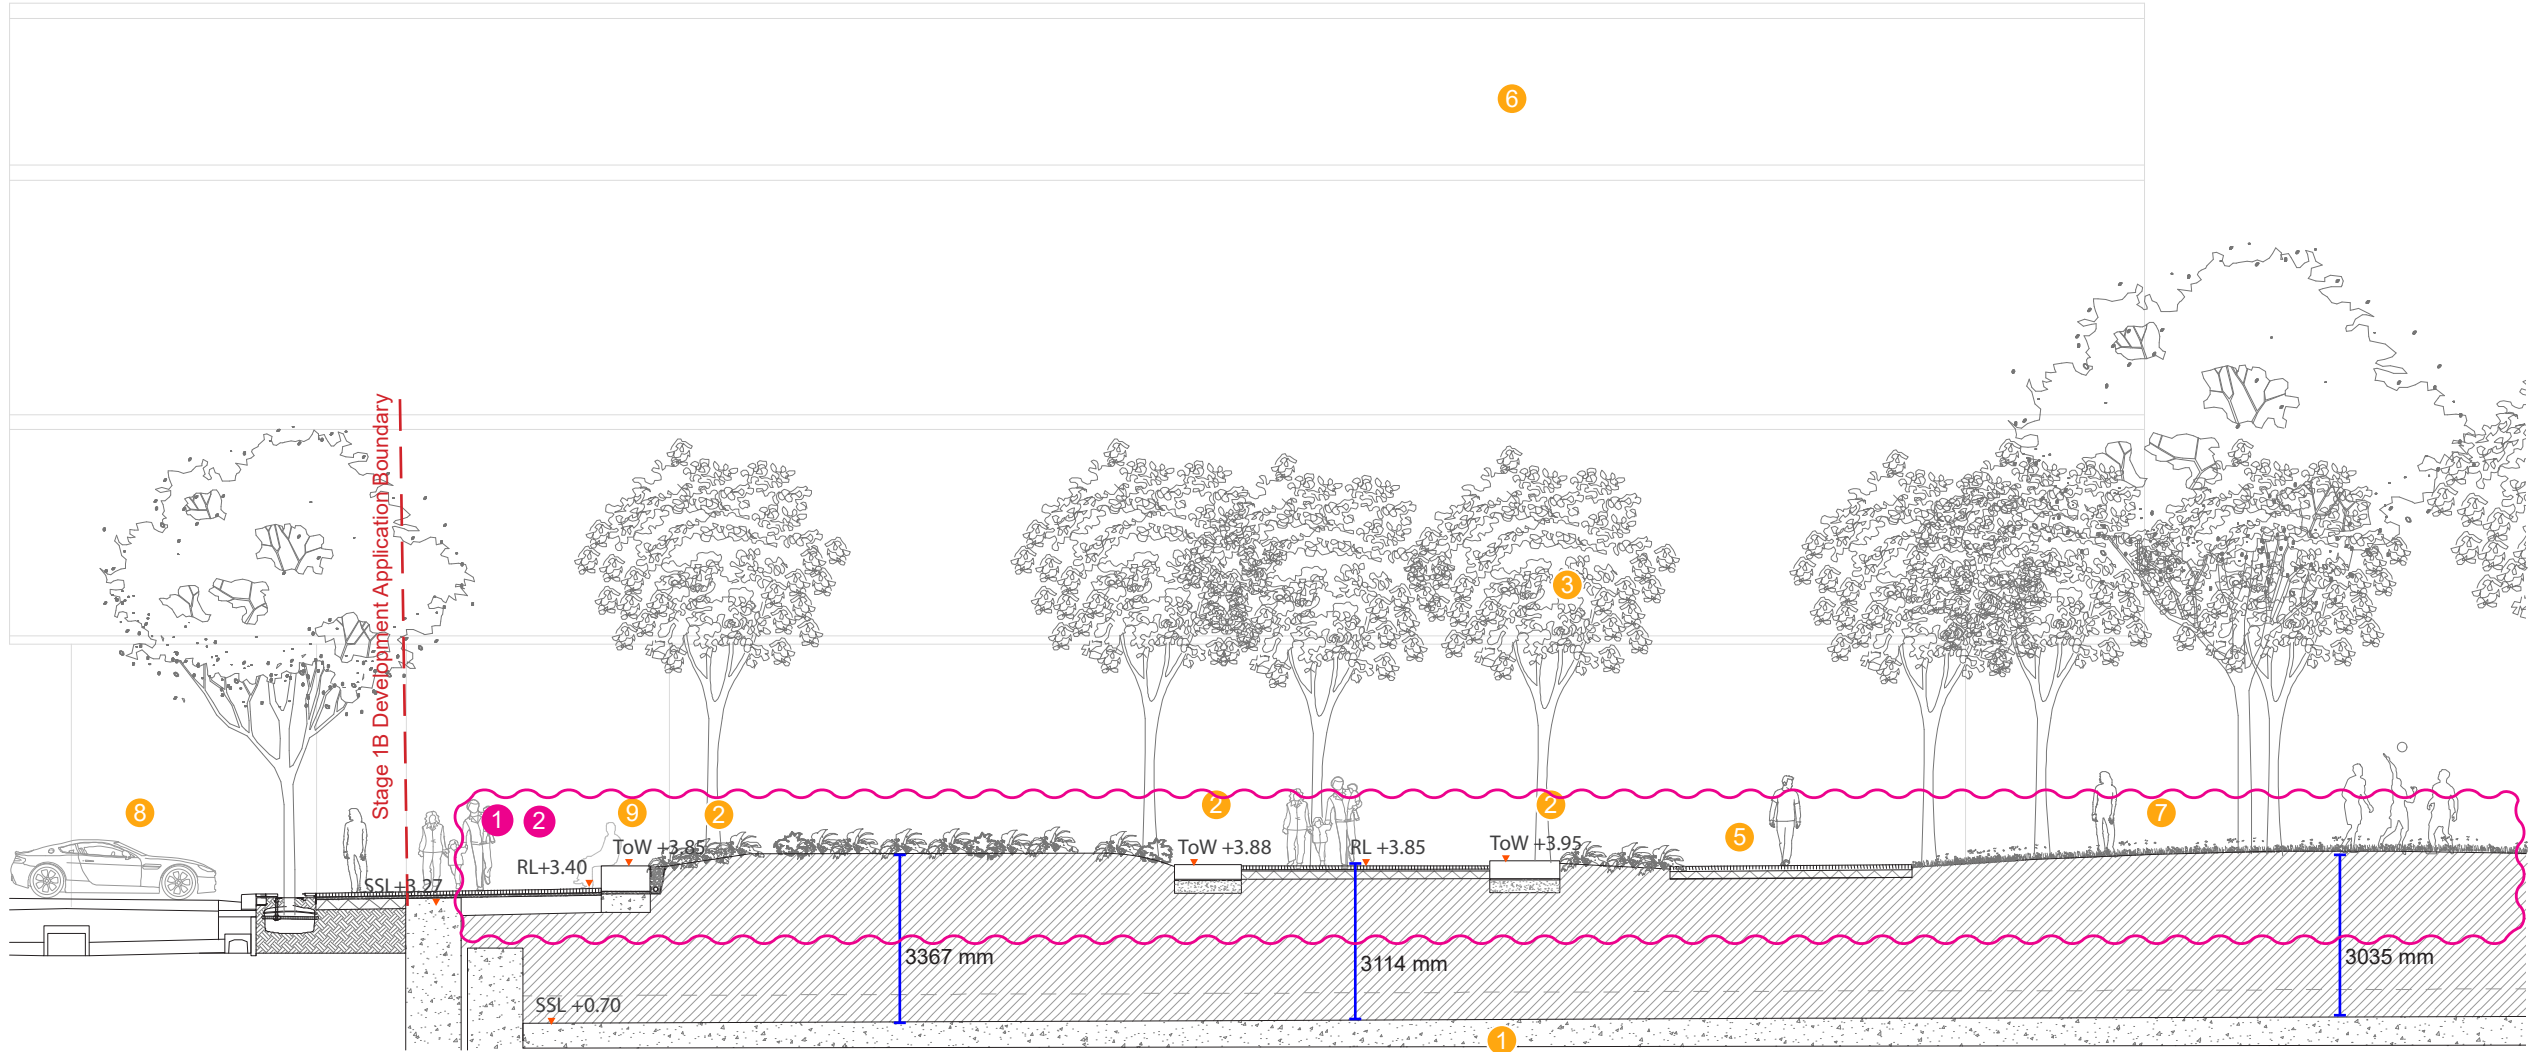

- LEGEND**
- 1 Stage 1B basement slab
 - 2 Low sandstone edge
 - 3 Wind mitigation tree planting
 - 4 Fern garden
 - 5 Porphyry paving
 - 6 R5
 - 7 Hickson park lawn
 - 8 Hickson Road
 - 9 Low sandstone edge

Proposed Modifications

- Amendment cloud
- 1 Levels changed due to proposed Hickson Road levels
- 2 Increase planting area within the park and change of geometry.






LEGEND


- Development application boundary
- Development application by others
(Works not in public domain scope)
- 1 Wulugul Walk
- 2 *Celtis australis* tree avenue
- 3 Spirit of Tasmania loading dock
- 4 Water transport pontoon
- 5 Crown Resort Hotel public dining terraces
- 6 Crown Resort Hotel entry
- 7 *Ficus microcarpa* var. *hillii*

Proposed Modifications

○ Amendment cloud


- 1 Remove timber top for Sprit of Tasmania loading dock raised planter seating
- 2 No porphyry paving at Northern end of Wulugul walk
- 3 Stone stairs changed to concrete
- 4 Additional smart pole

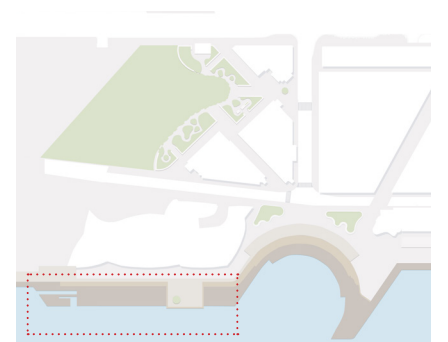

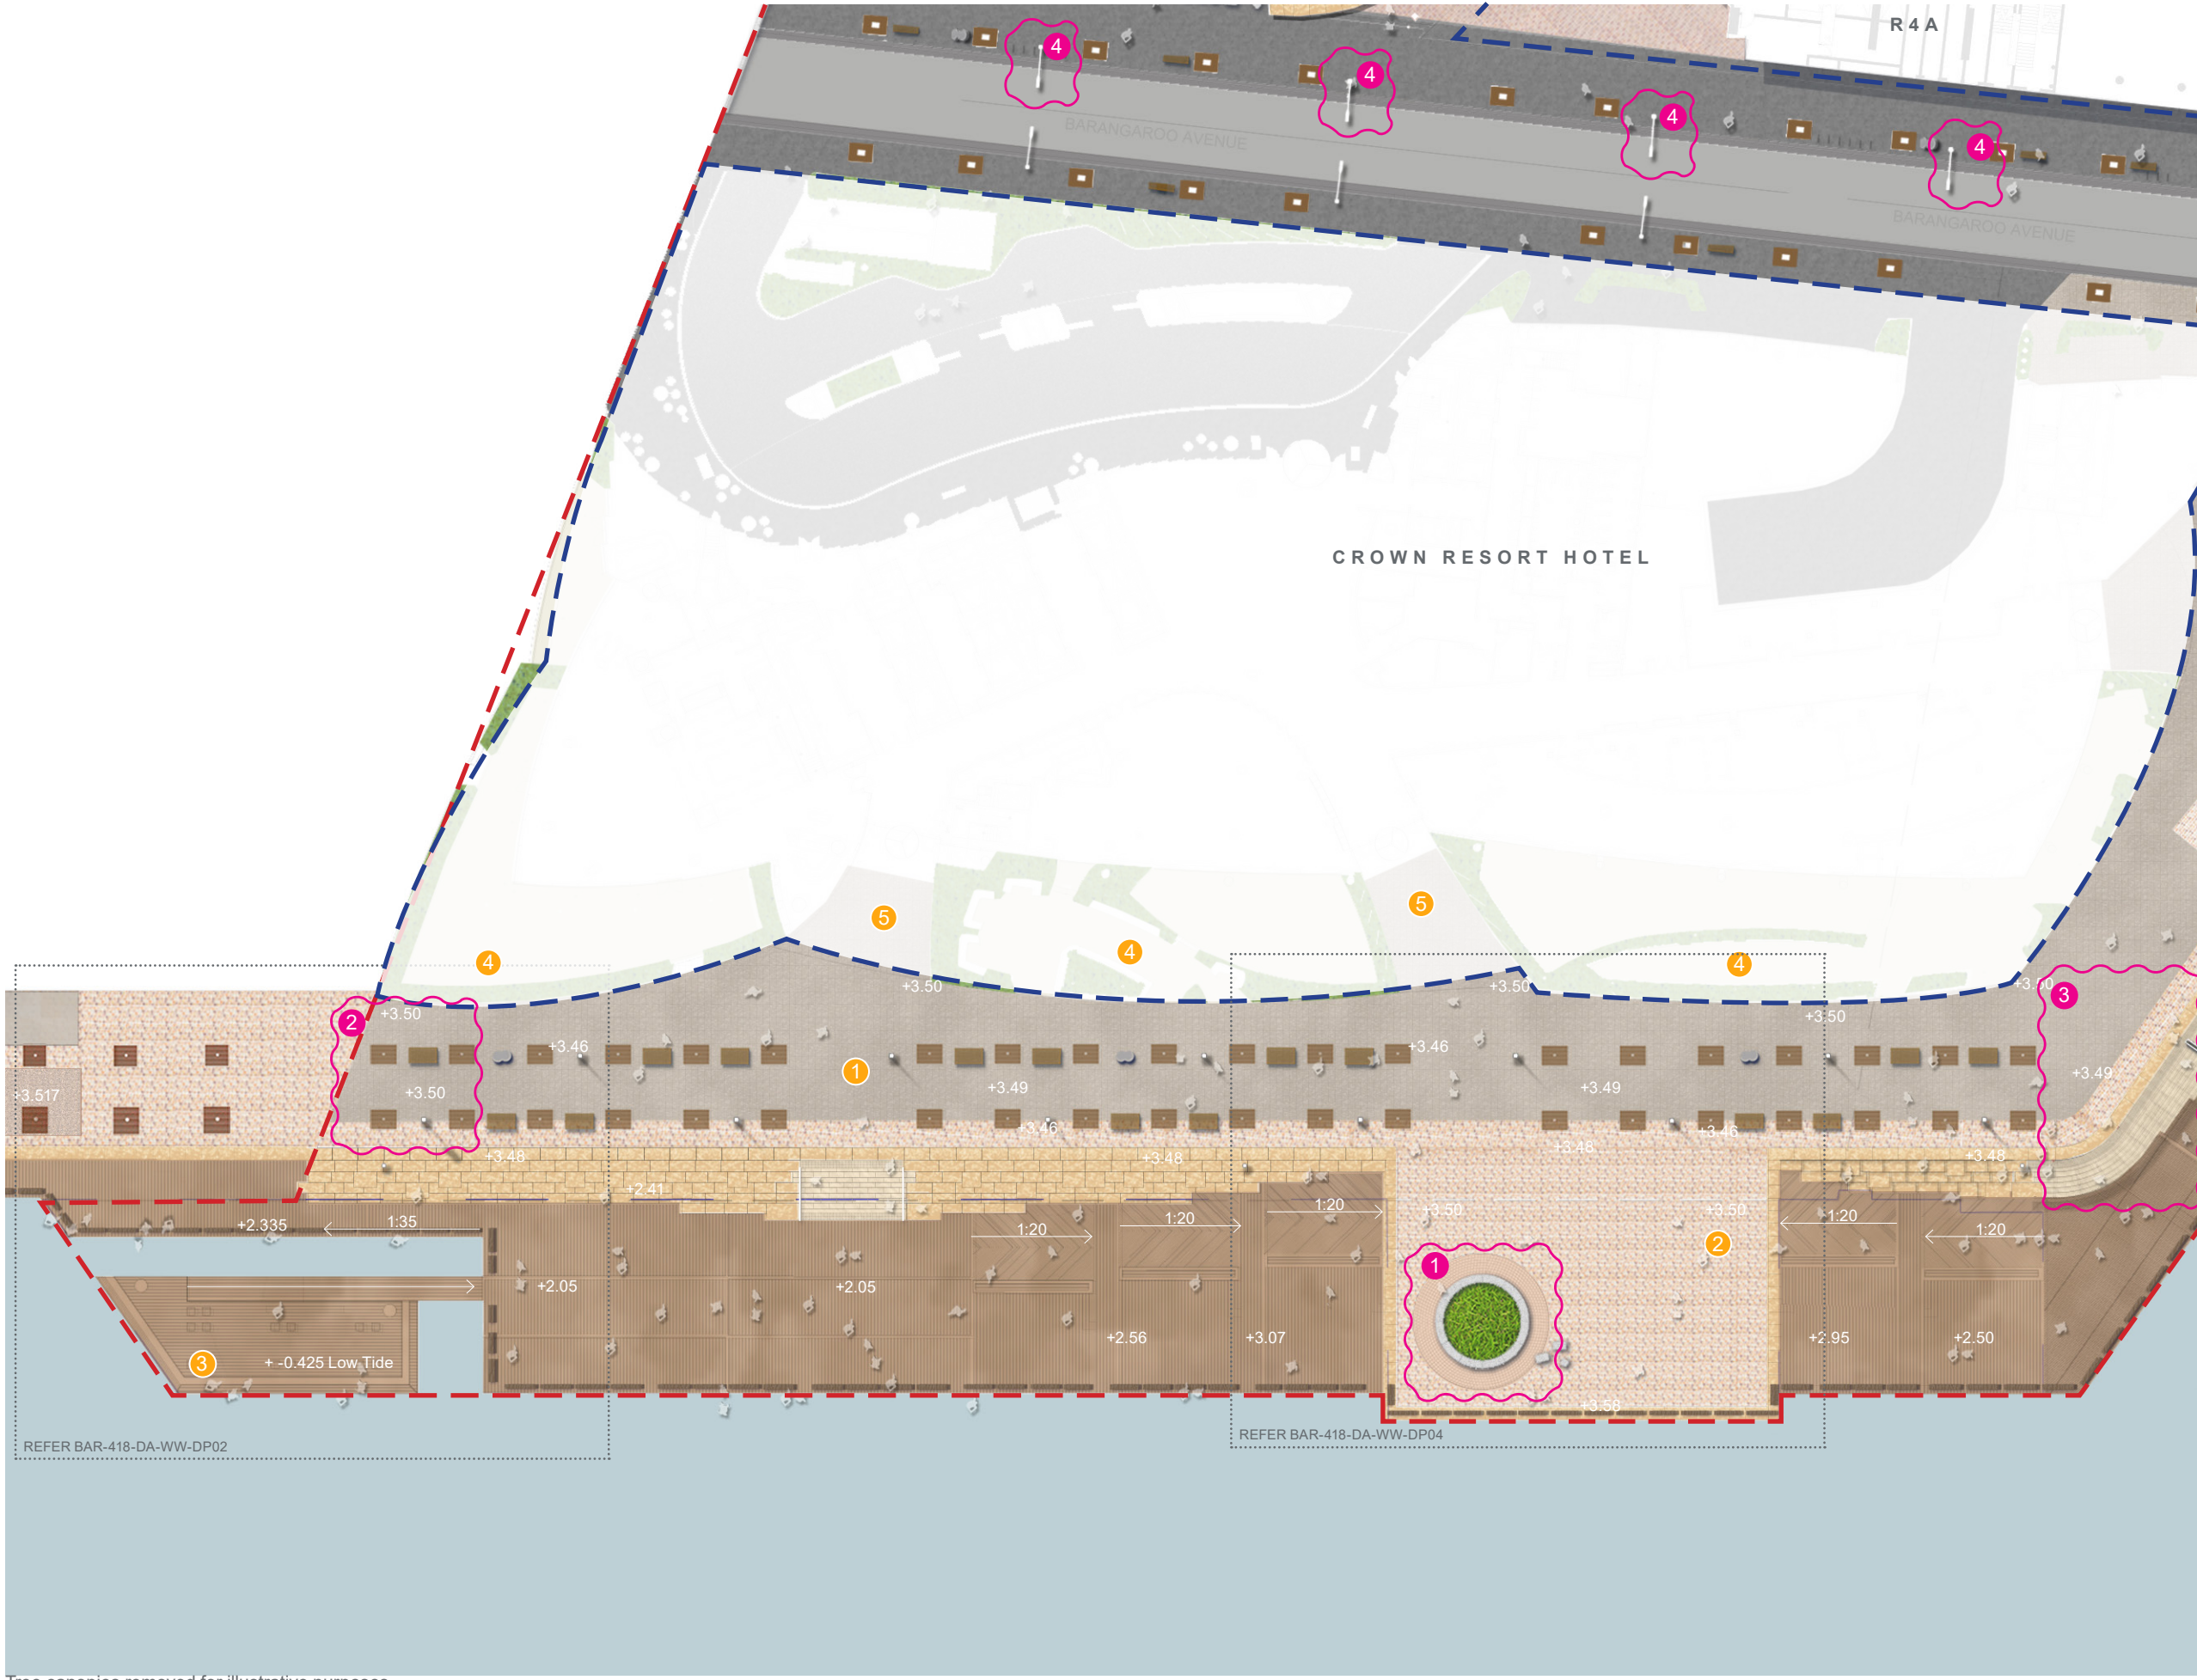

- LEGEND**
- Development application boundary
 - Development application by others
(Works not in public domain scope)
 - 1 Wulugul Walk
 - 2 Spirit of Tasmania loading dock
 - 3 Water transport pontoon
 - 4 Crown Resort Hotel public dining terraces
 - 5 Crown Resort Hotel entry

- Proposed Modifications**
- Amendment cloud
 - 1 Remove timber top for Sprit of Tasmania loading dock raised planter seating
 - 2 No porphyry paving at Northern end of Wulugul walk
 - 3 Stone stairs changed to concrete
 - 4 Additional smart pole

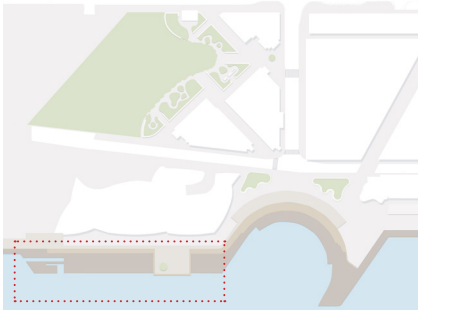




- LEGEND**
- Development application boundary
 - Development application by others
(Works not in public domain scope)

- 1 Wulugul Walk - granite paver
- 2 Porphyry paving connection to Central
- 3 Sandstone seating terraces
- 4 Crown Resort Hotel public dining terrace
- 5 Water transport pontoon
- 6 Timber ramp
- 7 Metal pontoon gangway ramp and handrail
- 8 Marine bollard

Proposed Modifications

- Amendment cloud
- 1 No porphyry paving at Northern end of Wulugul walk



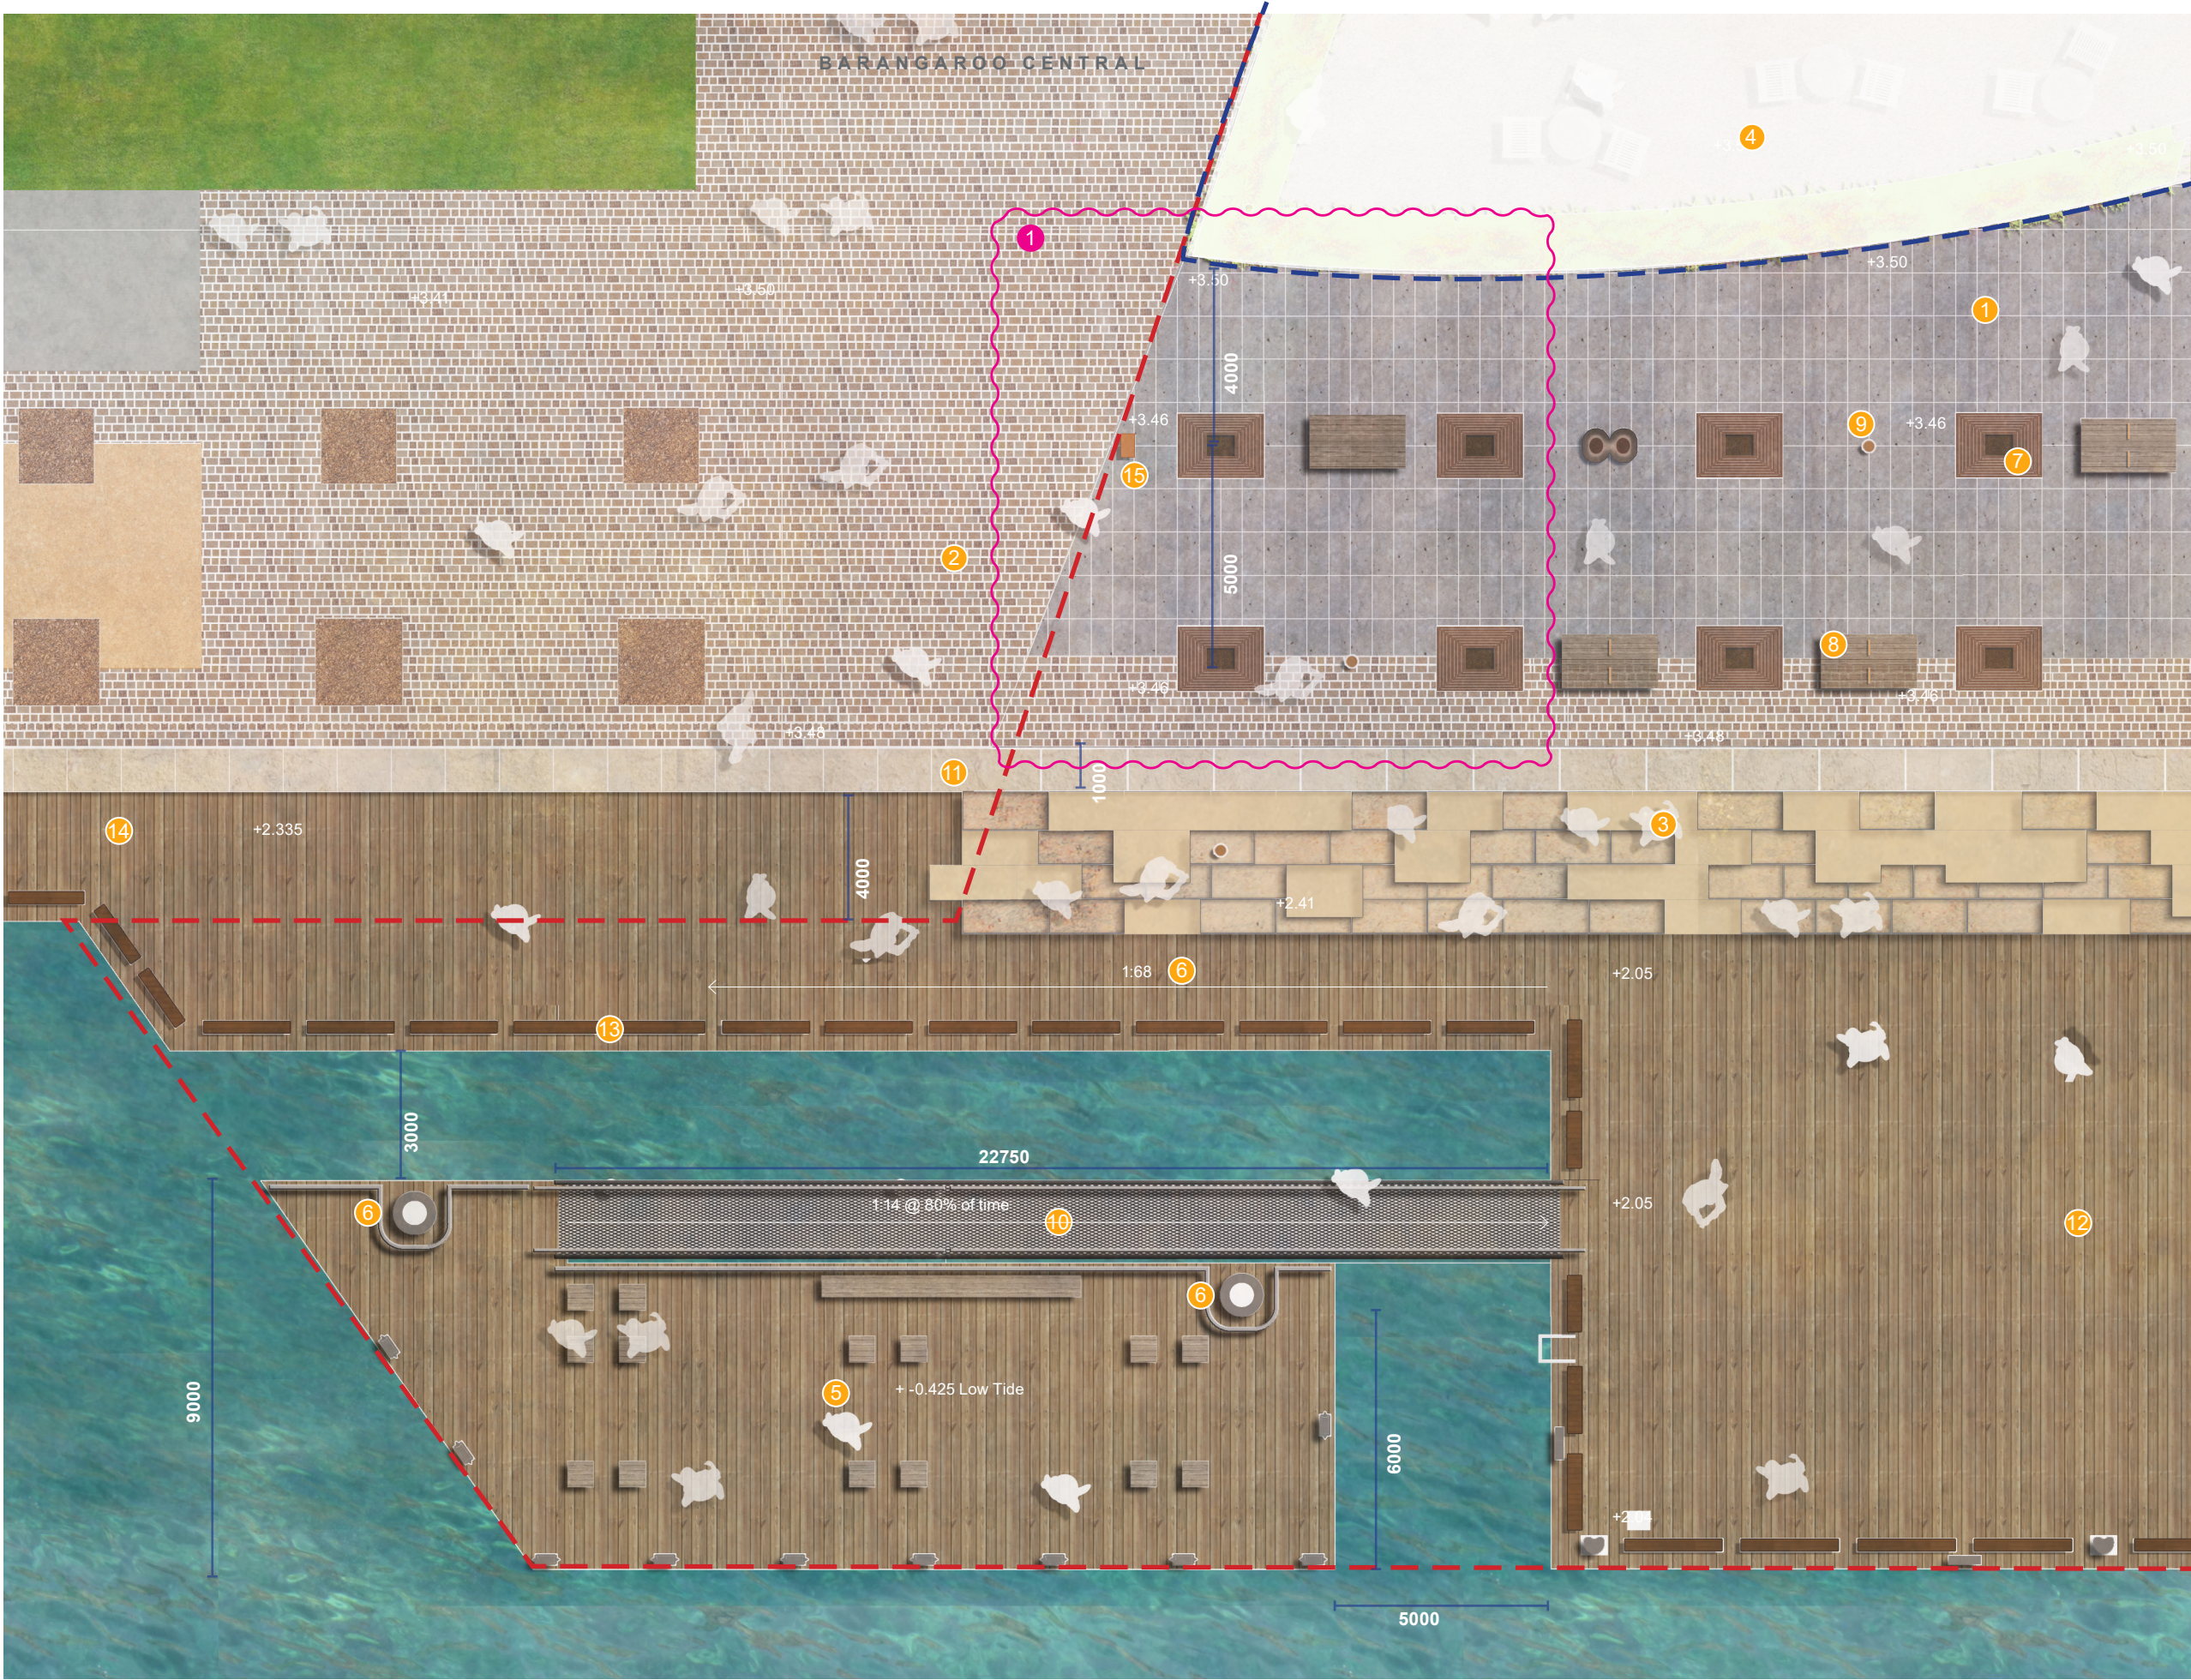

Tree canopies removed for illustrative purposes

LEGEND

- Development application boundary
- Development application by others
(Works not in public domain scope)

- 1 Wulugul Walk - granite paver
- 2 Porphyry paving connection to Central
- 3 Sandstone seating terraces
- 4 Crown Resort Hotel dining terrace
- 5 Water transport pontoon
- 6 Pontoon piles
- 7 Cast iron tree grate
- 8 City of Sydney standard bench
- 9 Waterfront light pole - refer lighting package
- 10 Metal pontoon gangway ramp and handrail
- 11 Sandstone edge - connect to Central
- 12 Timber deck
- 13 Timber baulks
- 14 Central Waterfront Boardwalk
- 15 Signage - refer to signage pack

Proposed Modifications

- Amendment cloud
- 1 No porphyry paving at Northern end of Wulugul walk







LEGEND

- Development application boundary
- Development application by others
(Works not in public domain scope)
- 1 Ficus sp. signature fig tree planting
- 2 Celtis australis tree avenue
- 3 Spirit of Tasmania loading dock- porphyry paving
- 4 Crown Resort Hotel terrace shrub planting
- 5 Timber deck
- 6 Sandstone edging
- 7 Sandstone terrace

Proposed Modifications

- Amendment cloud
- 1 Remove timber top for Sprit of Tasmania loading dock raised planter seating

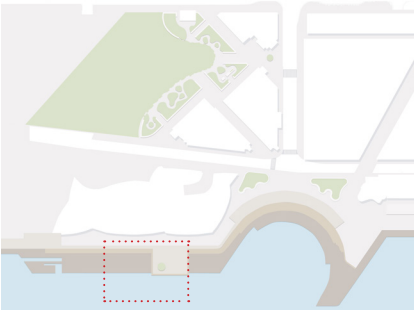

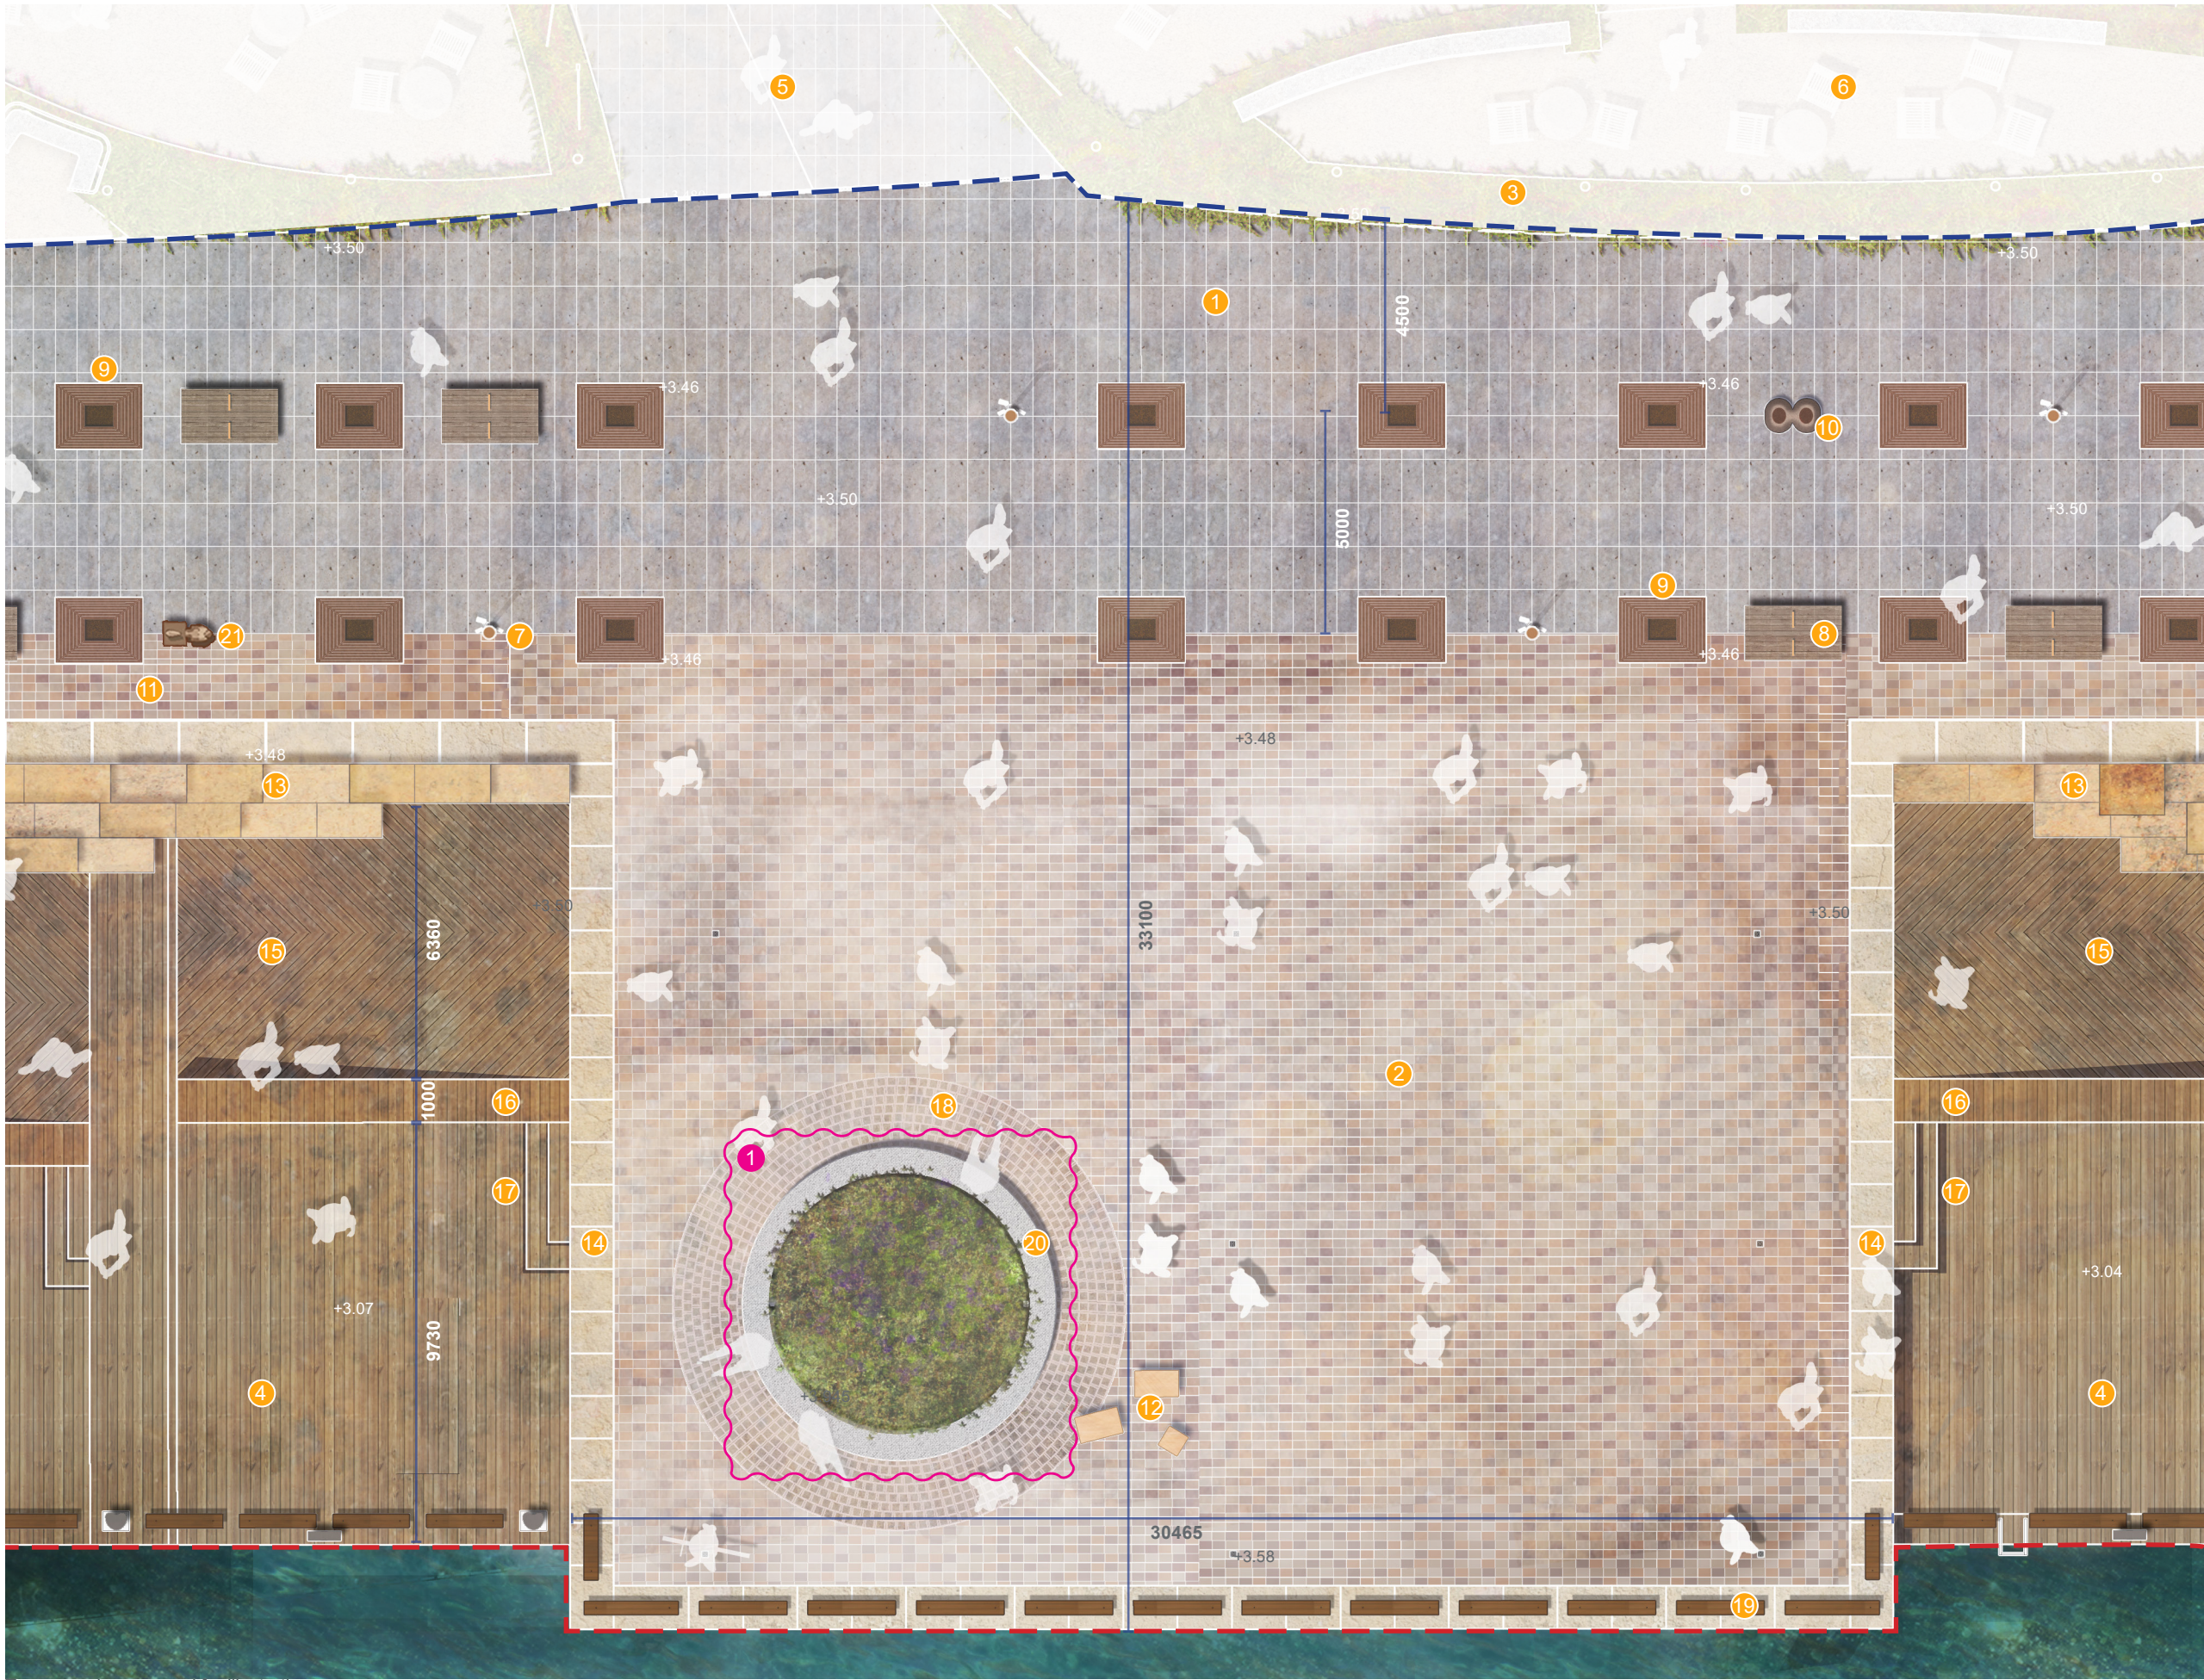


Tree canopies removed for illustrative purposes

LEGEND

- Development application boundary
- Development application by others
(Works not in public domain scope)
- 1 Wulugul Walk - granite paver
- 2 Spirit of Tasmania loading dock - porphyry paving
- 3 Crown Resort Hotel terrace shrub planting
- 4 Timber deck
- 5 Entry to Crown Resort Hotel
- 6 Crown Resort Hotel licensed seating area
- 7 Waterfront light pole - refer lighting package
- 8 City of Sydney standard bench
- 9 Cast iron tree grate
- 10 City of Sydney standard bins
- 11 Porphyry paving - connect to Central
- 12 Sandstone seating blocks
- 13 Sandstone seating terraces
- 14 Sandstone edging
- 15 Timber ramp
- 16 Timber seating wall
- 17 Timber steps
- 18 Porphyry circular paving
- 19 Timber baulks
- 20 Raised "Fig tree" seat
- 21 Drinking fountain

Proposed Modifications

- Amendment cloud
- 1 Remove timber top for Sprit of Tasmania loading dock raised planter seating

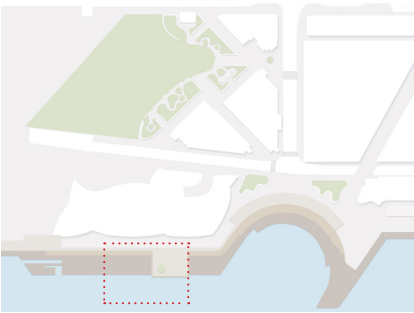

Project
BARANGAROO STAGE 1B
PUBLIC DOMAIN
Modification S4.55

grant associates
67 Tras Street
Singapore 079006
T: +65 6221 3596
E: info@grant-associates.uk.com


lendlease
Level 14, Tower Three,
International Towers Sydney
Exchange Place,
300 Barangaroo Avenue
Barangaroo NSW 2000
T: +612 9236 6111

Scale
1:150@A3
0 1 2 4m

Drawing Title
**WULUGUL WALK & SPIRIT OF
TASMANIA LOADING DOCK
DETAIL PLAN - NO TREES**
Drawn
SS

Drawing Number
BAR-418-DA-WW-DP04
Checked
MW

Revision
Rev A
Rev B
Rev C
Date
17/04/2019
08/05/2019
09/05/2019

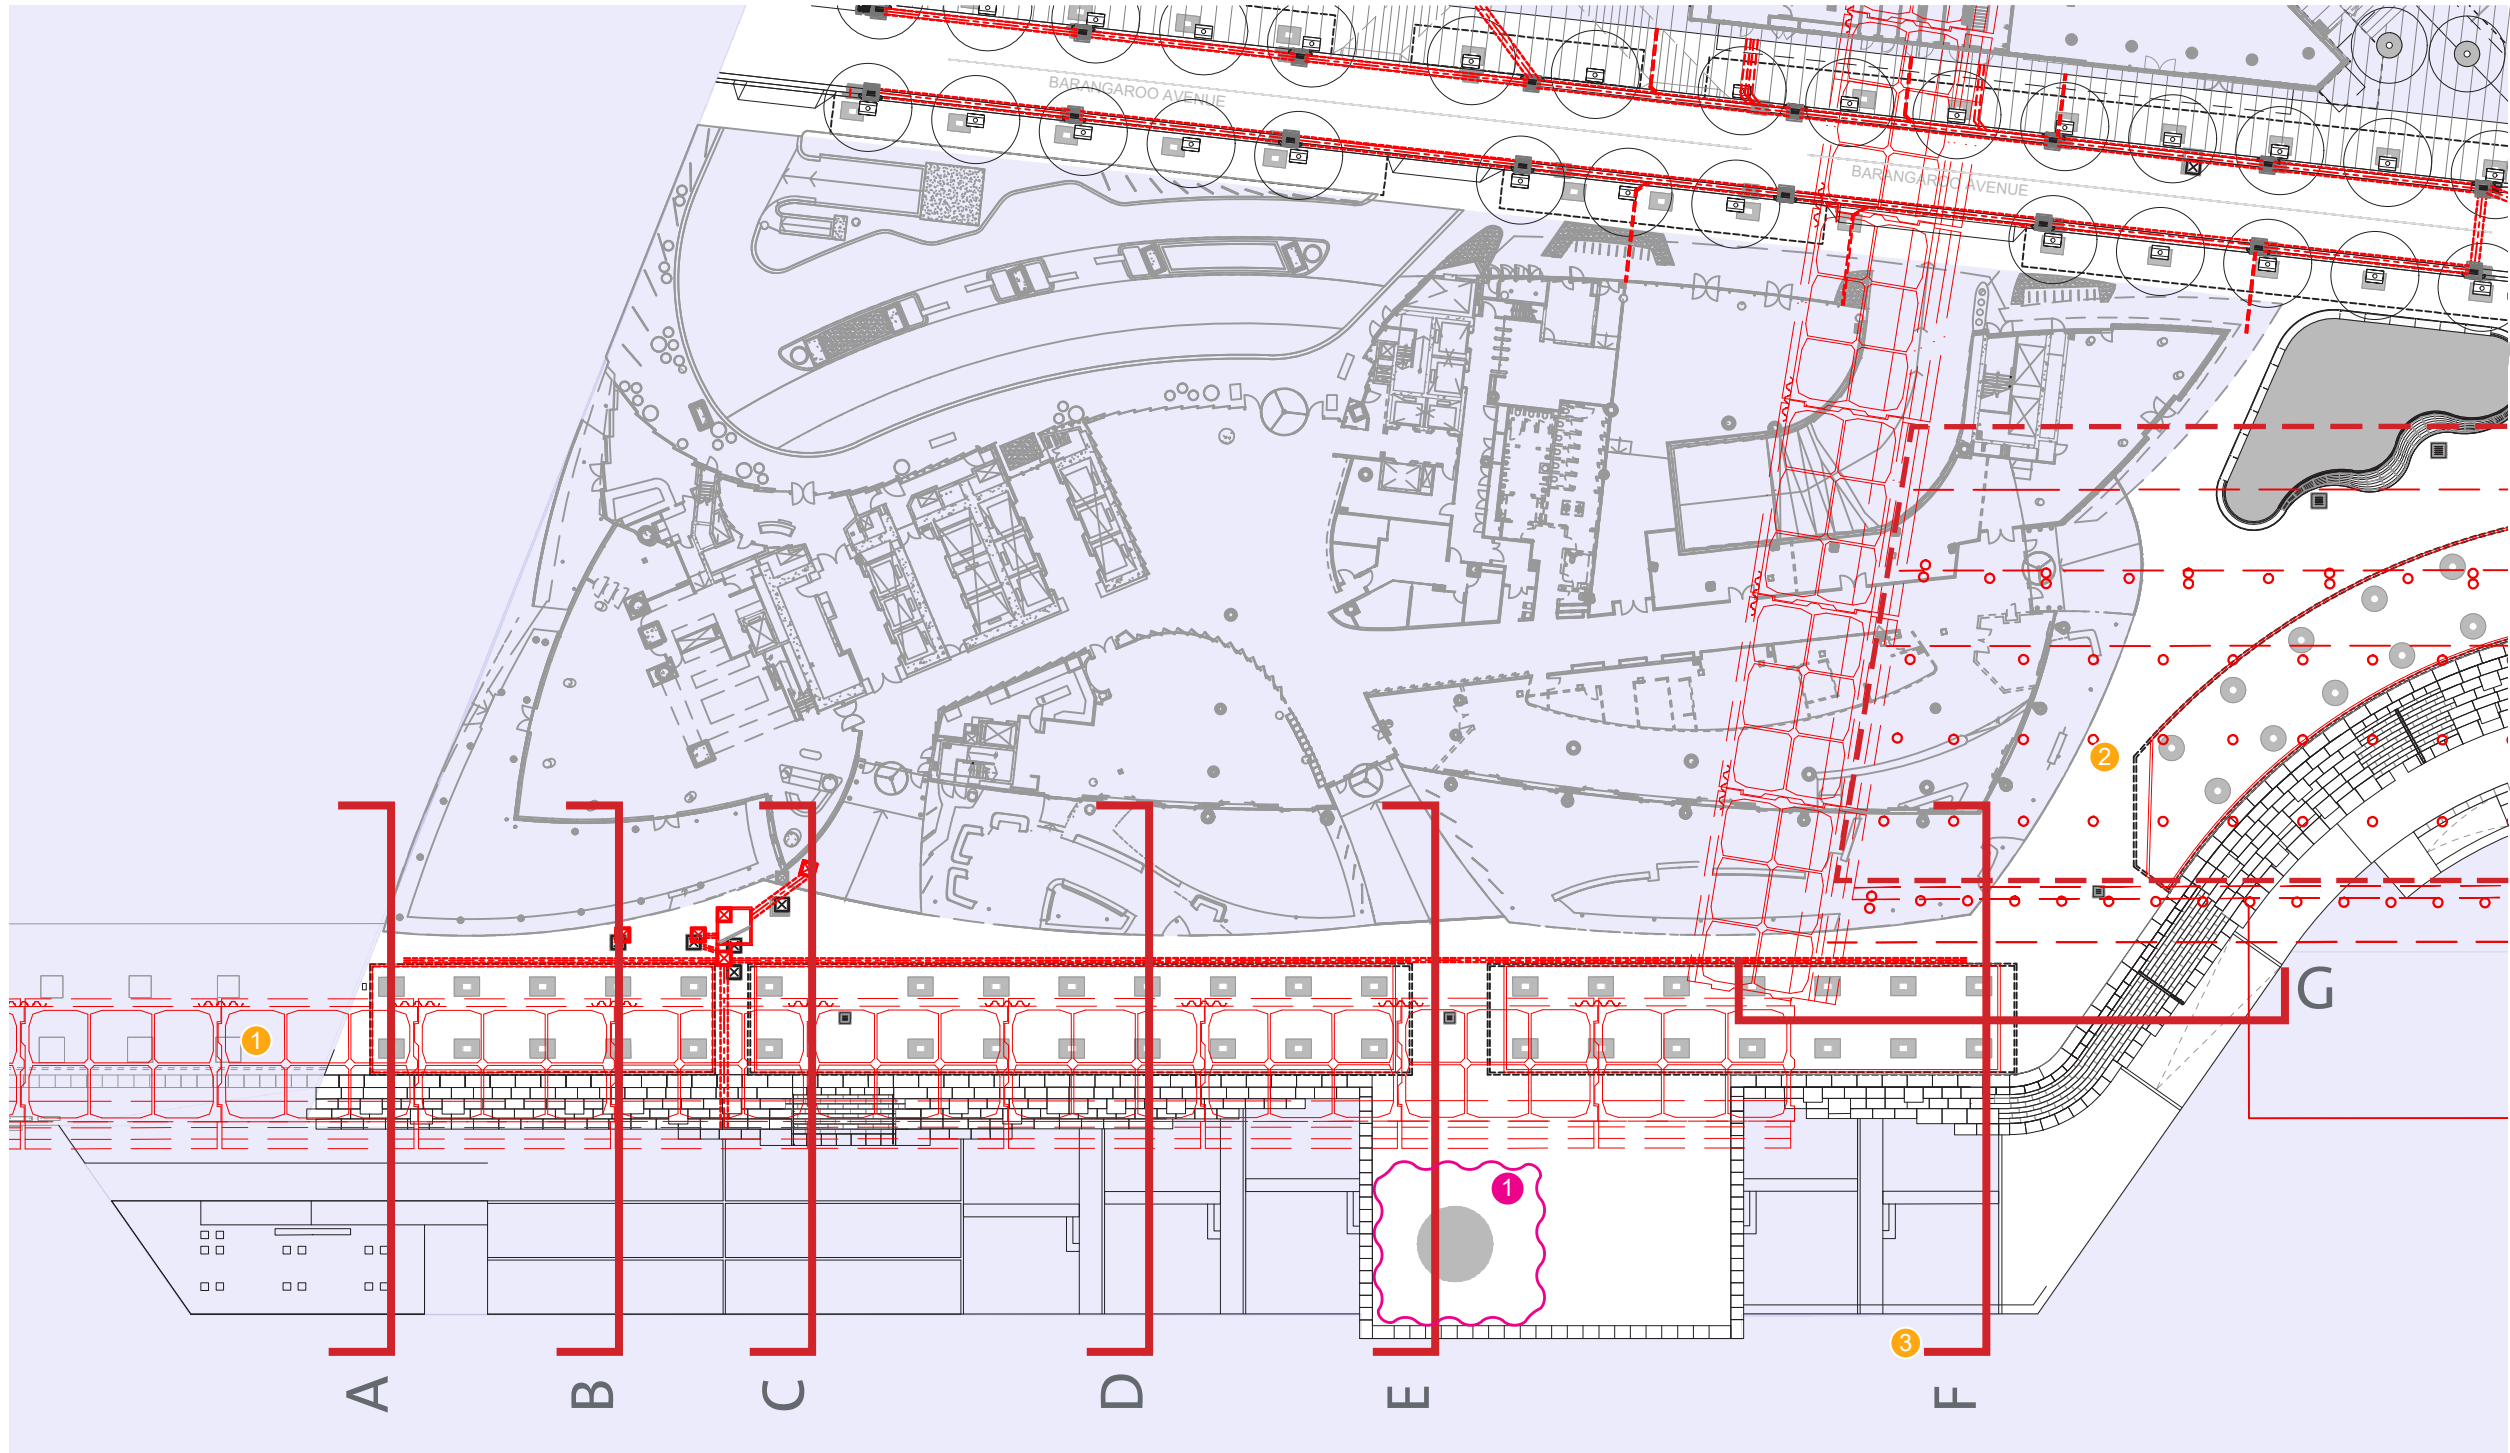


- LEGEND**
- Extent of existing
 - suspended concrete apron
 - 1 Existing Cassion
 - 2 Existing Piles
 - 3 Section Call outs (refer individual section drawings)

- Proposed Modifications**
- Amendment cloud
 - 1 Remove timber top for Sprit of Tasmania loading dock raised planter seating


Note: Proposed structural elements are indicative only and are subject to future design by a qualified structural engineer to account for a full assessment of potential future loads, geotechnical conditions, zone of influence etc.

- LEGEND
- 1 Celtis australis tree avenue
 - 2 Crown Resort Hotel licensed seating area
 - 3 Porphyry banding
 - 4 Existing cassion
 - 5 Raised concrete seat
 - 6 Ficus sp. signature fig tree planting

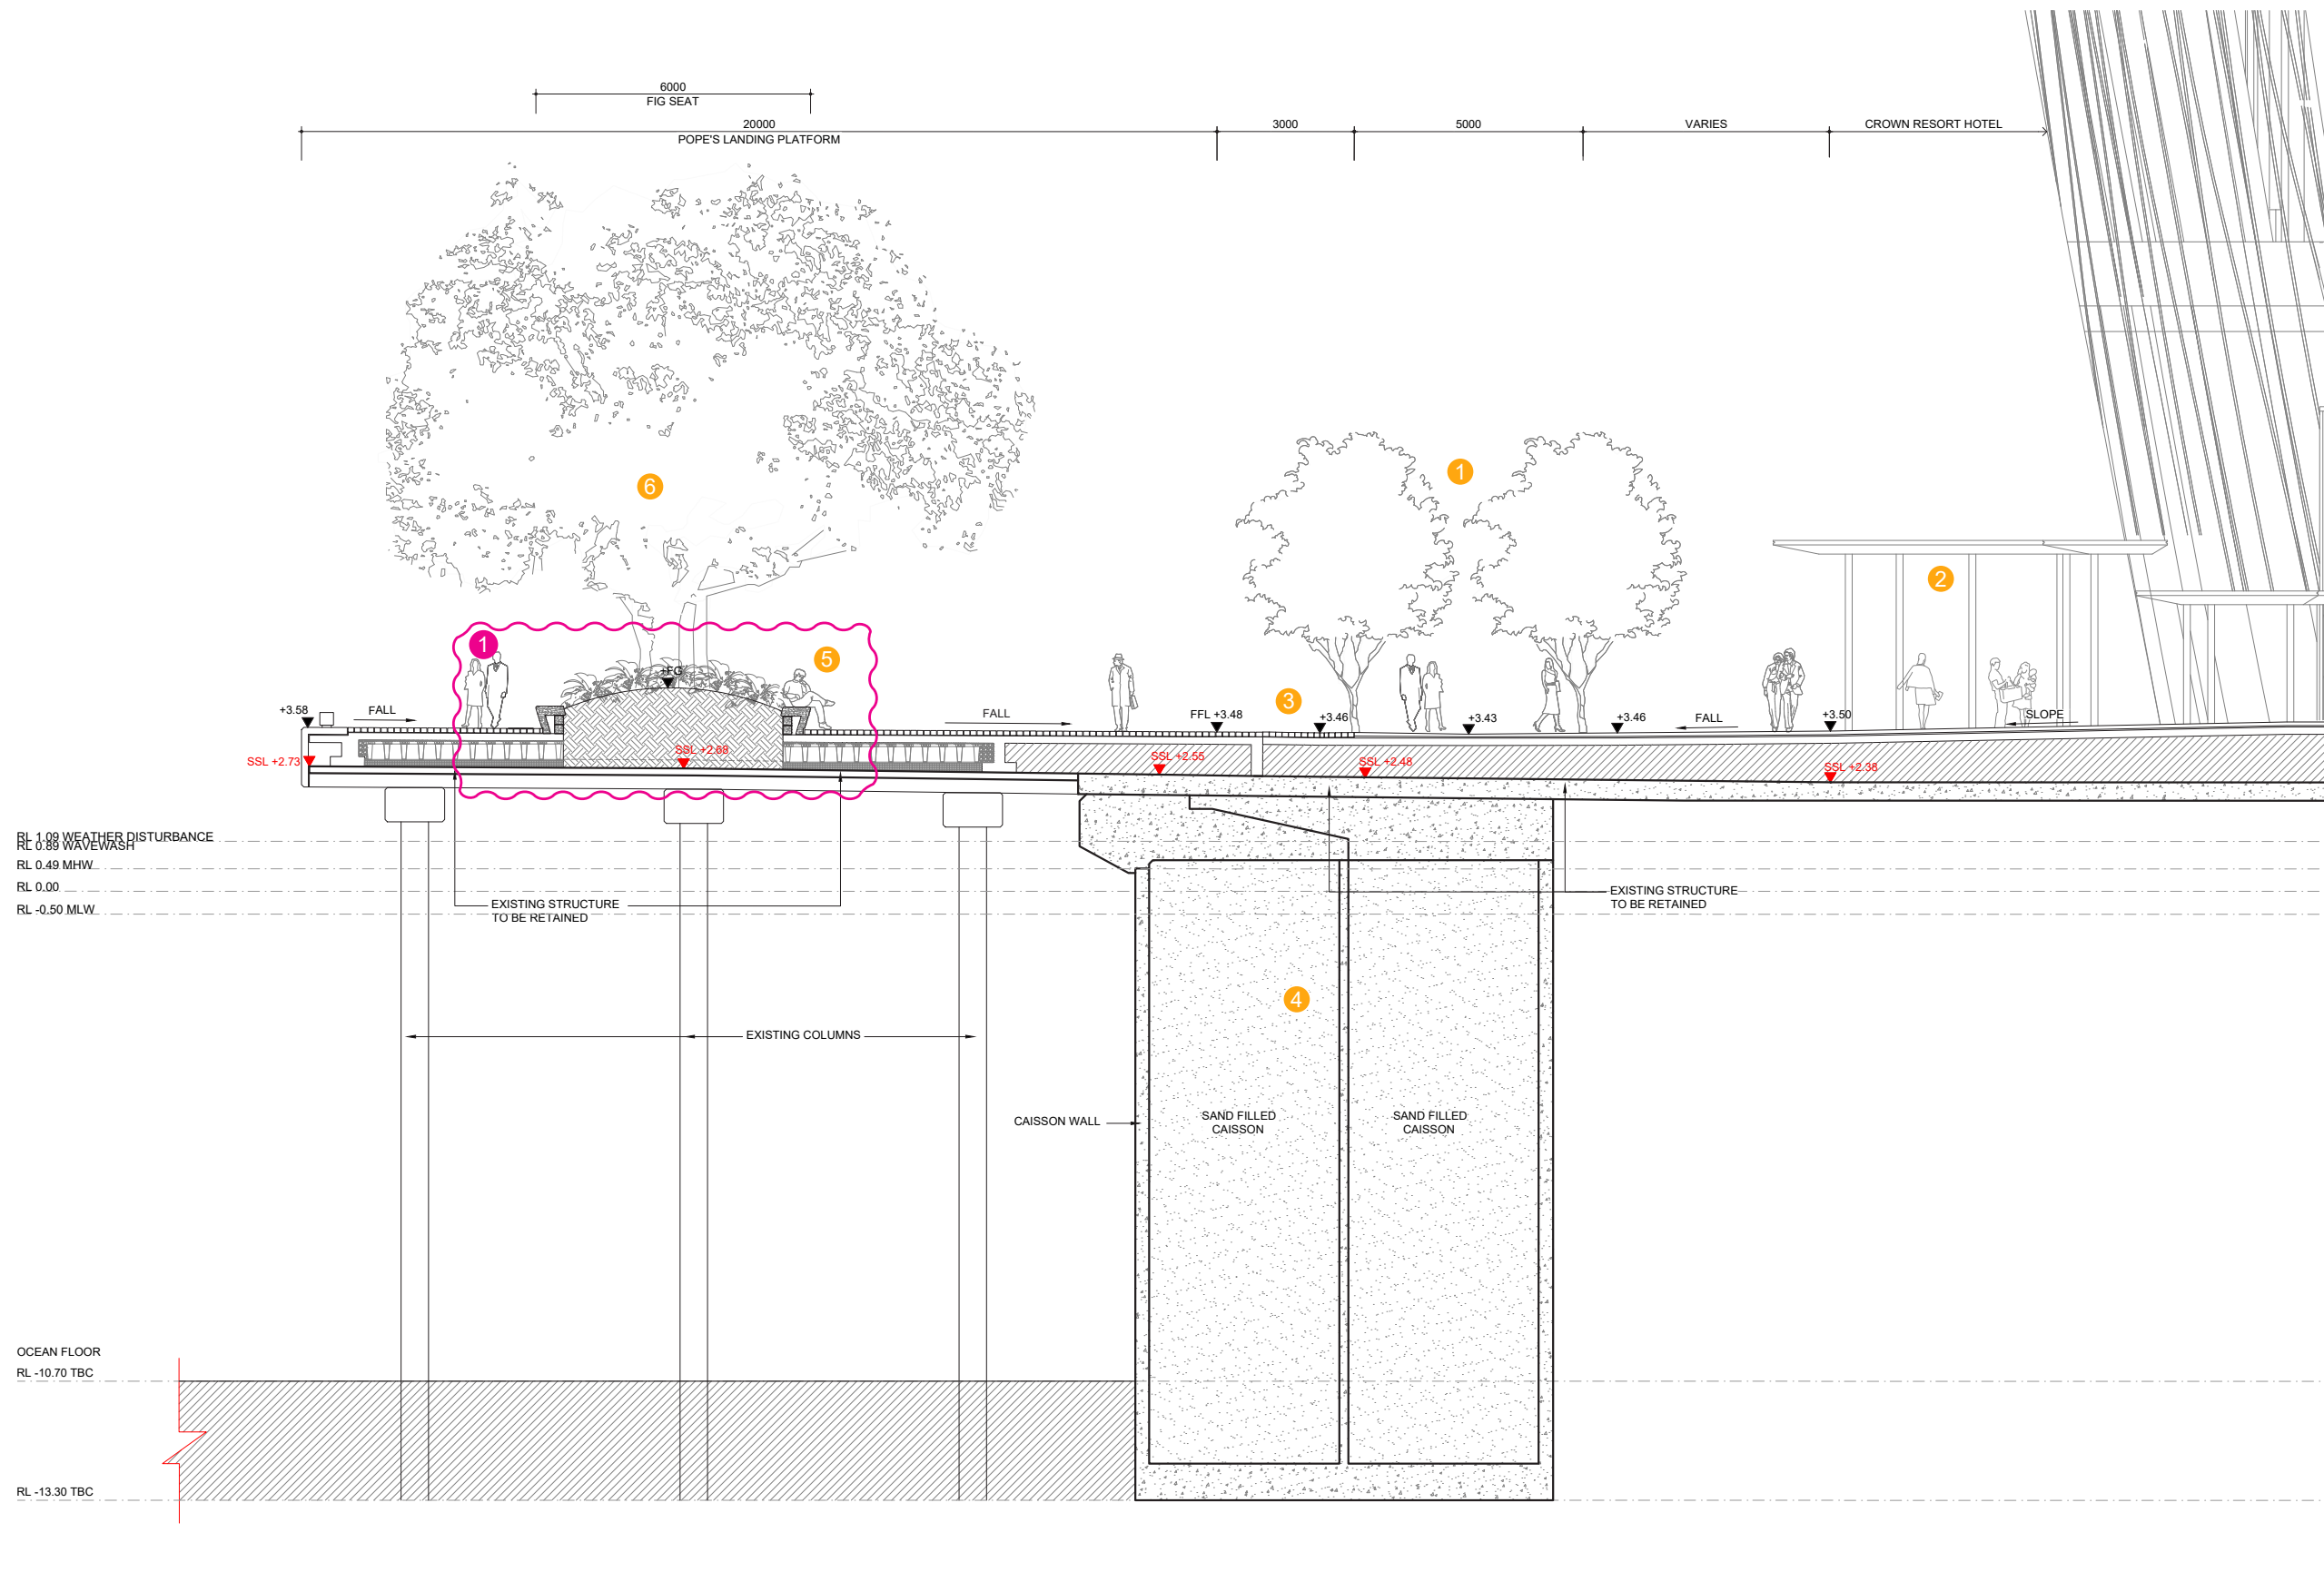

Proposed Modifications

- Amendment cloud
- 1 Remove timber top for Sprit of Tasmania loading dock raised planter seating

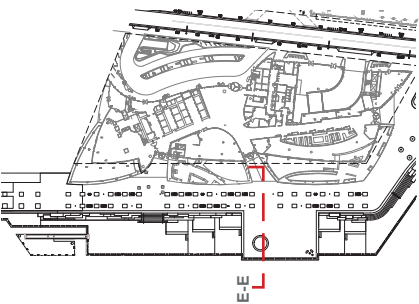

Project
BARANGAROO STAGE 1B
PUBLIC DOMAIN
Modification S4.55

grant associates
67 Tras Street
Singapore 079006
T: +65 6221 3596
E: info@grant-associates.uk.com


lendlease
Level 14, Tower Three,
International Towers Sydney
Exchange Place,
300 Barangaroo Avenue
Barangaroo NSW 2000
T: +612 9236 6111

Scale
1:150@A3
0 1 2 4m

Drawing Title
WULUGUL WALK
SECTION E - E
Drawn
SS

Drawing Number
BAR-418-DA-WW-SE05
Checked
MW


Revision
Rev A
Rev B
Rev C
Rev D
Date
17/04/2019
08/05/2019
08/05/2019
08/09/2017

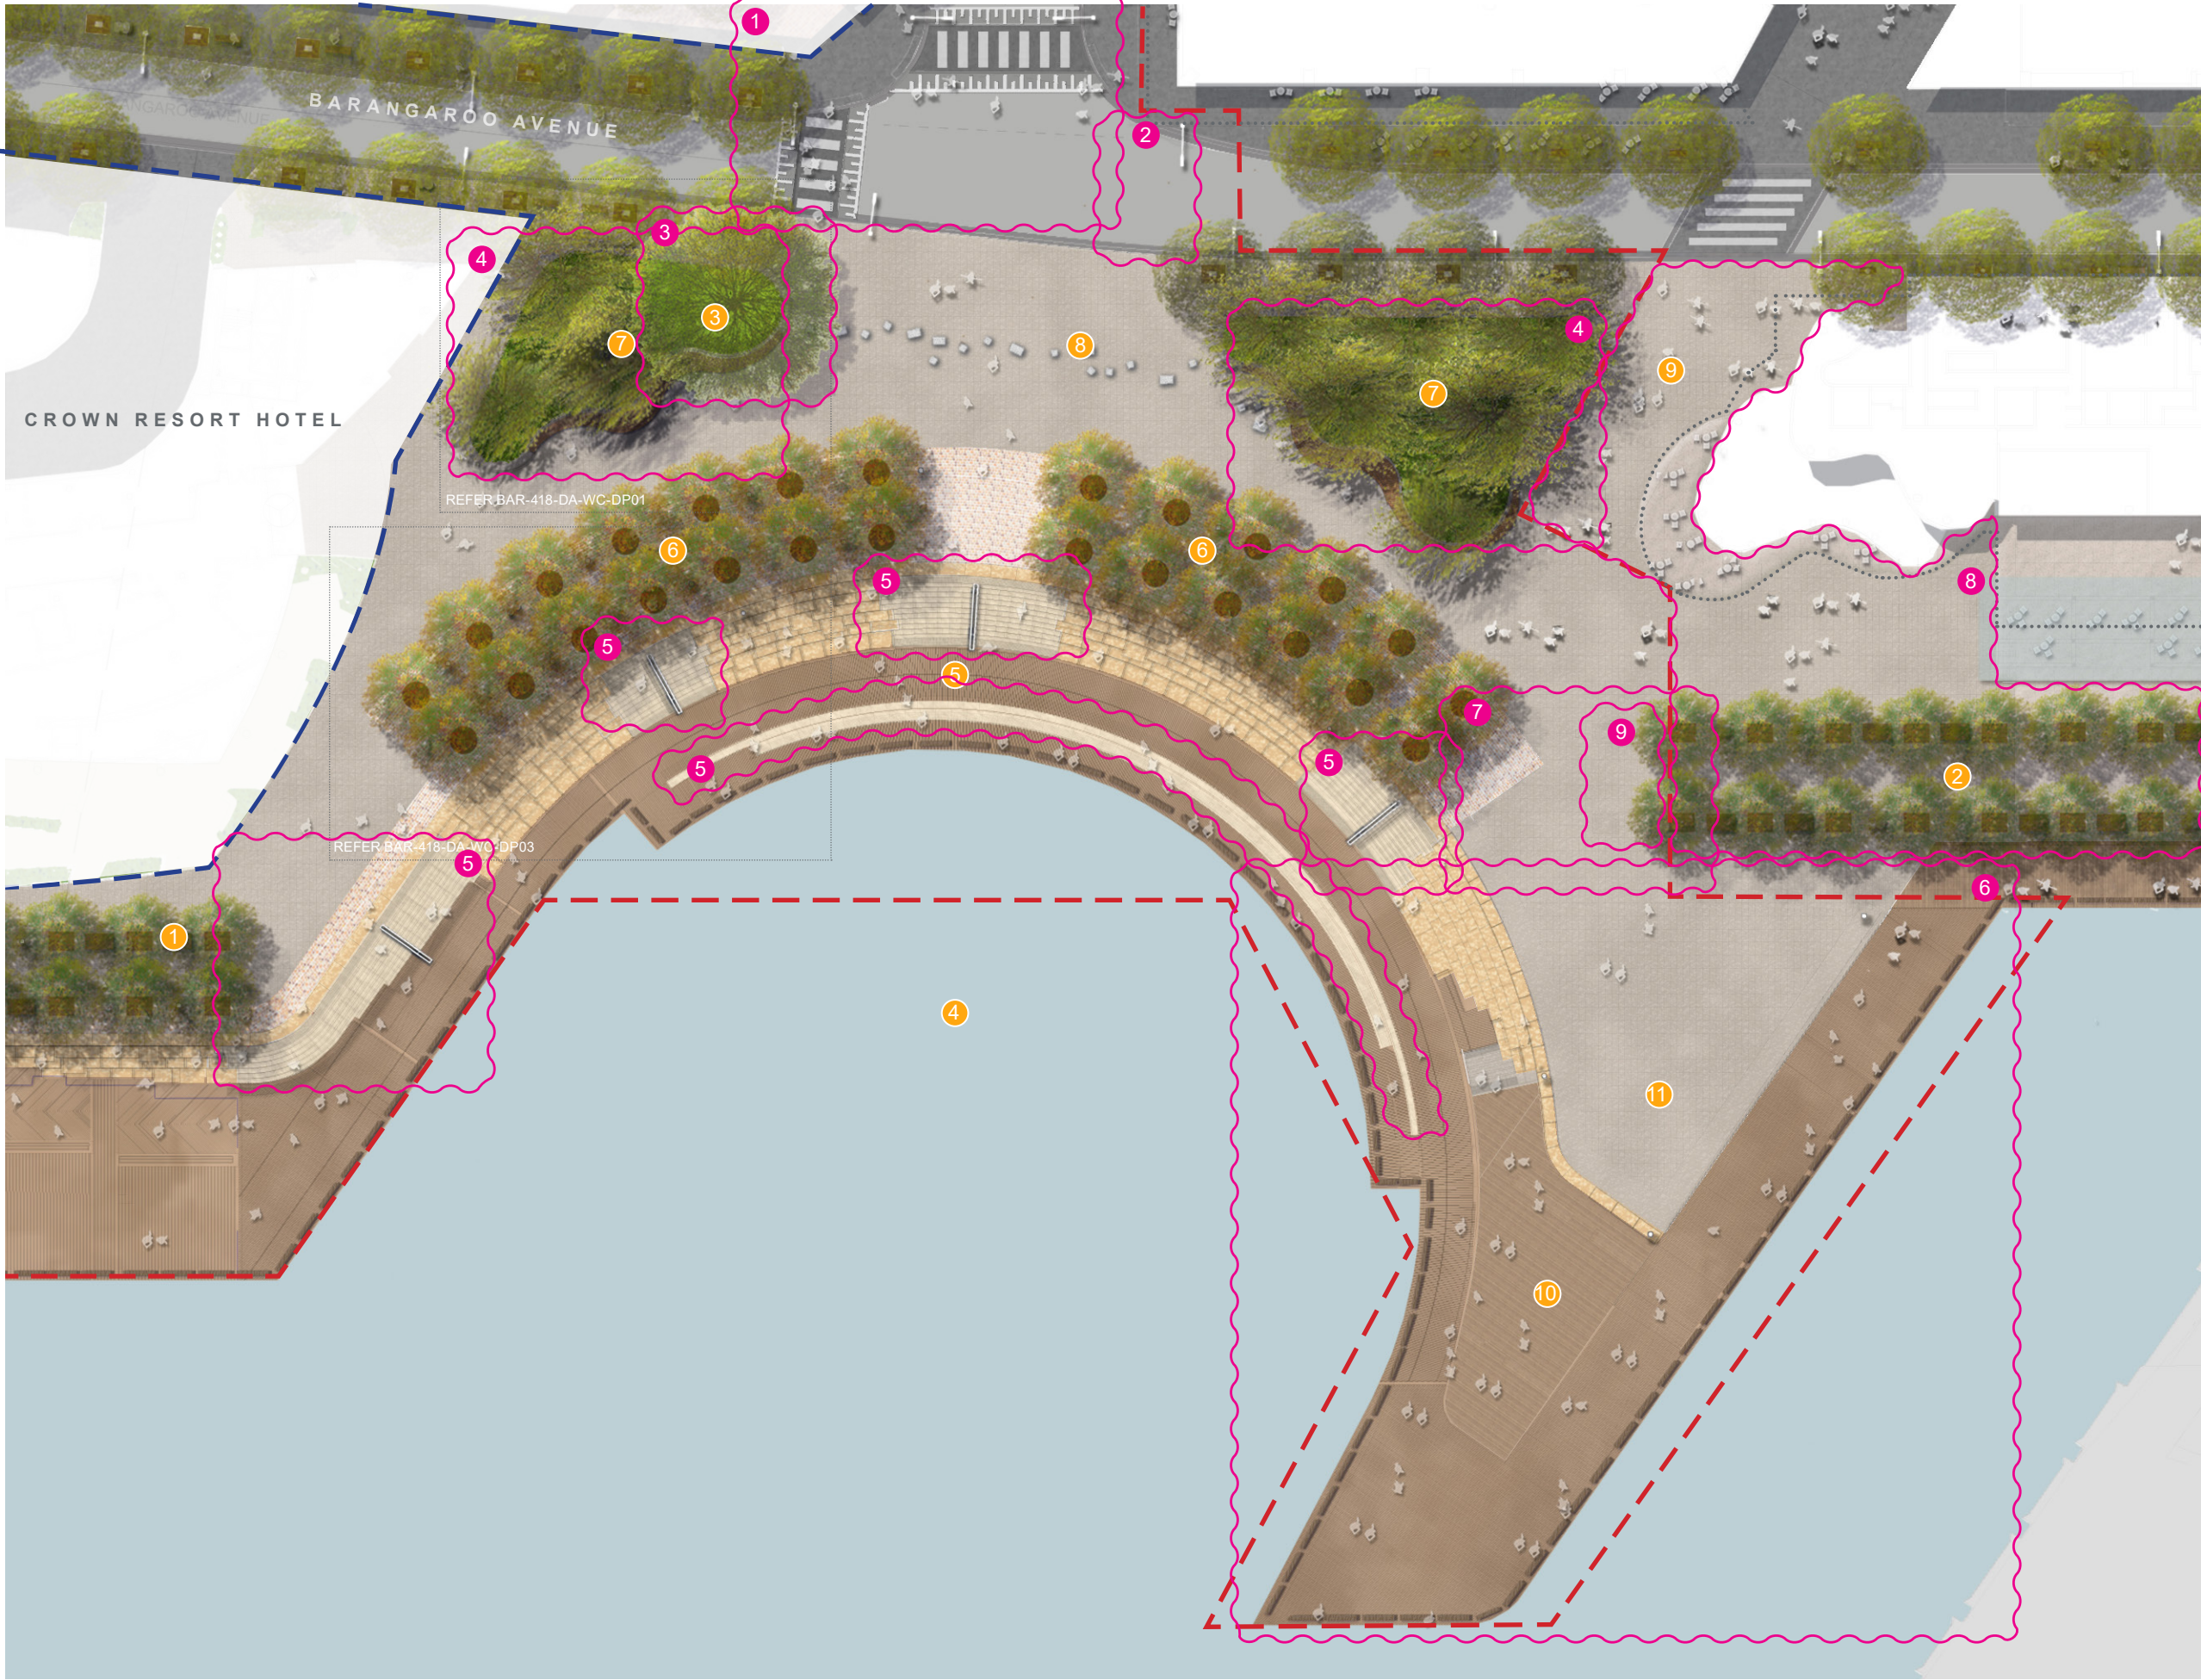


- LEGEND**
- Development application boundary
 - Development application by others
(Works not in public domain scope)
 - Awning over

- 1 Wulugul Walk
- 2 Wulugul Walk Stage 1A
- 3 Signature fig tree
- 4 Watermans Cove
- 5 Timber boardwalk
- 6 Avenue planting
- 7 Raised planter
- 8 Concrete seating / Vehicle deterrents
- 9 City of Sydney vehicle deterrents
- 10 Public Pier
- 11 Upper tier

- Proposed Modifications**
- Amendment cloud
 - 1 Change to raised pedestrian crossing
 - 2 Deletion of pedestrian crossing
 - 3 Relocated Fig tree to North raised planter
 - 4 Change geometry of raised planter/reduce raised planter timber top and remove timber backrest
 - 5 Stone stairs changed to concrete
 - 6 Pier re-design: change to 3 tiers design
 - 7 Stop porphyry paving at the top of the last Southern stair
 - 8 Stage 1A design modification to suit Stage 1B proposal. Subject to separate approval.
 - 9 Removal of 2no. Celtis australis to respond to pier amendment

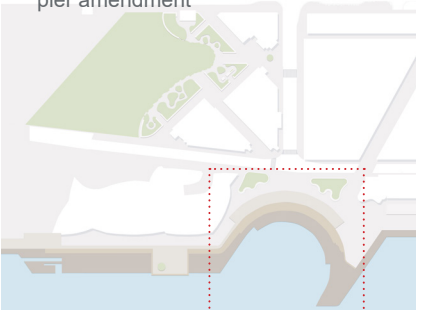

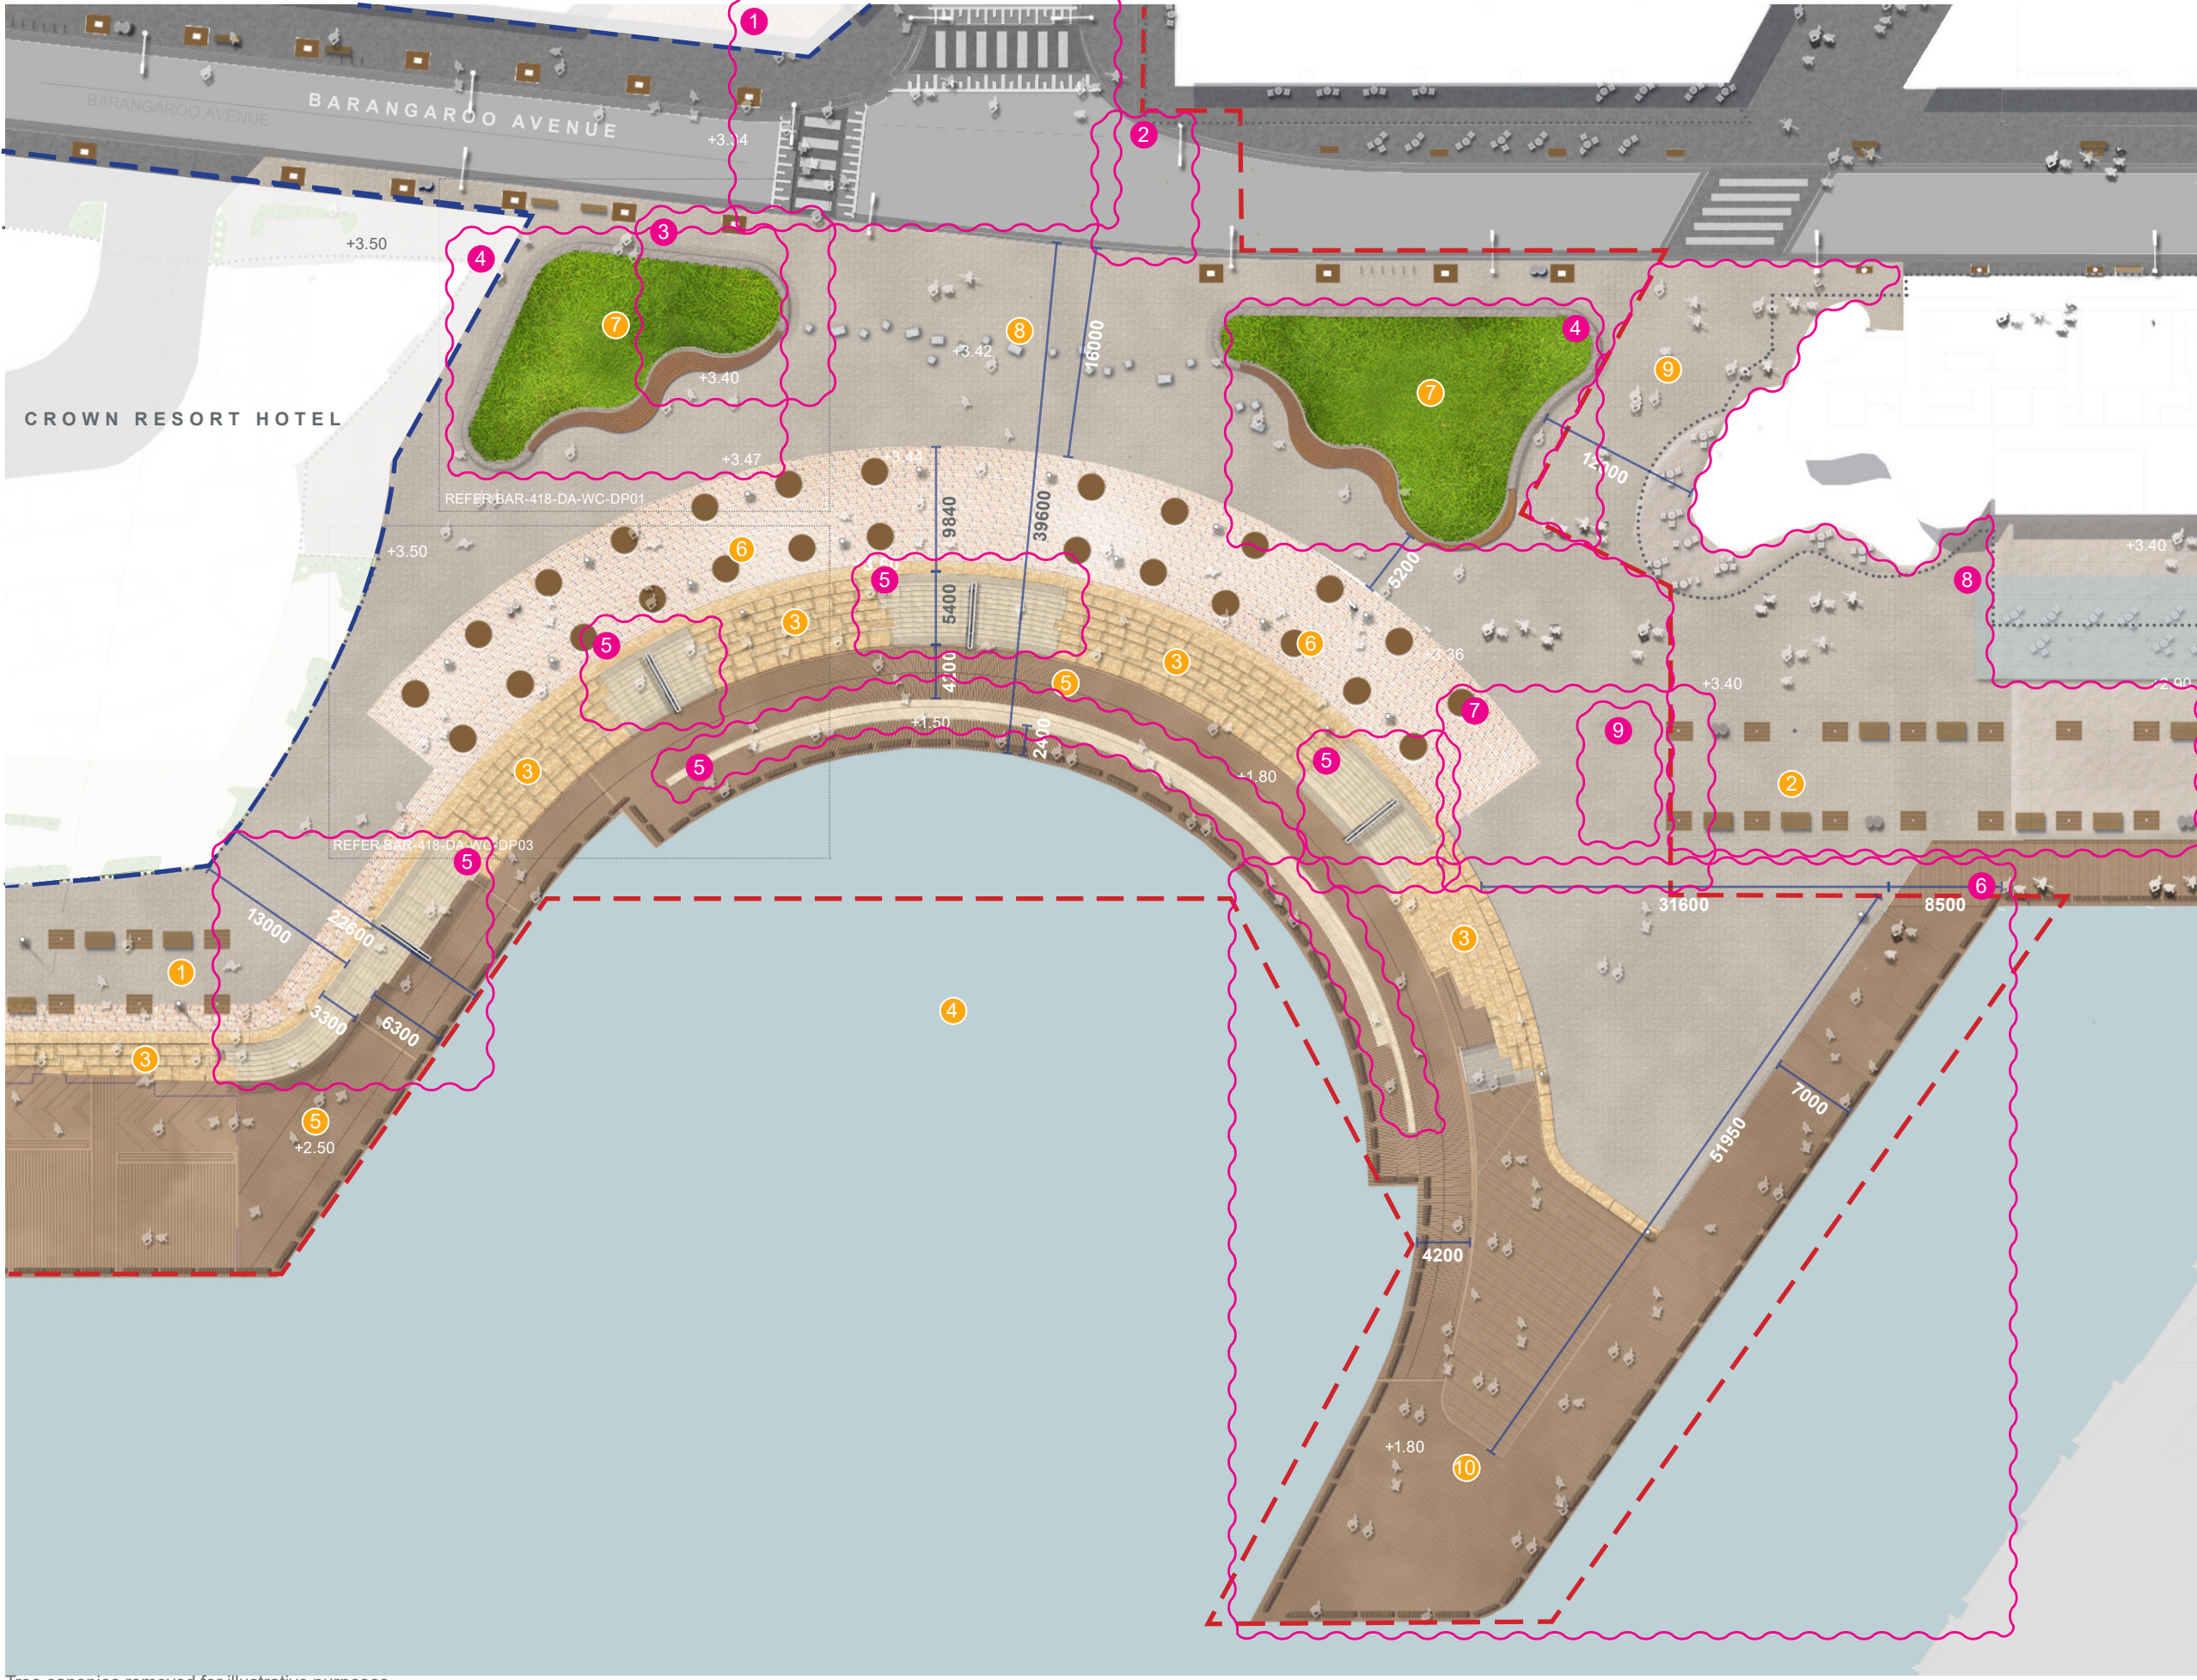

Tree canopies removed for illustrative purposes

Project
BARANGAROO STAGE 1B
PUBLIC DOMAIN
Modification S4.55

grant associates
67 Tras Street
Singapore 079006
T: +65 6221 3596
E: info@grant-associates.uk.com

lendlease
Level 14, Tower Three,
International Towers Sydney
Exchange Place,
300 Barangaroo Avenue
Barangaroo NSW 2000
T: +612 9236 6111

Scale
1:500@A3
0 5 10 20m

Drawing Title
WATERMANS COVE
MASTERPLAN - NO TREES
Drawn
SS

Drawing Number
BAR-418-DA-WC-PL02
Checked
MW

Revision
Rev A
Rev B
Rev C
Date
17/04/2019
08/05/2019
09/05/2019

LEGEND

- Development application boundary
- Development application by others
(Works not in public domain scope)
- Awning over

- 1 Wulugul Walk
- 2 Wulugul Walk Stage 1A
- 3 Sandstone seating terraces
- 4 Watermans Cove
- 5 Timber boardwalk
- 6 Avenue planting cast iron tree grate with
uplight
- 7 Raised planter
- 8 Concrete seating / Vehicle deterrents
- 9 City of Sydney vehicle deterrents
- 10 Public Pier

Proposed Modifications

- Amendment cloud
- 1 Change to raised pedestrian crossing
- 2 Deletion of pedestrian crossing
- 3 Relocated Fig tree to North raised planter
- 4 Change geometry of raised planter/reduce
raised planter timber top and remove timber
backrest
- 5 Stone stairs changed to concrete
- 6 Pier re-design: change to 3 tiers design
- 7 Stop porphyry paving at the top of the last
Southern stair
- 8 Stage 1A design modification to suit Stage 1B
proposal. Subject to separate approval.
- 9 Removal of 2no. Celtis australis to respond to
pier amendment

