3.1 DESIGN RESPONSE_MASTERPLAN

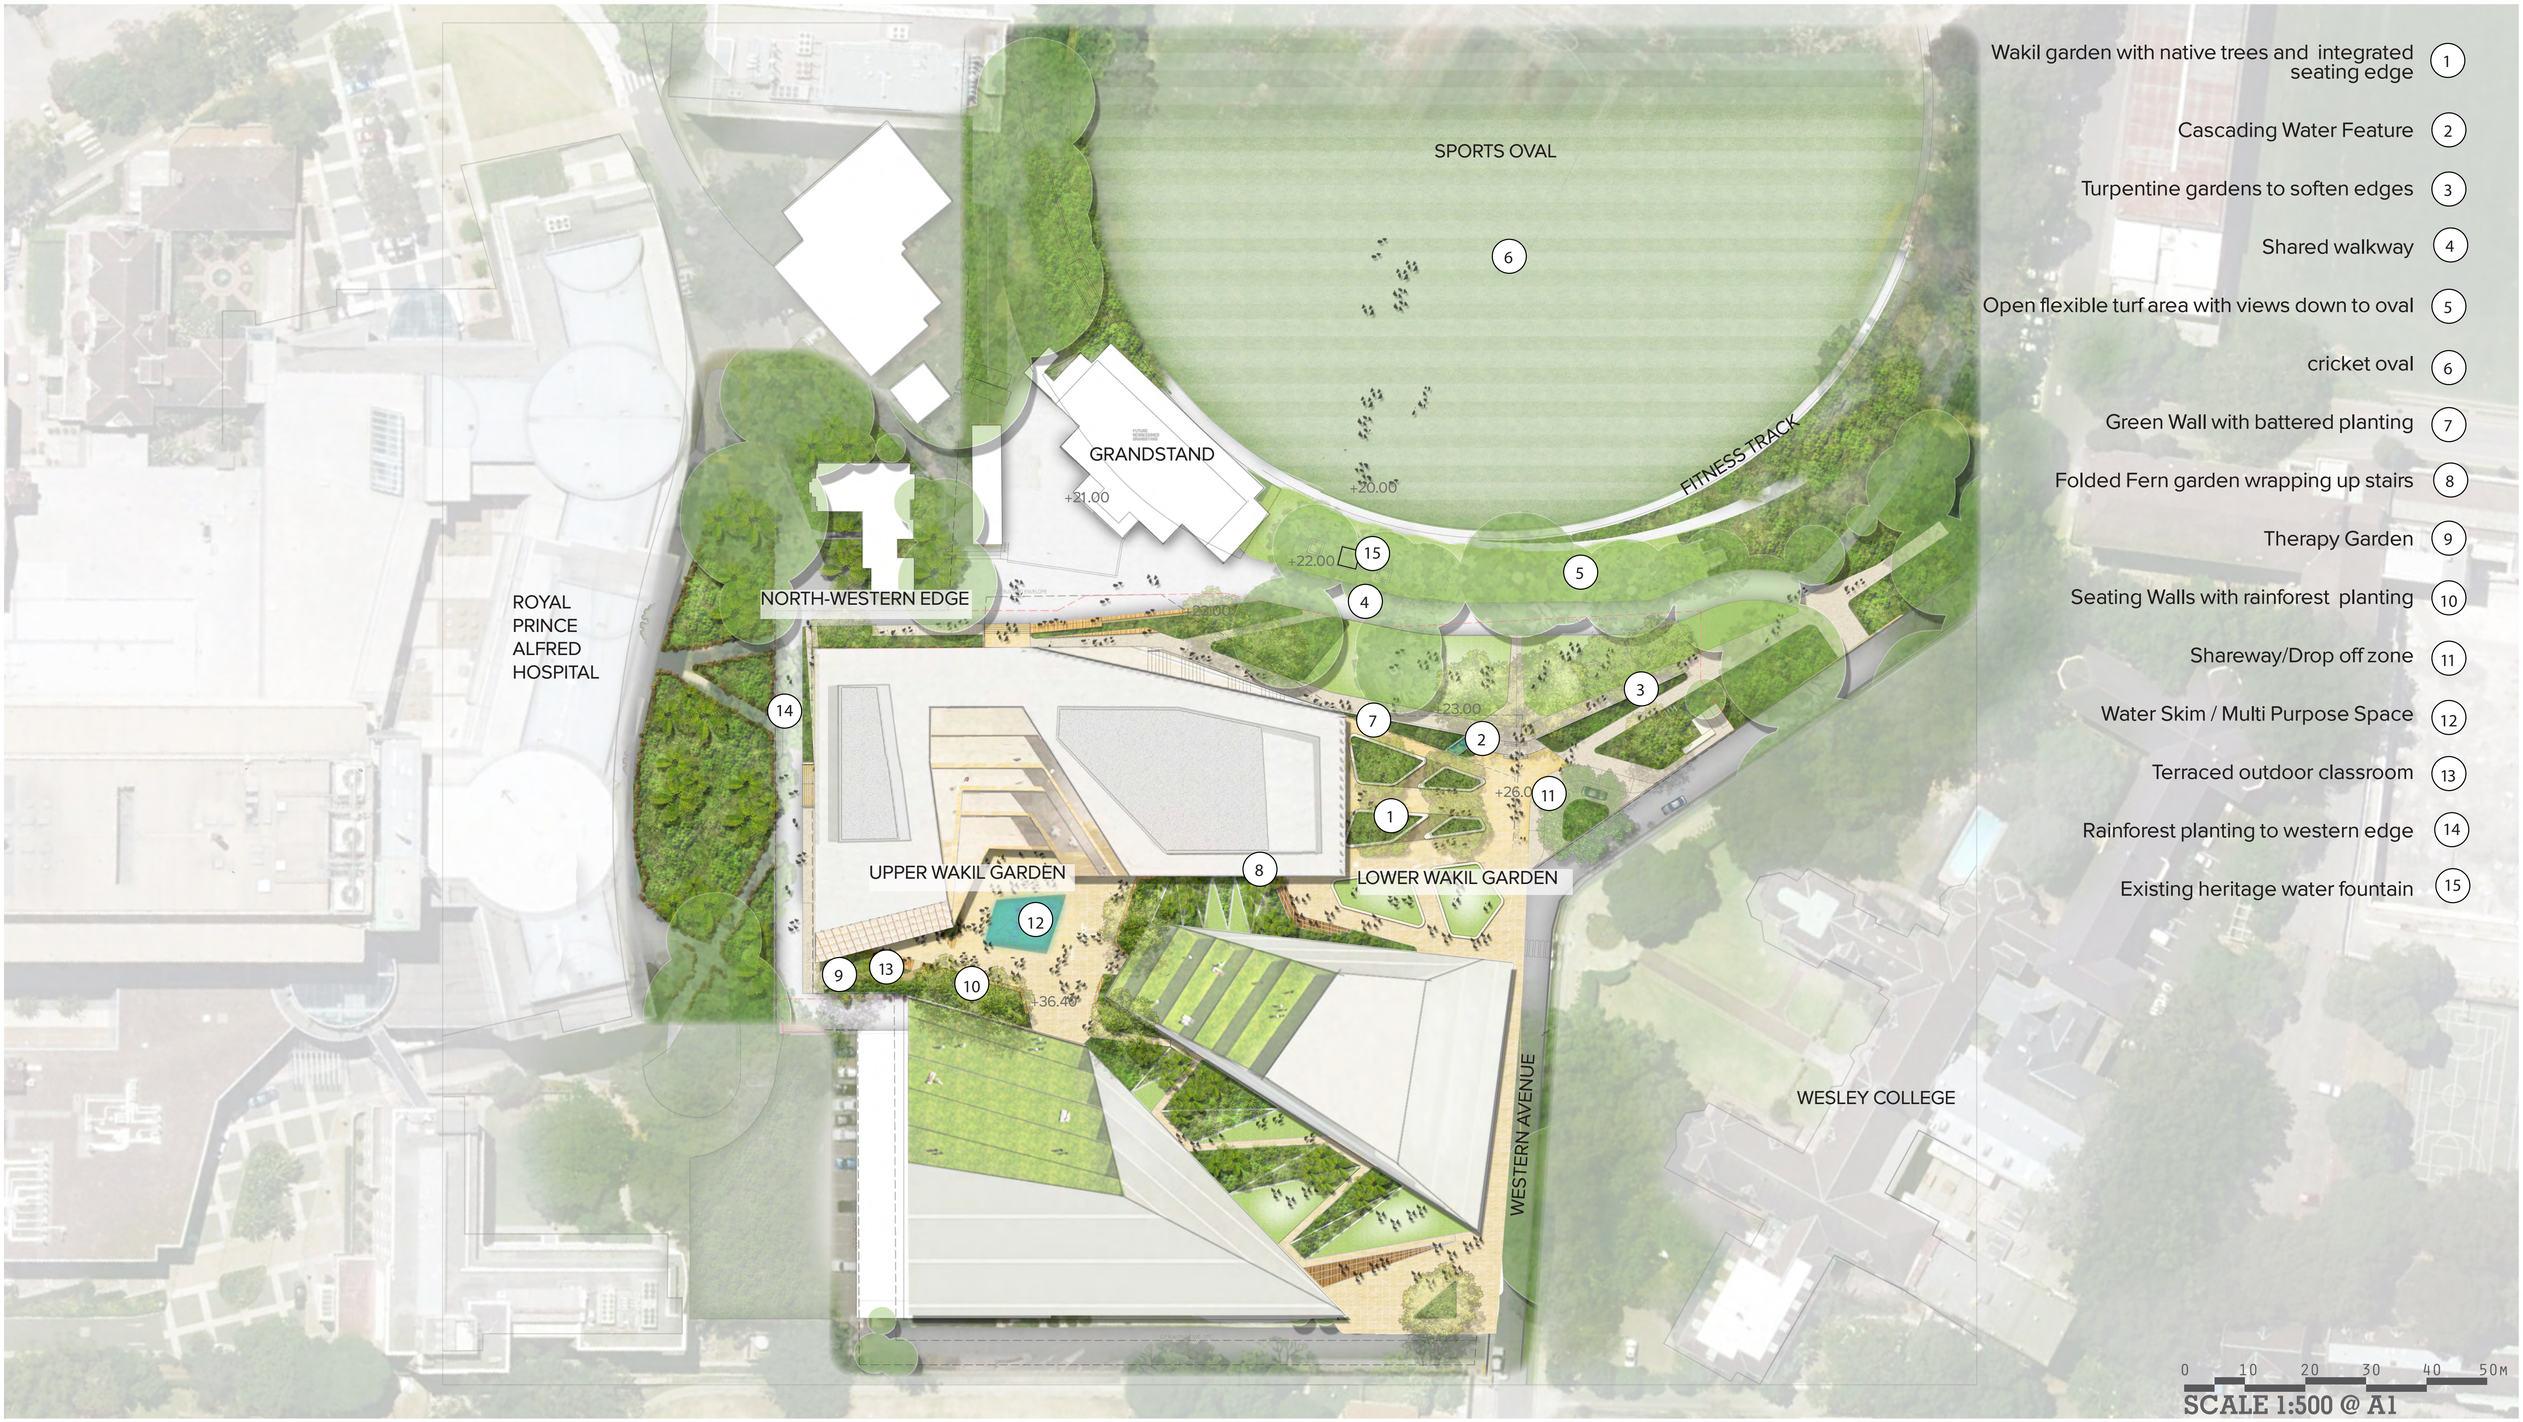

ARCADIA
LANDSCAPE ARCHITECTURE

SYDNEY UNIVERSITY HEALTH PRECINCT
SSDA

PREPARED BY	Arcadia Landscape Architecture	DATE	AUG 2017
CLIENT	Laing O'Rourke	SCALE	1:500@A1
ARCHITECT	Billard Leece / Diller Scofidio + Renfro	ISSUE	E

Copyright remains the property of Arcadia Landscape Architecture Pty Ltd. Use only figured dimensions. Any other required dimensions are to be referred to and supplied by the landscape architect. All discrepancies to be referred to the project manager and Arcadia Landscape Architecture Pty Ltd prior to construction. Ensure compliance with the Building Code of Australia and all relevant Australian Standards and Authorities