

1. THE SURVEY IS ON GROUND CO-ORDINATES.
-THE ORIGIN OF CO-ORDINATES IS SSM 40276
MGA CO-ORDINATES
E 331881.988 N 6248668.118
(MGA 2020) (ZONE 56)
-SOURCE OF CO-ORDINATES: SCIMS
-DATE 28/10/2024

- ORIGIN OF LEVELS PM 150122. RL26.063
-SOURCE OF REDUCED LEVELS: SCIMS
-DATE OF REDUCED LEVELS 28/10/2024

4. MGA AND ISG CO-ORDINATE SYSTEMS ARE BASED ON A MATHEMATICAL EARTH MODEL AND SUBJECT TO VARIABLE SCALE FACTORS. DISTANCES CALCULATED FROM CO-ORDINATES MAY VARY SIGNIFICANTLY FROM GROUND MEASUREMENTS. IF FURTHER CLARIFICATION IS REQUIRED CONTACT MONTEATH AND POWYS.

1. ONLY VISIBLE SERVICES HAVE BEEN LOCATED BY SURVEY.

- THE POSITION OF THE UNDERGROUND SERVICES IS APPROXIMATE ONLY AND HAS BEEN SCALED FROM THE RELEVANT AUTHORITY'S SERVICES PLANS USING THE 'BEFORE YOU DIG AUSTRALIA' SERVICE. SEARCH DATE: 21/08/2024. BYDA IS INDICATIVE ONLY AND NOT SUITABLE FOR DESIGN/CONSTRUCTION.
- NOT ALL SERVICE INFORMATION MAY BE SHOWN DUE TO UNAVAILABILITY OF SERVICE PLANS OR CURRENT INFORMATION.
- INDEPENDENT ENQUIRIES FOR UP-TO-DATE SERVICE LOCATIONS THROUGH THE RELEVANT AUTHORITIES MUST BE UNDERTAKEN PRIOR TO COMMENCEMENT OF ANY WORKS/EXCAVATION. EXACT SERVICE POSITIONS SHOULD BE ESTABLISHED BY APPROPRIATE MEANS. WE RECOMMEND PROFESSIONAL SERVICE LOCATORS.
- THIS PLAN SHOULD NOT BE USED FOR EXCAVATION PURPOSES.
- THE BOUNDARIES SHOWN IN RED ON THIS PLAN HAVE BEEN COMPILED FROM SURVEY PLANS ON PUBLIC RECORD, INCLUDING, DP207856, DP819559, DP1115224, DP1124852, DP1159799, DP1171246, DP1207687 & DP1265826. LIMITED FIELD SURVEY HAS BEEN UNDERTAKEN TO DETERMINE THE ACCURACY OF THE BOUNDARIES AS SHOWN. ESTIMATED ACCURACY IS $\pm 0.03m$.
- THE BOUNDARIES SHOWN IN GREEN ON THIS PLAN ARE BASED ON INFORMATION DERIVED FROM NSW SPATIAL SERVICES - DIGITAL CADASTRAL DATABASE (DCDB). NO FIELD SURVEY HAS BEEN UNDERTAKEN TO DETERMINE THE ACCURACY OF THE BOUNDARIES SHOWN.
- THIS PLANS SHOULD NOT BE USED FOR BUILDING WORKS CLOSE TO OR ON THE BOUNDARY, OR TO PROSCRIBED SET-BACKS WITHOUT FURTHER SURVEY INVESTIGATION.
- CRITICAL LEVELS (E.G. FLOOR LEVELS) AND CRITICAL LOCATIONS (E.G. STRUCTURES) THAT HAVE NOT BEEN SHOWN MUST BE VERIFIED BY FURTHER SURVEY PRIOR TO FINAL DESIGN.
- NO EXCAVATIONS HAVE BEEN MADE TO DETERMINE THE EXTENT TO WHICH ANY SUBJECT WALLS, FOUNDATIONS OR FOOTINGS MAY ENCROACH UPON ADJOINING LAND.
- NO EXCAVATIONS HAVE BEEN MADE TO DETERMINE THE EXTENT TO WHICH ANY ADJOINING WALLS, FOUNDATIONS OR FOOTINGS MAY ENCROACH UPON SUBJECT LAND.
- ALL TREE DIMENSIONS, HEIGHT (H), CANOPY (C) AND TRUNK DIAMETER (D) HAVE BEEN ESTIMATED. IF ACCURATE DIMENSIONS ARE REQUIRED FOR DESIGN PURPOSES, FURTHER SURVEY SHOULD BE REQUESTED.
- CONTOURS SHOWN DEPICT THE TOPOGRAPHY. CONTOURS DO NOT REPRESENT THE EXACT LEVEL AT ANY PARTICULAR POINT, EXCEPT AT SPOT LEVELS SHOWN.
- THIS PLAN HAS BEEN DRAWN TO SCALE, AND ANY REPRODUCTION OF THIS PLAN MUST BE DRAWN IN COLOUR AND AT THIS SCALE TO ENSURE THAT ALL RELEVANT NOTES AND ENHANCEMENTS ARE SHOWN.
- THIS PLAN MUST REMAIN UNALTERED AS ISSUED BY MONTEATH & POWYS. ALTERING ANY PART OF THIS PLAN DESTROYS THE INTEGRITY OF THE PLAN. ANY REVISIONS REQUESTED MUST BE ISSUED BY MONTEATH & POWYS.
- THESE NOTES ARE AN INTEGRAL PART OF THIS PLAN. REPRODUCTION OF THIS PLAN OR OF ANY PART OF THIS PLAN, WITHOUT THESE NOTES BEING INCLUDED IN FULL, WILL RENDER THE INFORMATION SHOWN ON SUCH REPRODUCTION INVALID AND NOT SUITABLE FOR USE.

(A) - EASEMENT FOR WATER SUPPLY PURPOSES 5 AND 8 WIDE AND VARIABLE WIDTH (DP 1207687)
EASEMENT FOR ACCESS AND DRAINAGE PURPOSES 5 AND 8 WIDE AND VARIABLE (DP 1207687)

(C) - PROPOSED RIGHT OF WAY AND PROPOSED EASEMENT FOR ELECTRICITY SUBSTATION 5.33 WIDE (DP 1063191)

(D) - EASEMENT FOR SERVICES AND RIGHT OF CARRIAGEWAY 6.095 WIDE (DP 1159799)

(E) - PROPOSED EASEMENT FOR SERVICES 2.5 WIDE (DP 269321)

(F) - EASEMENT FOR ELECTRICITY PURPOSES (2824279)

(G) - RIGHT OF WAY (2824279)

(H) - SUBSTATION PREMISES No.1863 (2824279) "PRINCE ALFRED HOSPITAL No.2"

(I) - SUBSTATION PREMISES No.8486 "MISSENDEN GROSE" (DP 1063191)

(Q1) - PROPOSED EASEMENT FOR ELECTRICITY PURPOSES 2 WIDE (DP 1063191)

(Q2) - PROPOSED EASEMENT FOR ELECTRICITY PURPOSES 2 WIDE LIMITED IN HEIGHT TO A HORIZONTAL PLANE AT RL 35.30 AHD AND UNLIMITED IN DEPTH (DP 1063191)


(R) - PROPOSED RIGHT OF WAY 4 WIDE WIDE DP1063191

 DRAINAGE (BYDA)
 UNDERGROUND ELECTRICITY HV CABLE (BYDA)
 UNDERGROUND ELECTRICITY HV CABLE ABANDONED (BYDA)
 UNDERGROUND ELECTRICITY LV CABLE (BYDA)
 UNDERGROUND ELECTRICITY LV CABLE AT RISK (BYDA)
 UNDERGROUND ELECTRICITY LV CABLE STREET LIGHTING (BYDA)
 UNDERGROUND ELECTRICITY AUX CABLE (BYDA)
 UNDERGROUND ELECTRICITY AUX CABLE ABANDONED (BYDA)
 UNDERGROUND ELECTRICITY AUX CABLE FIBRE OPTIC (BYDA)
 UNDERGROUND ELECTRICITY UNKNOWN AT RISK (BYDA)
 TELECOMMUNICATIONS CABLE (BYDA)
 TELECOMMUNICATIONS FIBRE OPTICS CABLE (BYDA)
 TELECOMMUNICATIONS FIBRECONEX CABLE (BYDA)
 TELECOMMUNICATIONS TPG CABLE (BYDA)
 TELECOMMUNICATIONS OPTUS CABLE (BYDA)
 TELECOMMUNICATIONS OPTUS OTHERS CONDUIT (BYDA)
 UNDERGROUND GAS MAIN HIGH PRESSURE (BYDA)
 UNDERGROUND GAS MAIN MEDIUM PRESSURE (BYDA)
 UNDERGROUND GAS SHALLOW MAINS (BYDA)
 WATER MAIN (BYDA)
 WATER MAIN ABANDONED (BYDA)
 PLOT WINDOW
 SURVEYED BOUNDARY
 DCDB BOUNDARY
 CONTOURS (MAJOR)
 CONTOURS (MINOR)
 AREA OUTSIDE OF SCOPE
 DENOTES EXISTING EASEMENT
 DENOTES PROPOSED EASEMENT
 DENOTES SUBSTATION PREMISES

ESTIMATED ACCURACY OF SURVEY IS:-
HARDSTAND FEATURES $\pm 10\text{mm}$
NON HARDSTAND FEATURES $\pm 20\text{mm}$


THIS EASEMENT DOES NOT APPEAR ON TITLE OF LOT 1001 DP 1159799. FURTHER INVESTIGATIONS SHOULD BE MADE WITH THE NSW LRS INTO THE EXISTENCE OF THIS EASEMENT WITHIN LOT 1001 DP 1159799.

	INV./OJBVERT LEVEL
	ELECTRICAL PIT
	LIGHT POLE
	ELECTRICAL PILLAR
	WATER HYDRANT
	STOP VALVE
	TELSTRA PIT
	COMMUNICATION PIT
	COMMUNICATION PILLAR
	SEWER MANHOLE
	GAS PIT
	DOWN PIPE
	ROAD SIGN
	TRAFFIC LIGHT
	TRAFFIC LIGHT CONTROL BOX
	BOLLARD
	UNKNOWN PIT

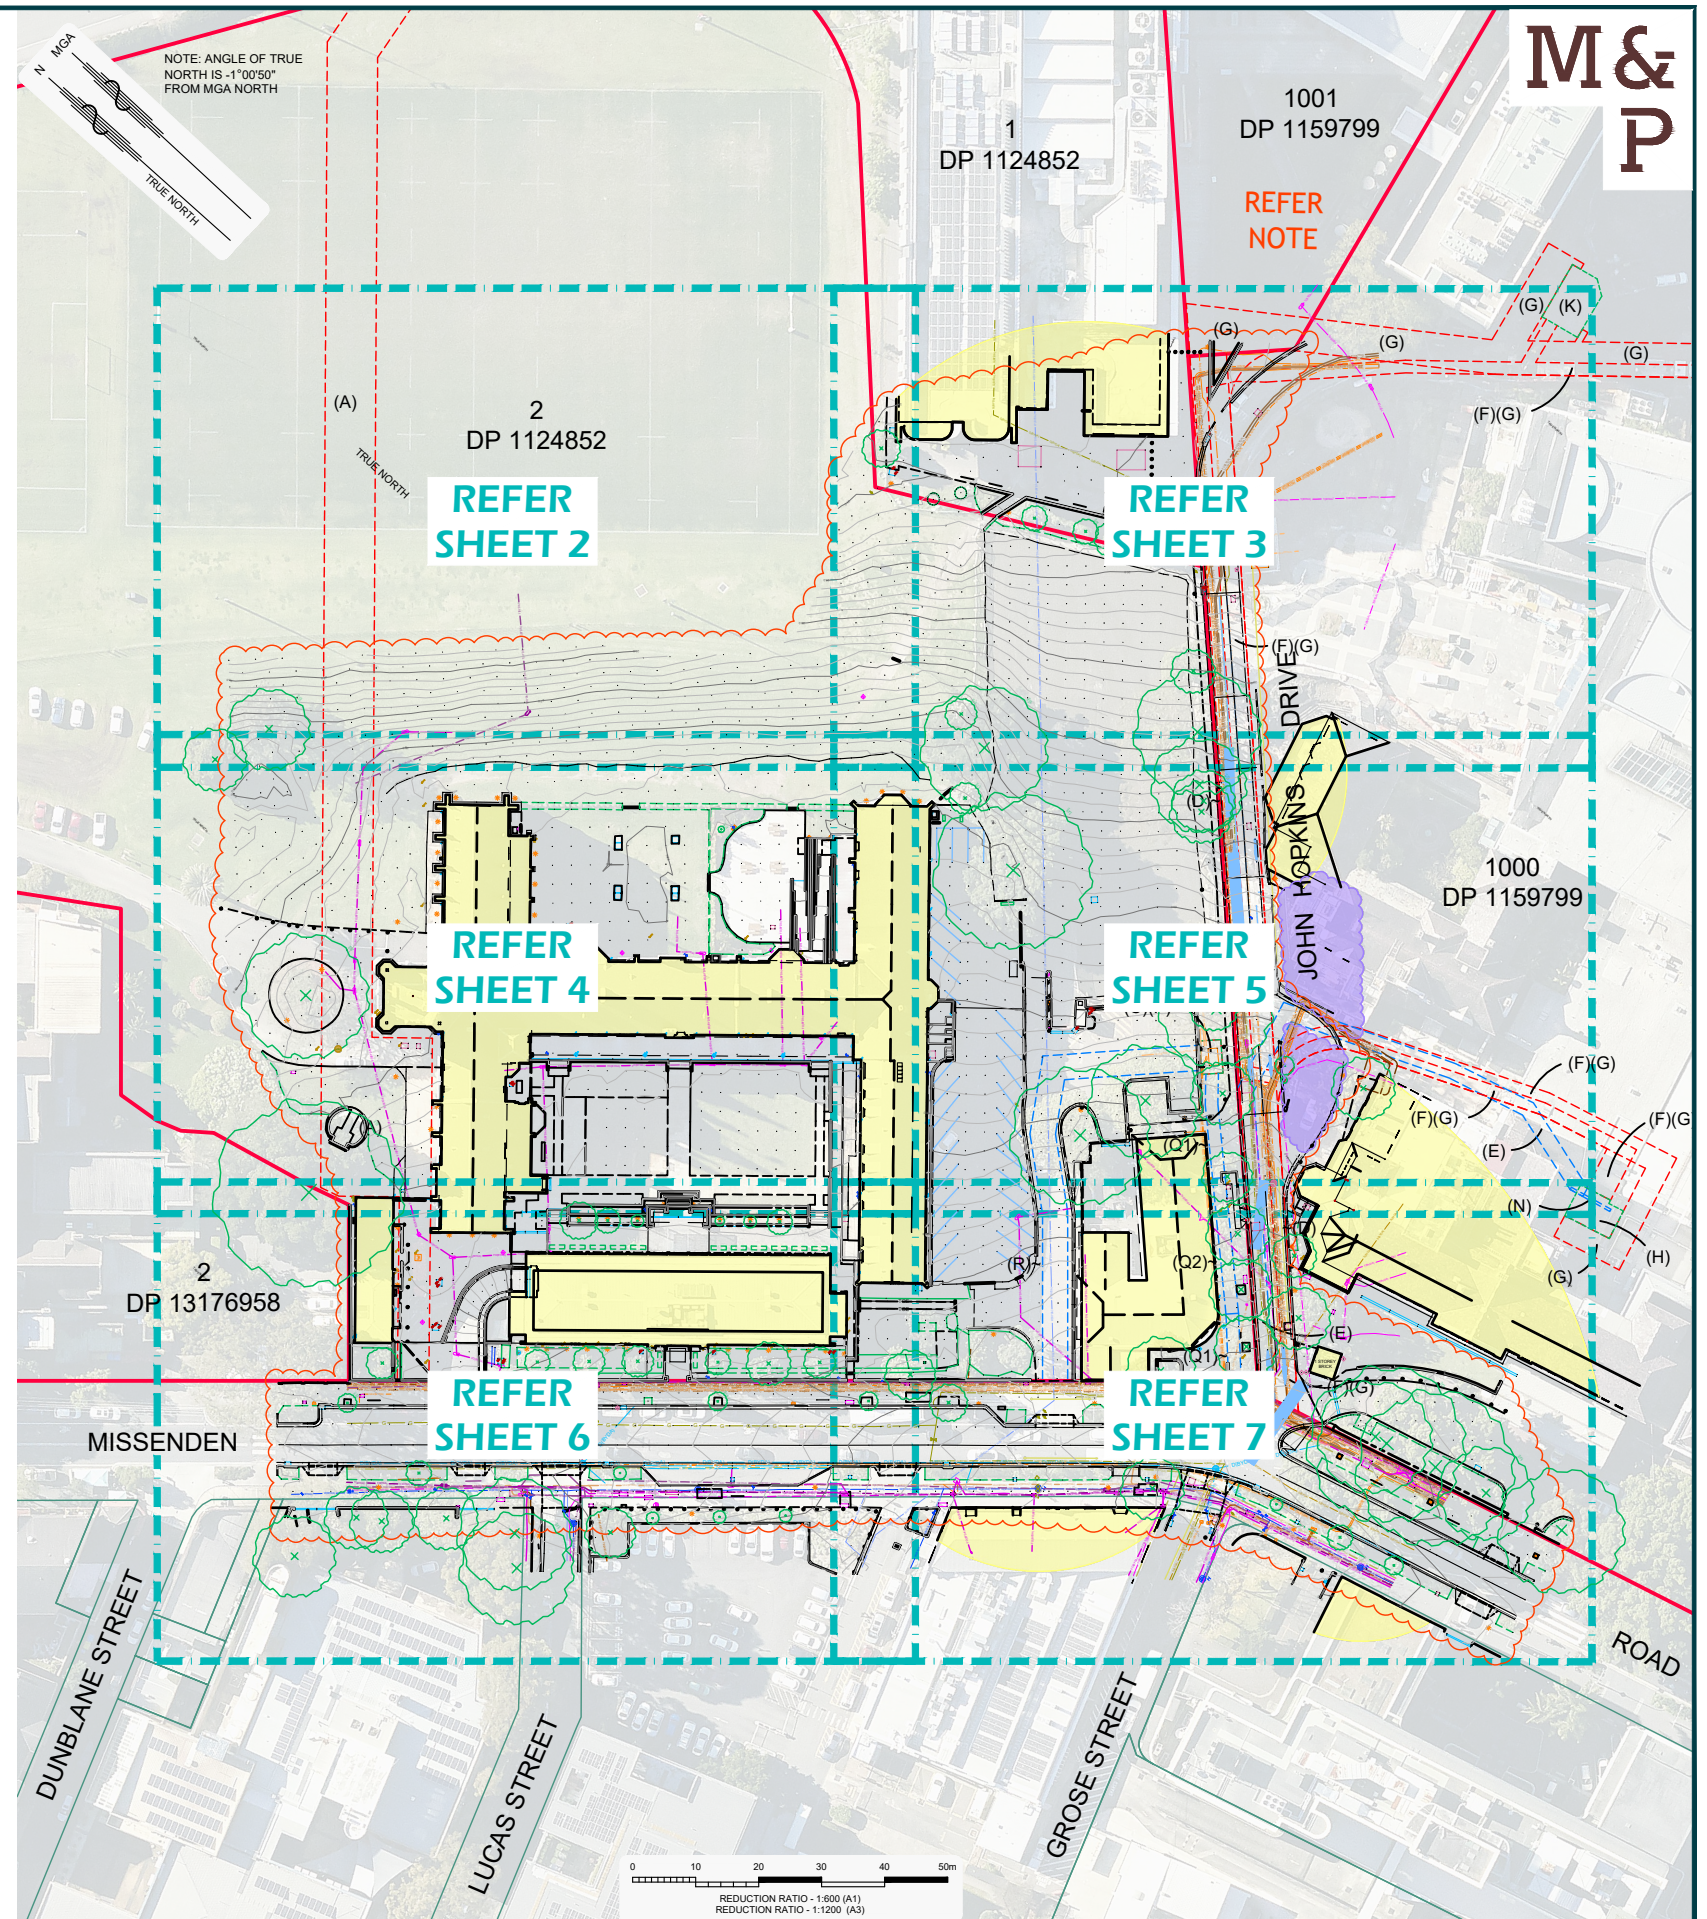

REVISIONS	
-----------	--	--	

REVISIONS	</
-----------	--	--	----

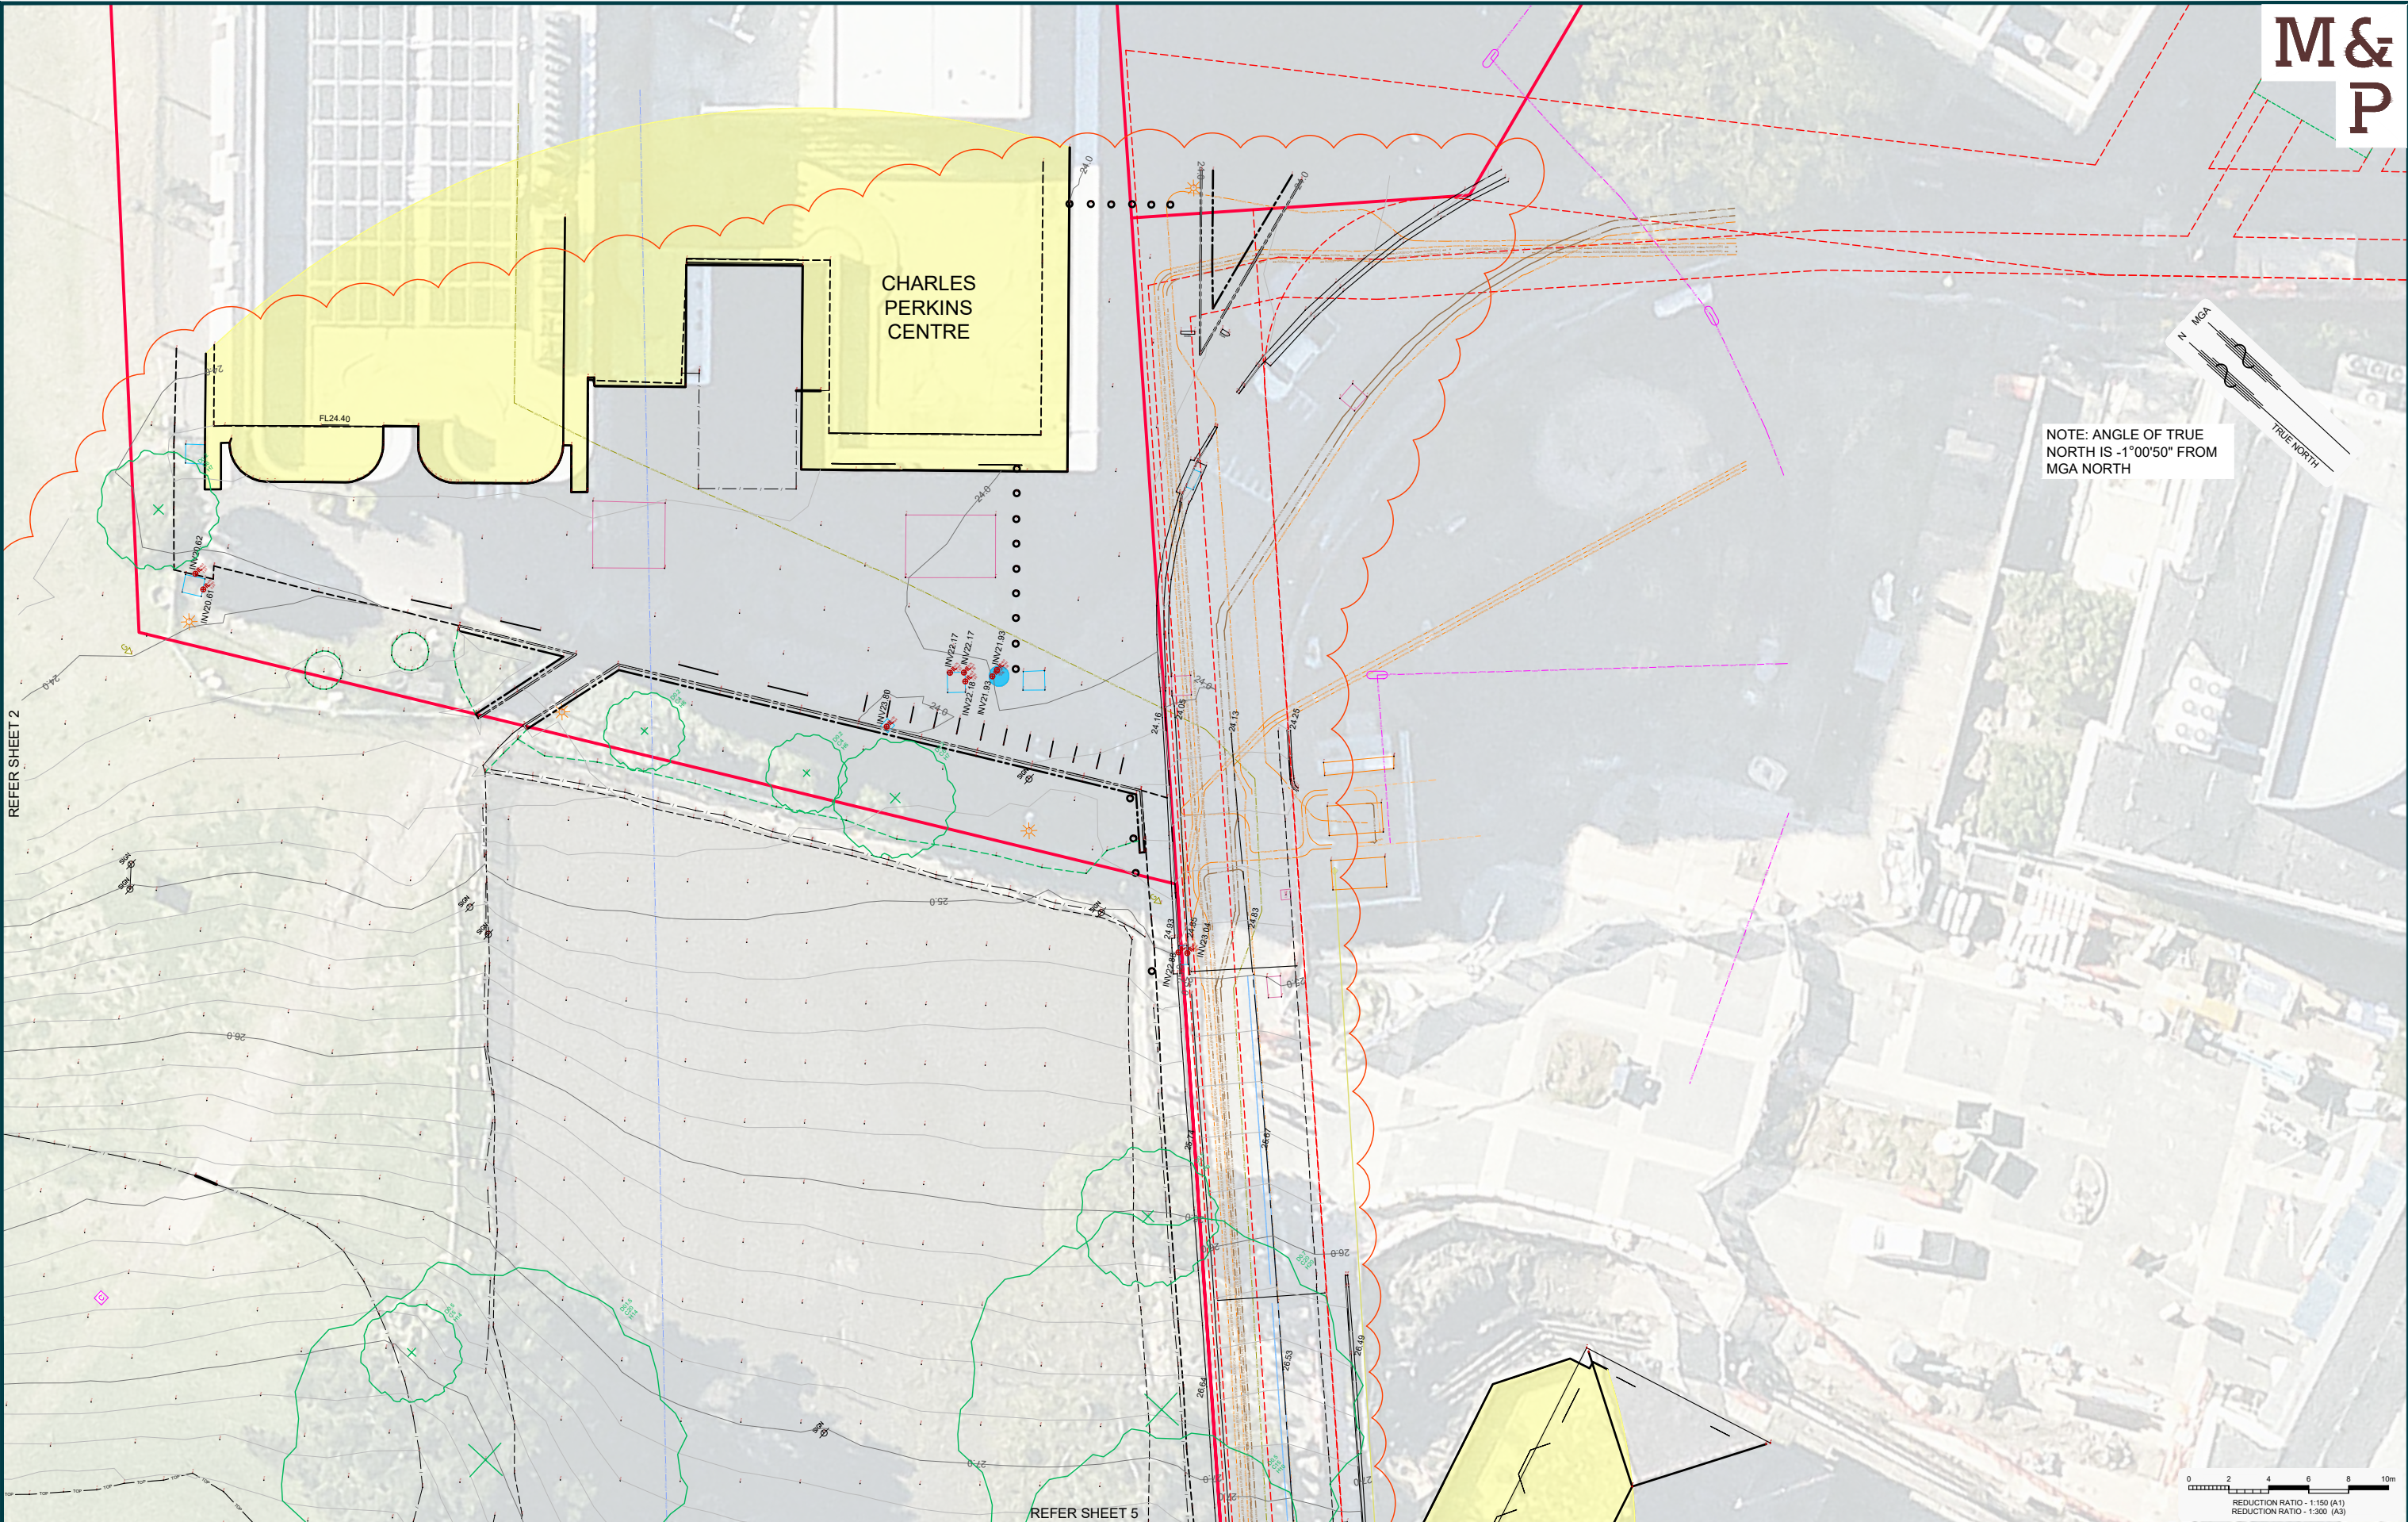


REVISIONS	
-----------	--	--	

M&P



NOTE: ANGLE OF TRUE NORTH IS -1°00'50" FROM MGA NORTH

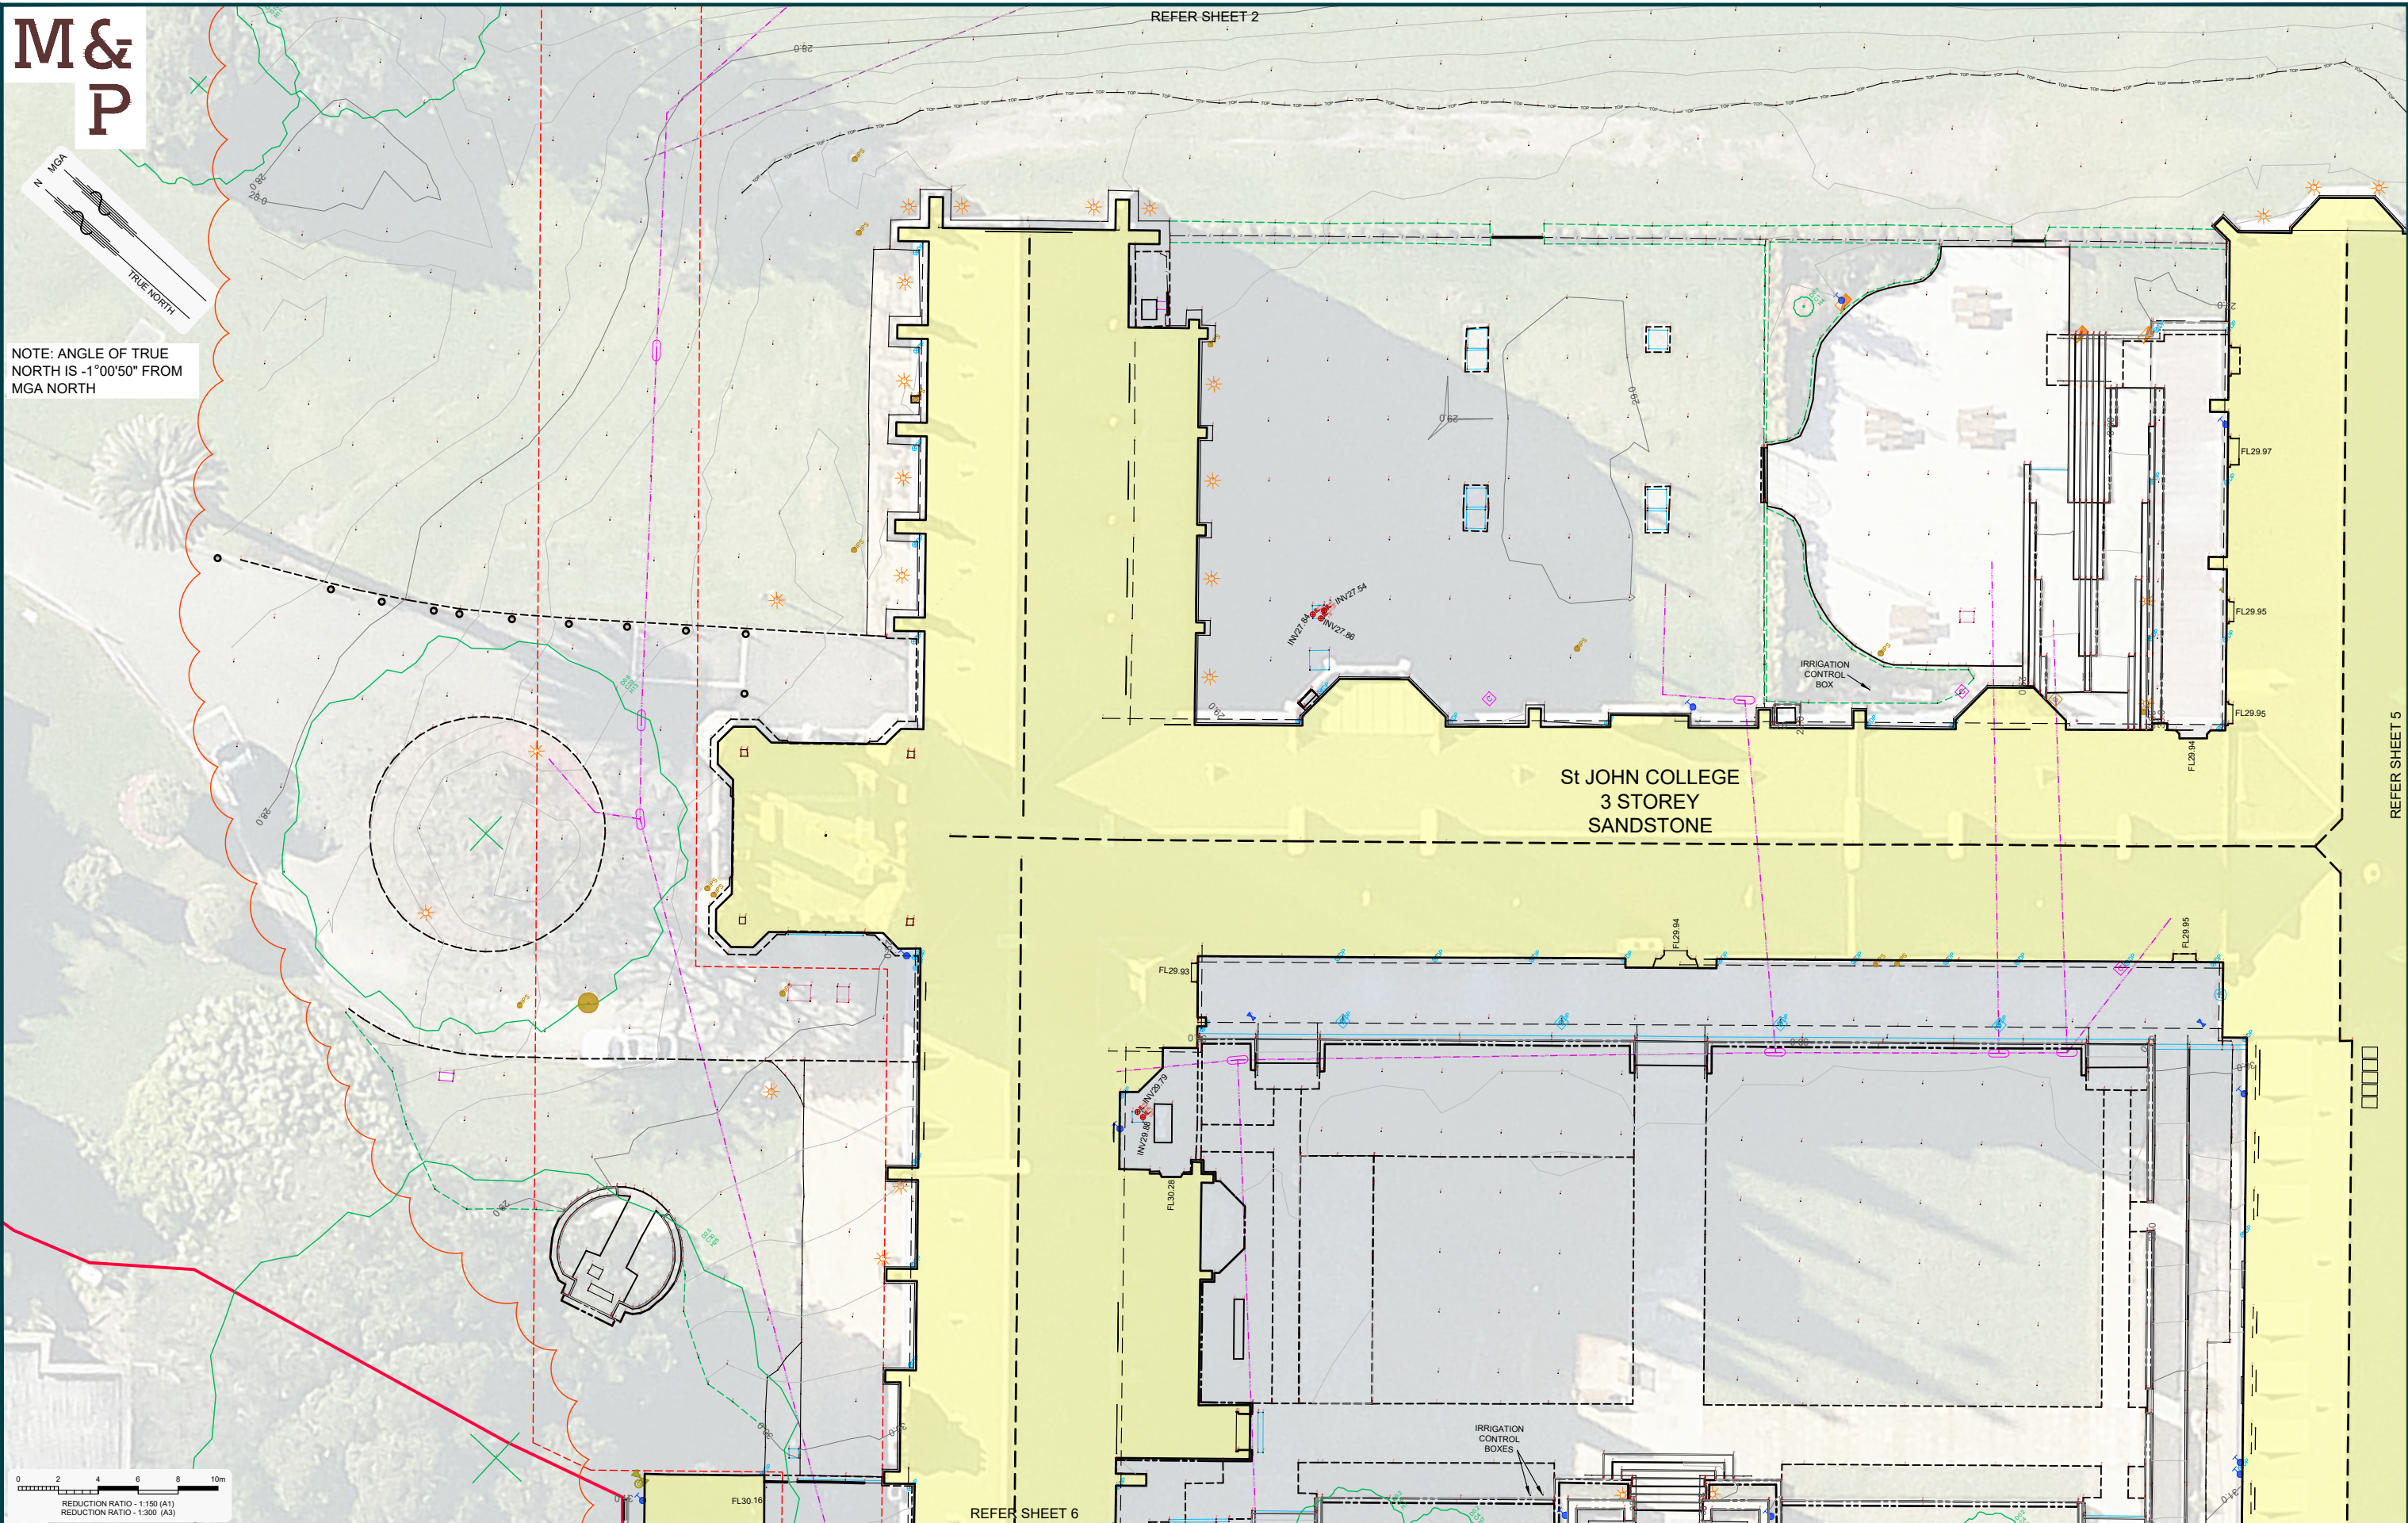

REVISIONS		No	REVISION	SVY	DFT	CHK	DATE
3	SHOW TRUE NORTH ON PLANS	PAW	SJT	ROM	27/11/24		
2	ADDITIONAL SPIRE / ROOF RLS	PAW	MAK	ROM	13/11/24		
1	ISSUE TO CLIENT	PAW	MAK	ROM	31/10/24		

COPYRIGHT NOTICE
THIS DOCUMENT REMAINS THE PROPERTY OF MONTEATH & POWYS PTY LTD. (C)

CONDITIONS OF USE.
THIS DOCUMENT MAY ONLY BE USED BY THE CLIENT FOR THE PURPOSE FOR WHICH IT WAS COMMISSIONED. USE OF THE DOCUMENT FOR ANY OTHER PURPOSE IS NOT PERMITTED UNLESS PRIOR WRITTEN APPROVAL HAS BEEN OBTAINED FROM MONTEATH & POWYS PTY LTD.




PLANNING PROJECT MANAGEMENT SURVEYING 3D SPATIAL
monteathpowys.com.au
P (02) 4926 1388
NEWCASTLE SYDNEY GUNNEDAH MUSWELLBROOK




Surveyed	Drafted	Checked	Client	ISPT		Sheet No.
PAW	SJT	ROM		UNIVERSITY SYDNEY - ST JOHNS COLLEGE LASER SCANNING SURVEY 10 MISSENDEN ROAD, CAMPERDOWN, NSW, 2050		4 / 7
DO NOT SCALE			A1	CAD File: A240422AA_03 Ref No: 24/0422 Date: 13/11/2024		Revision 3

NOTE: ANGLE OF TRUE NORTH IS -1°00'50" FROM MGA NORTH

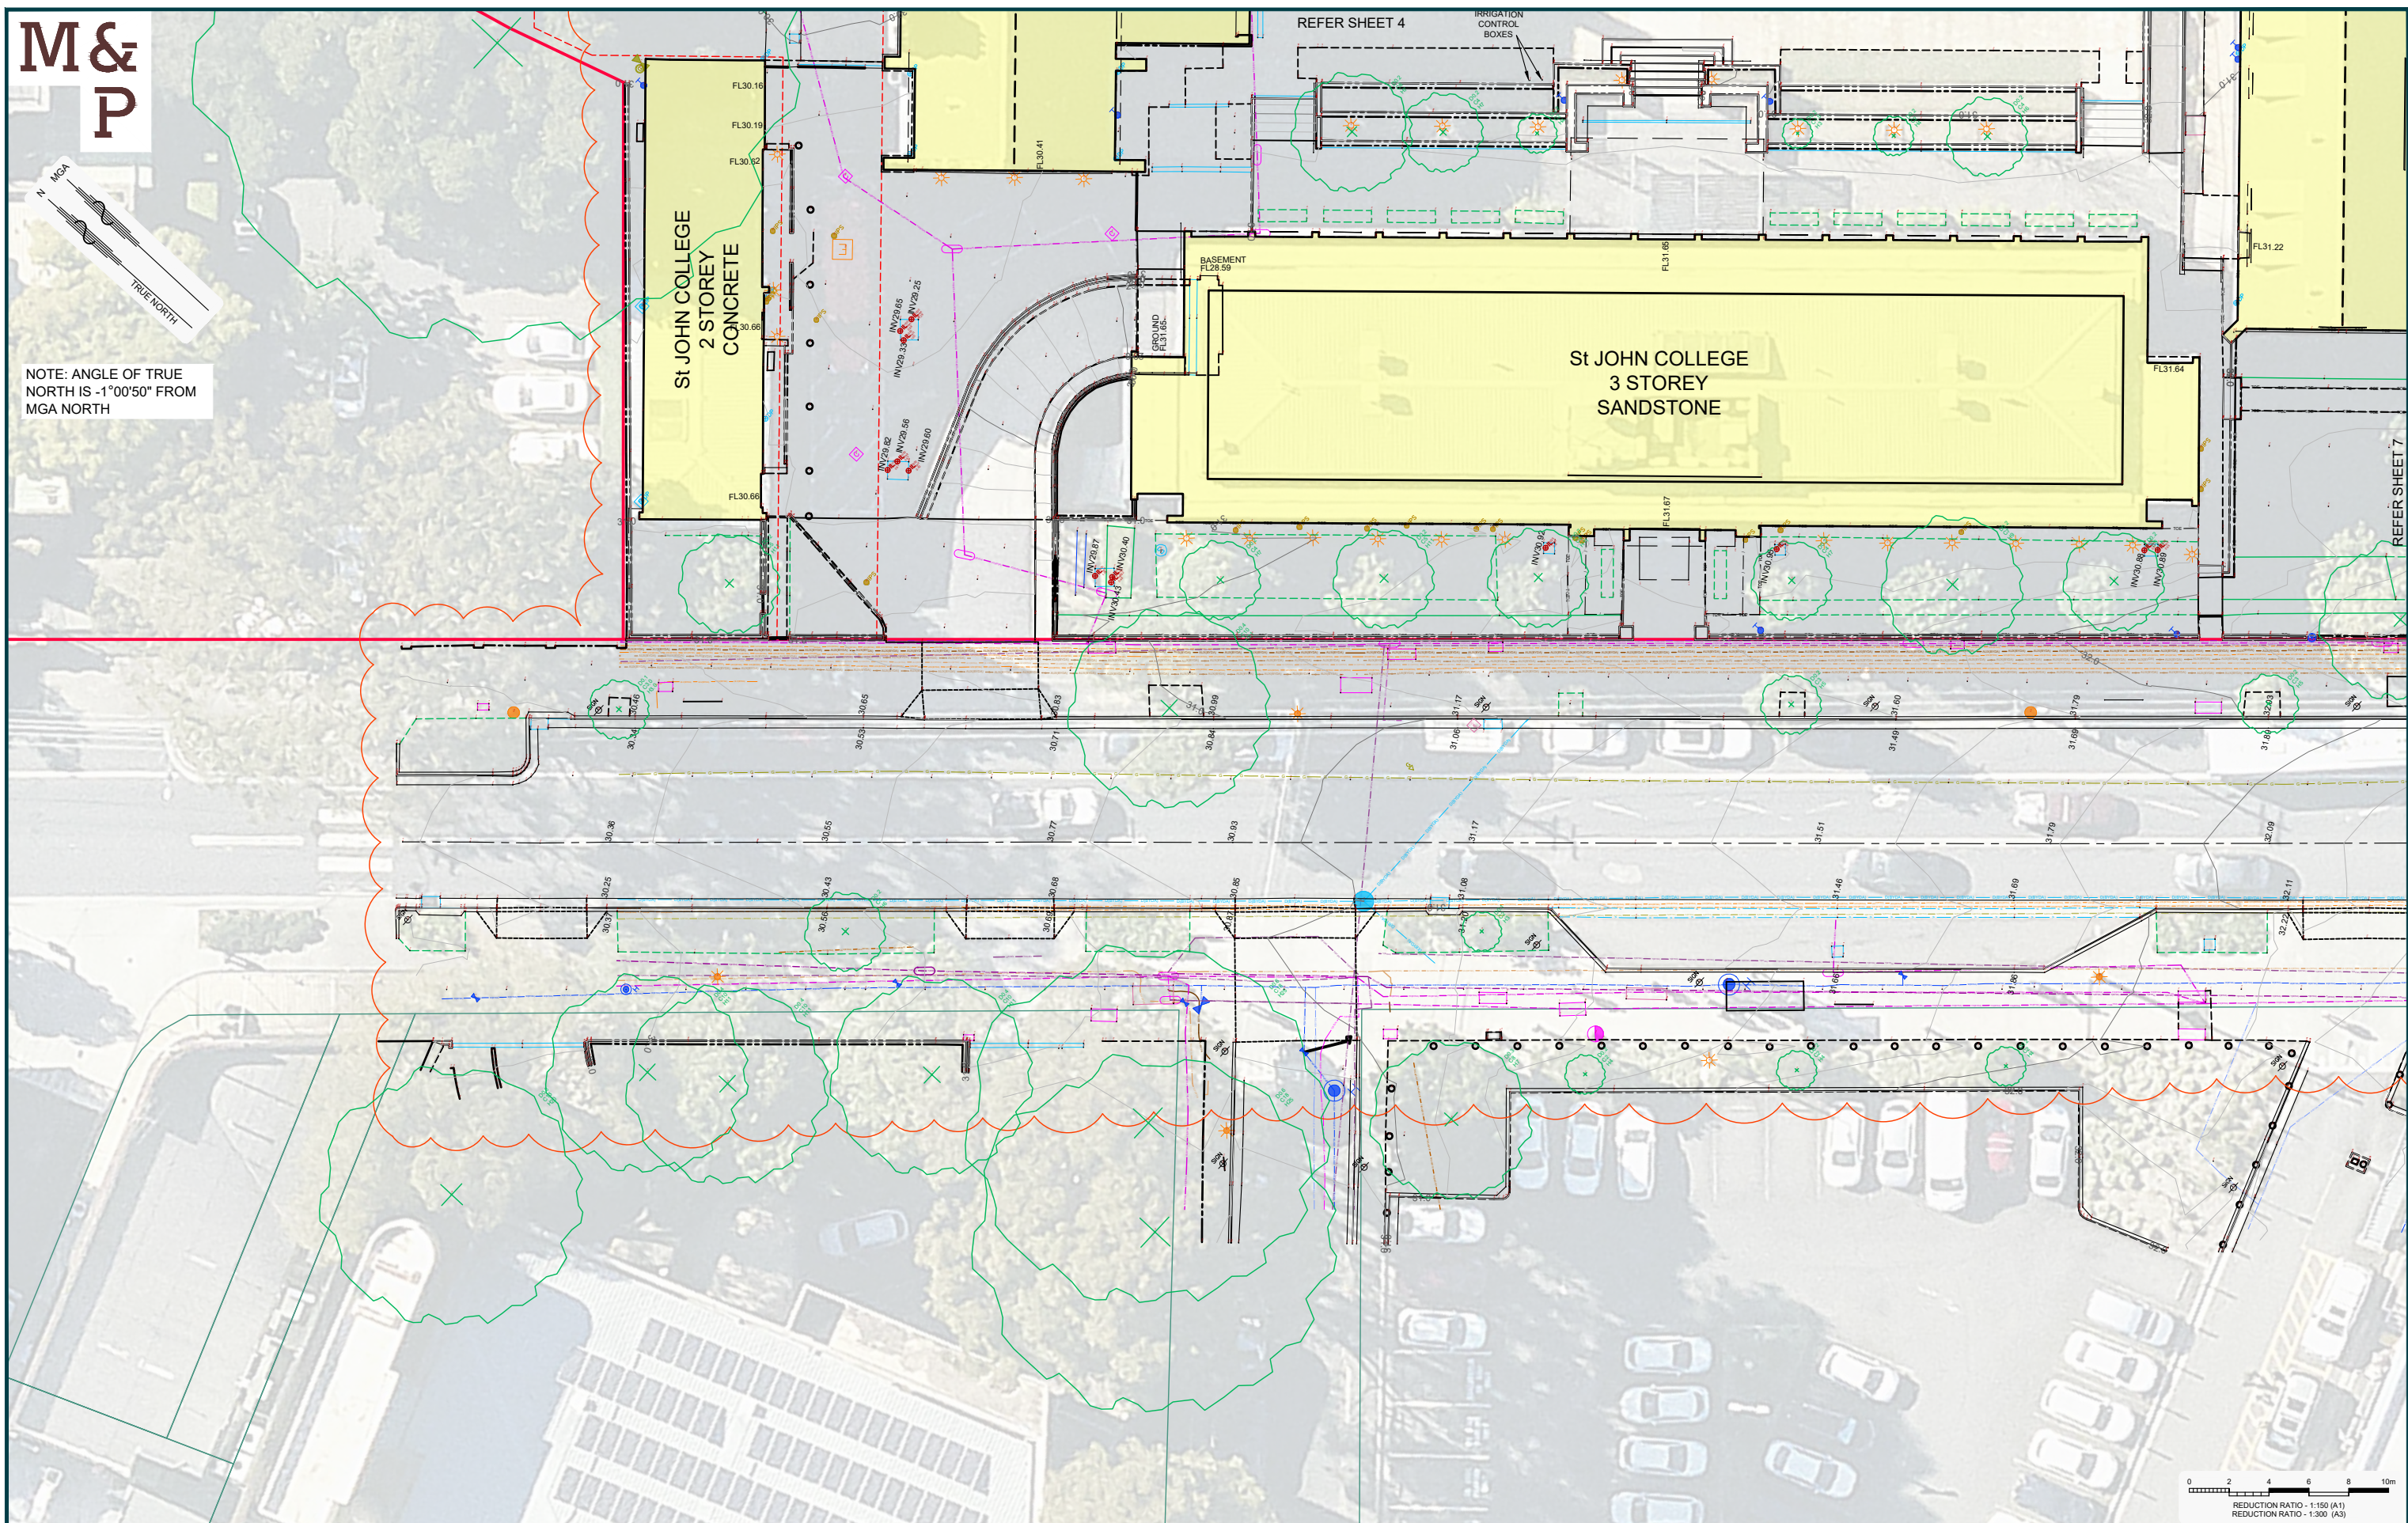

REVISIONS	</
-----------	--	--	----

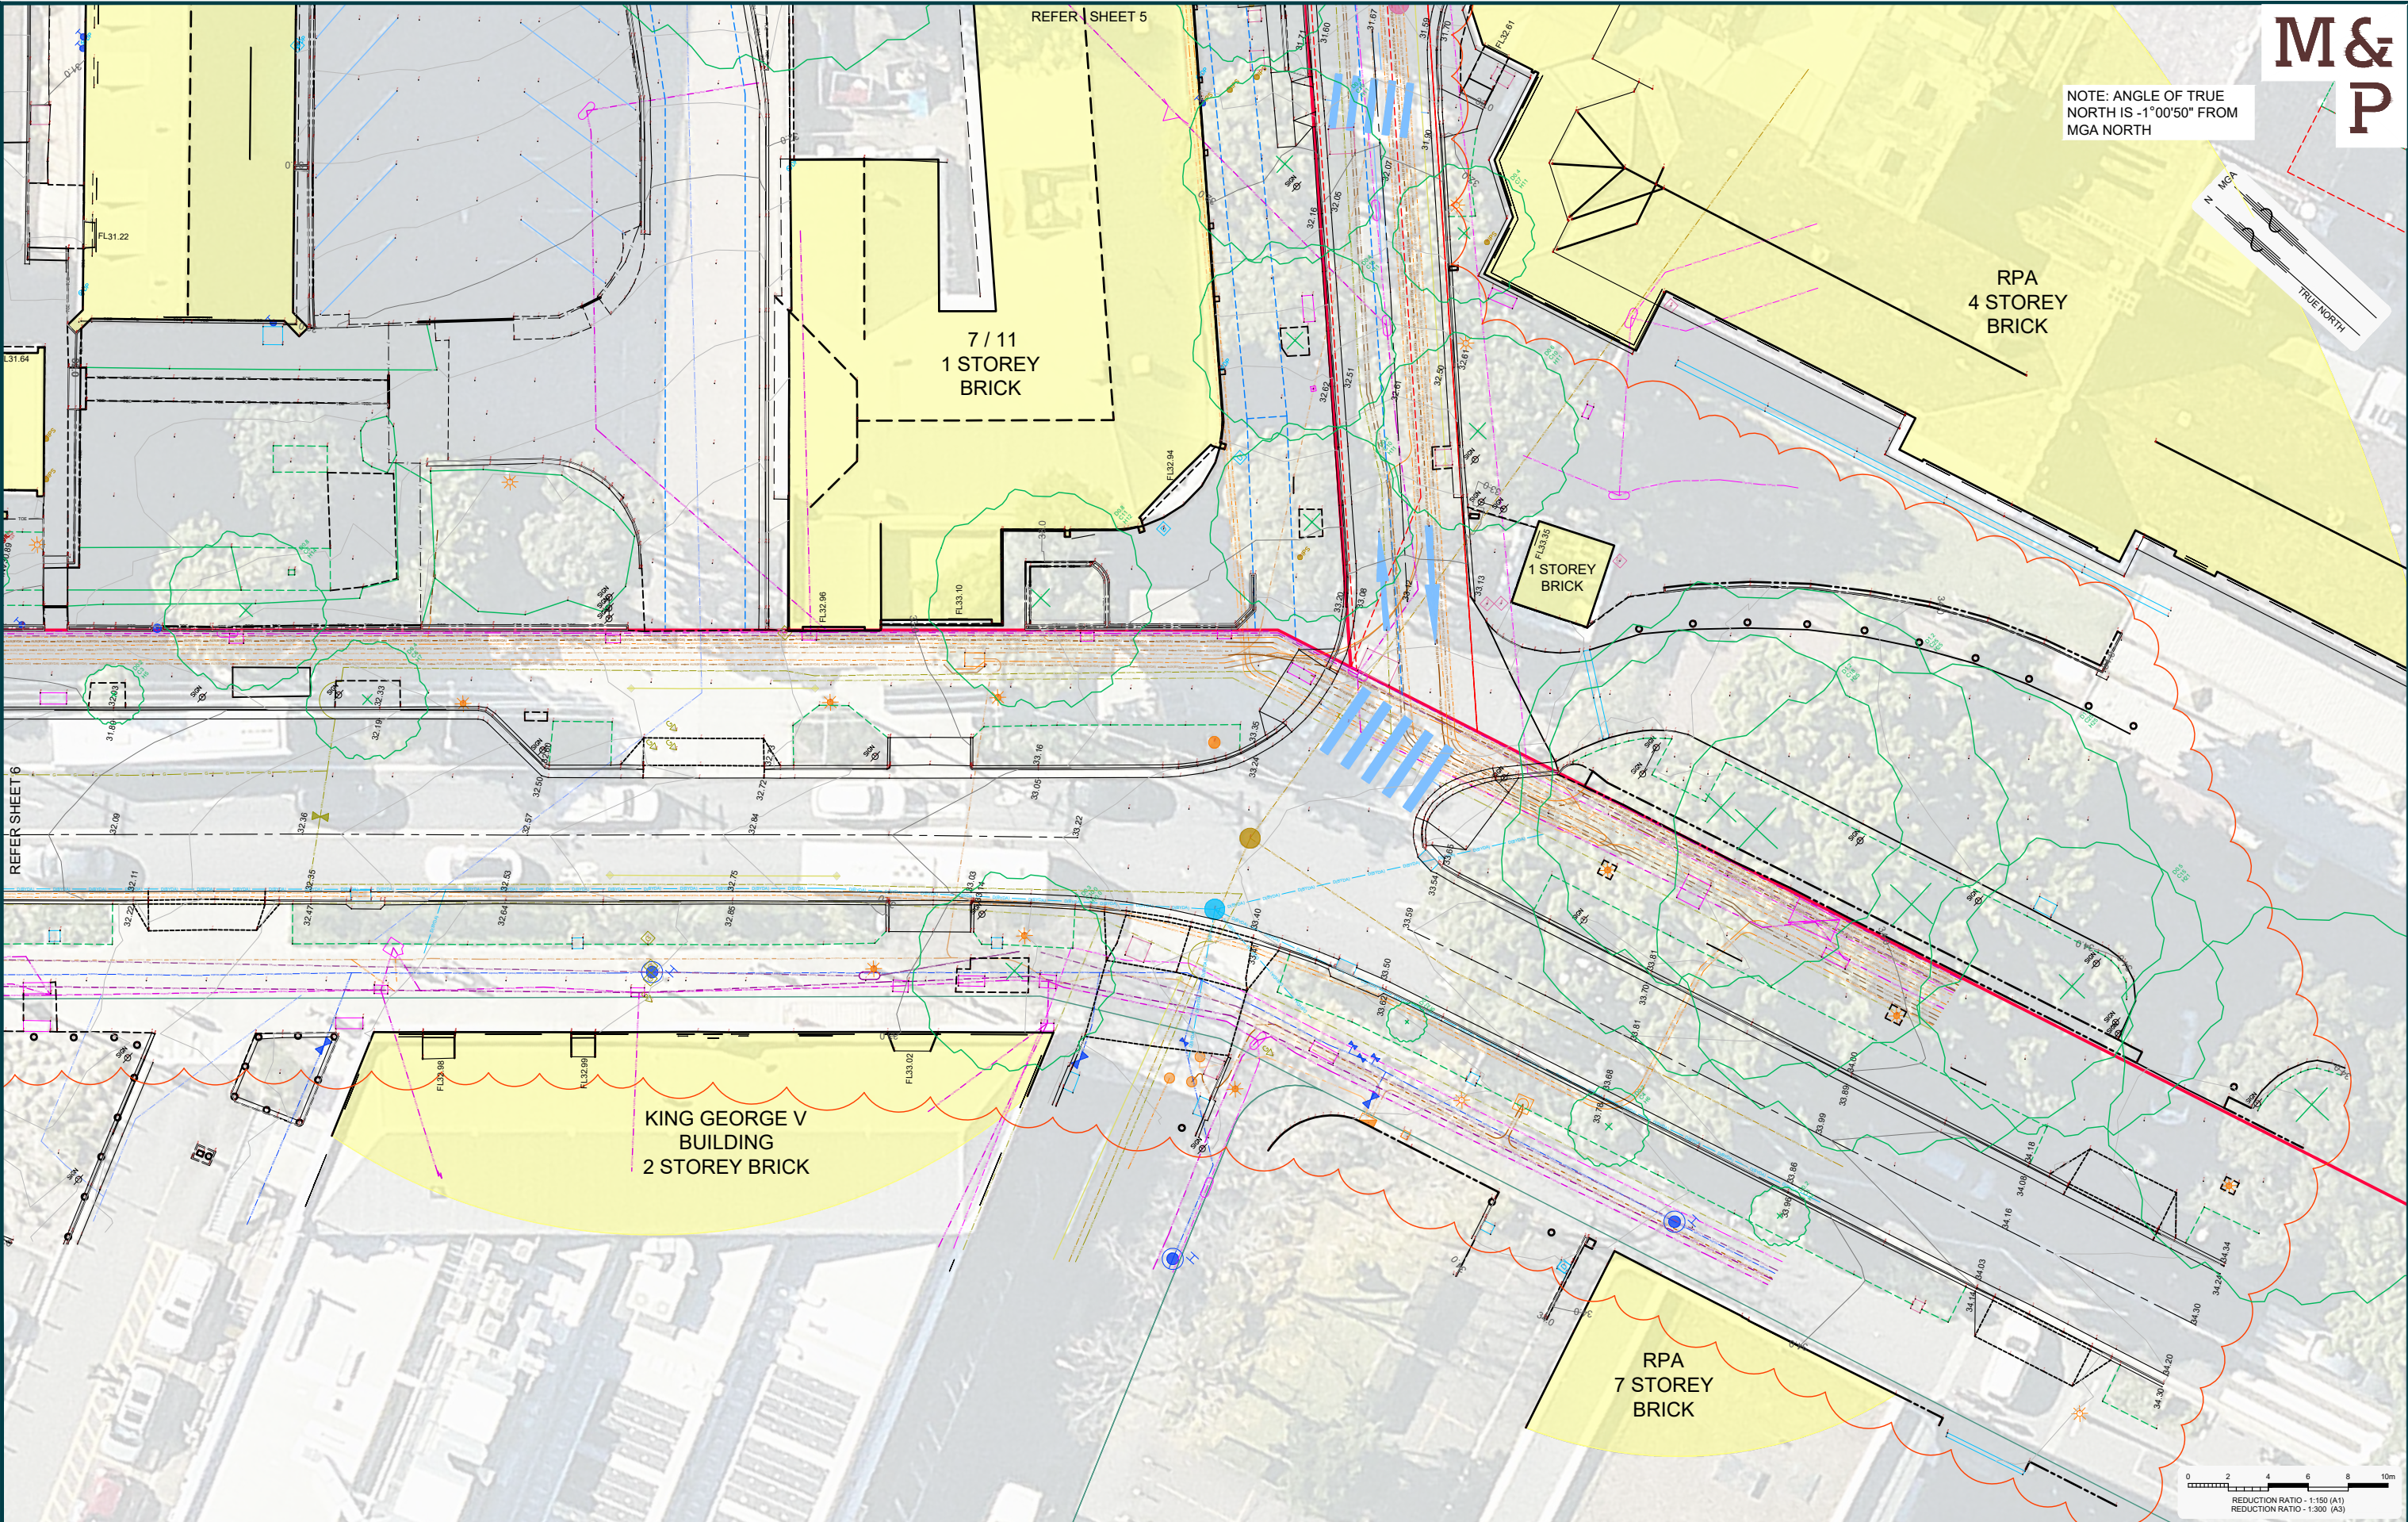

REVISIONS	
-----------	--	--	