



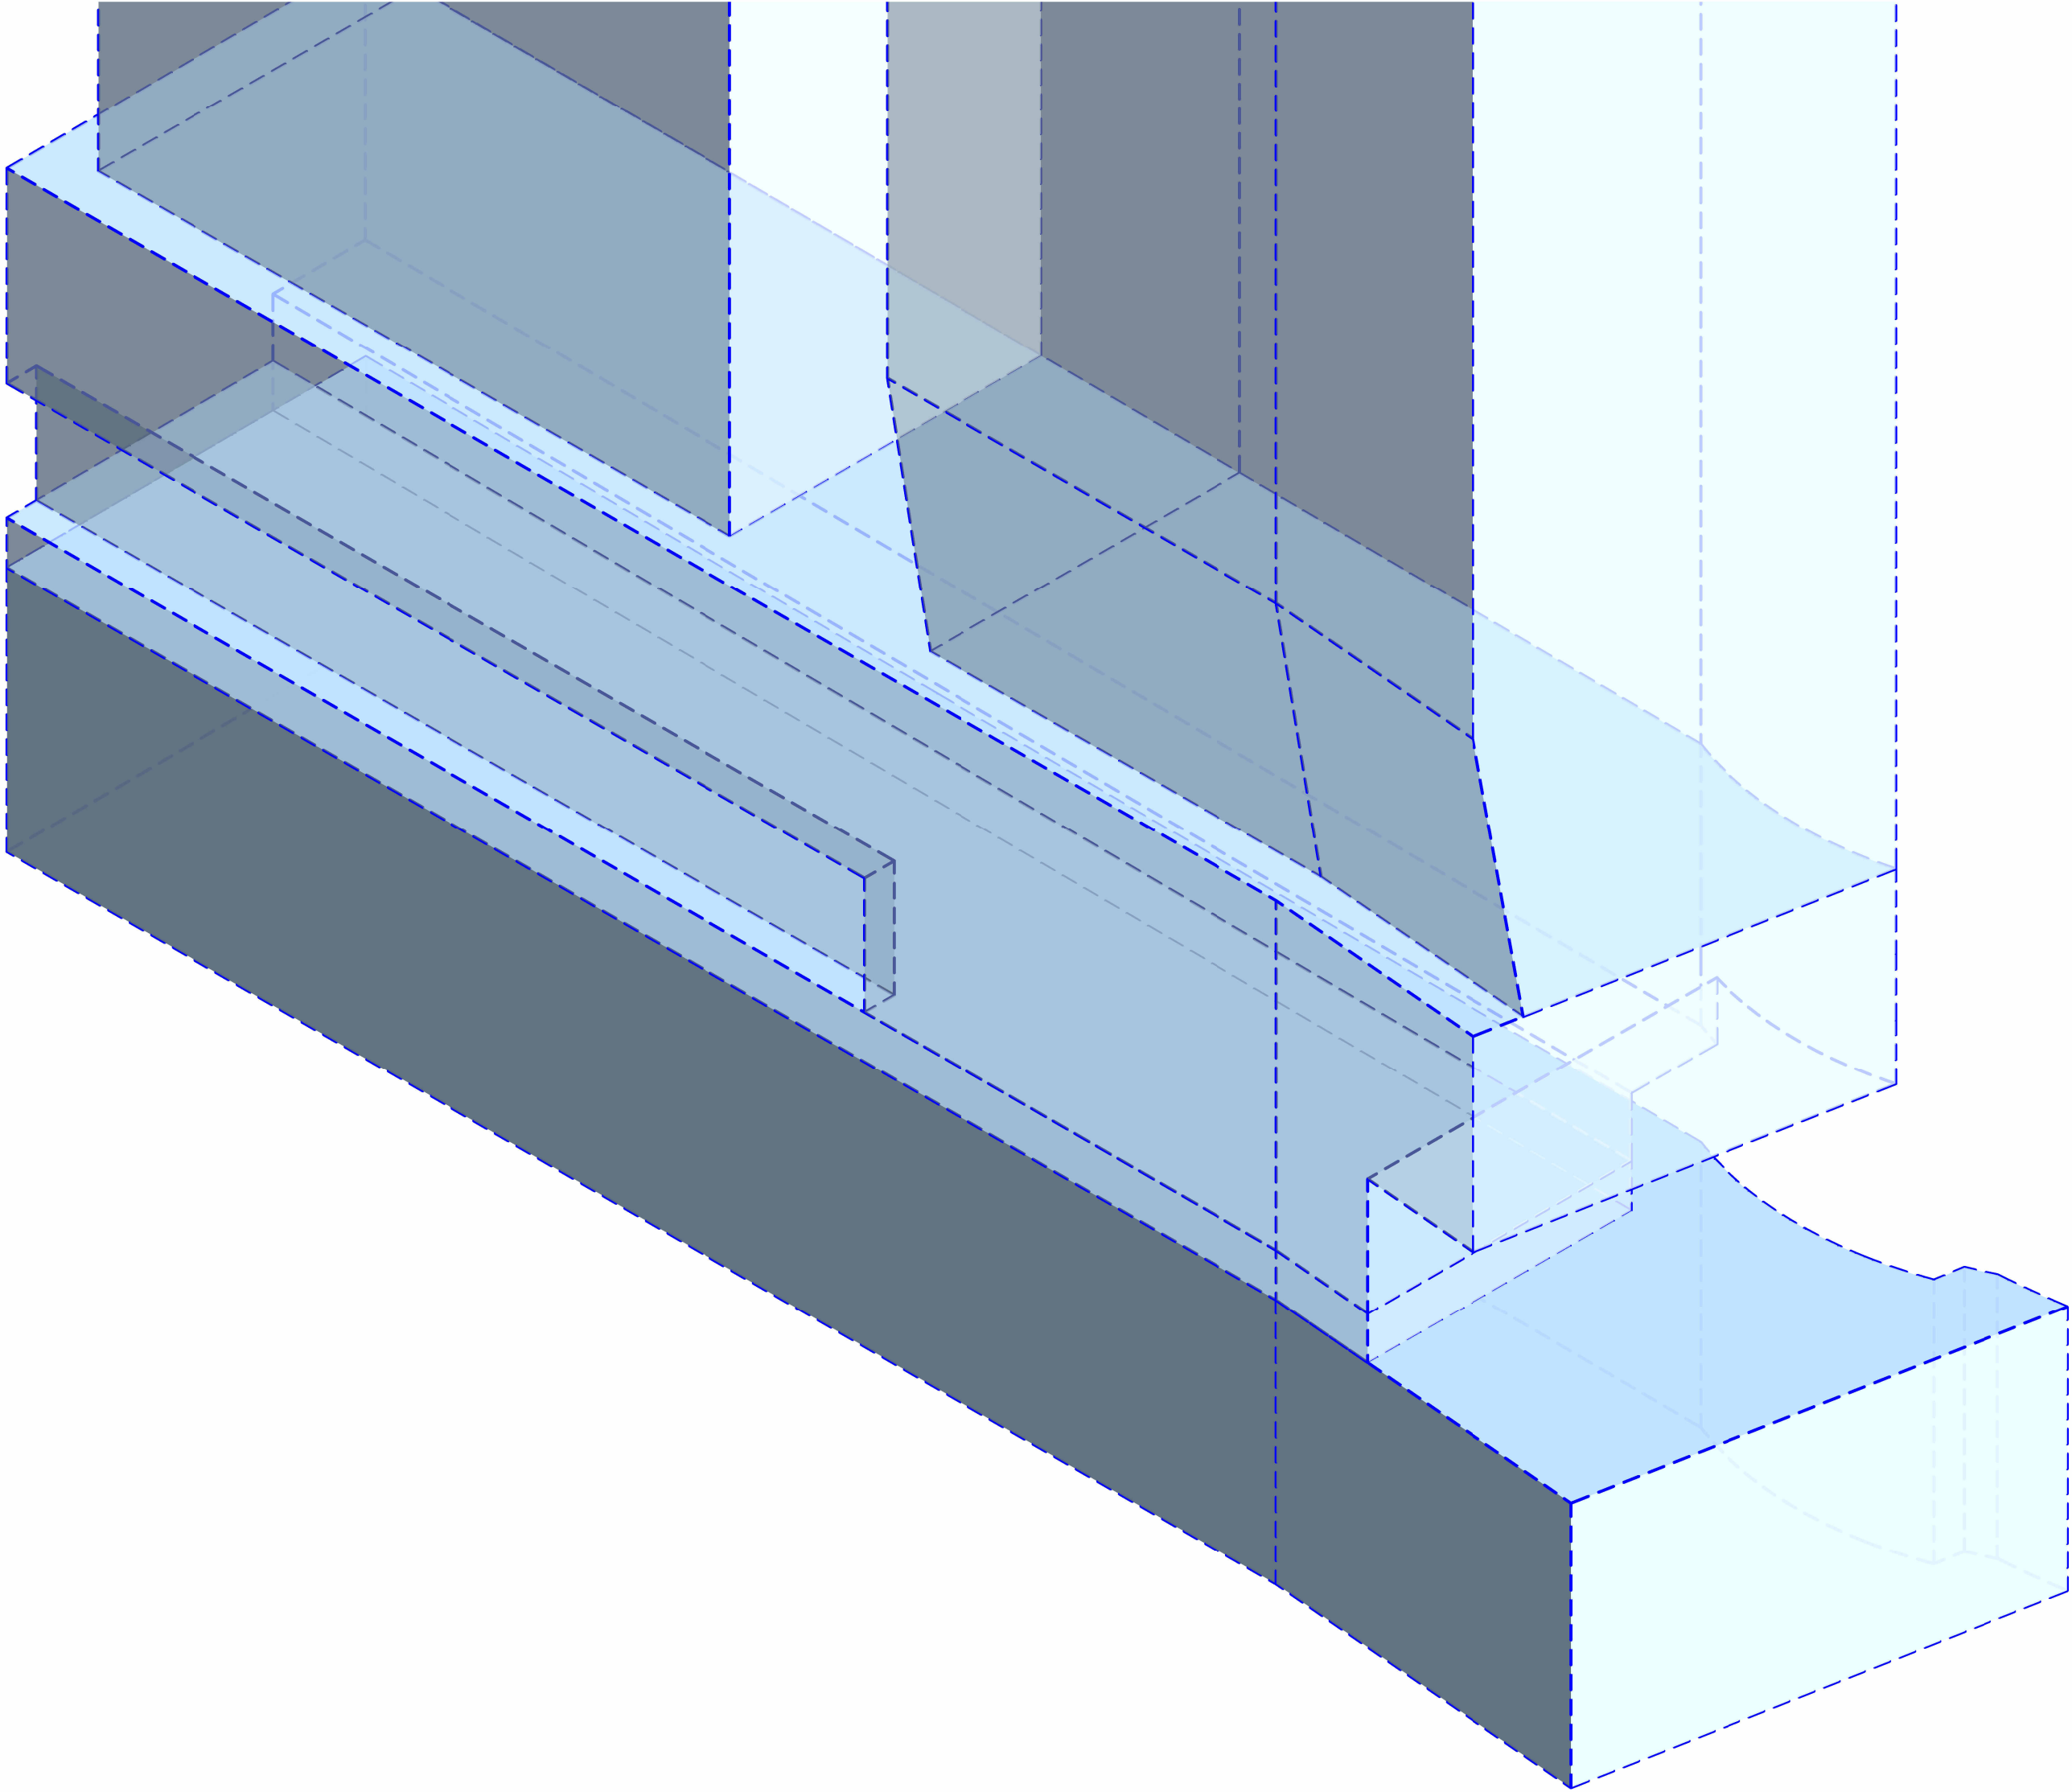


Planning Envelope including Easement Height Plane

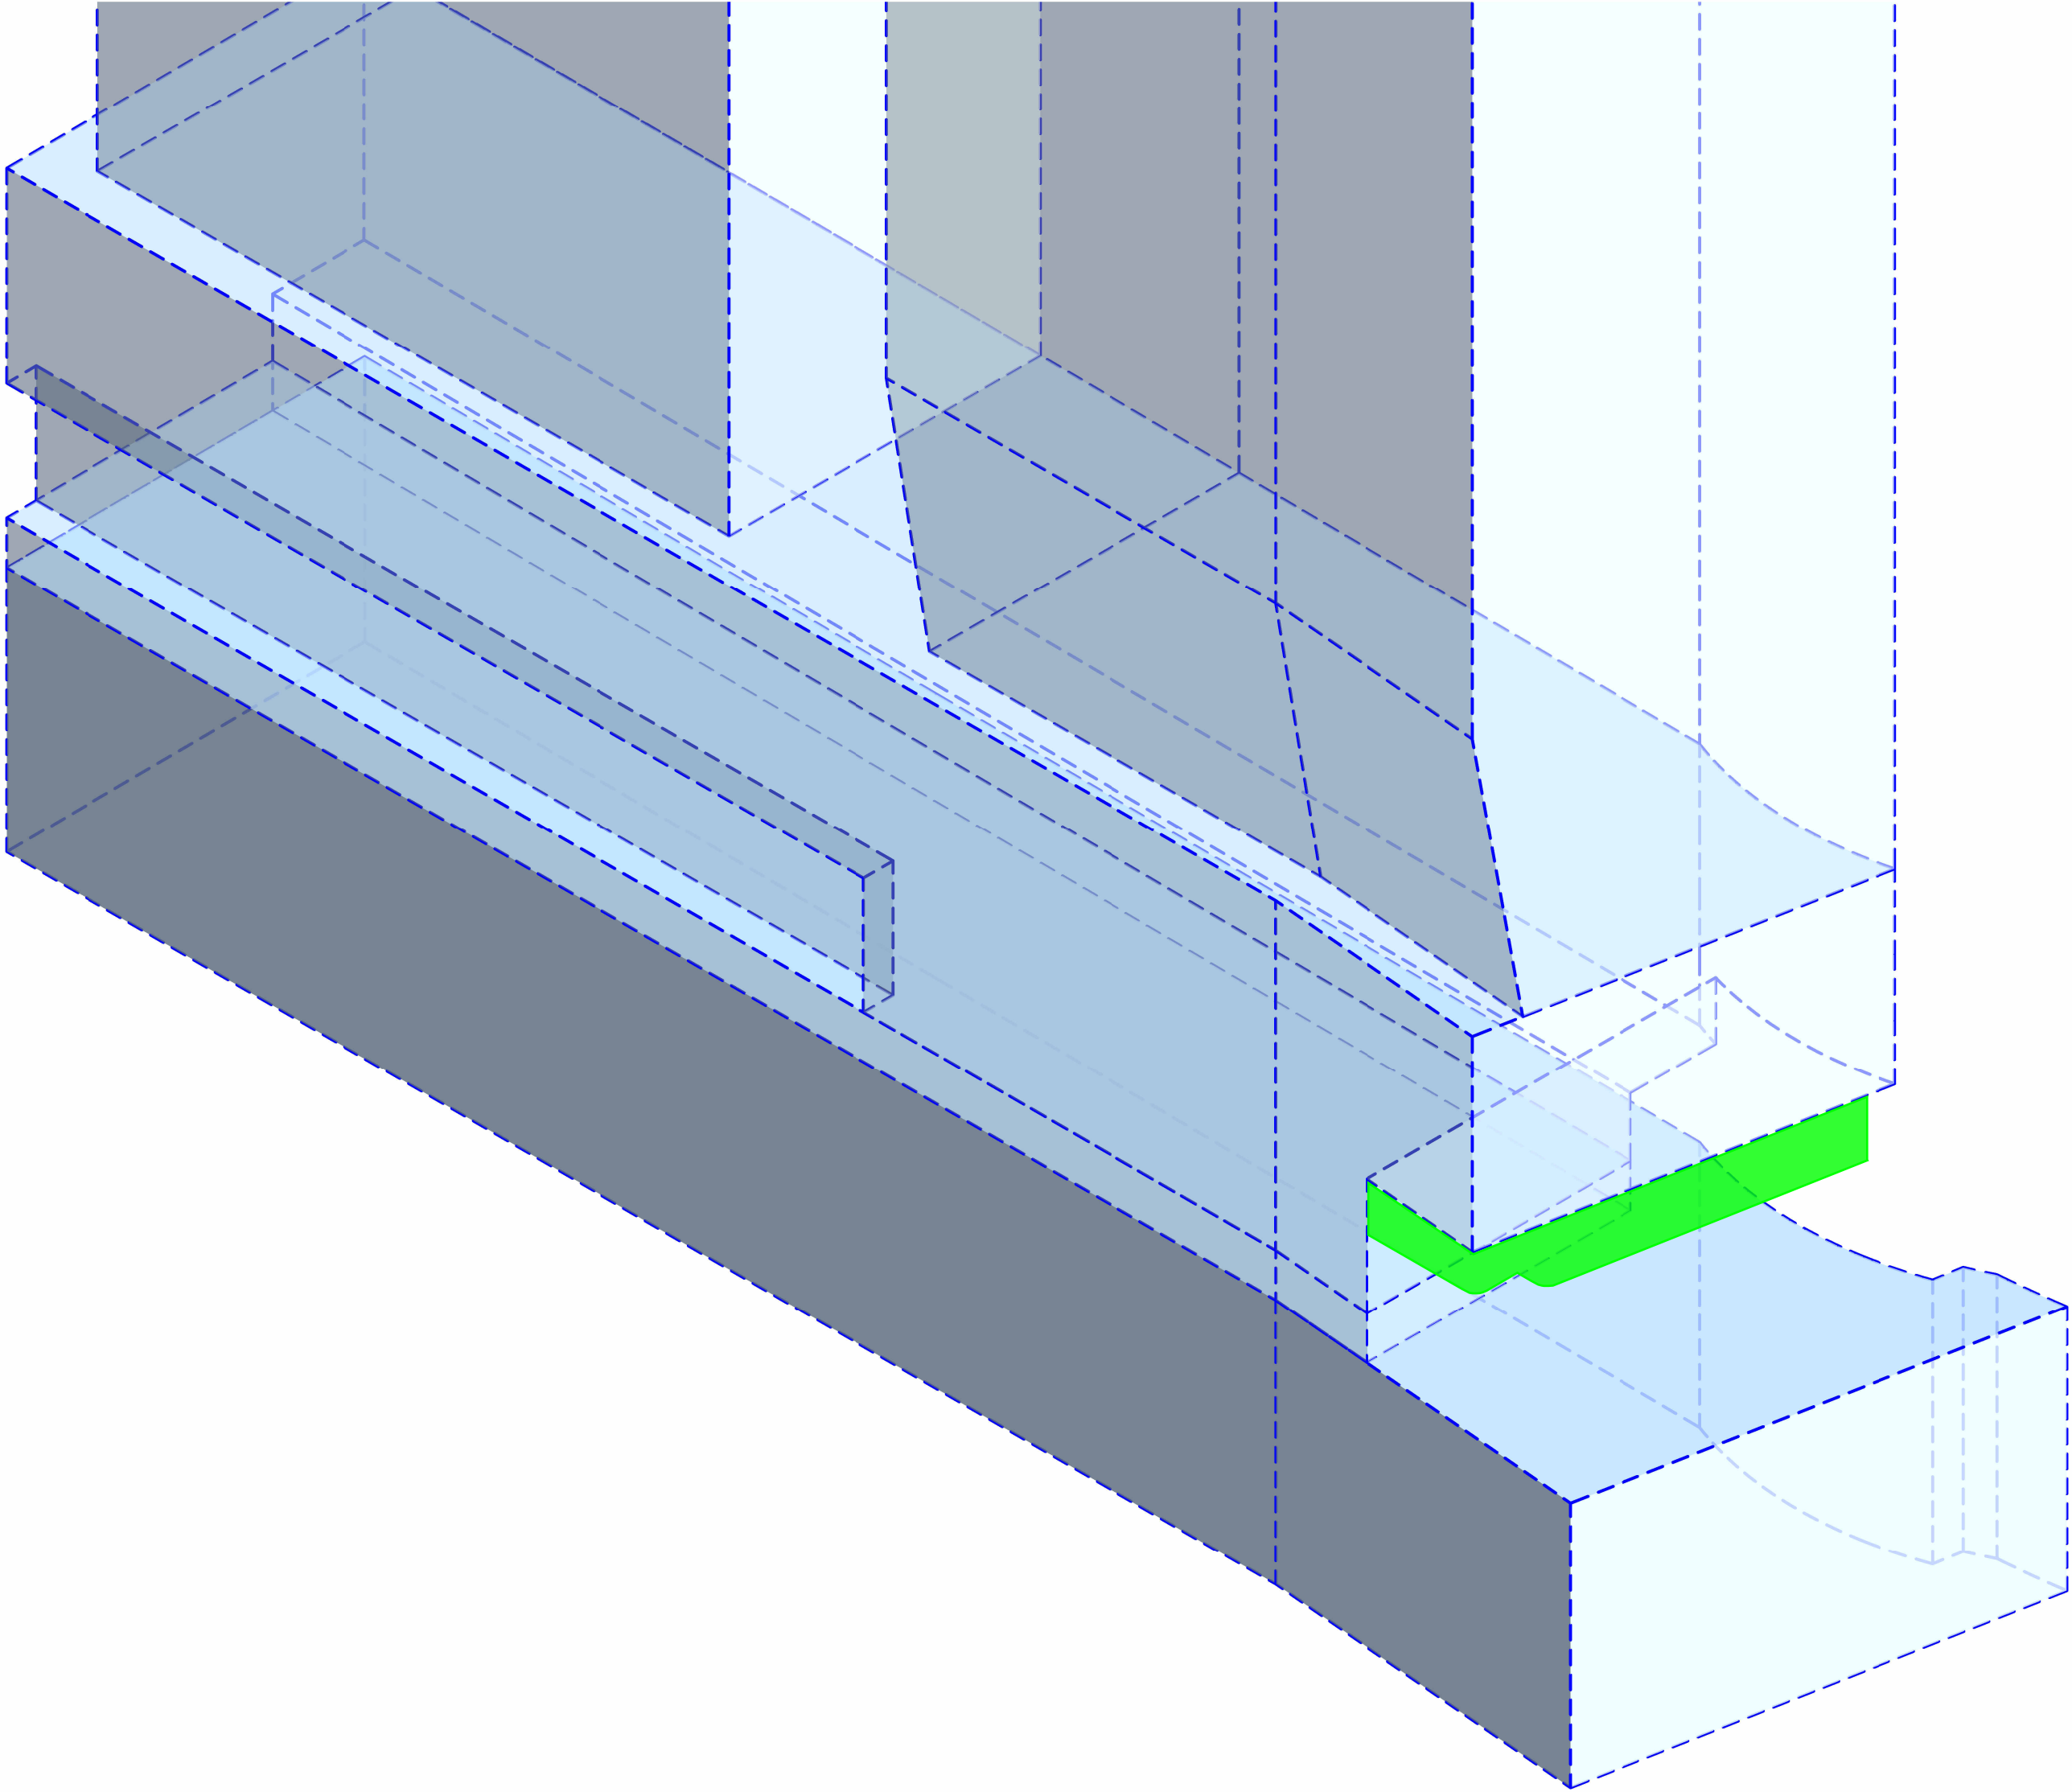

Breach of Easement Height Plane

In accepting and utilising this document the recipient agrees that SJB Architecture (NSW) Pty. Ltd. ACN 081 094 724 T/A SJB Architects, retain all common law, statutory law and other rights including copyright and intellectual property rights. The recipient agrees not to use this document for any purpose other than its intended use; to waive all claims against SJB Architects resulting from unauthorised changes; or to reuse the document on other projects without prior written consent from SJB Architects. Under no circumstances shall transfer of this document be deemed a sale. SJB Architects makes no warranties of fitness for any purpose. The Builder/Contractor shall verify job dimensions prior to any work commencing. Use figured dimensions only. Do not scale drawings.

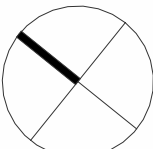

FOR APPROVAL

Nominated Architects: Adam Haddow-7188 | John Pradel-7004

Rev	Date	Revision	By	Chk.
	30.08.2024	FOR INFORMATION	TD	NR
	10.10.2024	FOR INFORMATION	TD	NR
1	29.11.2024	DRAFT DA	TD	NR
2	06.12.2024	DRAFT DA	TD	NR

Client

URBAN
PROPERTY

Project

02 Fitzwilliam St, Parramatta

Drawing Name

Enroachment Axonometric

Date

06.12.2024

Scale

Sheet Size

A1

Drawn

Chk.

Job No.

Author

Checker

6933

Drawing No.

DA-0802

Revision

/ 2

SJB Architects

Level 2, 490 Crown Street
Sunny Hills NSW 2010

T 61 2 9380 9911

www.sjb.com.au



NOT FOR CONSTRUCTION