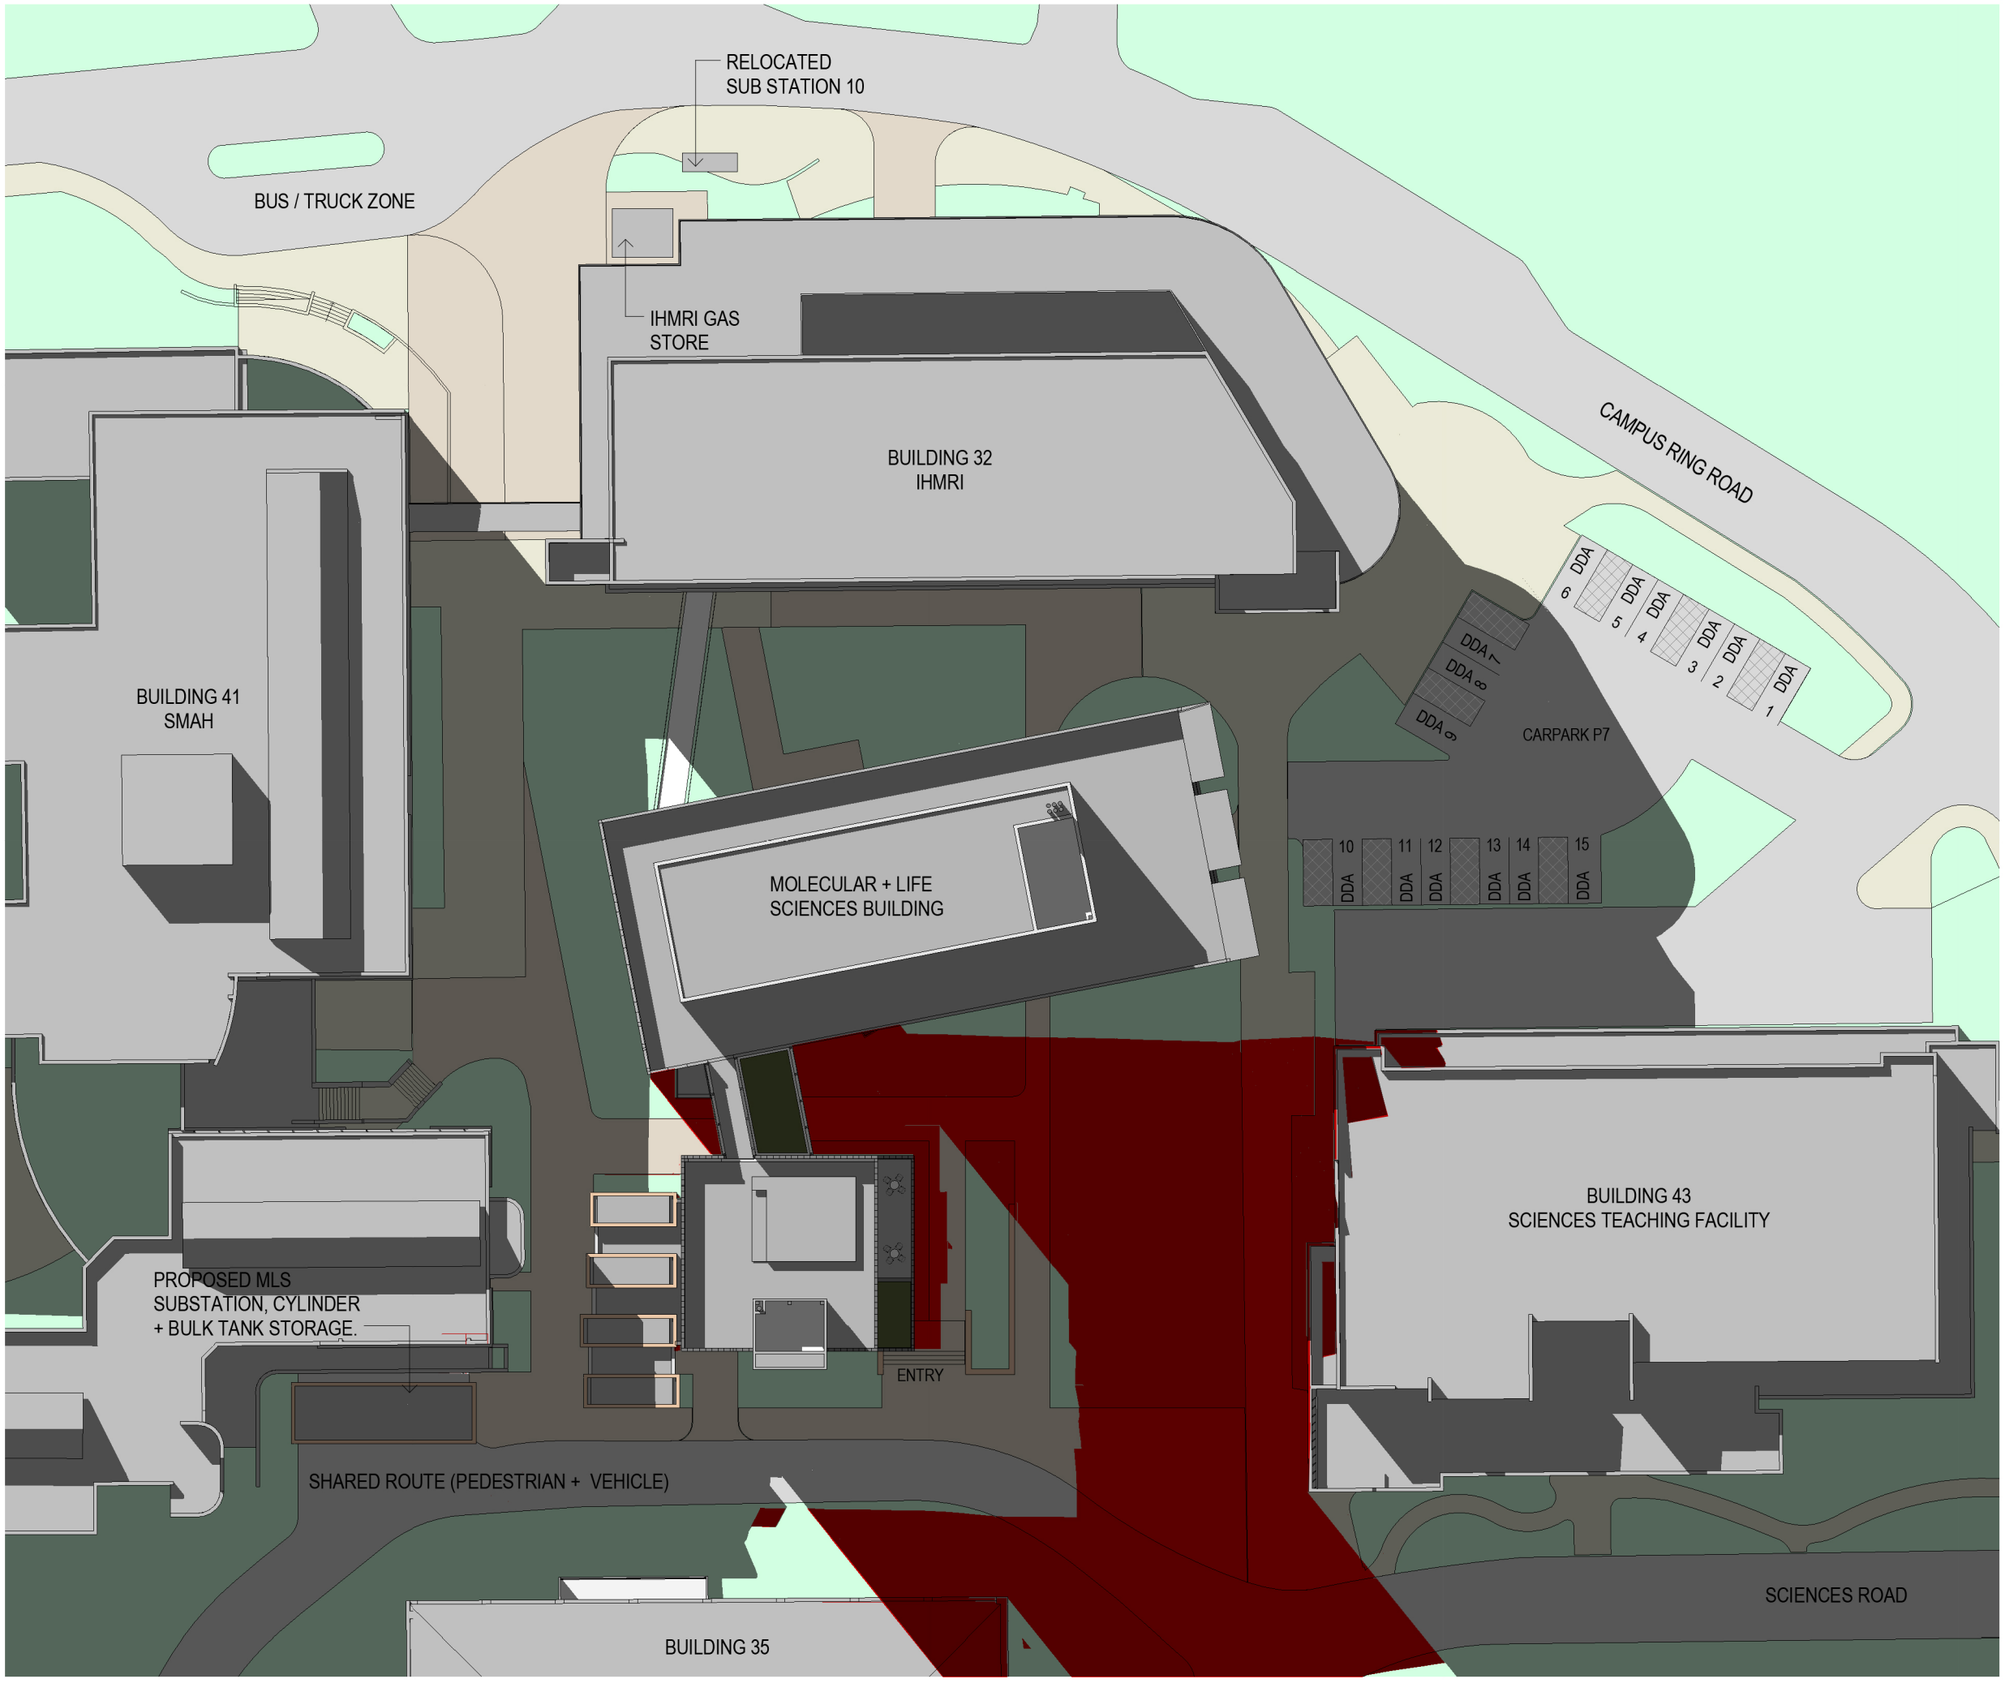

NOTES:

REV	DATE	DRAWN	REVD	APP'D	AMENDMENT
A	10.05.17	PP | JB	MS	VL	SSDA

KEY PLAN

SHADOW CAST BY PROPOSED

CLIENT

UNIVERSITY OF WOLLONGONG AUSTRALIA

DENTON CORKER MARSHALL

JACOBS

11th Floor, 452 Flinders Street
MELBOURNE, VIC 3000
AUSTRALIA

Tel: +61 3 8668 3000
Fax: +61 3 8668 3001
Web: www.jacobsskm.com

PROJECT
MOLECULAR + LIFE SCIENCES BUILDING

UNIVERSITY OF WOLLONGONG

TITLE
SHADOW DIAGRAM 21-06-2017 02-00PM

DRAWING STATUS
SSDA

DRAWN: PP	DRAWING CHECK: MS | NS
DESIGNED: JACOBS | DCM	DESIGN REVIEW: VL
REVIEWED	DATE
APPROVED	DATE

SCALE (A3)
As indicated

DRAWING No.
IA126000-00SD-RB-DRG-7207

REV
A

10/05/2017 4:26:42 PM