CITY OF SYDNEY
CITY PLANNING DIVISION

APPROVAL

D/2016/1527
17/3/17
These plans should be read in conjunction with the decision notice

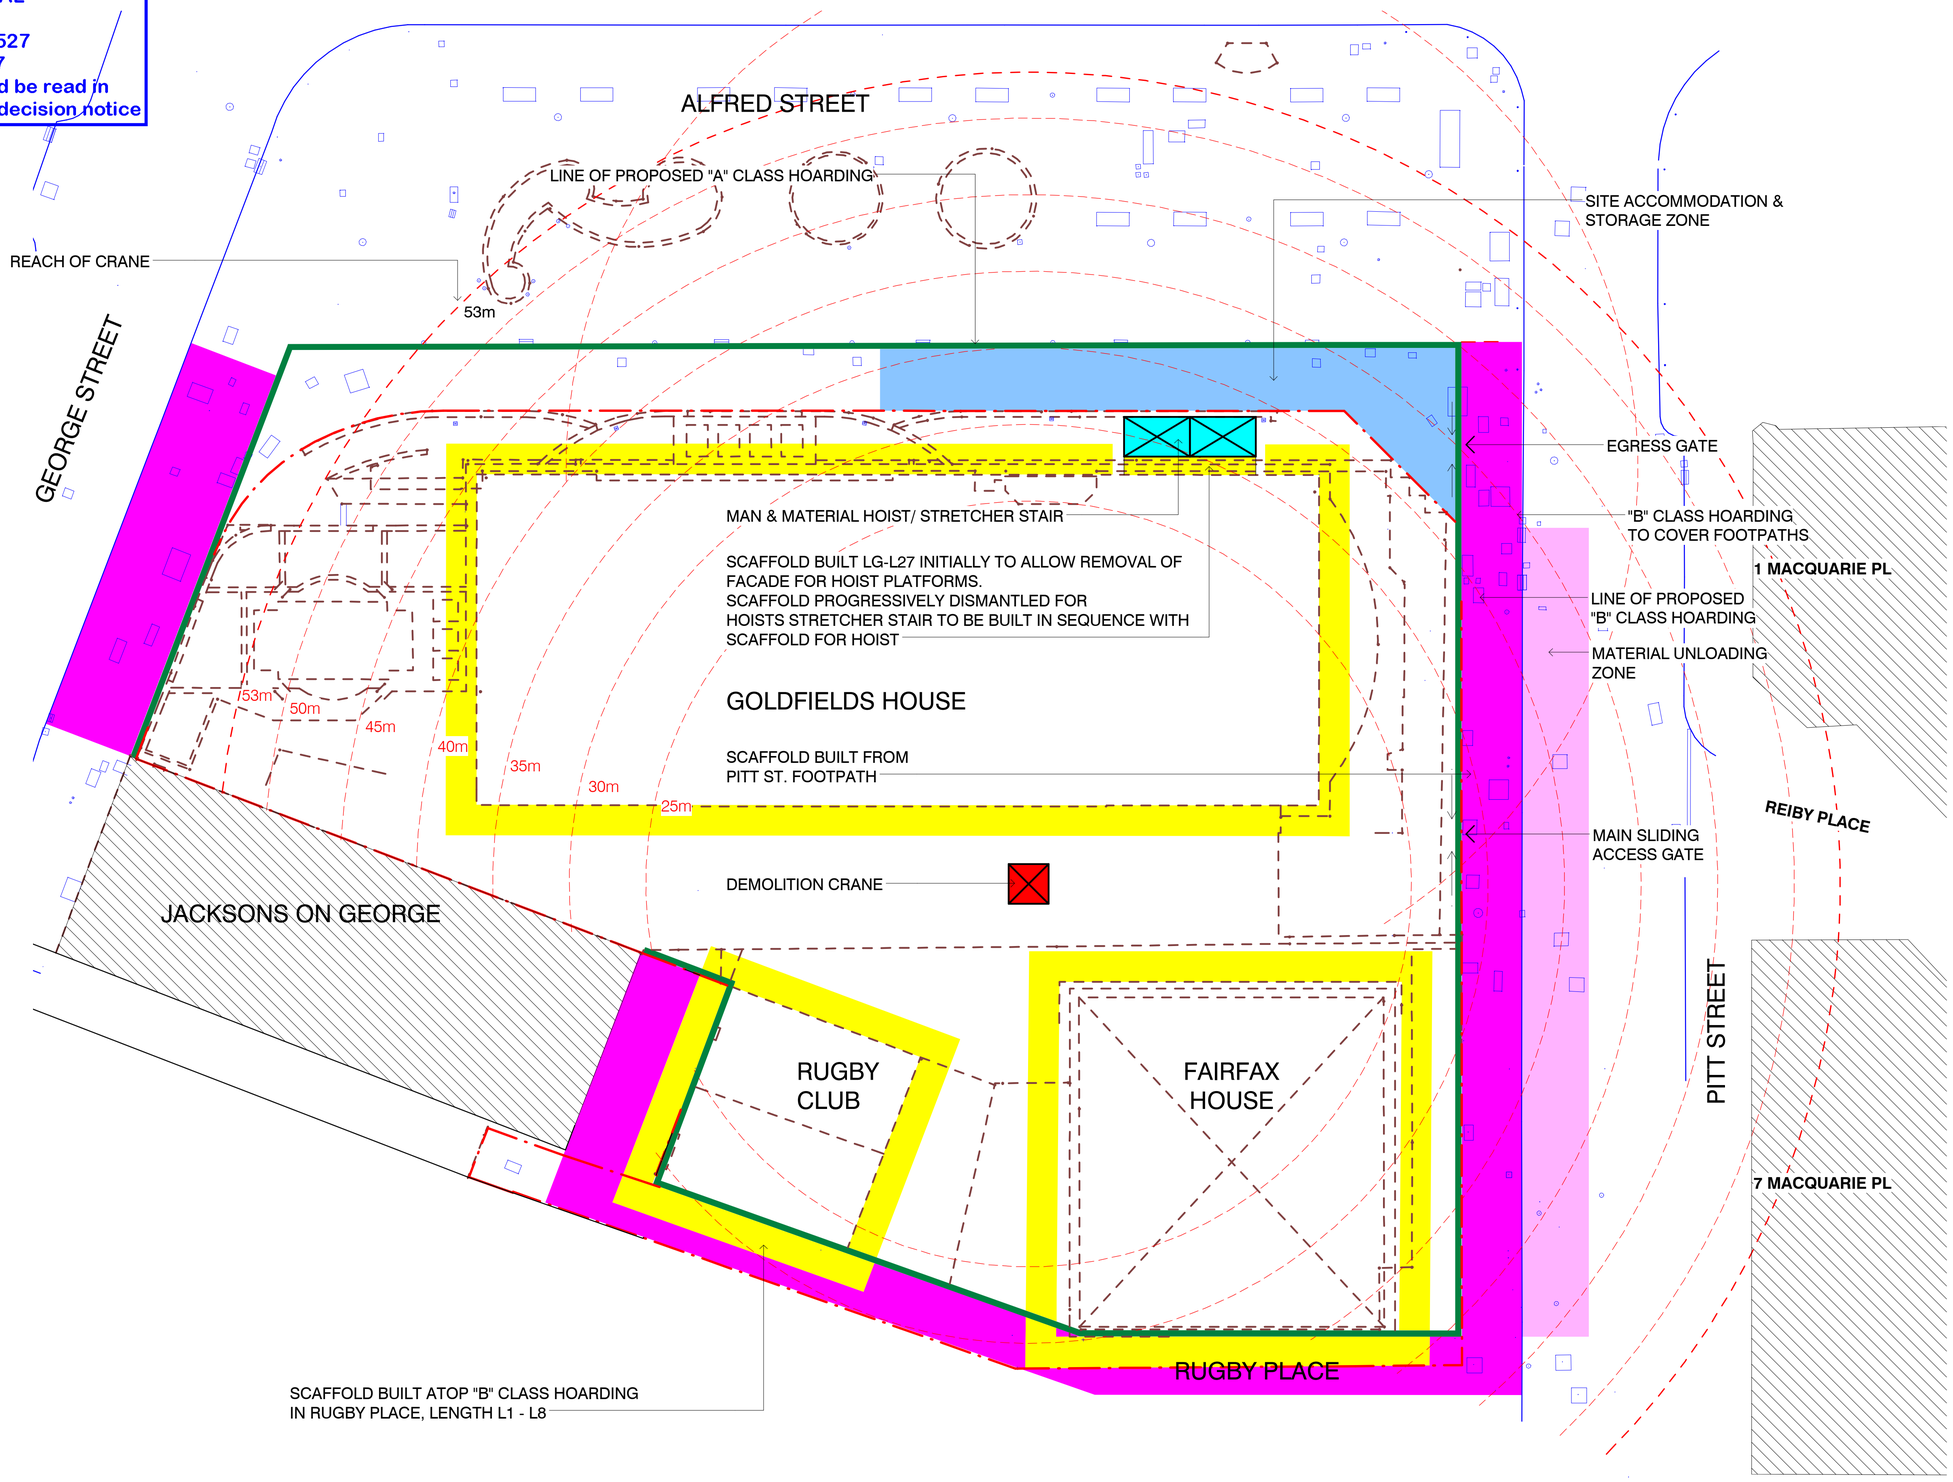

LEGEND

- A CLASS HOARDING
- B CLASS HOARDING
- SCAFFOLD
- SITE ACCOMMODATION & STORAGE ZONE
- CONSTRUCTION ZONE
- CONCRETE BARRIER

STAGE 1 - PHASE A
DEMOLITION PLAN - TO GROUND

N

CONSTRUCTION MANAGEMENT PLAN
PT- AR- AA-SK-4000
DEMOLITION PLAN - TO GROUND FLOOR
1 : 200 @ A1
WANDA SYDNEY PROJECT
09/16/16

NSW Nominated Architects
S Parsons Architect No.6066
D Jones Architect No.4778
A Ross Architect No.5057

PTW Architects
Level 13, 9 Castlereagh St
Sydney NSW 2000 Australia

PTW
T +612 9232 5877
F +612 9221 4139

C:\Revit_Local\PA013998_WandaOne_BA_AR_DD_HRcsll.rvt