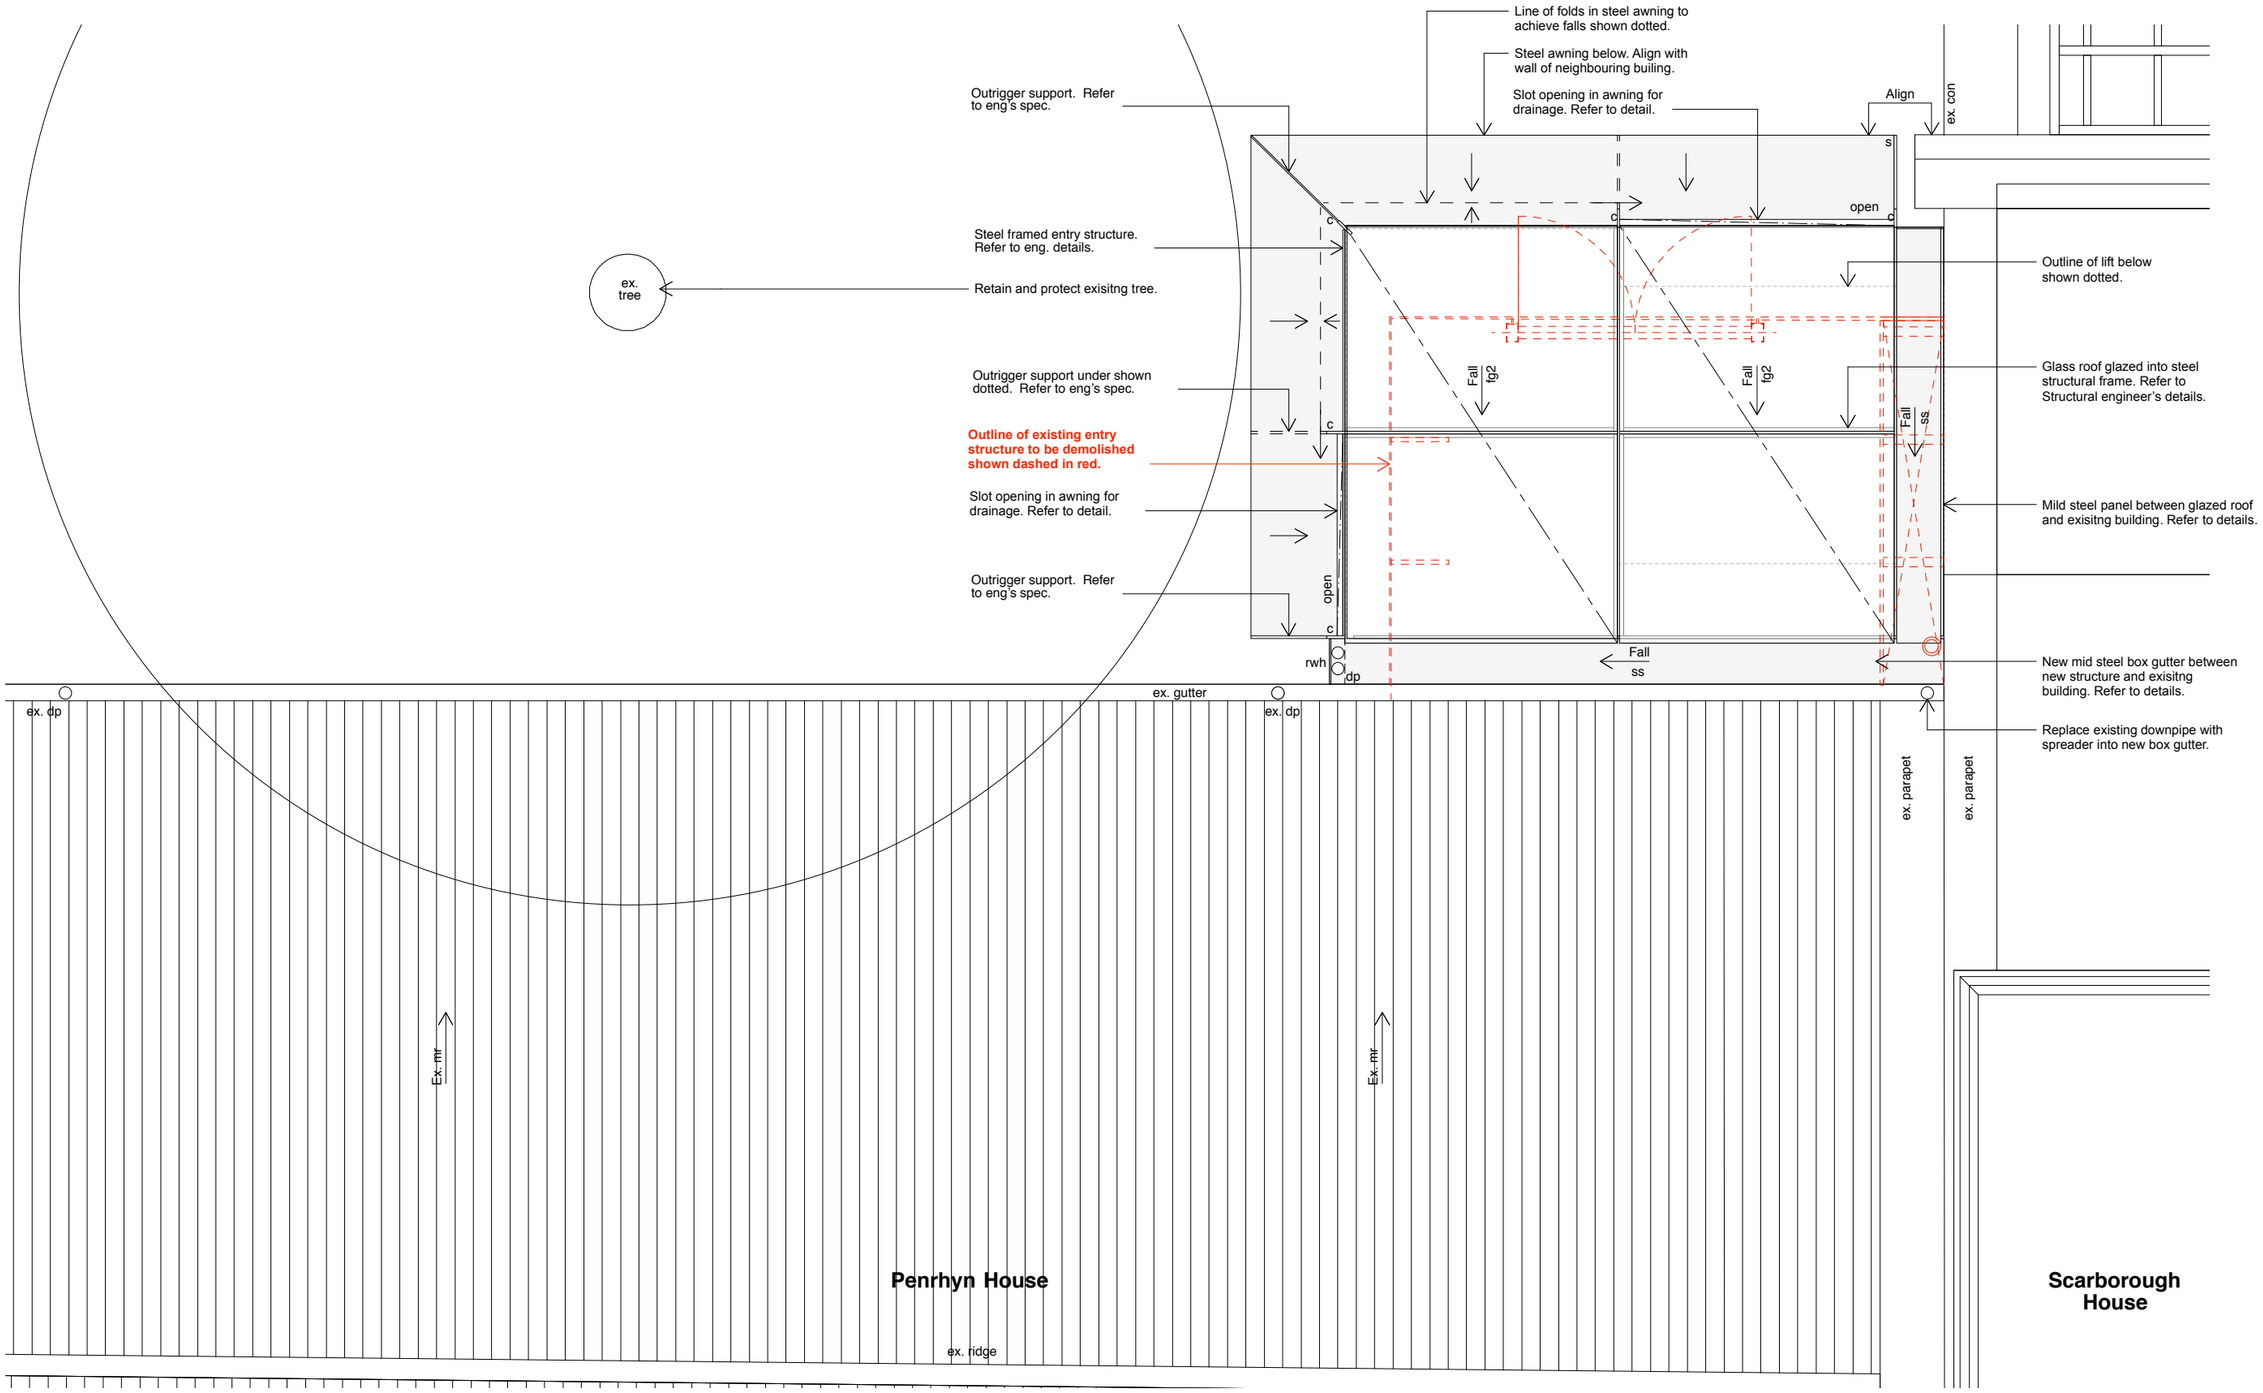

1 / - Roof Plan

FOR INFORMATION ONLY

15.6.2017

Note:
To be read in conjunction with other consultant's drawings. Do not scale off drawings. Verify dimensions on site before work commences. Any discrepancies are to be reported to the architect immediately. The Building Code of Australia, relevant Australian Standards and Authorities are to be complied with.

For Tender - NOT FOR CONSTRUCTION

0 0.5 1 1.5 2 2.5 3m

Issue / Amendments:		Date:
A	~~FOR REVIEW~~ ~~FOR TENDER~~ Updates	~~21.07.2017~~ 21.07.2017

Legend:

bt	bitumen	mr	metal roofing
c	column	pb	plasterboard
con	concrete	pv	paving
cm	copper mesh	s	steel
ct	ceramic tiles	sk	sink
d	door	sm	steel mesh
dp	downpipe	sp	stone pavers
ex	existing	tb	timber boards
exh	exhaust	td	timber deck
fc	fibre cement	tf	timber floor
fg	fixed glass	tm	timber
fw	floor waste	w	window

Line of structure over / under
To be demolished
Existing structure
New wall
Water service
Sewer service

Level 4, 69 Reservoir St, Surry Hills
New South Wales Australia 2010
mail@welshmajor .com
Tel: 02 9699 6066
ABN: 67 612 977 303
ARB No. 6968 Nom. Arch: D. Welsh
www.welshmajor.com
Welsh+ Major

Project: The Rocks Centre
Cnr Argyle + Playfair st, The Rocks, NSW 2000

Project Ref. No.: 1607

Drawing Title: Roof Plan

Drawing. No.: A 104

Scale:	Date:	Drawn:	Checked:	Issue:
1:50 at A3	Mar 2017	DRW/AS	CM	-