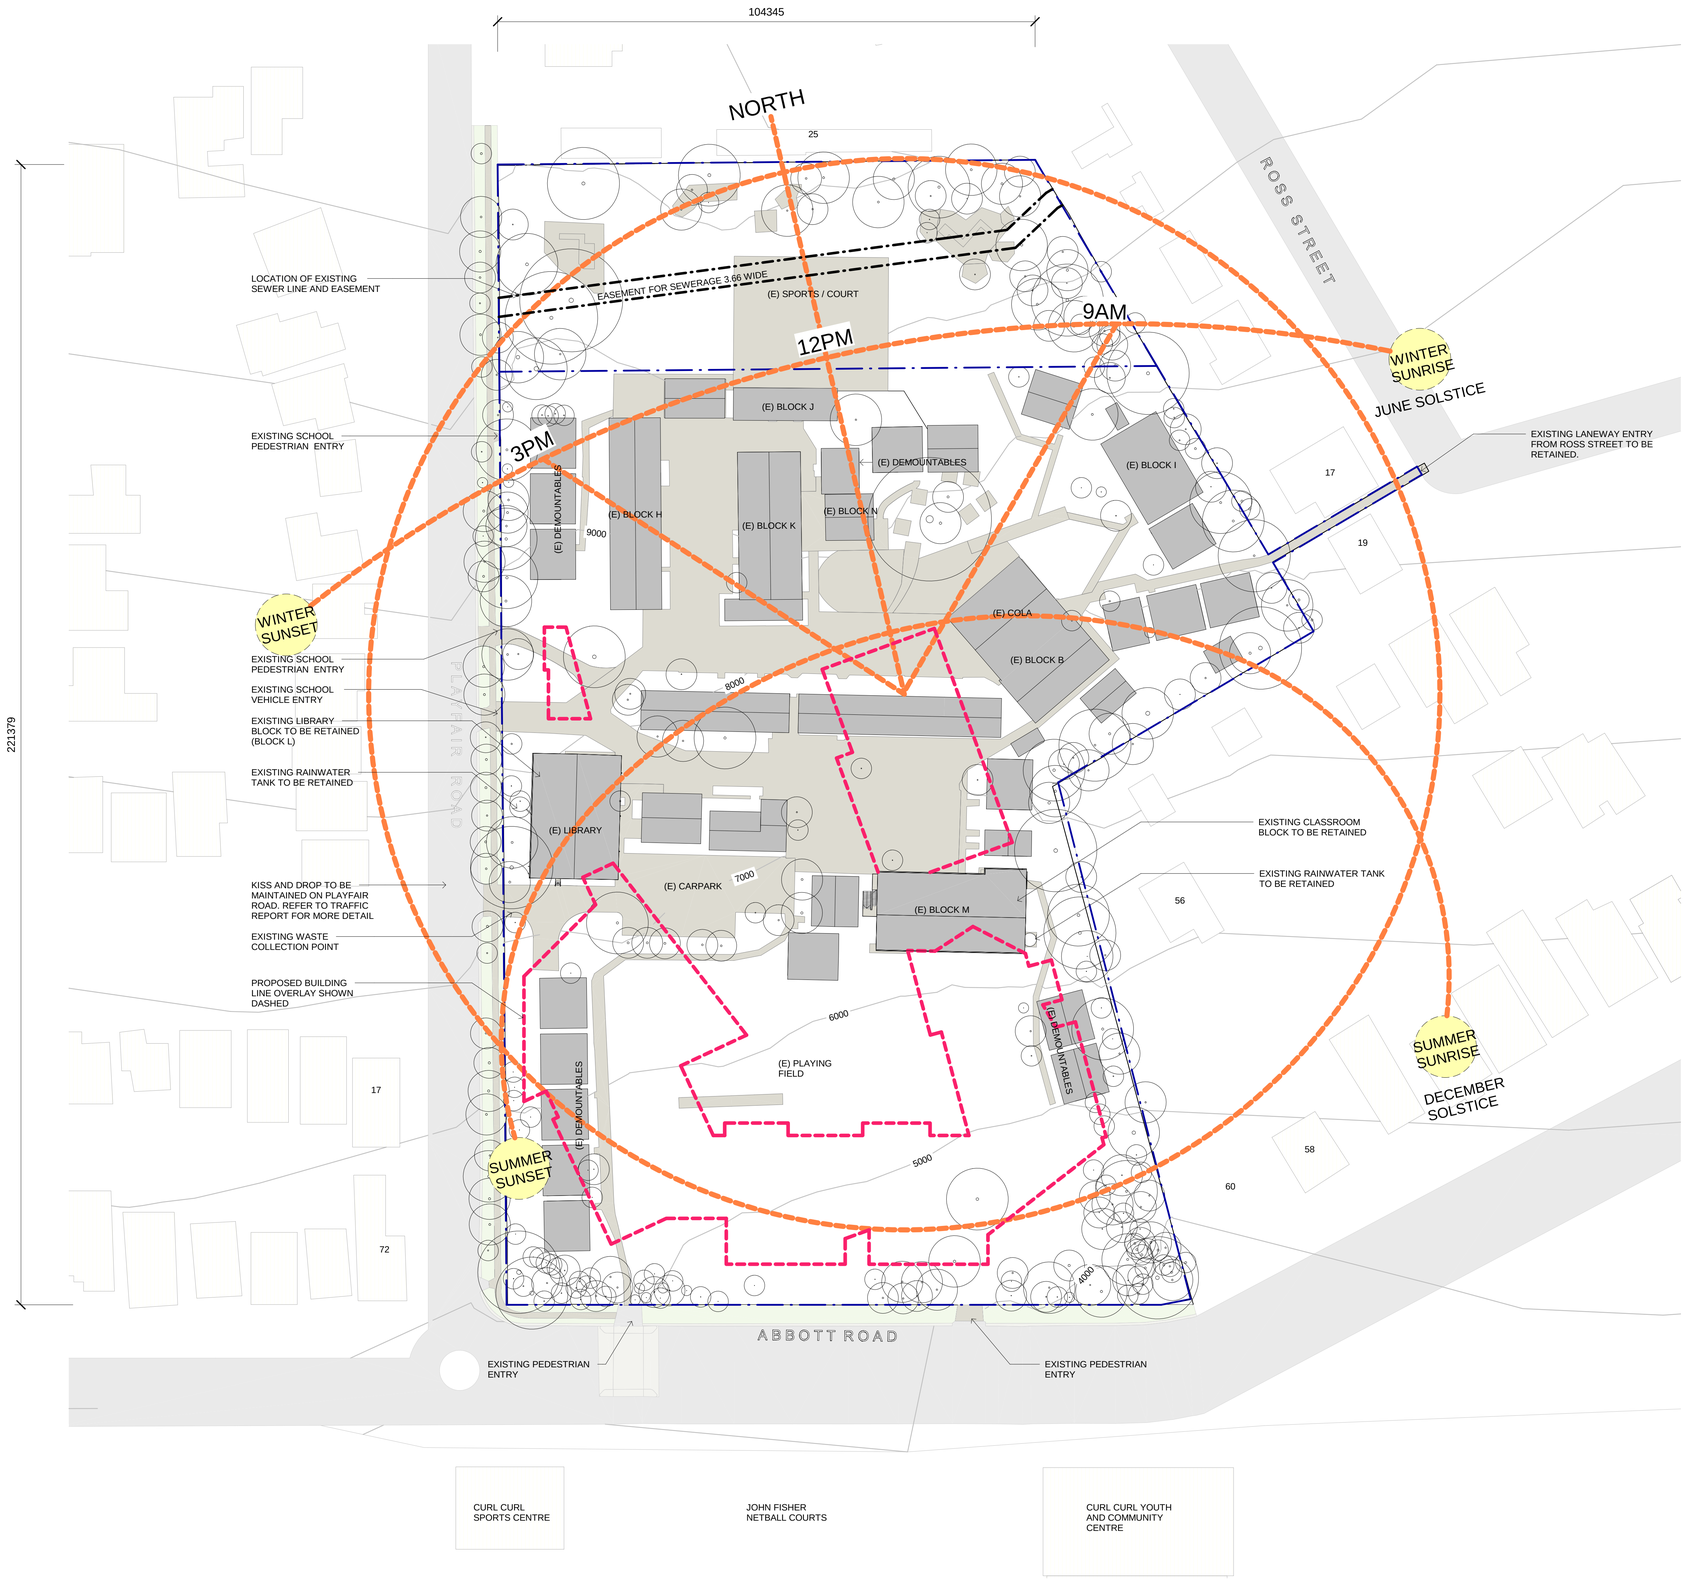

CLIENT
DEPARTMENT OF EDUCATION
T + 61 2 9561 1136

LANDSCAPE CONSULTANT
Context
T + 61 2 8244 8900

STRUCTURAL & CIVIL CONSULTANT
Woolacotts Consulting Engineers Pty Ltd
T + 61 2 8241 9907

GEOTECHNICAL CONSULTANT
J + K Group
T + 61 2 9888 5000

ELECTRICAL & MECHANICAL CONSULTANTS
Shelmerdines Consulting Engineers
T + 61 2 9436 3021

HYDRAULIC CONSULTANT
AJ Whipps Consulting Group
T + 61 2 8923 8444

ACOUSTIC CONSULTANT
Wilkinson Murray
T + 61 2 9437 4611

NCC/BCA & ACCESS CONSULTANT
Design Confidence
T + 61 2 8399 3707

TRAFFIC CONSULTANT
Traffix
T + 61 2 8324 8700

NSW Nominated Architects: Robert Denton Reg. No. 5782, Alex Kibble Reg. No. 6015
Do not scale drawings. Verify all dimensions on site. Notify architect of all discrepancies
10 20 30 40 50

Rev	Date	Description	Checked	Auth.
P7	17.8.4	DA - Final SSDA Submission	AH	AK
P6	17.7.12	Preliminary Coordination	AH	
P5	17.6.28	DA - DA Set Review	AH	AK
P4	17.5.18	DA - DA Set	AH	AK
P3	17.5.04	SK - Sketch - Coordination 03	AH	AK
P2	17.4.20	SK - Sketch - Coordination 02 update	AH	AK

NOT FOR CONSTRUCTION

Project
CURL CURL NORTH PUBLIC SCHOOL

Drawing Title
SITE ANALYSIS

Proj. Dir	Proj. Arch	Drawn
AK	AH	Author
Job No.	Date	Scale
161029	Aug 17	1 : 500 @ B1

Drawing No. AR-DA 1001
Revision P7

Tanner Kibble Denton Architects Pty Ltd
PO Box 660 Darlinghurst NSW 1300 Australia
Level 1, 19 Foster Street, Surry Hills NSW 2010 Australia
T +61 2 9281 4399
F +61 2 9281 4337
www.tkda.com.au

TKDArchitects
Tanner Kibble Denton