HATCHED ZONE ALEXANDRIA PARK - NOT PART OF PROJECT WORKS

EXISTING BASKETBALL COURT

INDUSTRIAL WAREHOUSE

3.0 m

90.0 m SPORTS FIELD EXTENT

3.0 m

ACCESSIBLE RAMP

PEDESTRIAN GATE

NEW PAVING TO PARK ROAD SHARED PEDESTRIAN ZONE

PEDESTRIAN GATE

ACCESSIBLE RAMP

AMBULANCE + SERVICE VEHICLE ENTRY

5.0 m

2.0 m

1.0 m

3.0 m

MAX RL 14050

MAX RL 13850

SITE BOUNDARY

96010

MAX RL 14250

MULTI PURPOSE SPORTS FIELD

64.0 m

MAX RL 14050

MAX RL 14050

MAX RL 13850

6.0 m

8.6 m

SITE BOUNDARY

SITE BOUNDARY

SYDNEY WATER EASEMENT ZONE

SITE BOUNDARY

2.0 m

6.6 m

2.0 m

14.1 m

2.0 m

2.0 m

14.1 m

2.0 m

2.0 m

26.1 m

2.0 m

OUTDOOR SPORTS COURTS

AMENITIES

1

2

3

4

SITE BOUNDARY

BELMONT STREET

RESIDENTIAL APARTMENTS

SITE BOUNDARY

RESIDENTIAL APARTMENTS

SITE BOUNDARY

KEY

A

B1

B2

C

CLIENT
DEPARTMENT OF EDUCATION
T + 61 2 9561 1827
F + 61 2 9561 8077

BUILDER
RICHARD CROOKES CONSTRUCTIONS
T + 61 2 9902 4700
F + 61 2 9439 1114

PROJECT MANAGER
SAVILLS AUSTRALIA
T + 61 2 8913 4812

NSW Nominated Architects: Robert Denton Reg. No. 5782, Alex Kibble Reg. No. 6015

The copyright of this design is vested with the Minister for the Department of Education of the State of NSW. Do not scale drawings. Verify all dimensions on site. Notify the architect of all discrepancies.

Rev	Date	Description	Checked	Auth.
A	04.09.19	Issued for Information	AH	AK
B	11.10.19	Issued for Information	AH	AK
C	16.10.19	Issued for Coordination	AH	AK
D	07.11.19	Issued for COS Review	AH	AK
E	13.12.19	Issued for Coordination	AH	AK
F	17.12.19	Issued for COS Review	AH	AK
G	26.02.20	Issued to City of Sydney Council	AH	AK
H	06.03.20	Issued to City of Sydney Council	AH	AK
I	18.06.20	Issued for SSDA Modification	AH	AK

NOT FOR CONSTRUCTION

Tanner Kibble Denton Architects Pty Ltd
PO Box 660 Darlinghurst NSW 1300 Australia
Level 1, 19 Foster Street, Surry Hills NSW 2010 Australia
T +61 2 9281 4399
F +61 2 9281 4337
www.tkda.com.au

TKDArchitects
Tanner Kibble Denton


Project
Alexandria Park Community School

Drawing Title
SPORTS FIELD OVERALL PRECINCT PLAN

Proj. Dir	Proj. Arch	Drawn	
AK	AH	AC/HC	
Job No.	Sheet	Scale	Date
161044	A0	1 : 250	18.06.20


Drawing No. AR-CD-1001

Revision I

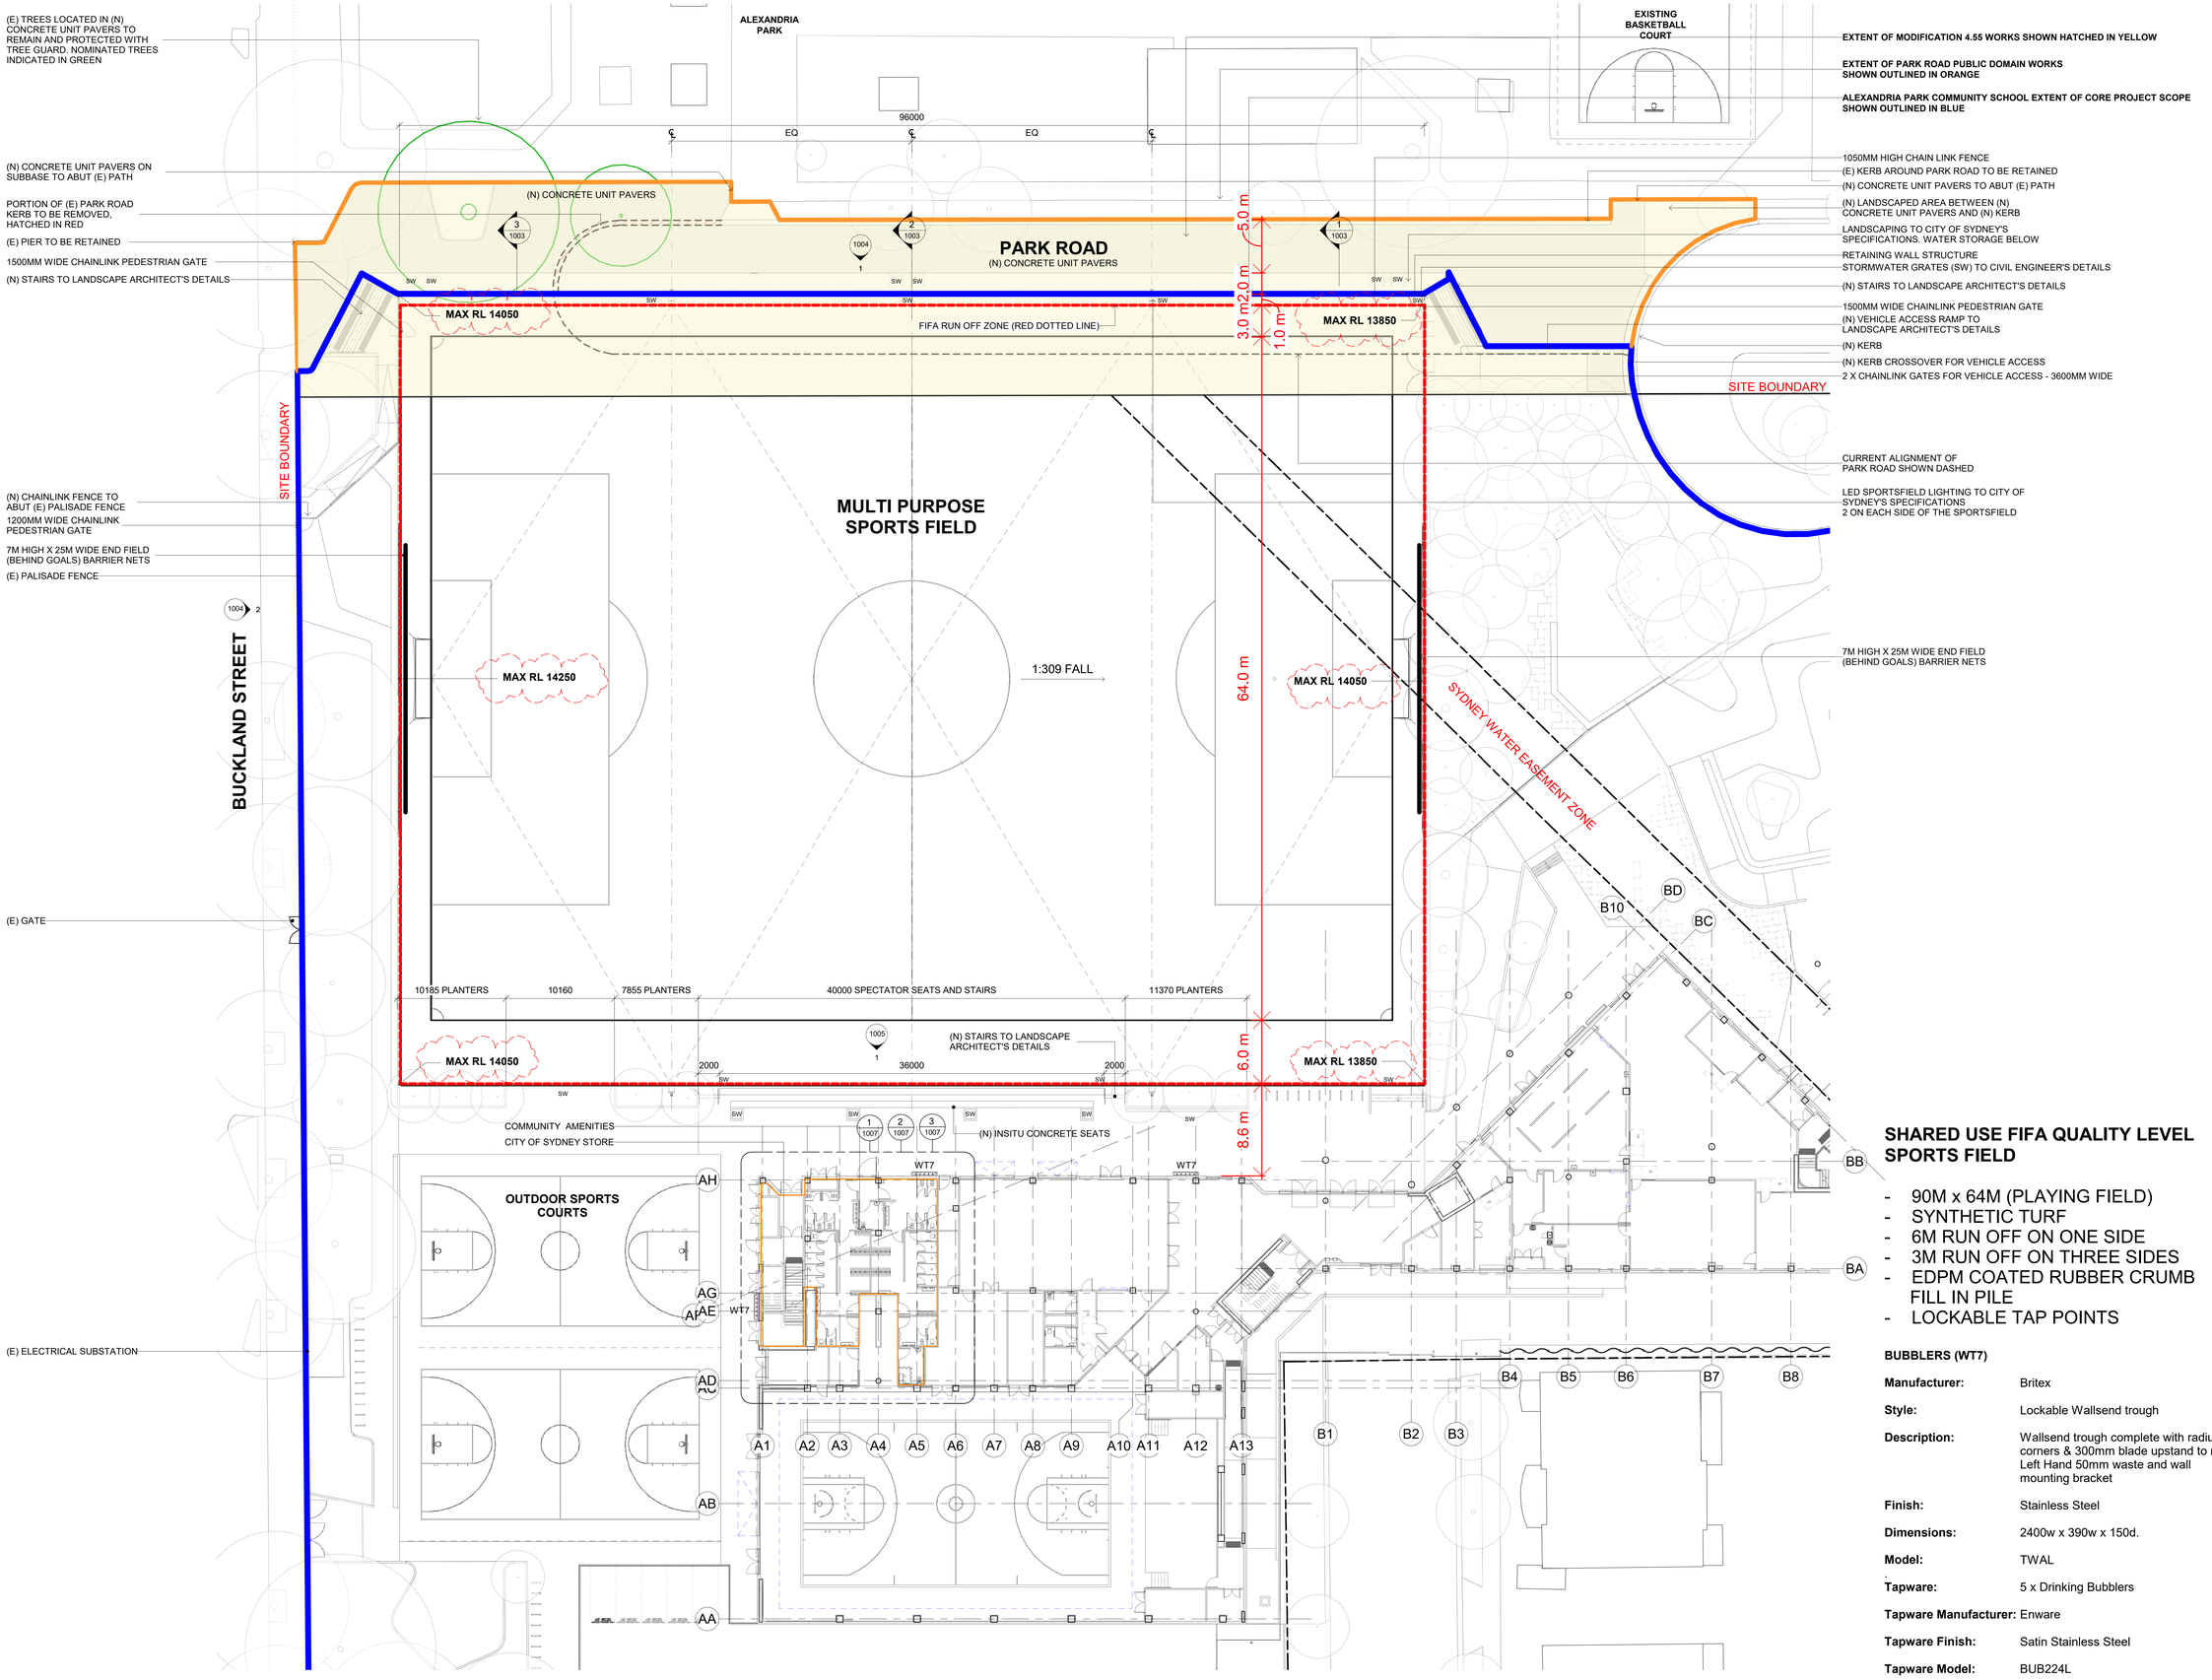

SPORTS FIELD PLAN 1:200

KEY

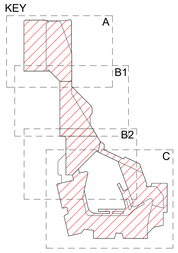

SHARED USE FIFA QUALITY LEVEL SPORTS FIELD

- 90M x 64M (PLAYING FIELD)
- SYNTHETIC TURF
- 6M RUN OFF ON ONE SIDE
- 3M RUN OFF ON THREE SIDES
- EDPM COATED RUBBER CRUMB FILL IN PILE
- LOCKABLE TAP POINTS

BUBBLERS (WT7)

Manufacturer:	Britex
Style:	Lockable Wallsend trough
Description:	Wallsend trough complete with radius corners & 300mm blade upstand to rear. Left Hand 50mm waste and wall mounting bracket
Finish:	Stainless Steel
Dimensions:	2400w x 390w x 150d.
Model:	TWAL
Tapware:	5 x Drinking Bubblers
Tapware Manufacturer:	Enware
Tapware Finish:	Satin Stainless Steel
Tapware Model:	BUB224L

CLIENT
DEPARTMENT OF EDUCATION
T + 61 2 9561 1827
F + 61 2 9561 8077
NSW Education

BUILDER
RICHARD CROOKES CONSTRUCTIONS
T + 61 2 9902 4700
F + 61 2 9439 1114
RICHARD CROOKES CONSTRUCTIONS

PROJECT MANAGER
SAVILLS AUSTRALIA
T + 61 2 8913 4812

NSW Nominated Architects: Robert Denton Reg. No. 5782, Alex Kibble Reg. No. 6015

The copyright of this design is vested with the Minister for the Department of Education of the State of NSW. Do not scale drawings. Verify all dimensions on site. Notify the architect of all discrepancies.

Rev	Date	Description	Checked	Auth.
A	04.09.19	Issued for Information	AH	AK
B	11.10.19	Issued for Information	AH	AK
C	15.10.19	Issued for Coordination	AH	AK
D	16.10.19	Issued for Coordination	AH	AK
E	07.11.19	Issued for COS Review	AH	AK
F	13.12.19	Issued for Coordination	AH	AK
G	17.12.19	Issued for COS Review	AH	AK
H	26.02.20	Issued to City of Sydney Council	AH	AK
I	06.03.20	Issued to City of Sydney Council	AH	AK
J	18.06.20	Issued for SSDA Modification	AH	AK

NOT FOR CONSTRUCTION

Tanner Kibble Denton Architects Pty Ltd
PO Box 660 Darlinghurst NSW 1300 Australia
Level 1, 19 Foster Street, Surry Hills NSW 2010 Australia
T +61 2 9281 4399
F +61 2 9281 4337
www.tkda.com.au
TKDArchitects Tanner Kibble Denton

Project
Alexandria Park Community School

Drawing Title
SPORTS FIELD PLAN

Proj. Dir	Proj. Arch	Drawn	
AK	AH	AC/HC	
Job No.	Sheet	Scale	Date
161044	A0	1 : 200	18.06.20

Drawing No. AR-CD-1002 Revision J




1 / 0422 SECTION 1 - SPORTS FIELD

1 : 100



2 / 1002 SECTION 2 - SPORTS FIELD

1 : 100

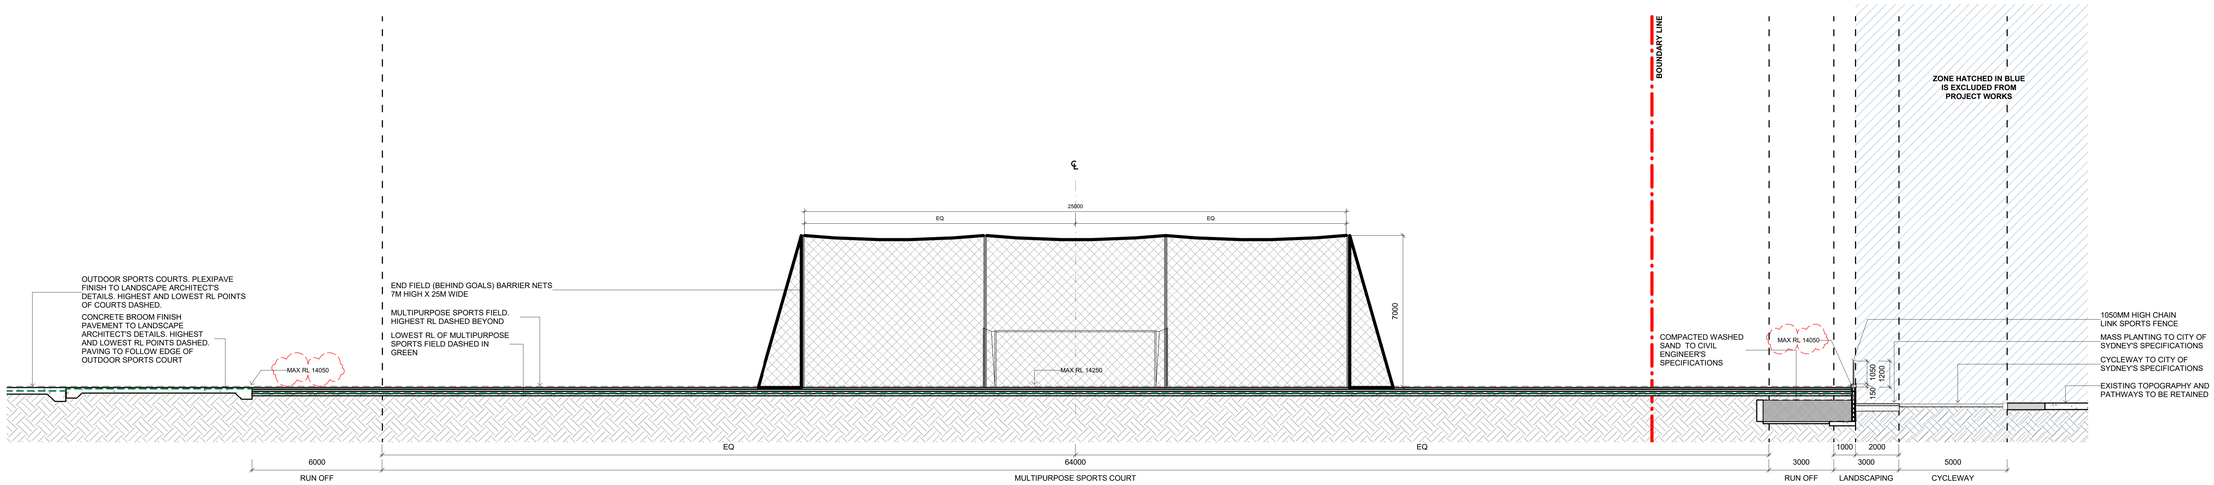

3 / 1002 SECTION 3 - SPORTS FIELD


1 : 100

CLIENT
DEPARTMENT OF EDUCATION
T + 61 2 9561 1927
F + 61 2 9561 8077
NSW Education

BUILDER
RICHARD CROOKES CONSTRUCTIONS
T + 61 2 9902 4700
F + 61 2 9439 1114
RICHARD CROOKES CONSTRUCTIONS

PROJECT MANAGER
SAVILLS AUSTRALIA
T + 61 2 8913 4812

KEY

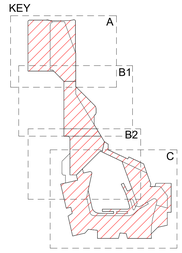

NSW Nominated Architects: Robert Denton Reg. No. 5782, Alex Kibble Reg. No. 6015

The copyright of this design is vested with the Minister for the Department of Education of the State of NSW. Do not scale drawings. Verify all dimensions on site. Notify the architect of all discrepancies.

Rev	Date	Description	Checked	Auth.
A	04.09.19	Issued for Information	AH	AK
B	11.10.19	Issued for Information	AH	AK
C	16.10.19	Issued for Coordination	AH	AK
D	07.11.19	Issued for COS Review	AH	AK
E	13.12.19	Issued for Coordination	AH	AK
F	16.12.19	Issued for Coordination	AH	AK
G	17.12.19	Issued for COS Review	AH	AK
H	26.02.20	Issued to City of Sydney Council	AH	AK
I	18.06.20	Issued for SSDA Modification	AH	AK

NOT FOR CONSTRUCTION

Tanner Kibble Denton Architects Pty Ltd
PO Box 660 Darlinghurst NSW 1300 Australia
Level 1, 19 Foster Street, Surry Hills NSW 2010 Australia
T +61 2 9281 4399
F +61 2 9281 4337
www.tkda.com.au
TKDArchitects Tanner Kibble Denton

Project
Alexandria Park Community School

Drawing Title
SPORTS FIELD SECTIONS

Proj. Dir	Proj. Arch	Drawn	
AK	AH	AC/HC	
Job No.	Sheet	Scale	Date
161044	A0	1 : 100	18.06.20


Drawing No. AR-CD-1003 Revision I


CLIENT
DEPARTMENT OF EDUCATION
T + 61 2 9561 1927
F + 61 2 9561 8077

BUILDER
RICHARD CROOKES CONSTRUCTIONS
T + 61 2 9902 4700
F + 61 2 9439 1114

PROJECT MANAGER
SAVILLS AUSTRALIA
T + 61 2 8913 4812


KEY

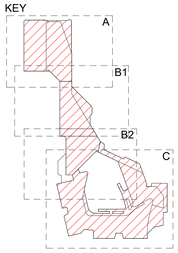

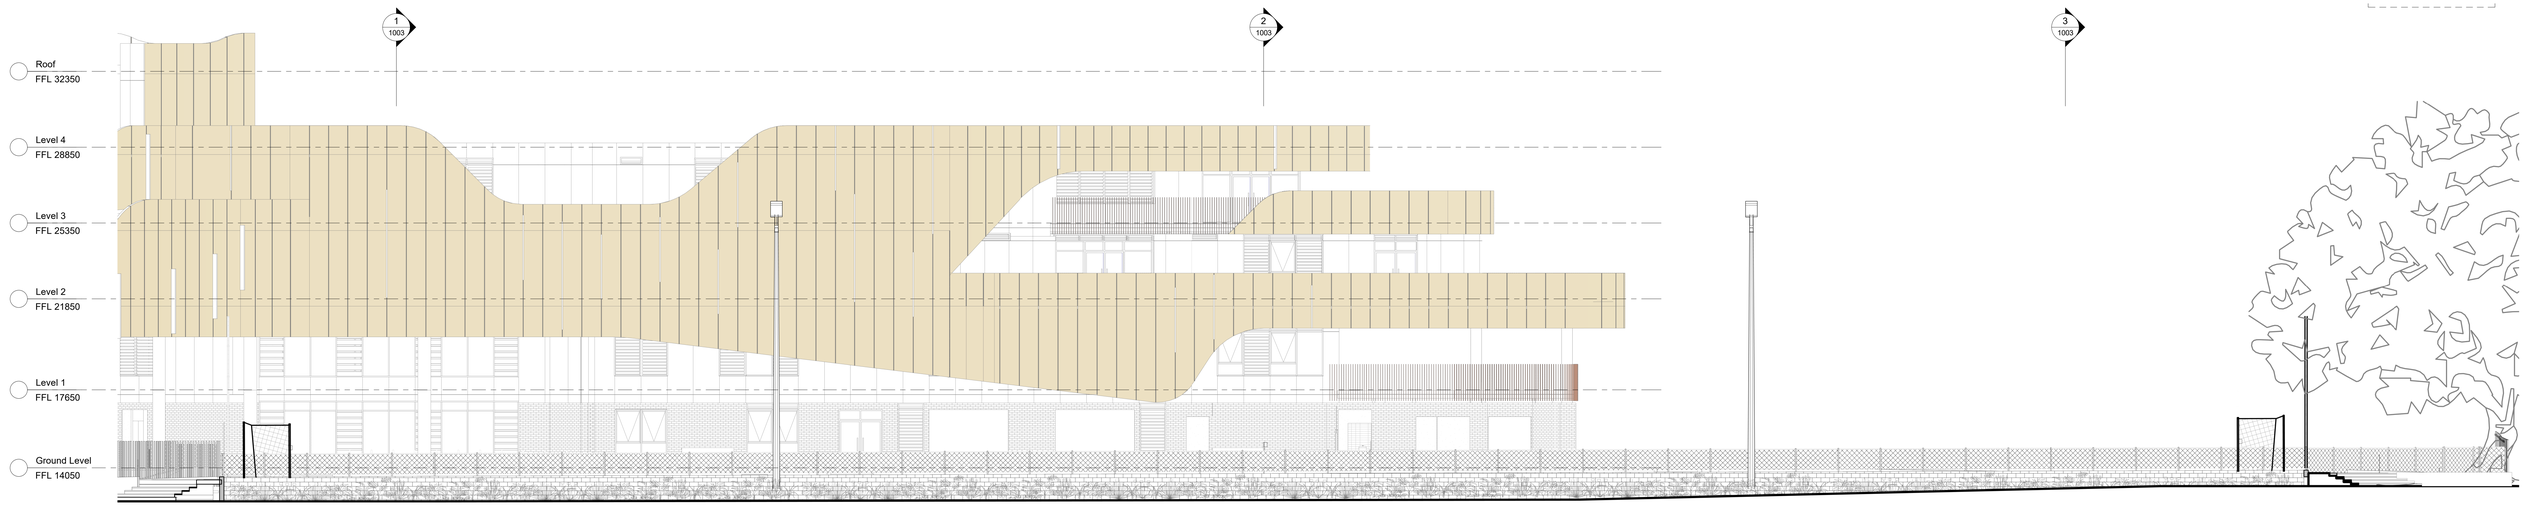

PARK ROAD

1/1002 ELEVATION 1
1 : 100

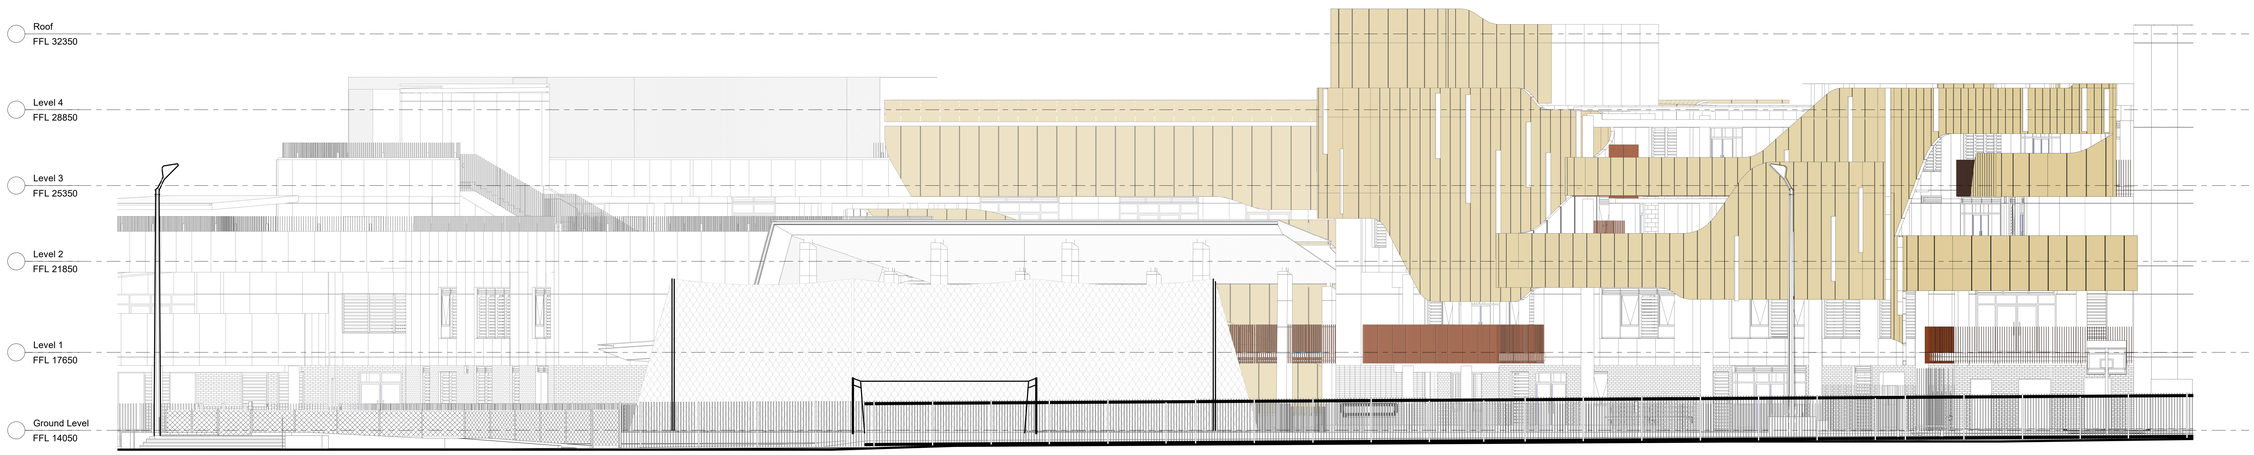

BUCKLAND STREET

2/1002 ELEVATION 2
1 : 100

NSW Nominated Architects: Robert Denton Reg. No. 5782, Alex Kibble Reg. No. 6015

The copyright of this design is vested with the Minister for the Department of Education of the State of NSW. Do not scale drawings. Verify all dimensions on site. Notify the architect of all discrepancies.

Rev	Date	Description	Checked	Auth.
A	04.09.19	Issued for Information	AH	AK
B	11.10.19	Issued for Information	AH	AK
C	16.10.19	Issued for Coordination	AH	AK
D	07.11.19	Issued for COS Review	AH	AK
E	13.12.19	Issued for Coordination	AH	AK
F	17.12.19	Issued for COS Review	AH	AK
G	26.02.20	Issued to City of Sydney Council	AH	AK
H	18.06.20	Issued for SSDA Modification	AH	AK

NOT FOR CONSTRUCTION


Tanner Kibble Denton Architects Pty Ltd
PO Box 660 Darlinghurst NSW 1300 Australia
Level 1, 19 Foster Street, Surry Hills NSW 2010 Australia
T +61 2 9281 4399
F +61 2 9281 4377
www.tkda.com.au

Project
Alexandria Park Community School

Drawing Title
SPORTS FIELD ELEVATIONS SHEET 01

Proj. Dir	Proj. Arch	Drawn	
AK	AH	AC/HC	
Job No.	**Sheet**	**Scale**	**Date**
161044	A0	1 : 100	18.06.20

Drawing No. AR-CD-1004
Revision H

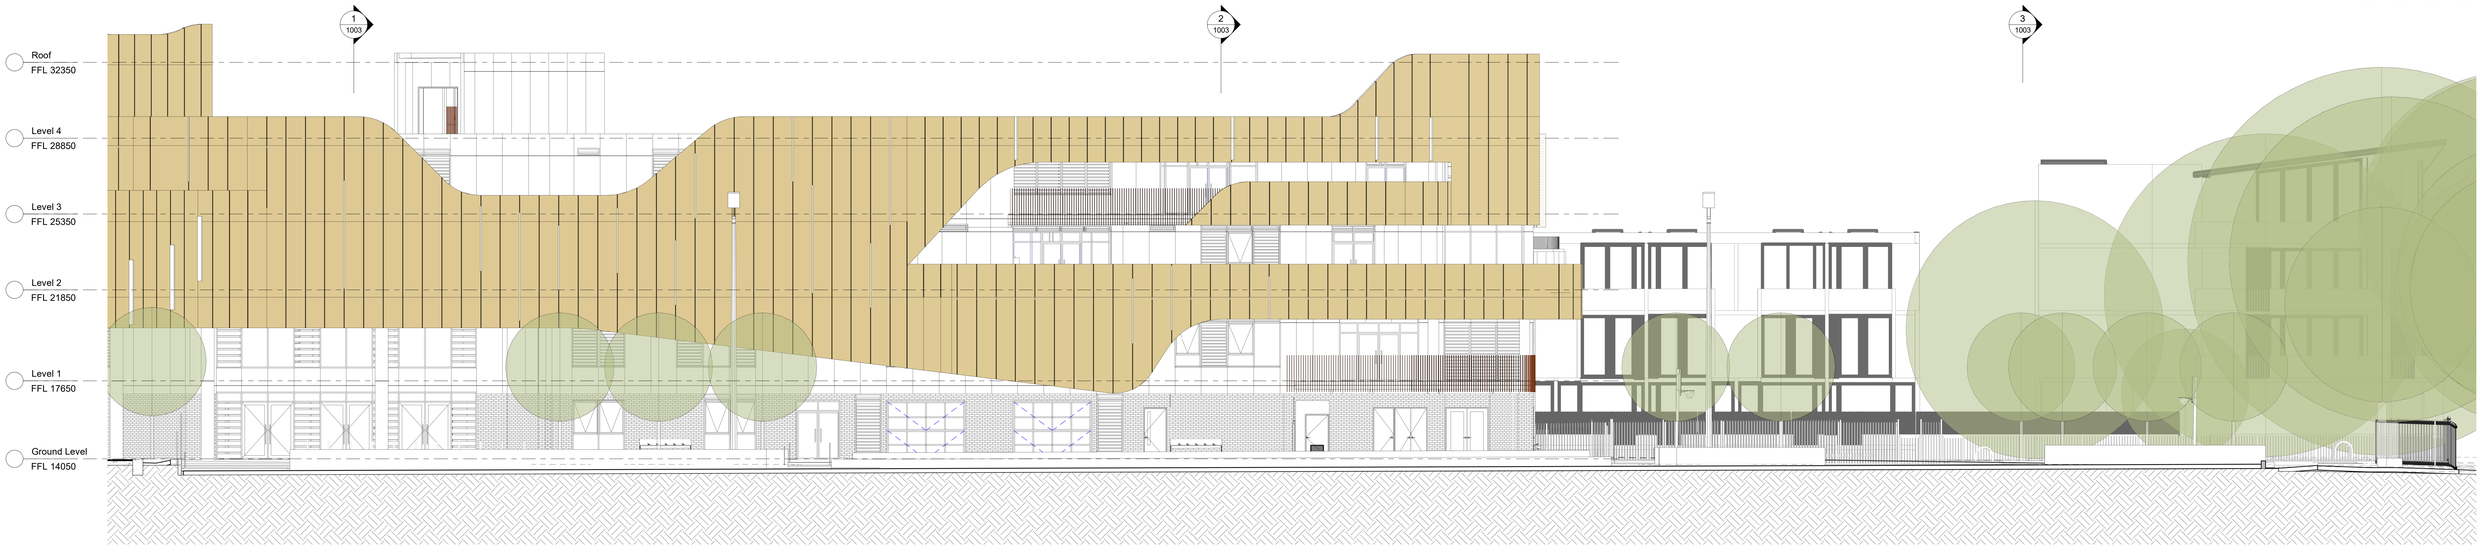

1
1002 ELEVATION 3


1 : 100

CLIENT
DEPARTMENT OF EDUCATION
T + 61 2 9561 1927
F + 61 2 9561 8077

BUILDER
RICHARD CROOKES CONSTRUCTIONS
T + 61 2 9902 4700
F + 61 2 9439 1114

PROJECT MANAGER
SAVILLS AUSTRALIA
T + 61 2 8913 4812

KEY

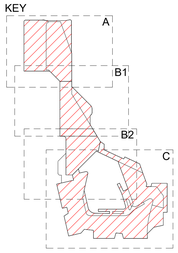

NSW Nominated Architects: Robert Denton Reg. No. 5782, Alex Kibble Reg. No. 6015

The copyright of this design is vested with the Minister for the Department of Education of the State of NSW. Do not scale drawings. Verify all dimensions on site. Notify the architect of all discrepancies.

Rev	Date	Description	Checked	Auth.
A	11.10.19	Issued for Information	AH	AK
B	16.10.19	Issued for Coordination	AH	AK
C	07.11.19	Issued for COS Review	AH	AK
D	13.12.19	Issued for Coordination	AH	AK
E	17.12.19	Issued for COS Review	AH	AK
F	26.02.20	Issued to City of Sydney Council	AH	AK
G	18.06.20	Issued for SSDA Modification	AH	AK

NOT FOR CONSTRUCTION

Tanner Kibble Denton Architects Pty Ltd
PO Box 660 Darlinghurst NSW 1300 Australia
Level 1, 19 Foster Street, Surry Hills NSW 2010 Australia
T +61 2 9281 4399
F +61 2 9281 4337
www.tkda.com.au

Project


Alexandria Park Community School

Drawing Title

SPORTS FIELD ELEVATIONS SHEET 02


Proj. Dir	Proj. Arch	Drawn	
AK	AH	HC	
Job No.	**Sheet**	**Scale**	**Date**
161044	A0	1 : 100	18.06.20

Drawing No. AR-CD-1005 Revision G

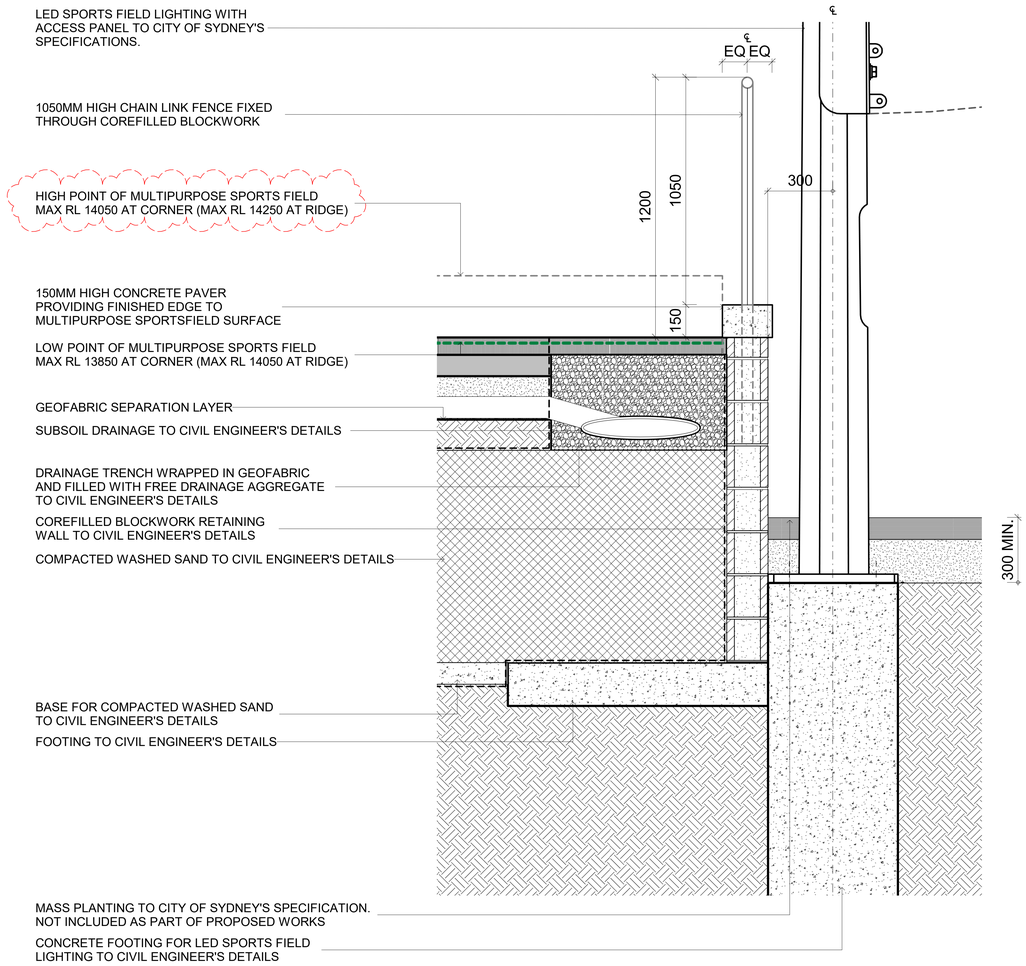

1 / 1003 DETAILED SECTION 1

1 : 10

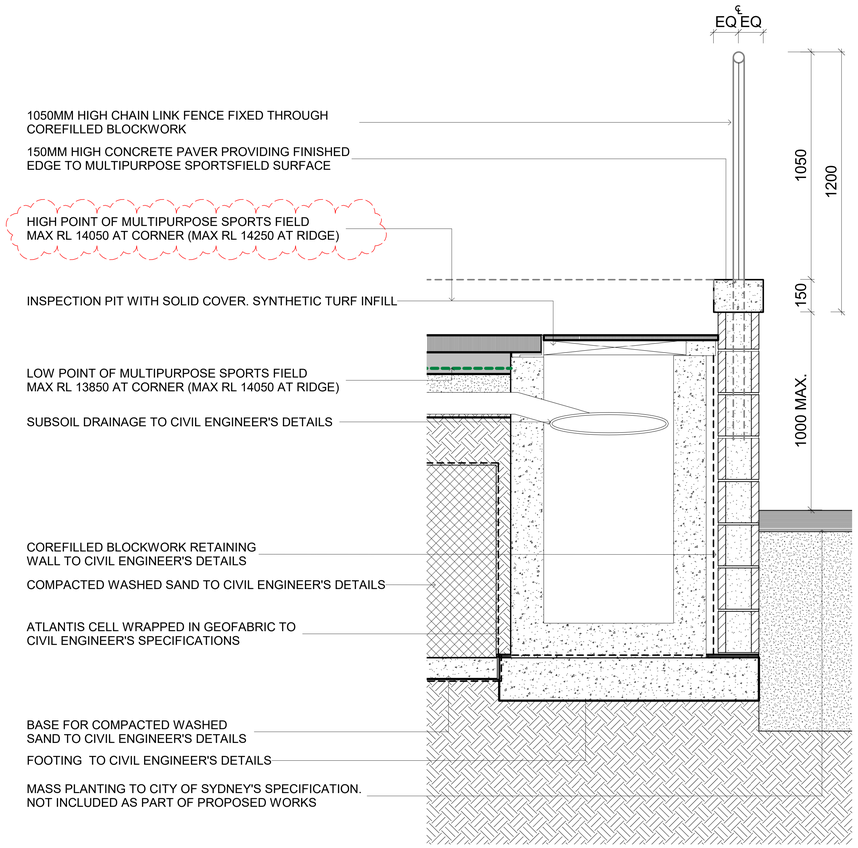

2 / 1003 DETAILED SECTION 2


1 : 10

CLIENT
DEPARTMENT OF EDUCATION
T + 61 2 9561 1927
F + 61 2 9561 8077

BUILDER
RICHARD CROOKES CONSTRUCTIONS
T + 61 2 9902 4700
F + 61 2 9439 1114

PROJECT MANAGER
SAVILLS AUSTRALIA
T + 61 2 8913 4812

KEY

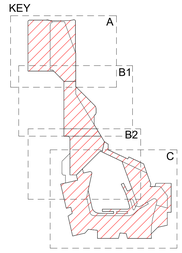

NSW Nominated Architects. Robert Denton Reg. No. 5782, Alex Kibble Reg. No. 6015

The copyright of this design is vested with the Minister for the Department of Education of the State of NSW. Do not scale drawings. Verify all dimensions on site. Notify the architect of all discrepancies.

Rev	Date	Description	Checked	Auth.
A	04.09.19	Issued for Information	AH	AK
B	11.10.19	Issued for Information	AH	AK
C	16.10.19	Issued for Coordination	AH	AK
D	07.11.19	Issued for COS Review	AH	AK
E	16.12.19	Issued for Coordination	AH	AK
F	17.12.19	Issued for COS Review	AH	AK
G	26.02.20	Issued to City of Sydney Council	AH	AK
H	18.06.20	Issued for SSDA Modification	AH	AK

NOT FOR CONSTRUCTION

Tanner Kibble Denton Architects Pty Ltd

PO Box 660 Darlinghurst NSW 1300 Australia
Level 1, 19 Foster Street, Surry Hills NSW 2010 Australia


T +61 2 9281 4399
F +61 2 9281 4337
www.tkda.com.au

Project
Alexandria Park Community School

Drawing Title
SPORTS FIELD DETAILED SECTIONS

Proj. Dir	Proj. Arch.	Drawn	
AK	AH	AC/HC	
Job No.	**Sheet**	**Scale**	**Date**
161044	A0	1 : 10	18.06.20

Drawing No. AR-CD-1006 Revision H

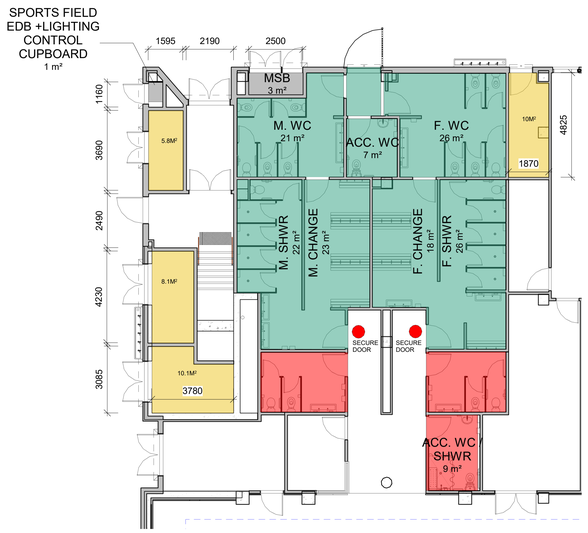

1 1002 JOINT USE FACILITY - MODE 1

1 : 100


JOINT USE FACILITY - MODE 1
CHANGE ROOMS ASSOCIATED WITH OUTDOOR TOILETS



2 1002 JOINT USE FACILITY - MODE 2

1 : 100

JOINT USE FACILITY - MODE 2
CHANGE ROOMS ASSOCIATED WITH INDOOR TOILETS

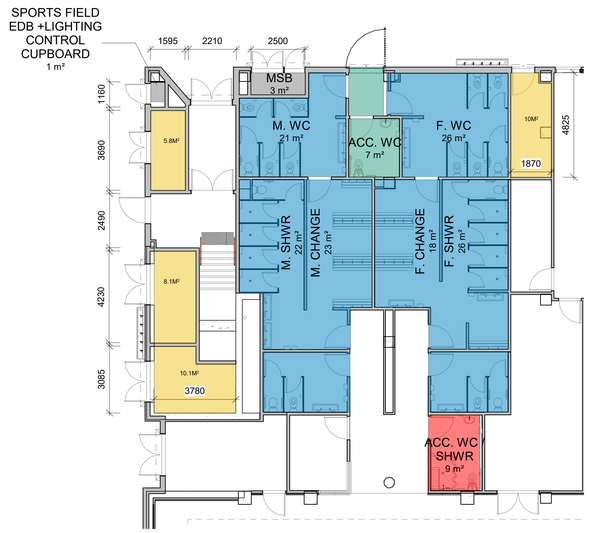

3 1002 JOINT USE FACILITY - MODE 3

1 : 100


JOINT USE FACILITY - MODE 3
CHANGE ROOMS ASSOCIATED WITH INDOOR AND OUTDOOR TOILETS

CLIENT
DEPARTMENT OF EDUCATION
T + 61 2 9561 1827
F + 61 2 9561 8077

BUILDER
RICHARD CROOKES CONSTRUCTIONS
T + 61 2 9902 4700
F + 61 2 9439 1114

PROJECT MANAGER
SAVILLS AUSTRALIA
T + 61 2 8913 4812

KEY

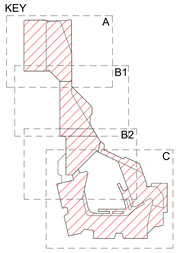

- SECURE DOOR
- INDOOR ACCESS
- OUTDOOR ACCESS
- INDOOR / OUTDOOR ACCESS
- CITY OF SYDNEY STORE ROOMS

NSW Nominated Architects: Robert Denton Reg. No. 5782, Alex Kibble Reg. No. 6015

The copyright of this design is vested with the Minister for the Department of Education of the State of NSW. Do not scale drawings. Verify all dimensions on site. Notify the architect of all discrepancies.

Rev	Date	Description	Checked	Auth.
A	16.10.19	Issued for Coordination	AH	AK
B	01.11.19	COS Review	AH	AK
C	07.11.19	Issued for COS Review	AH	AK
D	13.12.19	Issued for Coordination	AH	AK
E	17.12.19	Issued for COS Review	AH	AK
F	26.02.20	Issued to City of Sydney Council	AH	AK
G	18.06.20	Issued for SSDA Modification	AH	AK

NOT FOR CONSTRUCTION

Tanner Kibble Denton Architects Pty Ltd
PO Box 660 Darlinghurst NSW 1300 Australia
Level 1, 19 Foster Street, Surry Hills NSW 2010 Australia
T +61 2 9281 4399
F +61 2 9281 4337
www.tkda.com.au


TKDArchitects
Tanner Kibble Denton

Project
Alexandria Park Community School

Drawing Title
MODES OF CHANGE


Proj. Dir	Proj. Arch	Drawn	
AK	AH	HC	
Job No.	**Sheet**	**Scale**	**Date**
161044	A0	1 : 100	18.06.20


Drawing No. AR-CD-1007 Revision G

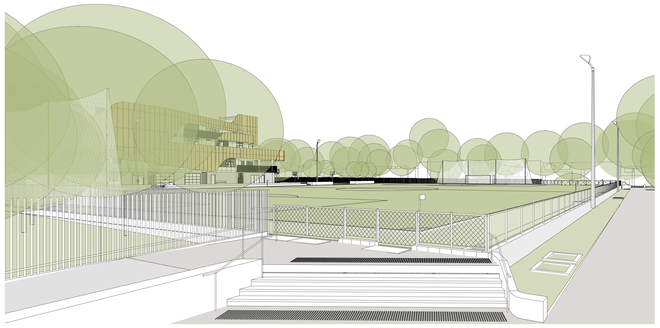






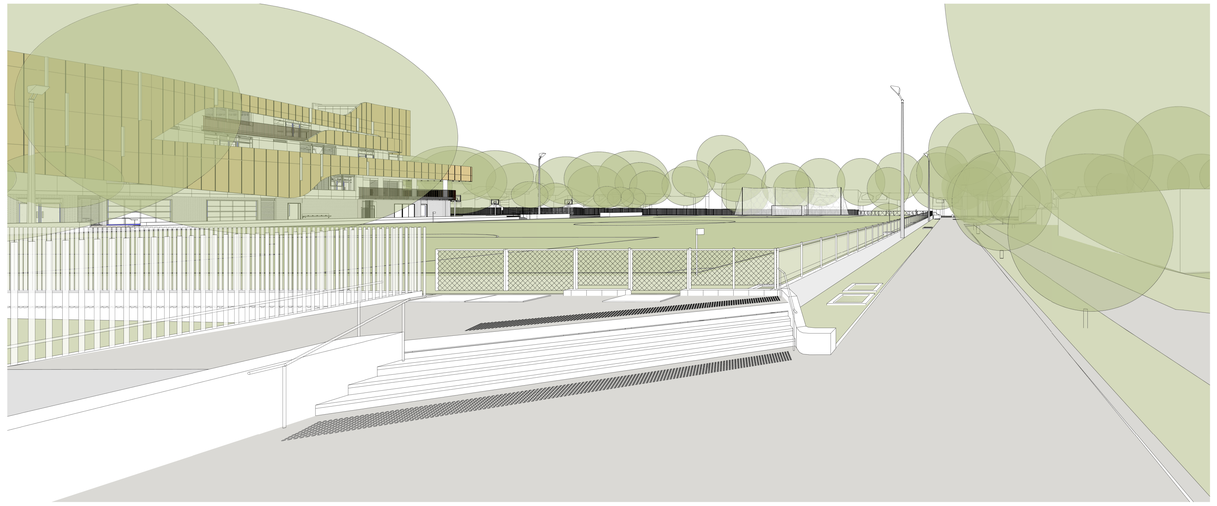

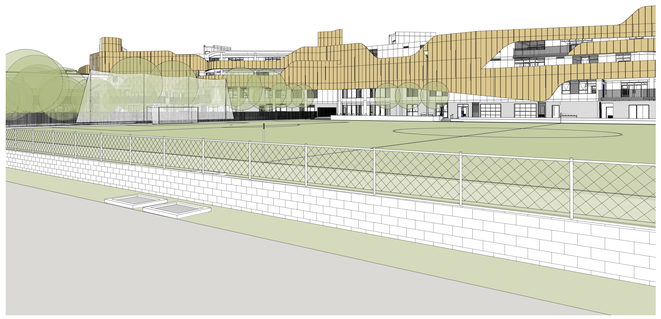

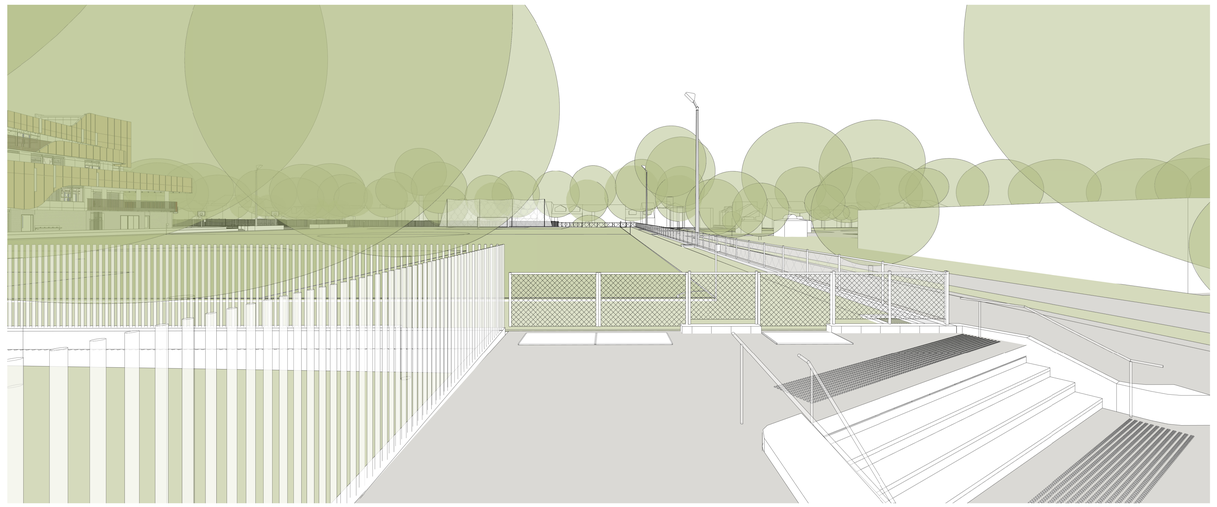

CLIENT
DEPARTMENT OF EDUCATION
T + 61 2 9561 1827
F + 61 2 9561 8077


NSW Government | Education

BUILDER
RICHARD CROOKES CONSTRUCTIONS
T + 61 2 9902 4700
F + 61 2 9439 1114

RICHARD CROOKES CONSTRUCTIONS

PROJECT MANAGER
SAVILLS AUSTRALIA
T + 61 2 8913 4812

KEY

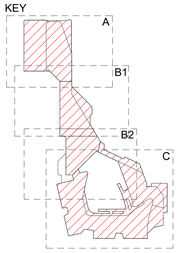

NSW Nominated Architects: Robert Denton Reg. No. 5782, Alex Kibble Reg. No. 6015

The copyright of this design is vested with the Minister for the Department of Education of the State of NSW. Do not scale drawings. Verify all dimensions on site. Notify the architect of all discrepancies.

Rev	Date	Description	Checked	Auth.
A	07.11.19	Issued for COS Review	AH	AK
B	13.12.19	Issued for Coordination	AH	AK
C	17.12.19	Issued for COS Review	AH	AK
D	18.06.20	Issued for SSDA Modification	AH	AK

NOT FOR CONSTRUCTION

Tanner Kibble Denton Architects Pty Ltd
PO Box 660 Darlinghurst NSW 1300 Australia
Level 1, 19 Foster Street, Surry Hills NSW 2010 Australia
T +61 2 9281 4399
F +61 2 9281 4337
www.tkda.com.au


TKDArchitects
Tanner Kibble Denton


Project
Alexandria Park Community School

Drawing Title
SPORTS FIELD PERSPECTIVES SHEET 01

Proj. Dir	Proj. Arch	Drawn	
AK	AH	HC	
Job No.	**Sheet**	**Scale**	**Date**
161044	A0		18.06.20

Drawing No. AR-CD-1008 Revision D

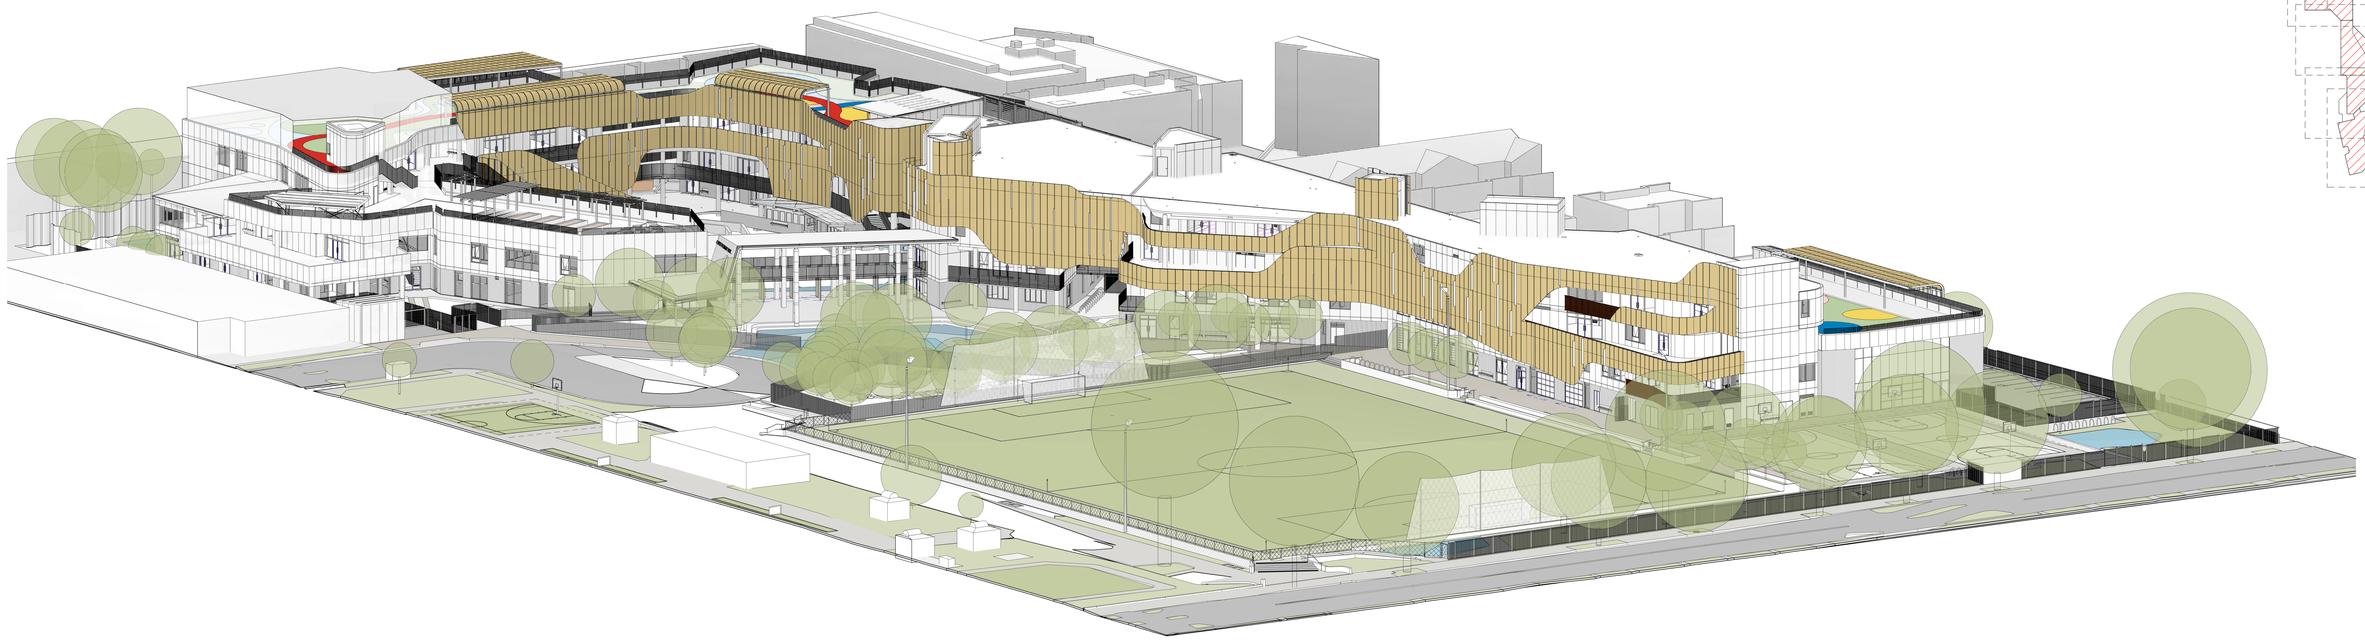

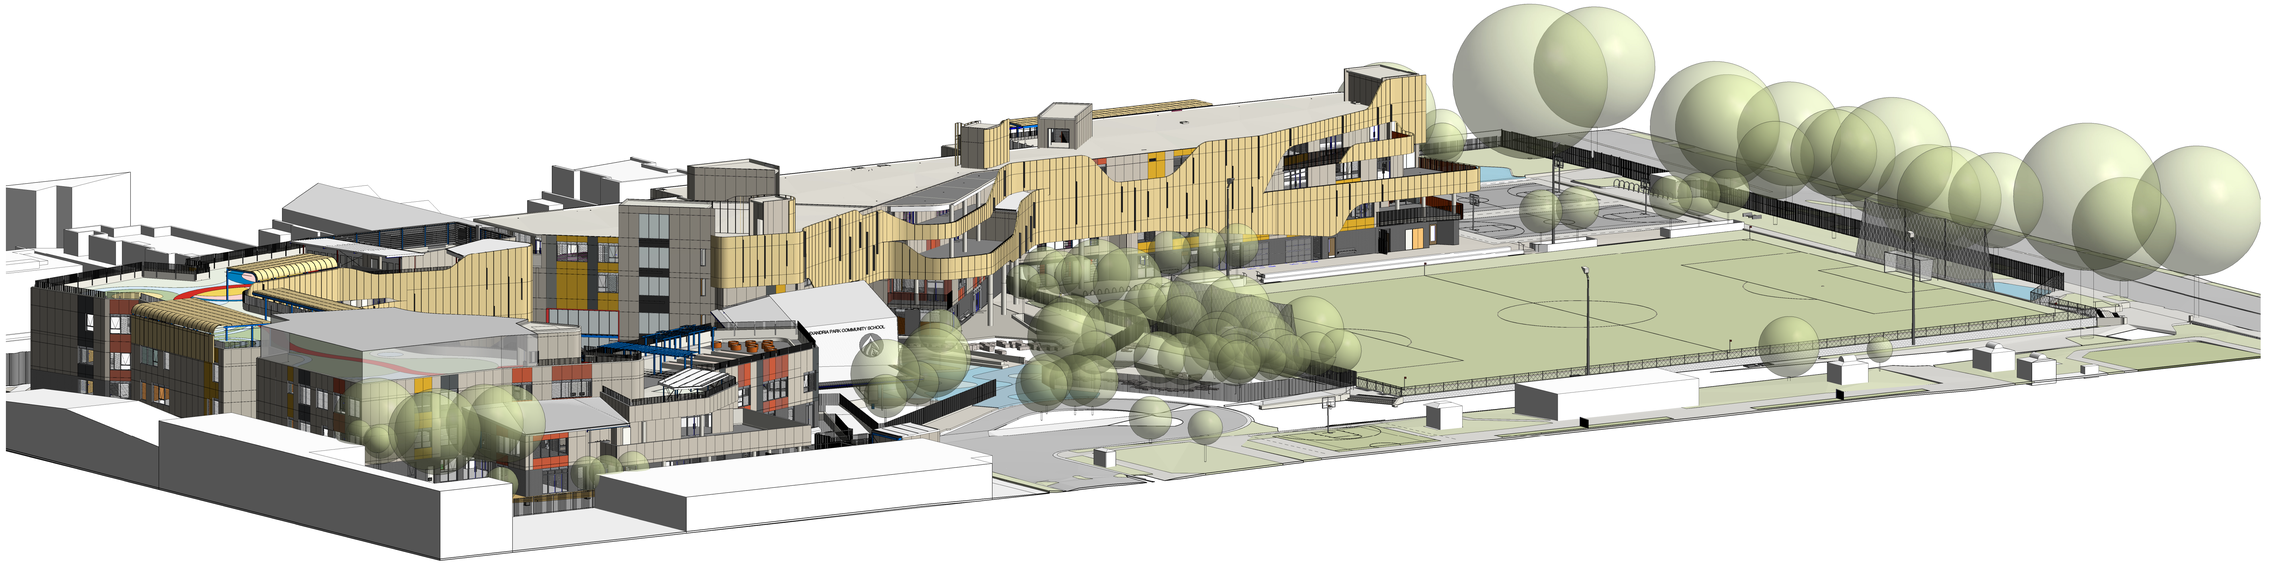


CLIENT
DEPARTMENT OF EDUCATION
T + 61 2 9561 1927
F + 61 2 9561 8077

BUILDER
RICHARD CROOKES CONSTRUCTIONS
T + 61 2 9902 4700
F + 61 2 9439 1114

PROJECT MANAGER
SAVILLS AUSTRALIA
T + 61 2 8913 4812

KEY

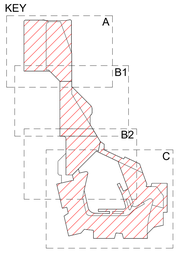

NSW Nominated Architects: Robert Denton Reg. No. 5782, Alex Kibble Reg. No. 6015

The copyright of this design is vested with the Minister for the Department of Education of the State of NSW. Do not scale drawings. Verify all dimensions on site. Notify the architect of all discrepancies.

Rev	Date	Description	Checked	Auth.
A	07.11.19	Issued for COS Review	AH	AK
B	13.12.19	Issued for Coordination	AH	AK
C	17.12.19	Issued for COS Review	AH	AK
D	18.06.20	Issued for SSDA Modification	AH	AK

NOT FOR CONSTRUCTION

Tanner Kibble Denton Architects Pty Ltd
PO Box 660 Darlinghurst NSW 1300 Australia
Level 1, 19 Foster Street, Surry Hills NSW 2010 Australia
T +61 2 9281 4399
F +61 2 9281 4337
www.tkda.com.au

Project
Alexandria Park Community School

Drawing Title
SPORTS FIELD PERSPECTIVES SHEET 02

Proj. Dir	Proj. Arch	Drawn	
AK	AH	HC	
Job No.	Sheet	Scale	Date
161044	A0		18.06.20

Drawing No. AR-CD-1009 Revision D