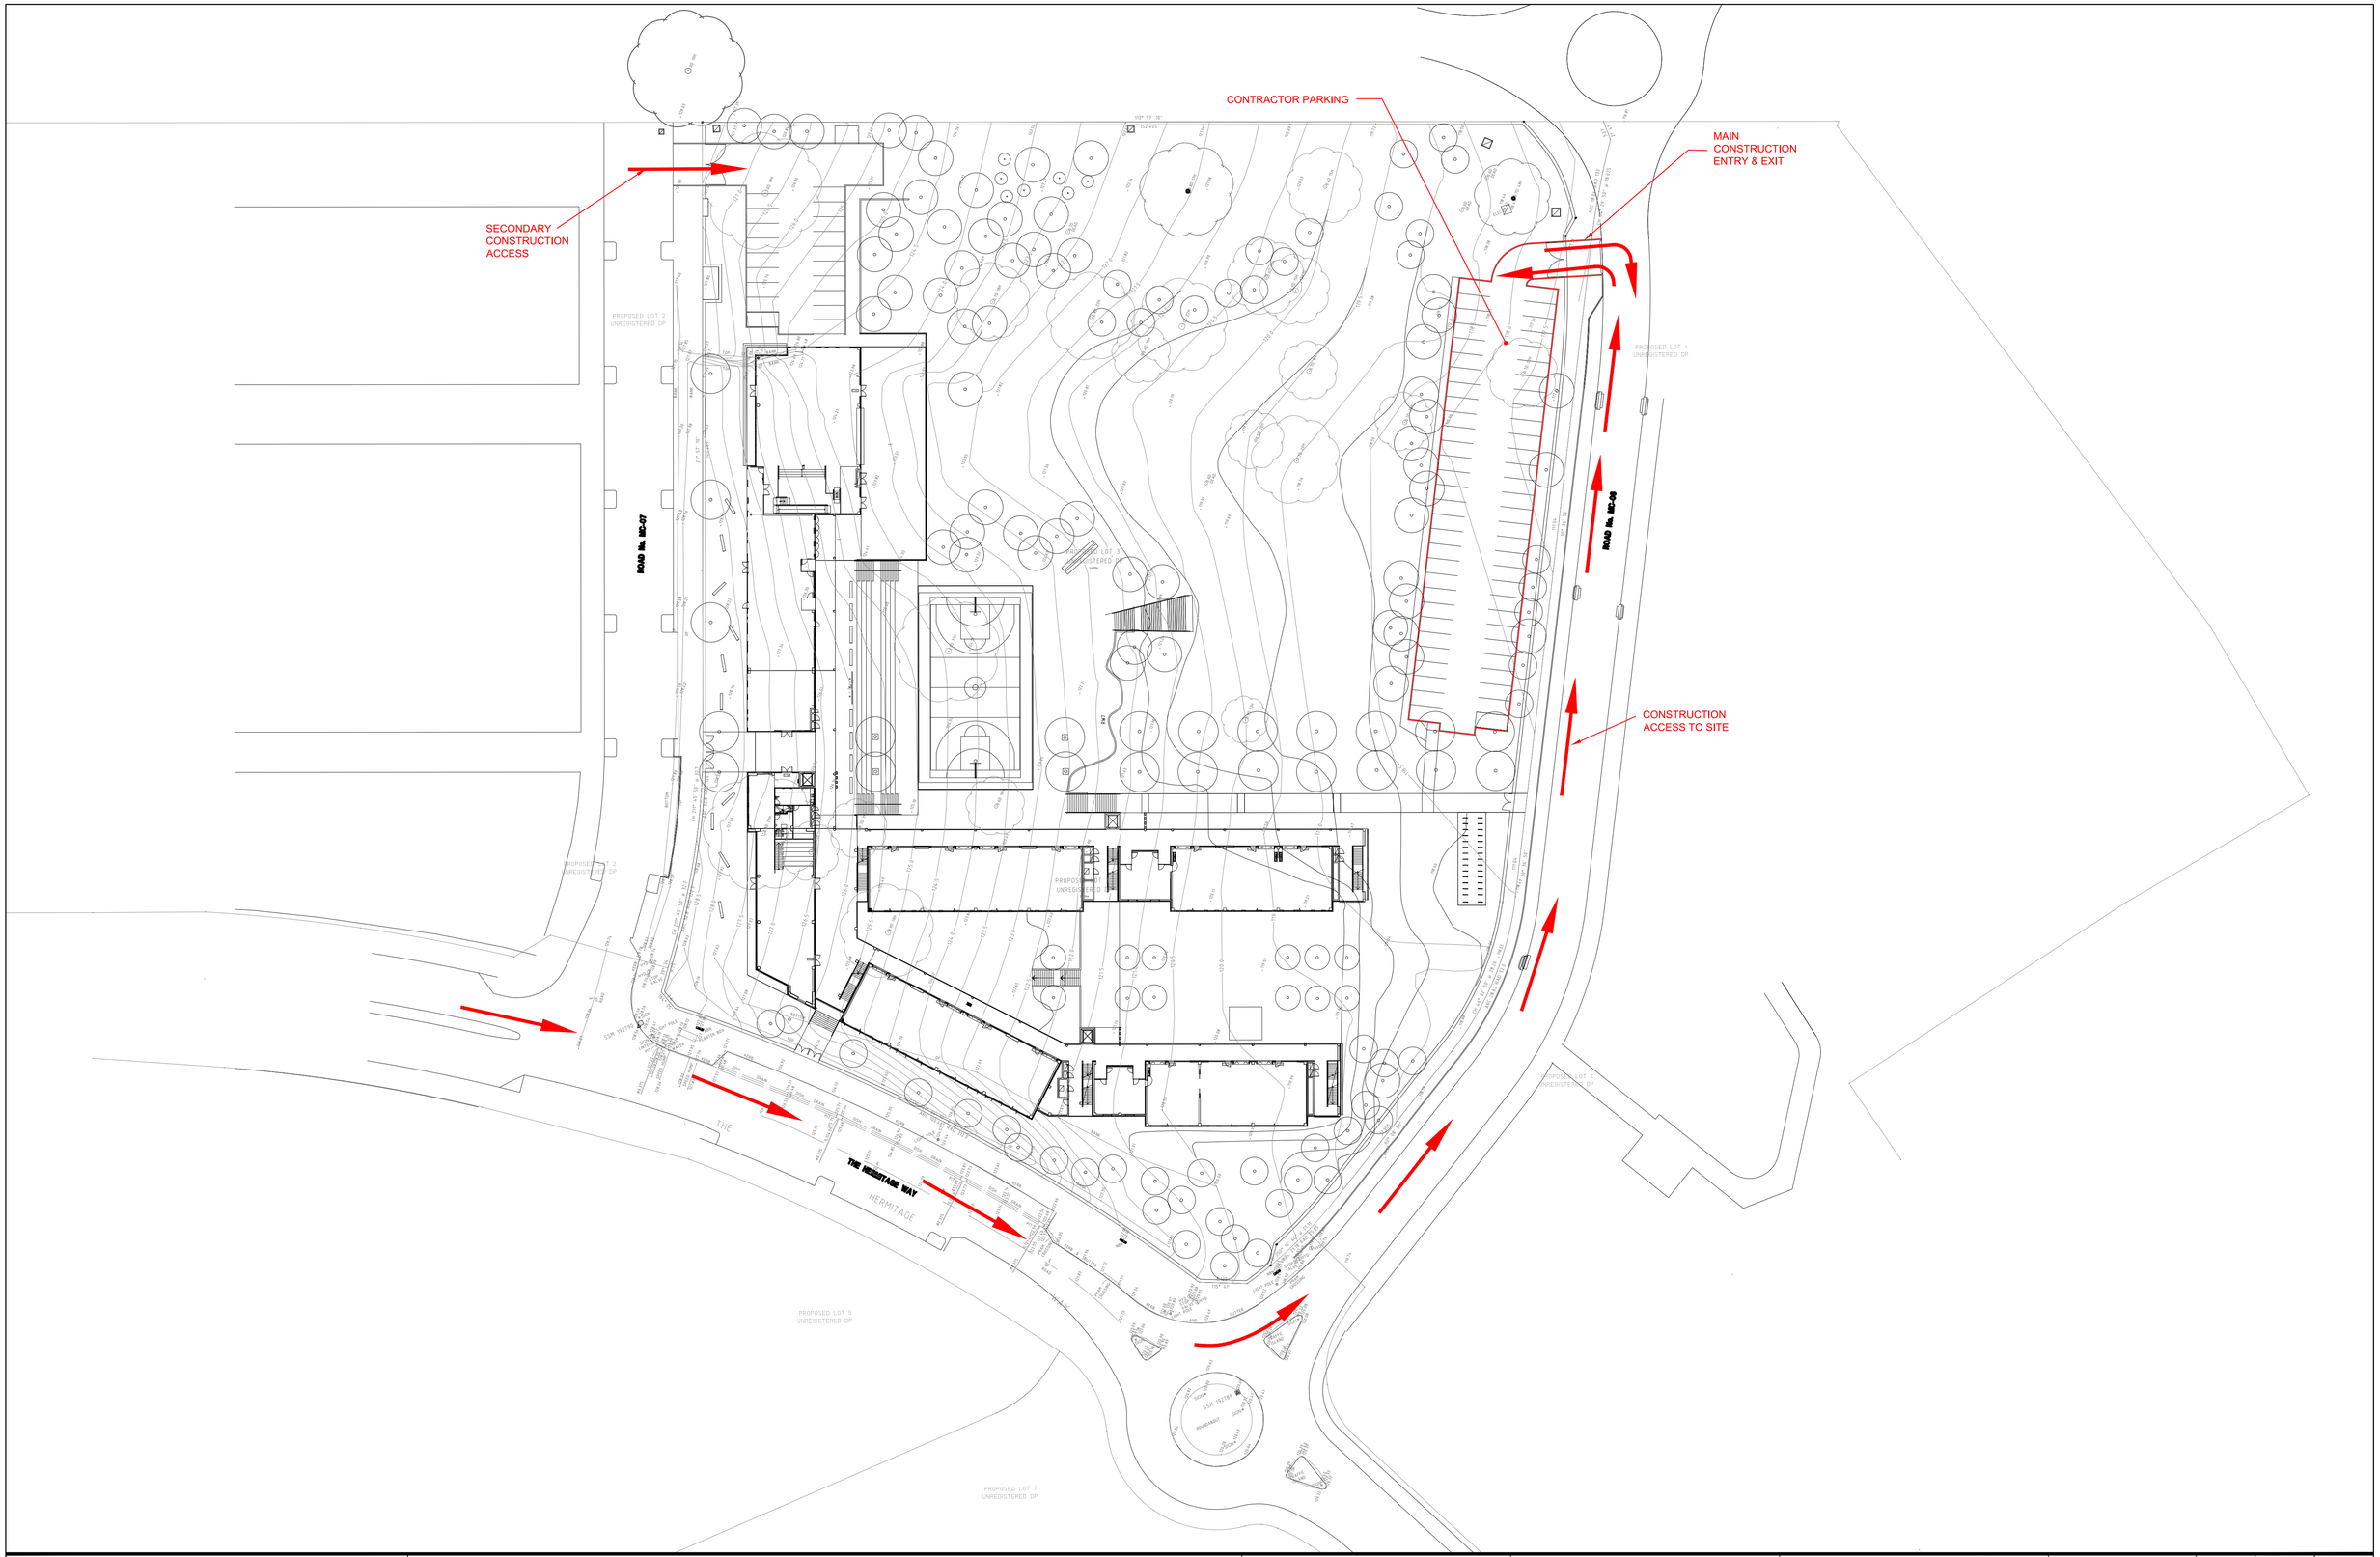

No.	Date	Description	Ver.	Appr.

Architect
PERUMAL PEDAVOLI
LVL 2, 458-468 WATTLE STREET
ULTIMO, NSW, 2007

Woolacotts. CONSULTING ENGINEERS
T +61 2 8241 9900 I www.woolacotts.com.au
Ground Floor, 12a Brown Street, Chatswood, NSW 2067
This drawing is copyright and must not be used, reproduced or copied wholly or in part without written permission of Woolacotts Consulting Engineers Pty Ltd

GLEDSWOOD HILLS
PUBLIC SCHOOL

CONSTRUCTION TRAFFIC PLAN

Date	Approved	Verified	Prepared
JUNE 2017		C.M.W 09.08.17	J.K 09.08.17
Scale @ A1 1:500			
Job number 16-238	Drawing number CTP1		Amendment B