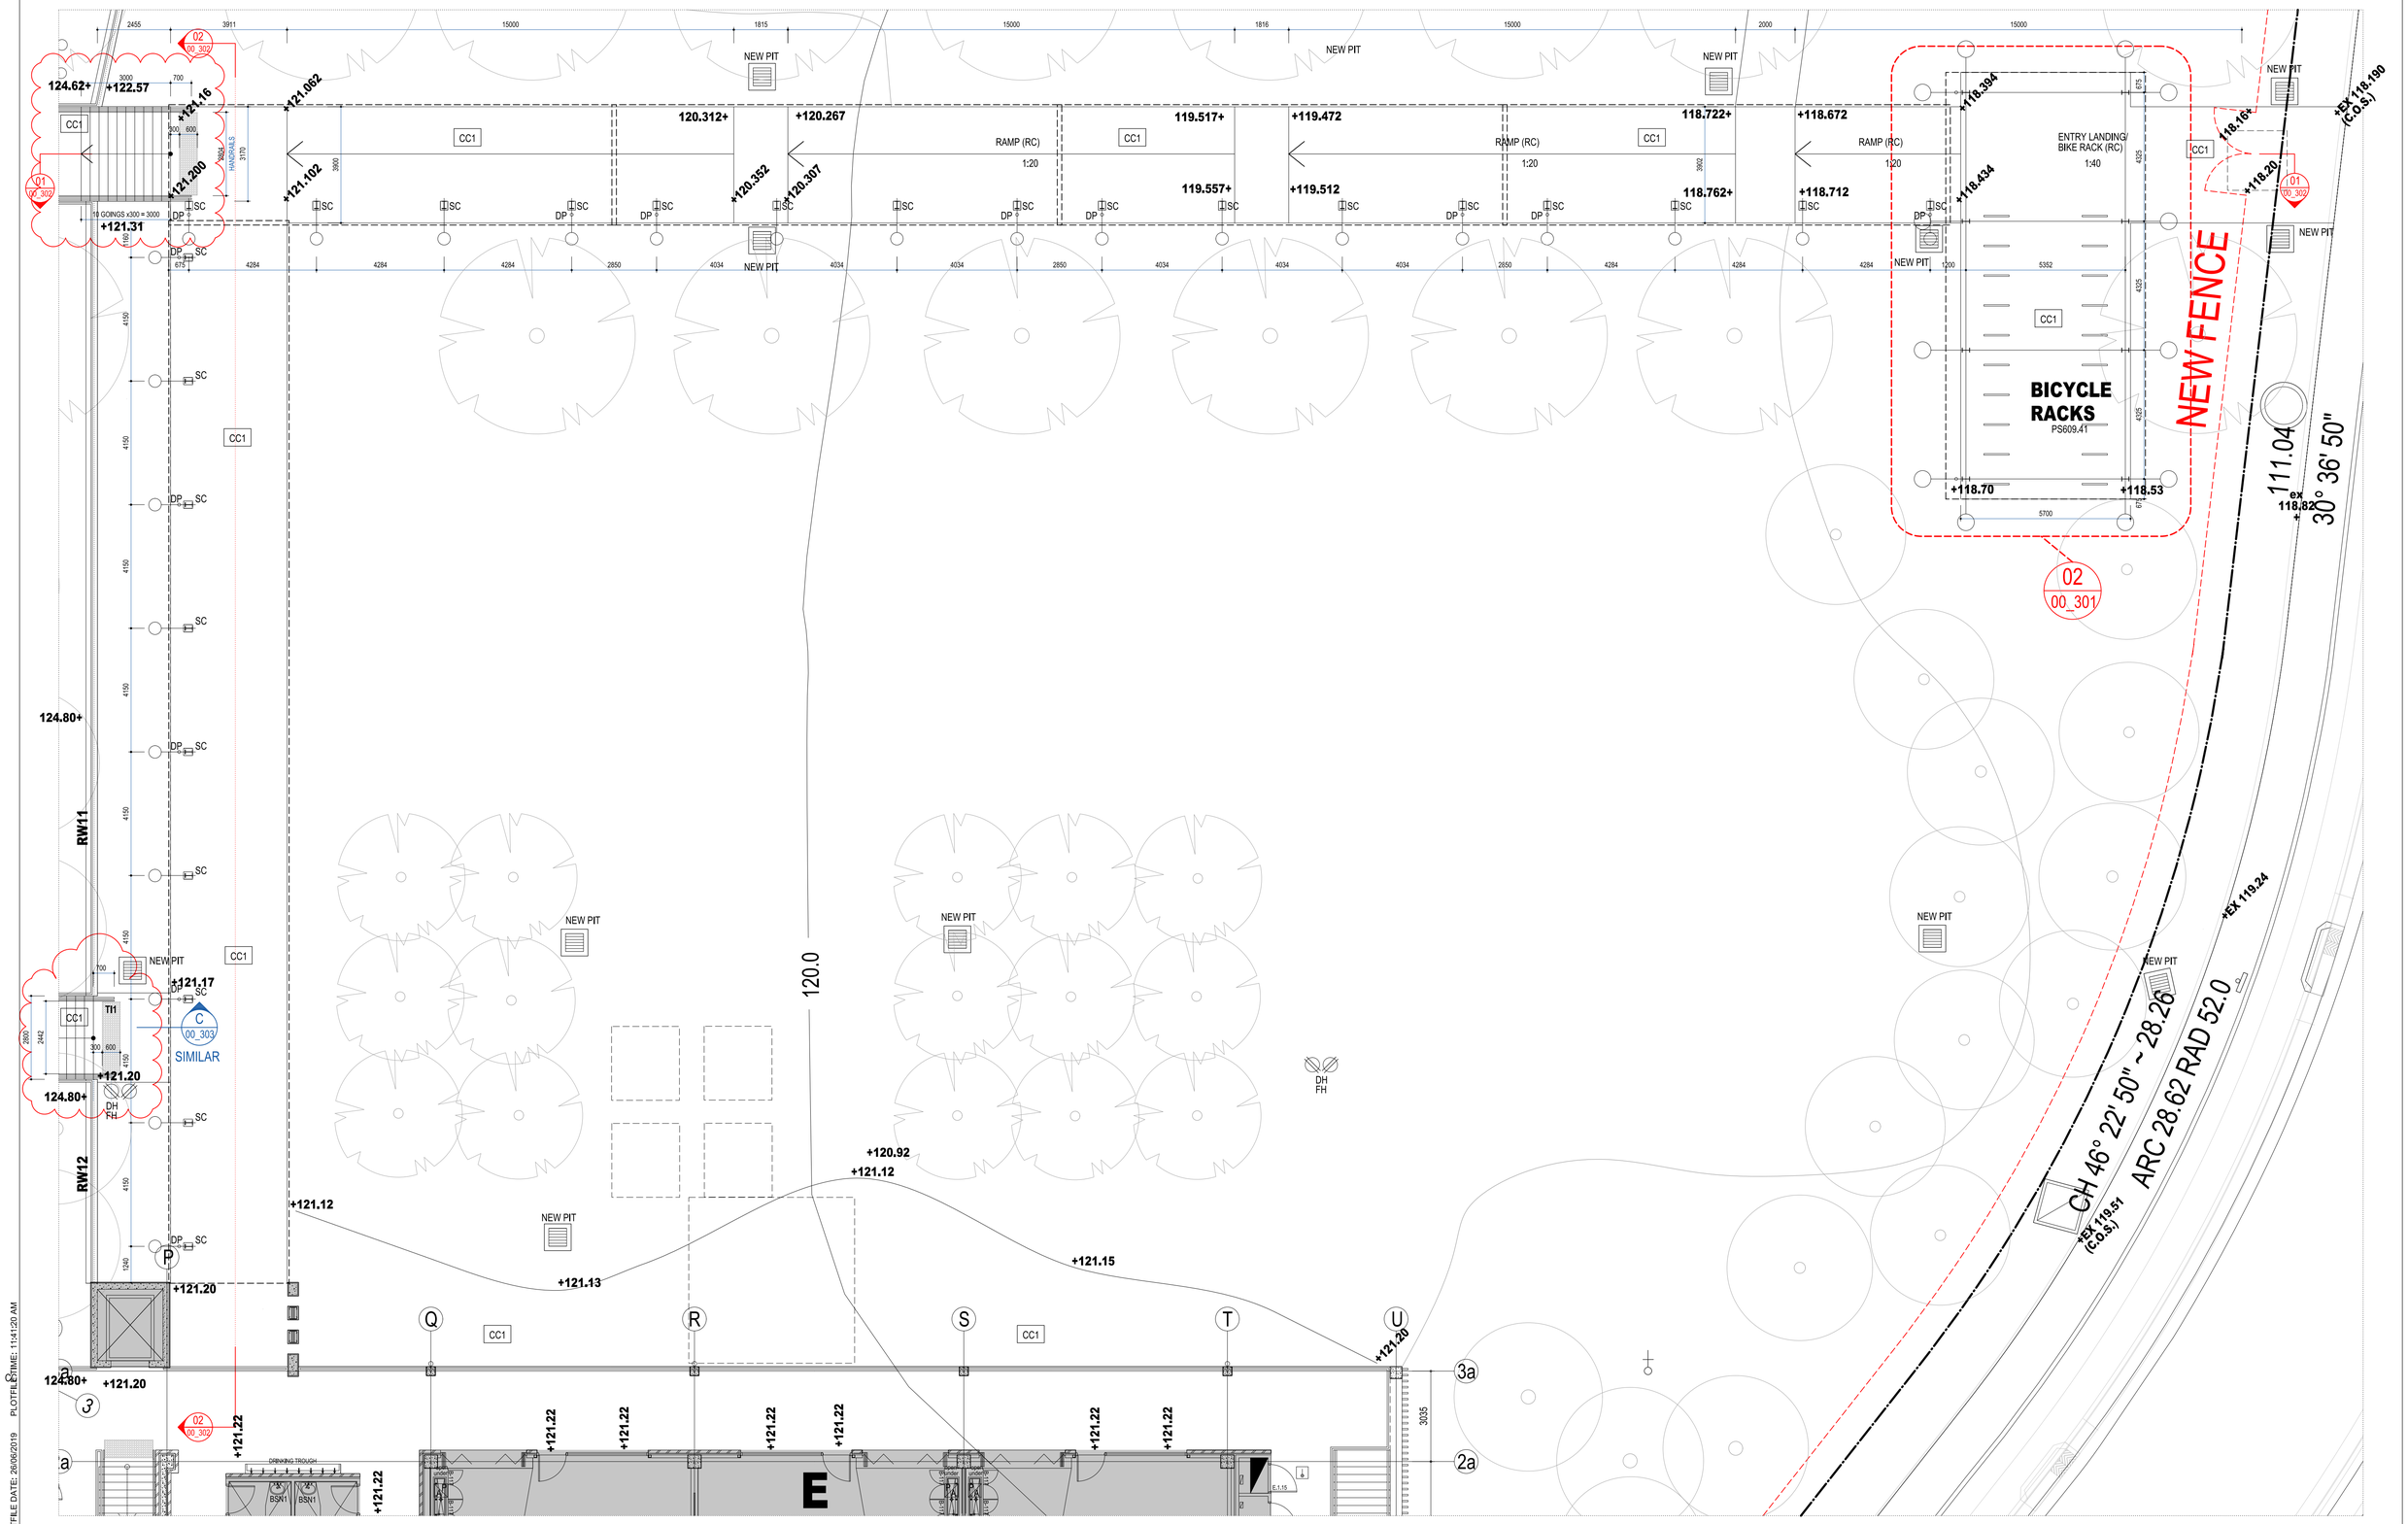

PLOTFILE DATE: 26/06/2019 PLOTFILE TIME: 11:41:20 AM

AMENDMENTS			
REV	BY	DATE	DESCRIPTION
01	ML	02.02.18	ISSUED FOR TENDER / CONSTRUCTION
02	ML	18.10.18	ISSUED FOR DD REVIEW
03	ML	08.11.18	95% DETAILED DESIGN PACKAGE
04	ML	21.01.19	95% DETAILED DESIGN - AMENDED DRAWINGS
05	ML	13.02.19	ISSUED FOR CONSTRUCTION
06	ML	07.05.19	RE-ISSUED FOR CONSTRUCTION
07	ML	26.06.19	RE-ISSUED FOR CONSTRUCTION

NOTE:

WORK TO FIGURED DIMENSIONS, DO NOT SCALE FROM DRAWING, ANY DIMENSION DISCREPANCIES TO BE CLARIFIED WITH ARCHITECT.

CONTRACTOR TO VERIFY SITE CONDITIONS PRIOR TO CONSUTRCTION. ANY DISCREPANCIES TO BE REPORTED TO ARCHITECT. BUILDER TO ARRANGE ALL NECESSARY INSPECTIONS.

ALL ASPECTS OF CONSTRUCTION TO COMPLY WITH BCA AND ALL RELEVANT AUSTRALIAN STANDARDS.

DRAWINGS TO BE READ IN CONJUNCTION WITH THE TOTAL PACKAGE INCLUDING BUT NOT LIMITED TO ANY AUTHORITY CONSENTS AND CONDITIONS, BCA STATEMENT, SECTION J, SURVEY, SPECIFICATION, FIXTURES & FINISHES SCHEDULE AND TENDER FORMS.

BUILDER:

HINDMARSH Construction

Hindmarsh Construction Australia Pty Ltd
Level 27, 100 Miller Street T +612 9274 1100
North Sydney NSW 2060 F +612 9274 8888
www.hindmarsh.com.au

CLIENT:

NSW GOVERNMENT | Education

GEOTECHNICAL + ENVIRONMENTAL JK Geotechnics T: 02 9888 5000	CIVIL/ HYDRAULIC/ STRUCTURAL/ TRAFFIC Woolacotts Consulting Engineers T: 02 8448 2800	BCA Group DLA Pty Ltd T: 02 9355 3160
LANDSCAPE ARCHITECT Lorna Hartson Pty Ltd T: 02 9555 1147	PLANNER DFP Planning T: 02 9980 6933	ACOUSTIC Day Design Pty Ltd T: 02 9048 3800
	SURVEYOR Frankham Engineering Surveys T: 02 9636 3248	ELECTRICAL/ COMMS/ SECURITY/ ESD/ LIFT/ MECHANICAL JHA Consulting Engineers T: 02 9437 1000
	DDA du Chateau Chun T: 03 8006 2943	FIRE ENGINEER MCD Fire Engineering T: 0423 922 745

PERUMAL PEDAVOLI ARCHITECTS
T: +61 2 9291 0000
WEB: www.pp-a.com.au
Nominated Architect:
Vince Pedavoli NSW reg No. 5045

PERUMAL PEDAVOLI ARCHITECTS

GLEDSWOOD HILLS PUBLIC SCHOOL

HERMITAGE WAY
GLEDSWOOD HILLS NSW 2557

EXTERNAL WORKS
SHEET 3 OF 3

NORTH

FEBRUARY 2019 SCALE 1:100 @ A1

DRAWING NUMBER				REVISION
PROJECT	DISCIPLINE	PHASE	SERIES NUMBER	
3198	ARC	DD	00_203	07